
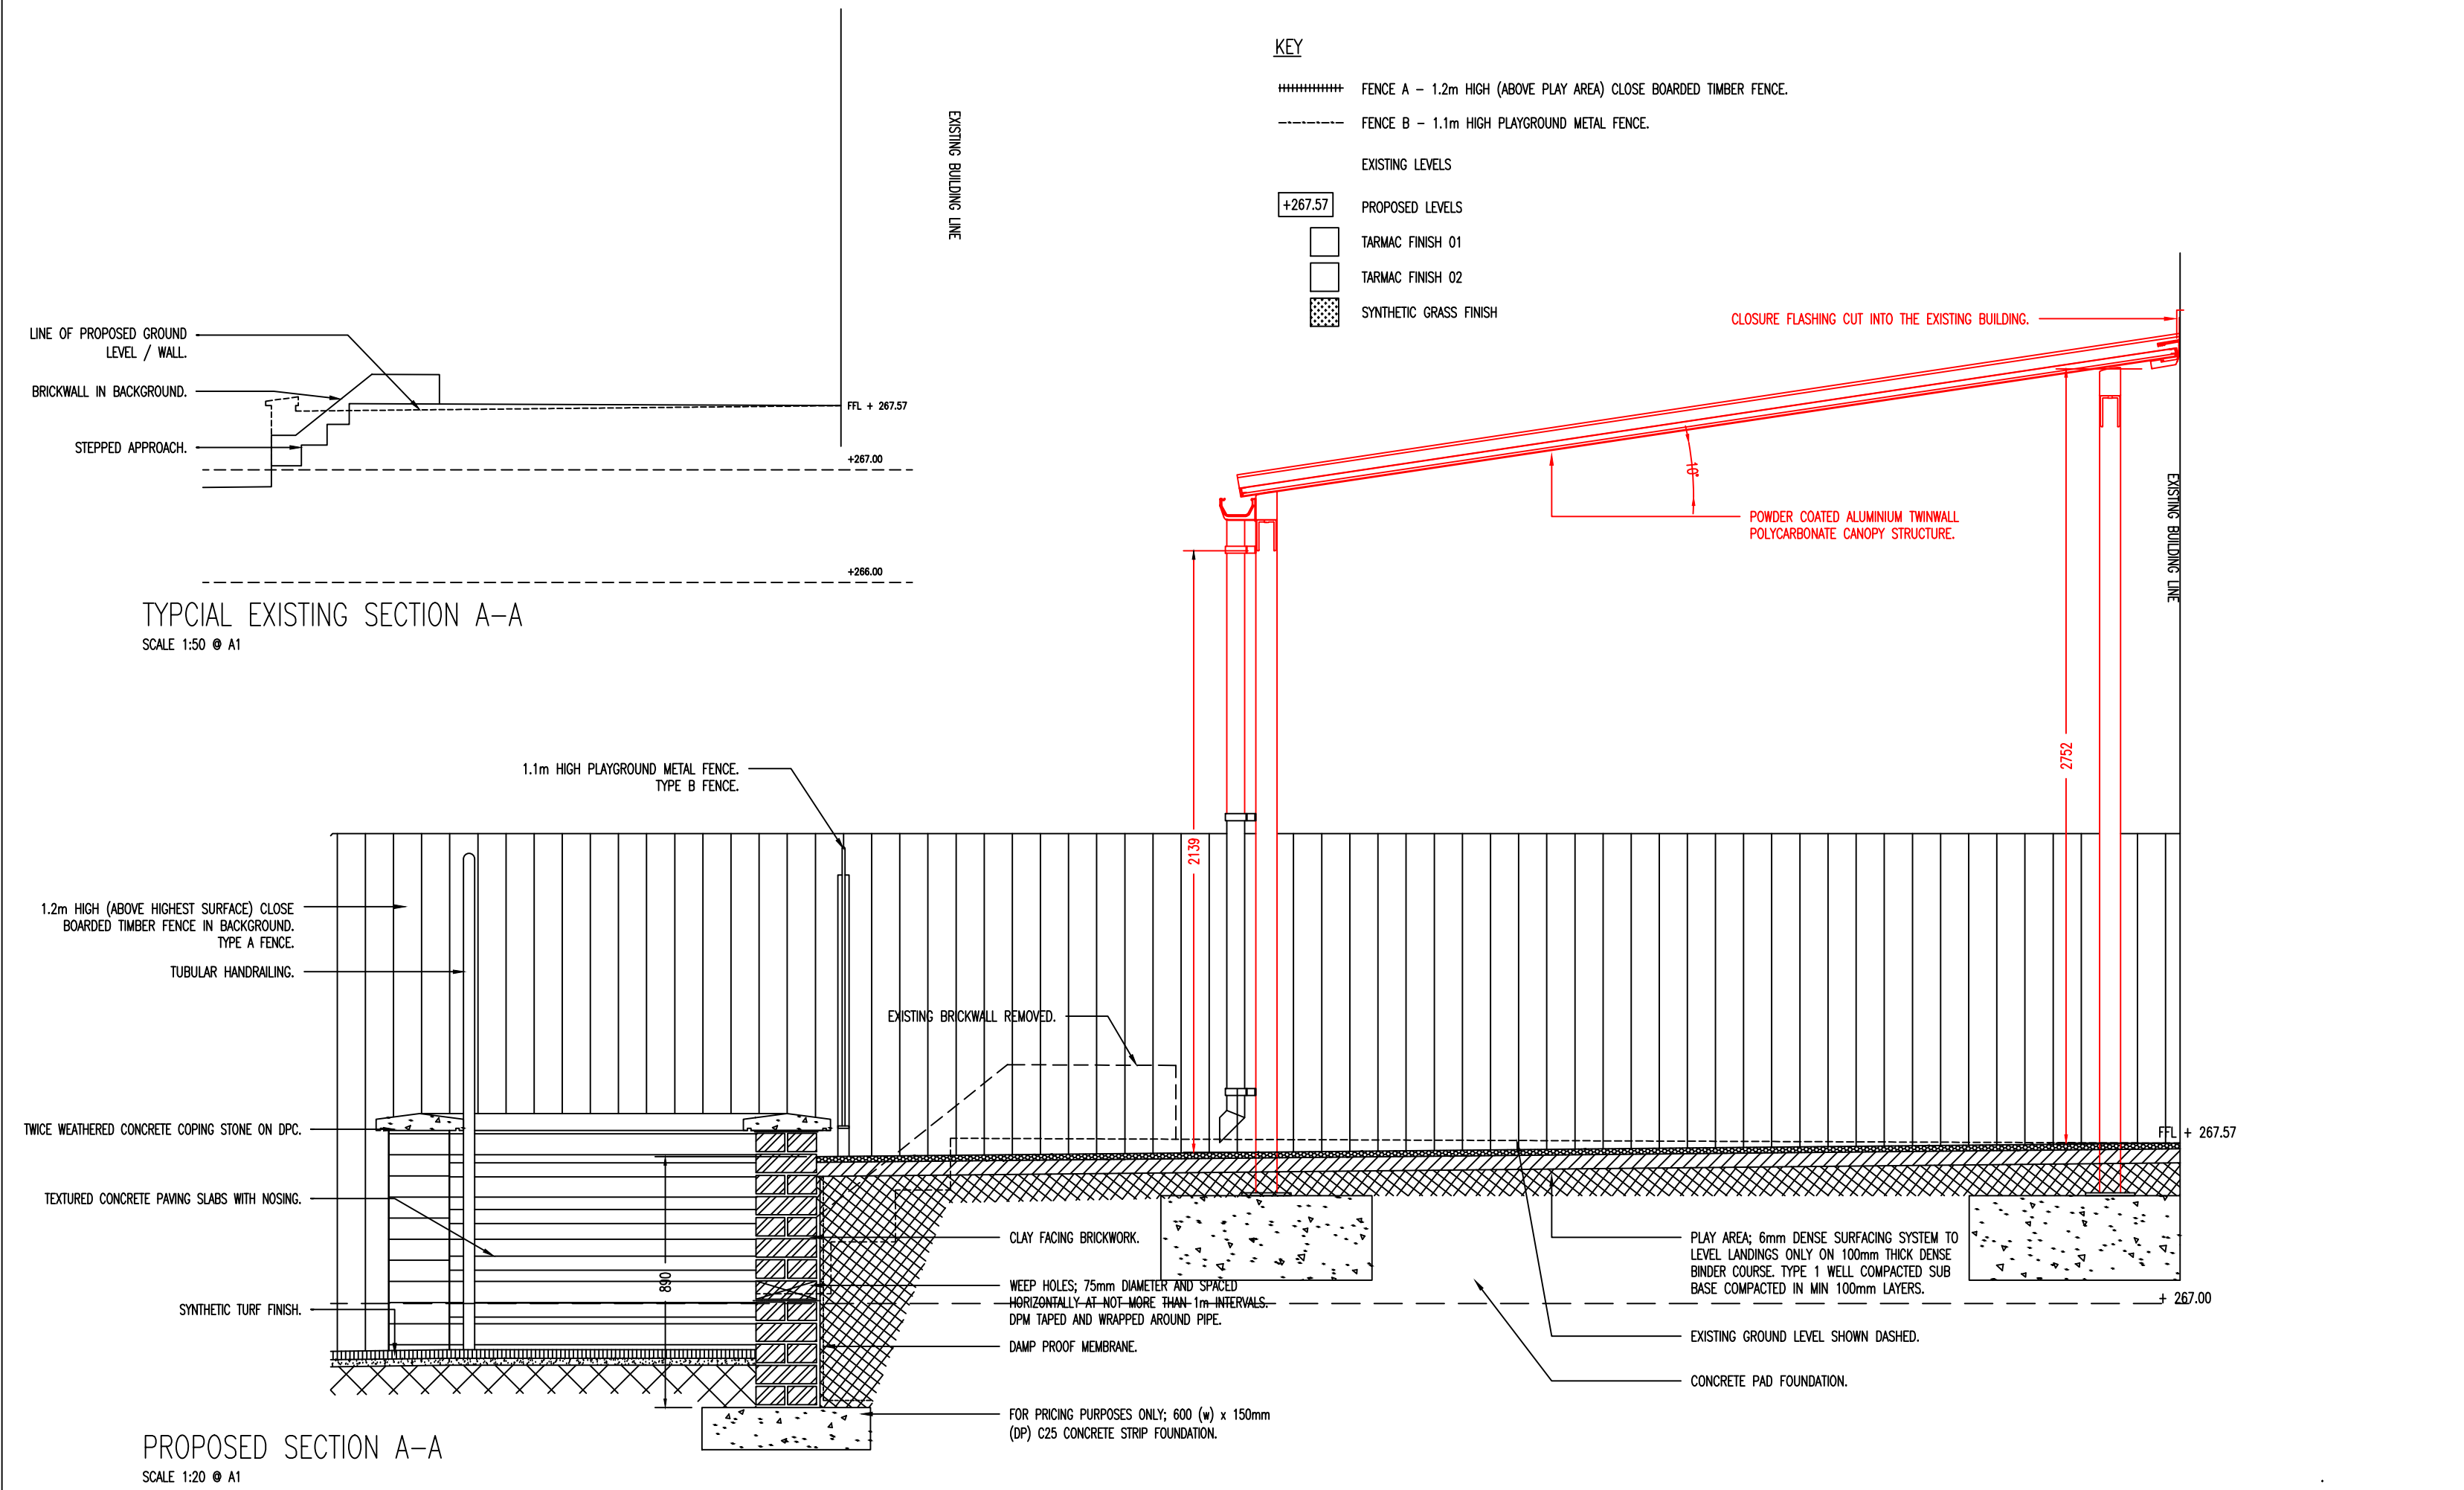


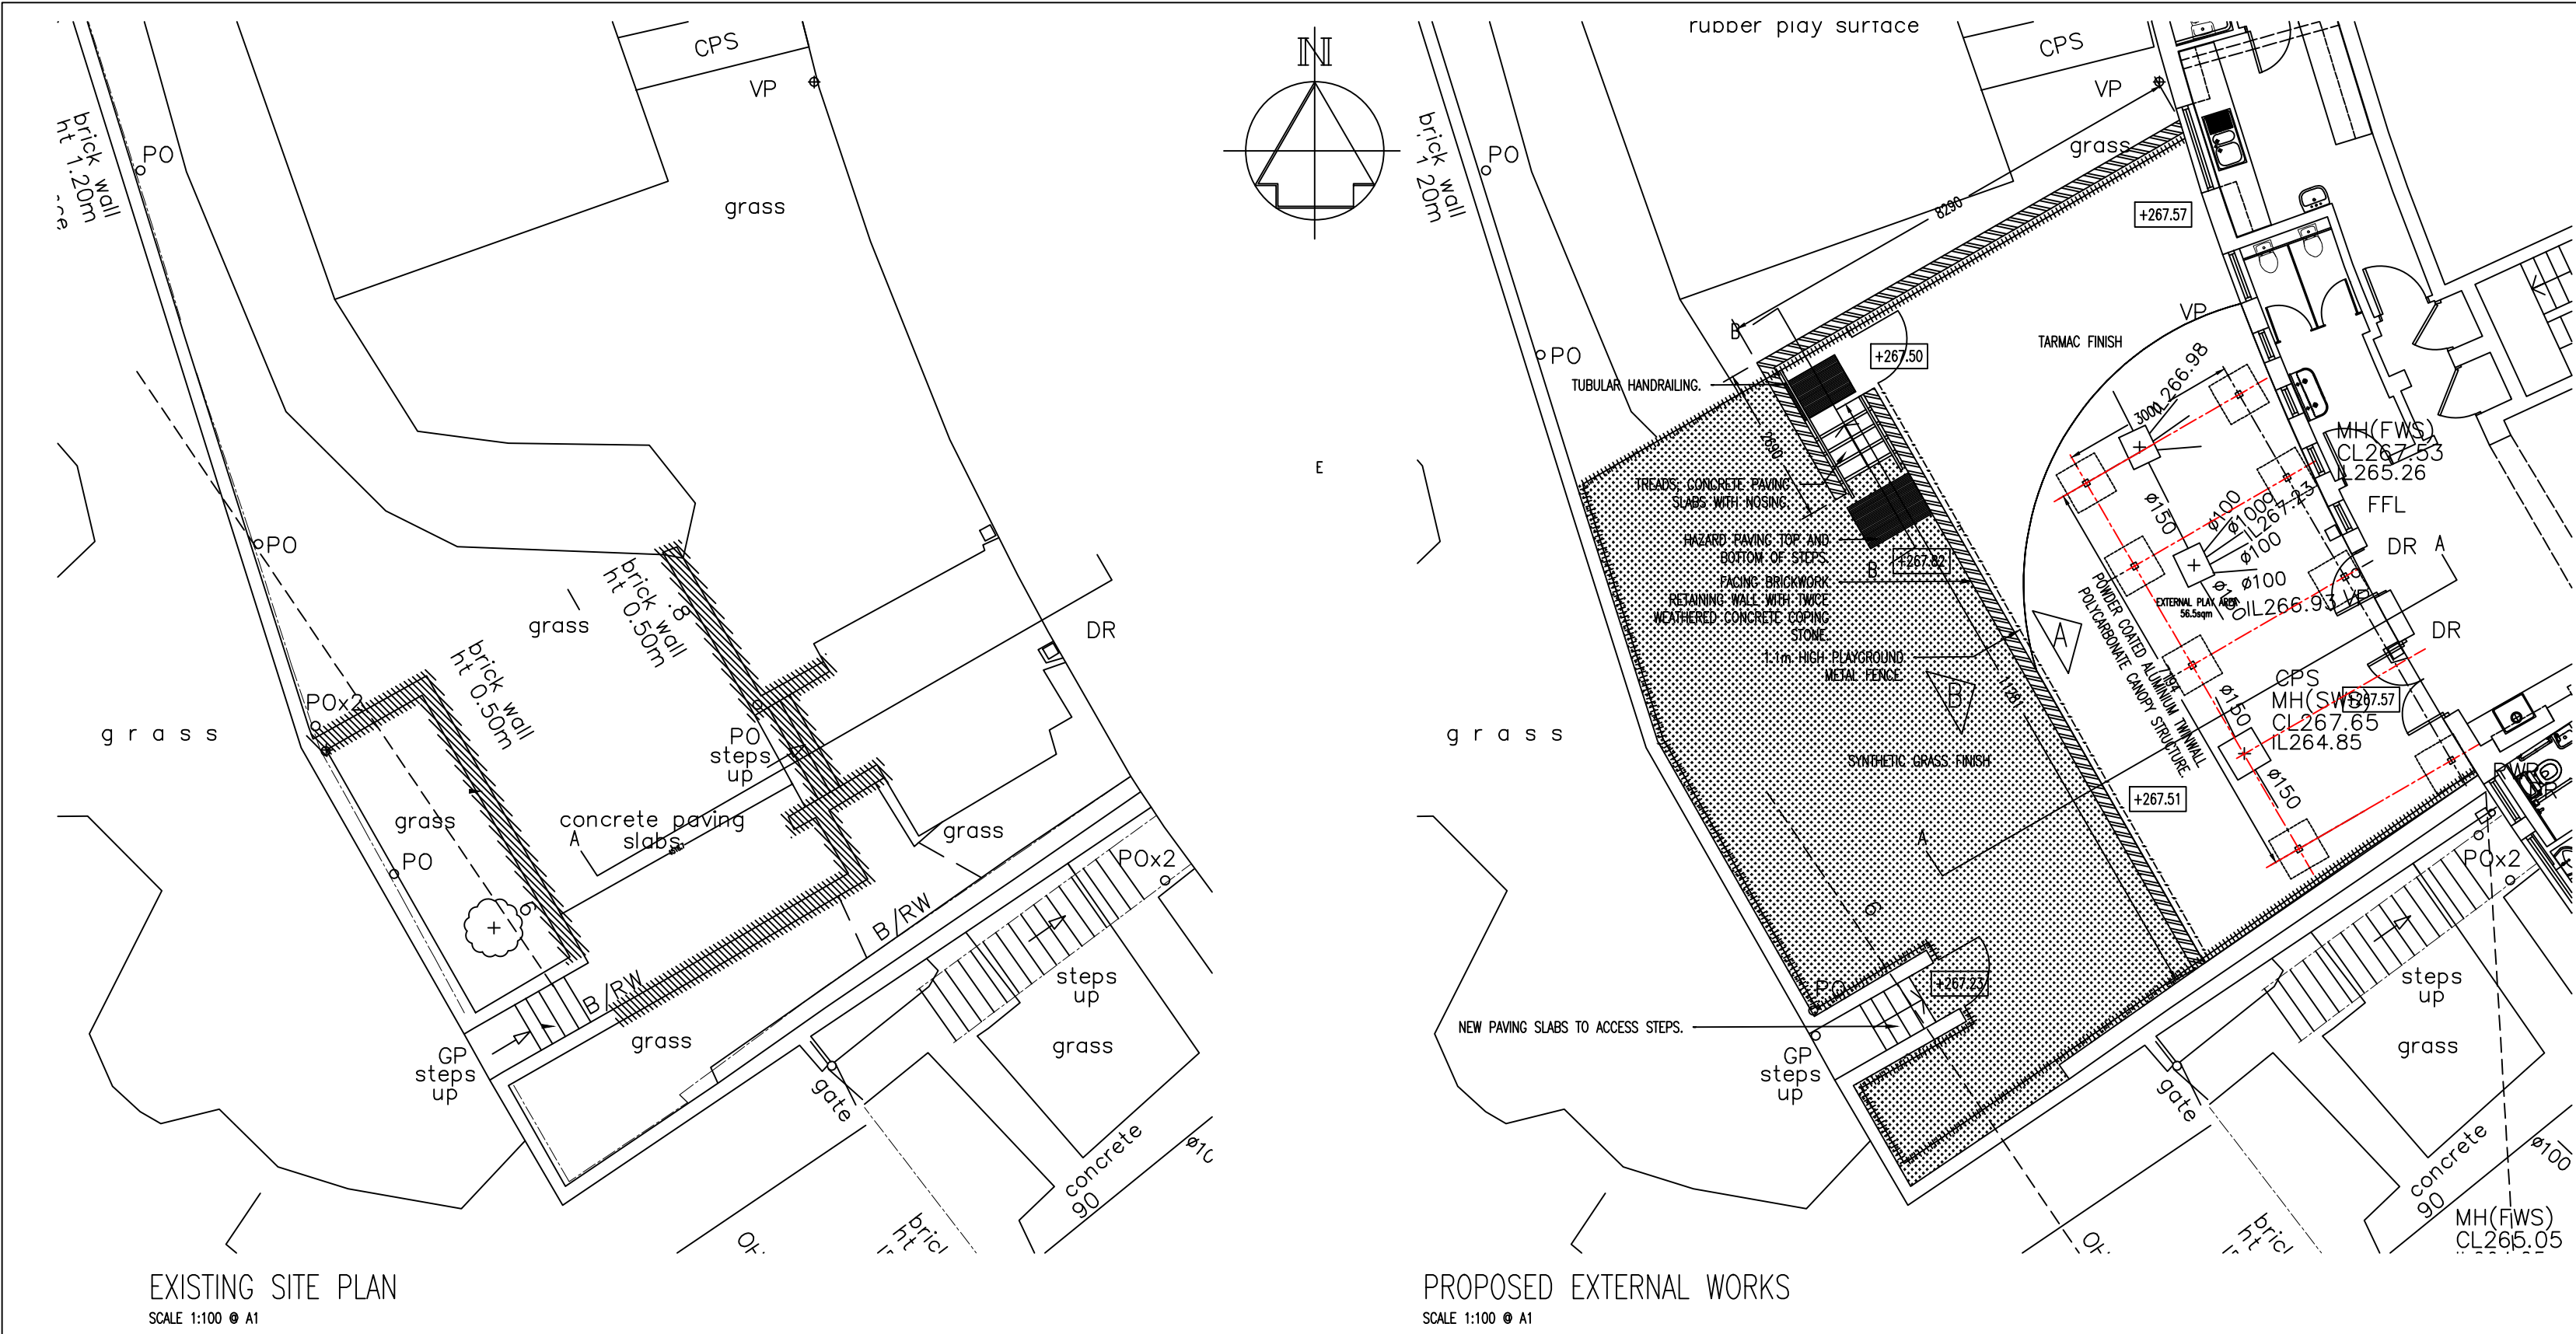

| No. | REVISION | by | date | No. | REVISION | by | date |
|-----|----------|----|------|-----|----------|----|------|
|     |          |    |      |     |          |    |      |
|     |          |    |      |     |          |    |      |
|     |          |    |      |     |          |    |      |

**NOTES**

- Do not scale from this drawing
- All dimensions to be checked on site
- 'As built' drawings are prepared, in part, based upon information furnished by others. While this information is believed to be reliable, James & Nicholas LLP assume no responsibility for the accuracy of 'As built' drawings or for any errors or omissions that may have been incorporated into them as a result of incorrect information provided to us by others. Those relying on an 'As built' drawing are advised to obtain independent verification of its accuracy.

STAGE  
PLANNING

REFER ALSO TO THE FOLLOWING:  
Drawings:  
2023-078-01AP  
2023-078-02AP

CLIENT

Job title  
FLYING START, THE GREEN, TREFECHAN. MERTHYR TYDFIL CBC

Drawing title  
EXTERNAL WORKS INCLUDING CANOPY

| drawn | checked | approved | by | date       |
|-------|---------|----------|----|------------|
| MM    | JP      | JH       |    | 23.04.2024 |
|       |         |          |    | 23.04.2024 |
|       |         |          |    |            |

Job No: 2023-078  
Drawing No: 01AP  
Rev: .  
scales: 1:100, 1:50 & 1:20 @ A1