




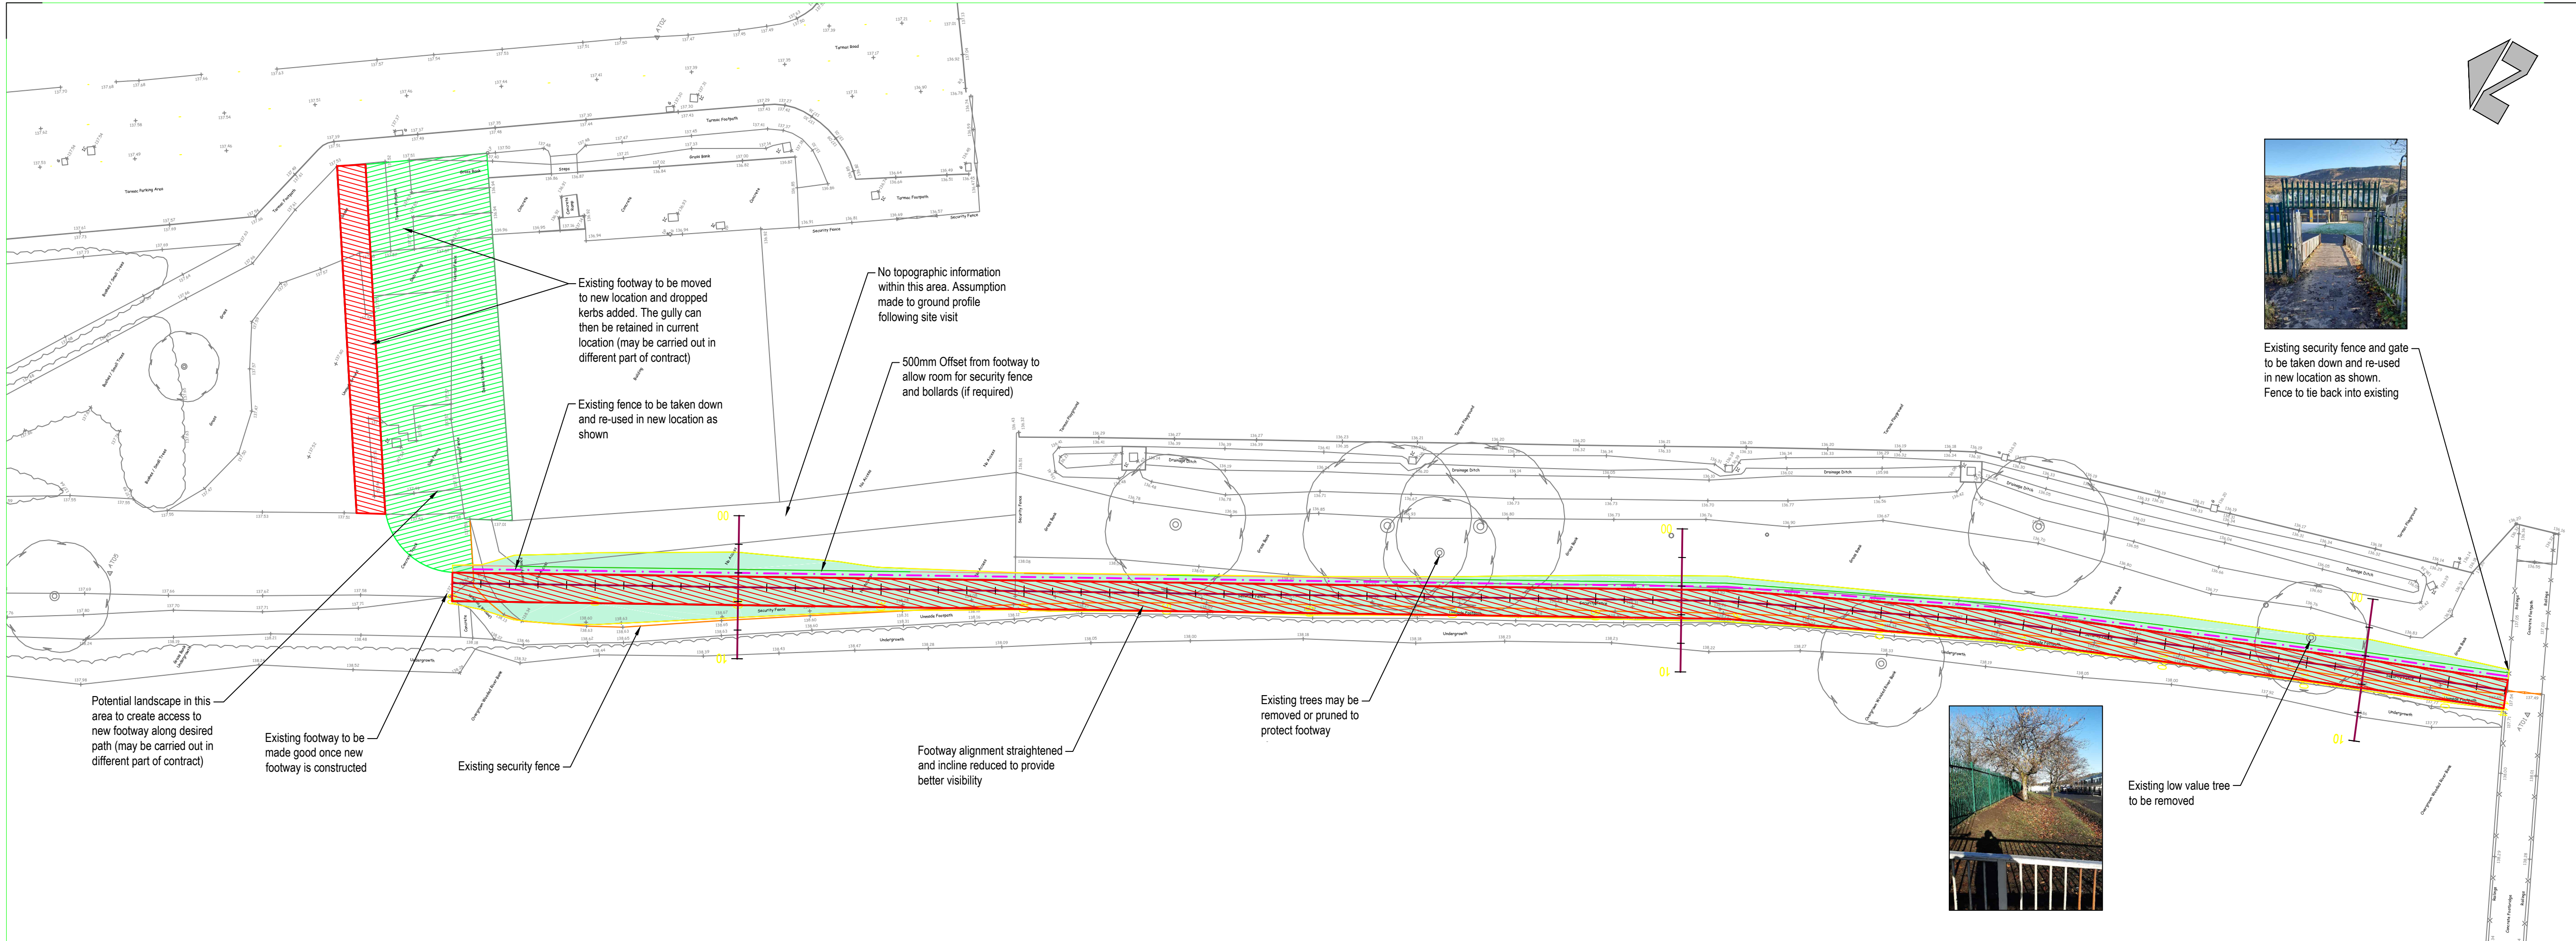


Legend
Existing ground level
Proposed footway level

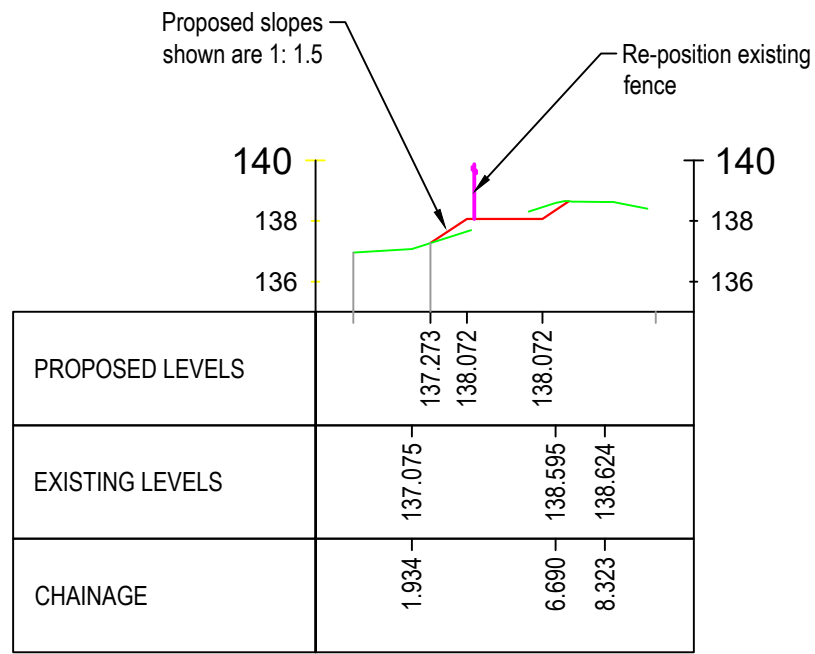

Chainage 20
SCALE: H 1:250, V 1:250

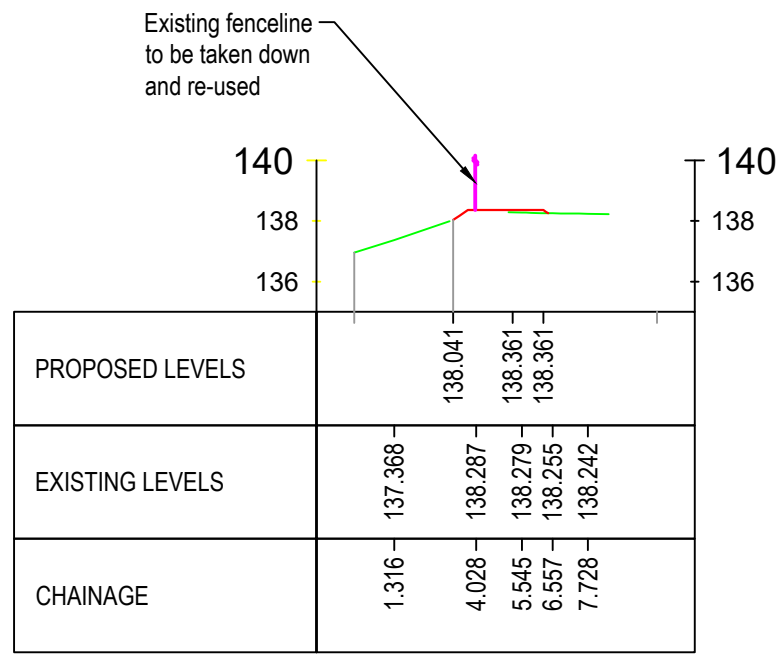


Chainage 86
SCALE: H 1:250, V 1:250

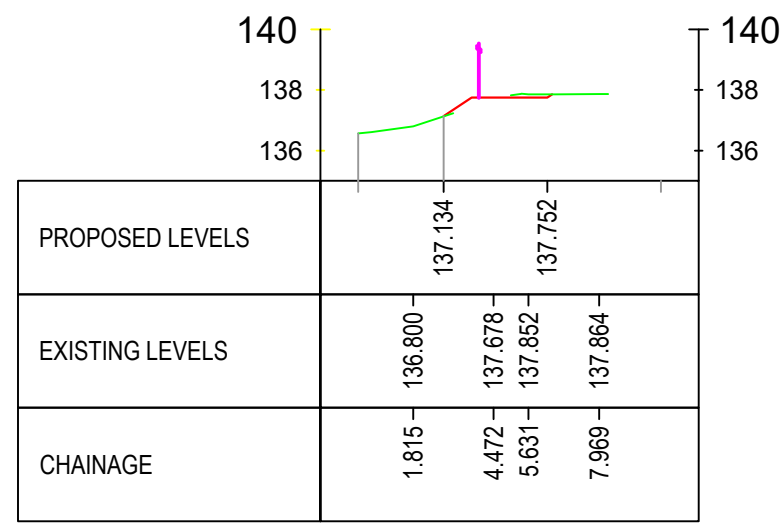

Chainage 134
SCALE: H 1:250, V 1:250

Legend
Existing ground level
Proposed footway level

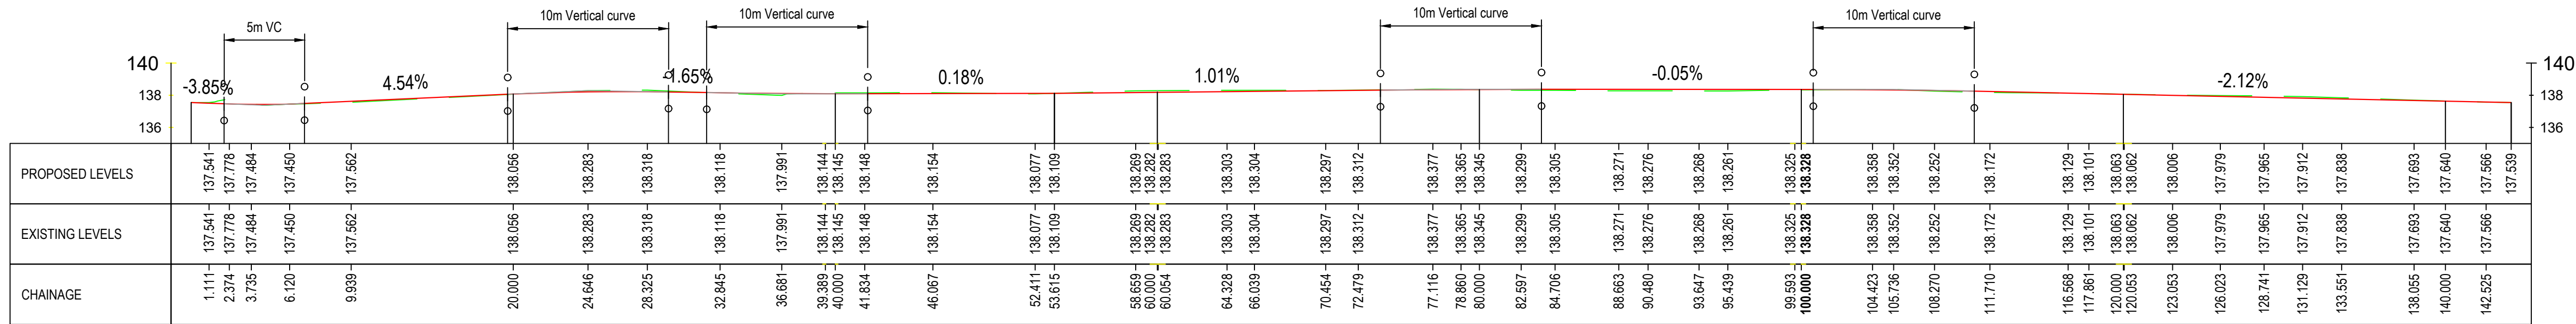

Afan Footway with fenceline
SCALE: H 1:250, V 1:250

SAFETY, HEALTH AND ENVIRONMENTAL INFORMATION
IN ADDITION TO THE HAZARDS/RISKS NORMALLY ASSOCIATED WITH THE TYPES OF WORK DETAILED ON THIS DRAWING, NOTE THE FOLLOWING:

None

For further details on risks refer to the designers risk assessments

IT IS ASSUMED THAT ALL WORKS WILL BE CARRIED OUT BY A COMPETENT CONTRACTOR WORKING, WHERE APPROPRIATE, TO AN APPROVED METHOD STATEMENT

© Crown copyright and database rights 2010 Ordnance Survey 100025302
© Hawlfraint y Goron a hawliau cronfa ddata 2010 Arolwg Ordans 100025302

P01 LTG PH PS Planning Issue 27/11/2020
Rev Drawn Chkd App'd Description Date

Purpose of Issue
S2 - Suitable for Information

Classification
Commercial in Confidence

Client
**Merthyr Tydfil
County Borough Council**

Project
**Afan Taf School to Troedryhiw
Active Travel**

Drawing
**Proposed New Footway with
Re-positioned fenceline and
Sloped Embankments**

Scale @ A1 Drawn Checked Approved
1:250 LTG PH PS

Project No. Date
GC3119 NOV 2020

Drawing Identifier BS1192 Compliant
Project - Originator - Zone - Level - File Type - Role - Number revision
GC-RED-61-XX-DR-C-0004 P01

REDSTART
St David's House, Pascal Close, St Mellons, Cardiff, CF3 0LW
www.redstartwales.com

