



NORTH

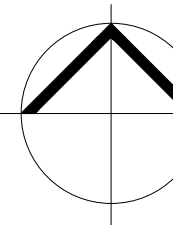

Do not scale from this drawing.
The user of this drawing shall check all dimensions & report all errors and omissions to LeTrucco Design.
This drawing is copyright. It must not be copied, used or disclosed to third parties without prior permission of LeTrucco Design.



SHEFFIELD BIKE STANDS
NTS

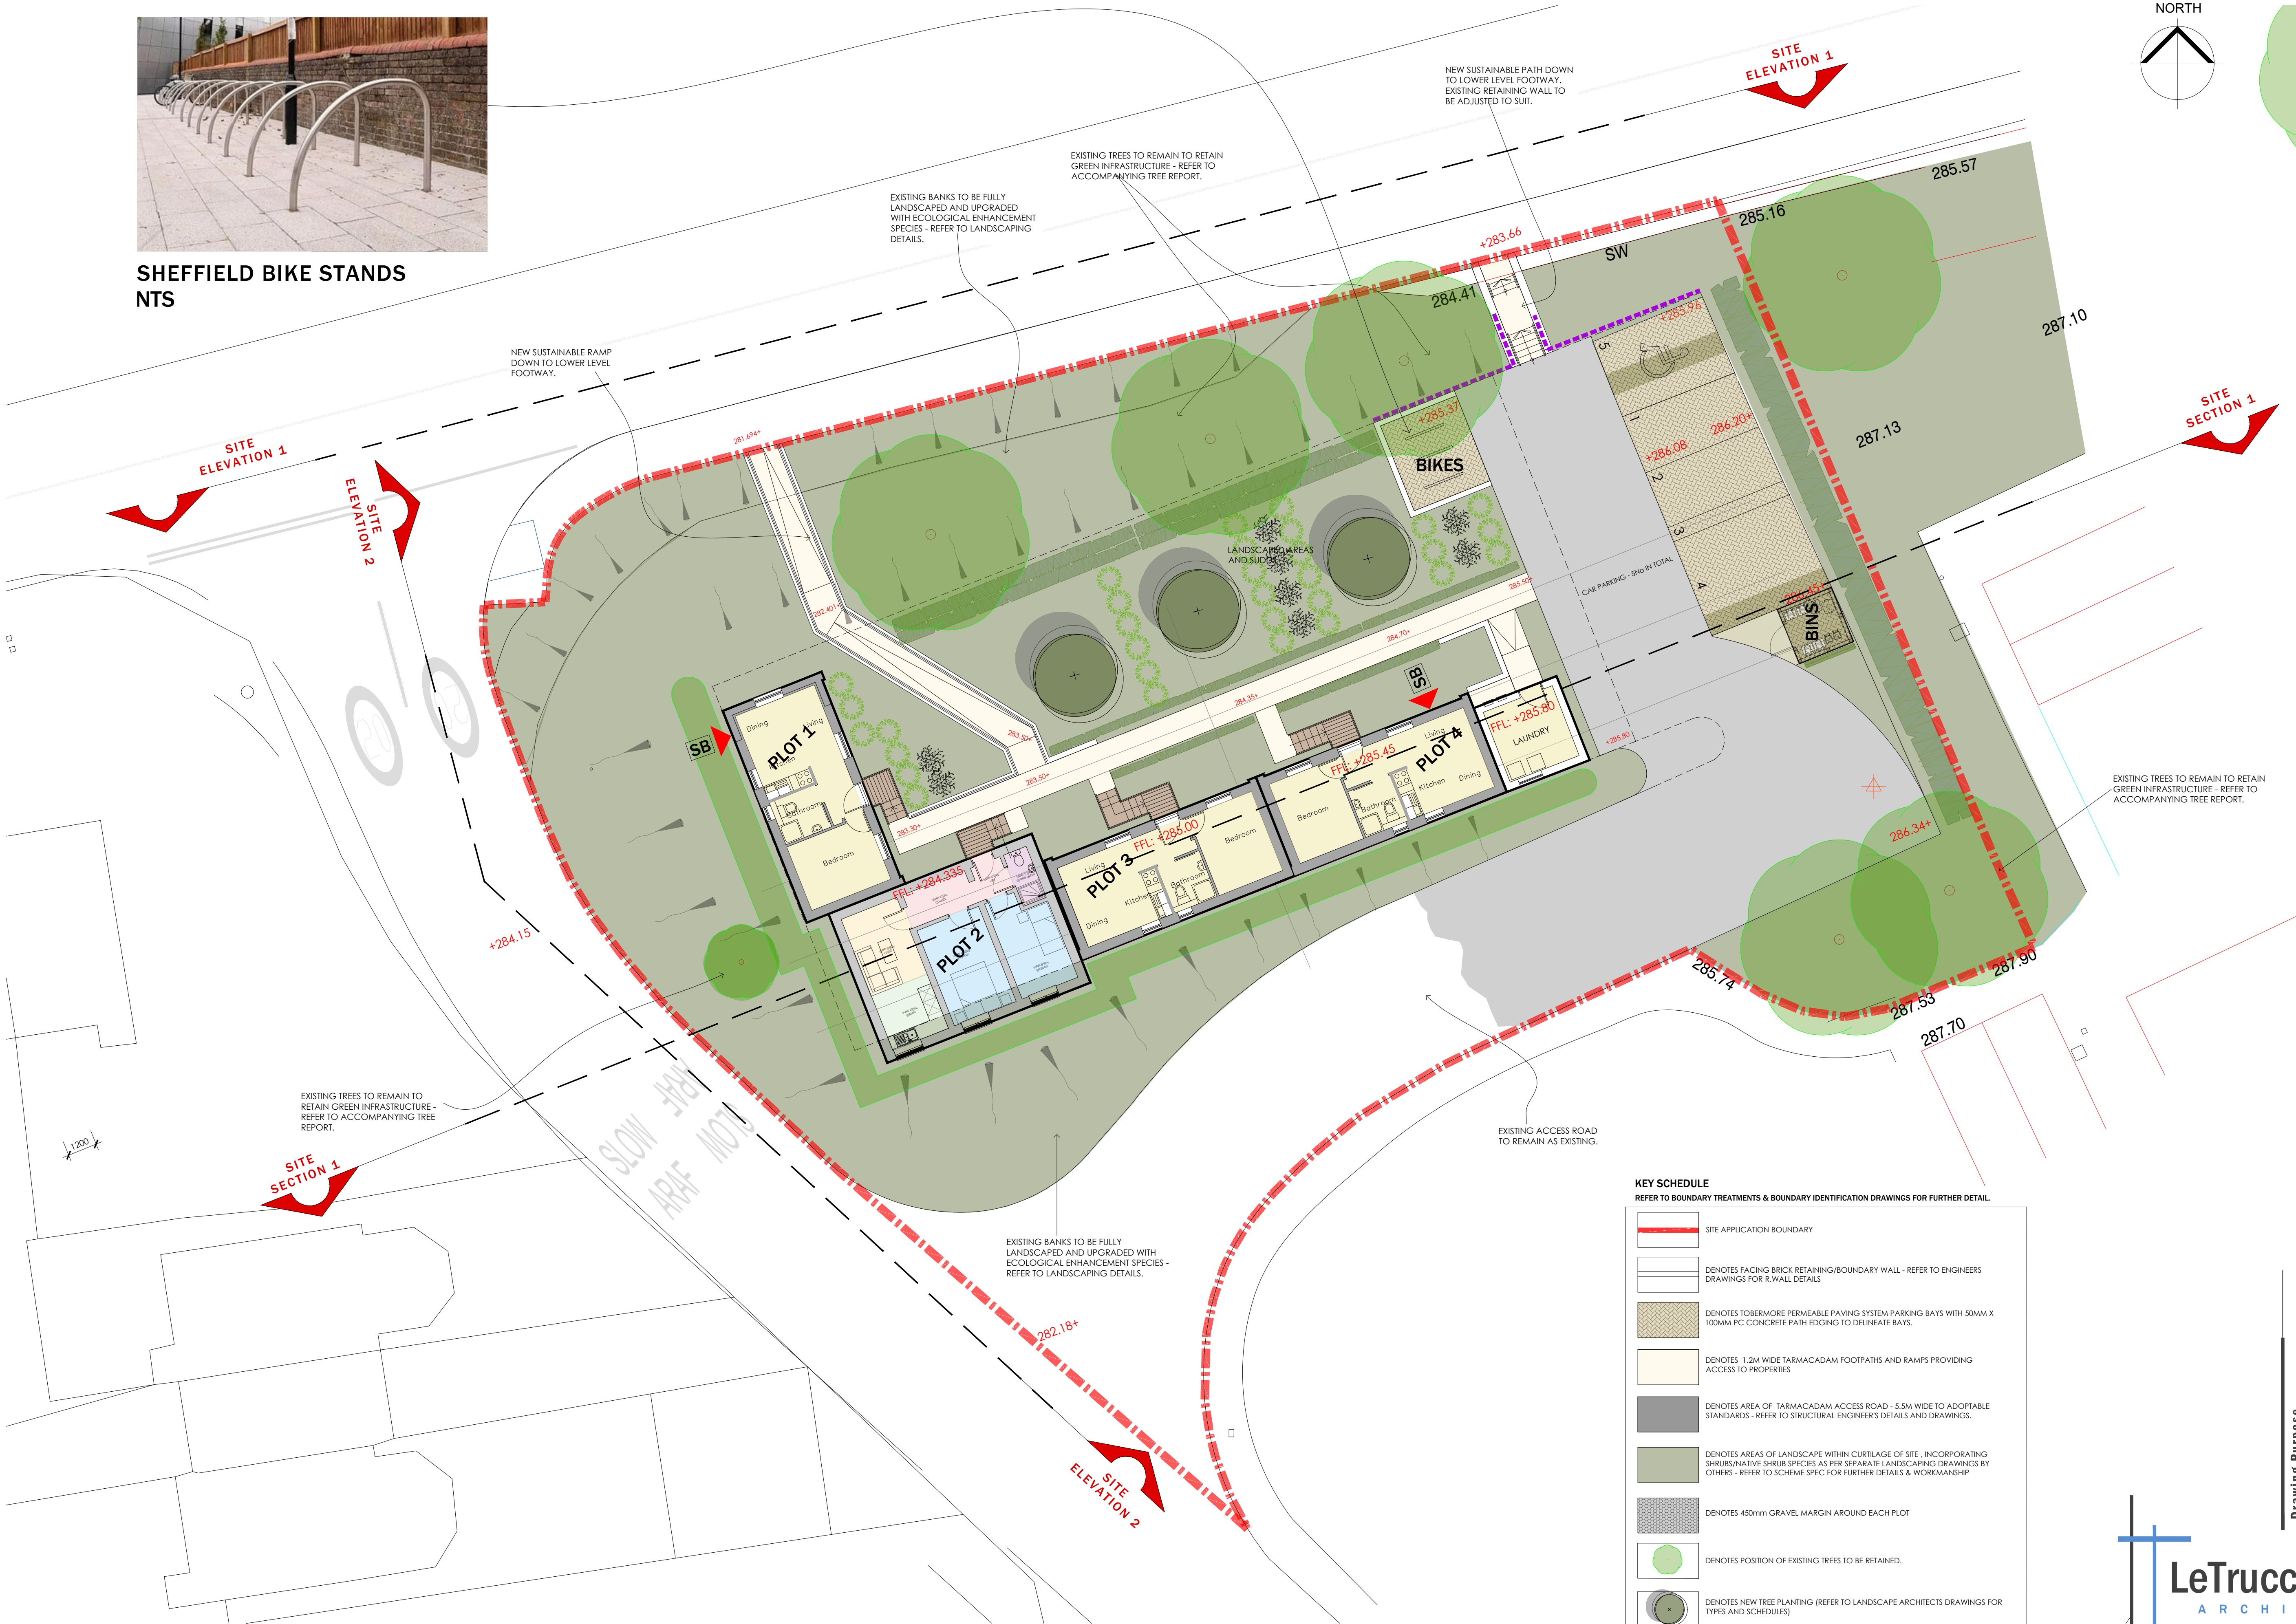

PROPOSED SITE LAYOUT 1:125

0 1.25 2.5 3.75 5.0 6.25 m
SCALE 1:125

KEY SCHEDULE
REFER TO BOUNDARY TREATMENTS & BOUNDARY IDENTIFICATION DRAWINGS FOR FURTHER DETAIL.

	SITE APPLICATION BOUNDARY
	DENOTES FACING BRICK RETAINING/BOUNDARY WALL - REFER TO ENGINEERS DRAWINGS FOR R.WALL DETAILS
	DENOTES TOBERMORE PERMEABLE PAVING SYSTEM PARKING BAYS WITH 50MM X 100MM P.C. CONCRETE PATH EDGING TO DELINEATE BAYS.
	DENOTES 1.2M WIDE TARMACADAM FOOTPATHS AND RAMPS PROVIDING ACCESS TO PROPERTIES
	DENOTES AREA OF TARMACADAM ACCESS ROAD - 5.5M WIDE TO ADAPTABLE STANDARDS - REFER TO STRUCTURAL ENGINEER'S DETAILS AND DRAWINGS.
	DENOTES AREAS OF LANDSCAPE WITHIN CURTILAGE OF SITE, INCORPORATING SHRUBS/NATIVE SHRUB SPECIES AS PER SEPARATE LANDSCAPING DRAWINGS BY OTHERS - REFER TO SCHEME SPEC FOR FURTHER DETAILS & WORKMANSHIP
	DENOTES 450mm GRAVEL MARGIN AROUND EACH PLOT
	DENOTES POSITION OF EXISTING TREES TO BE RETAINED.
	DENOTES NEW TREE PLANTING (REFER TO LANDSCAPE ARCHITECTS DRAWINGS FOR TYPES AND SCHEDULES)
	VIVARA PRO 'BARCELONA' OPEN WOOD STONE BIRD BOX - PLOT 4 ONLY

Revisions
REV. A - SEPT 25
LANDSCAPE ARRANGEMENT REVISED.
REV. B - OCT 25
SITE FULLY REVISED TO SUIT PLANNING OFFICES
REV. C - MARCH 26
REVISED TO SUIT PLANNING OFFICES
FURTHER COMMENTS.

REV. D - APRIL 26
MINOR CHANGES TO POSITIONS OF
PLOTS 1 & 2.

Client	Drawing No	Scale	Revision
Merthyr Valley Homes	LT2505.04.01	1:125@A1	D
Job Title	Drawing Title	Date	Checked
Hornbeam Close, Gurnos	Proposed Site Layout	Sept 25	KWL