

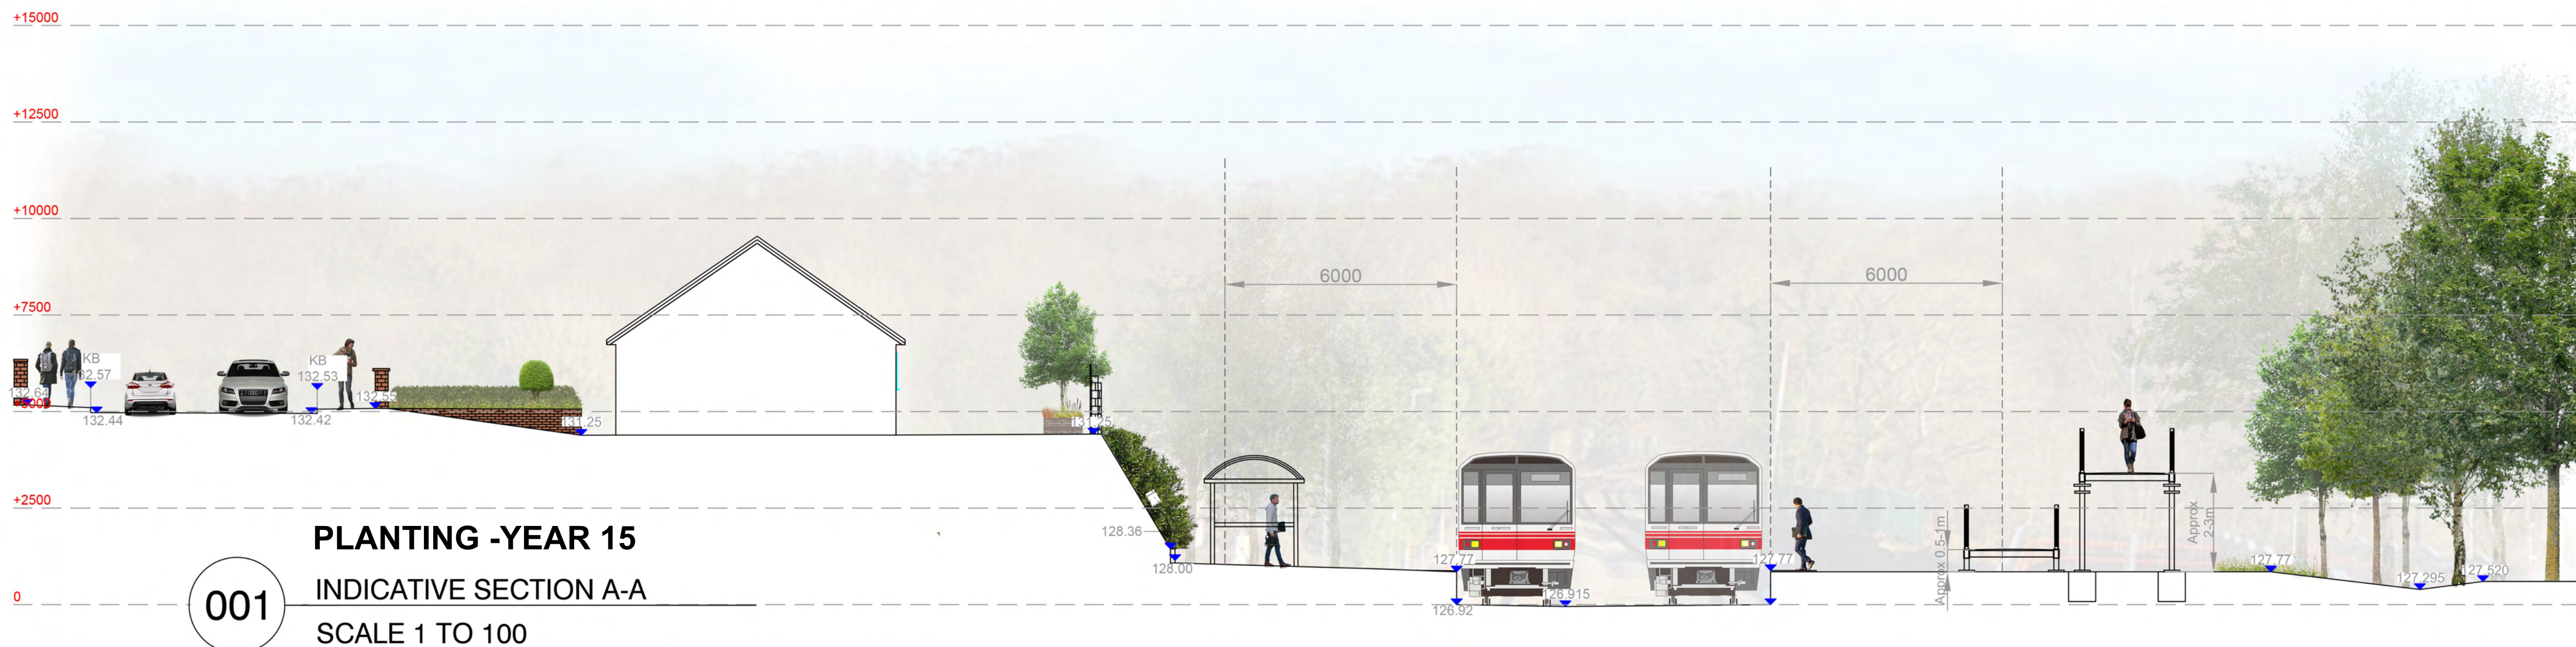


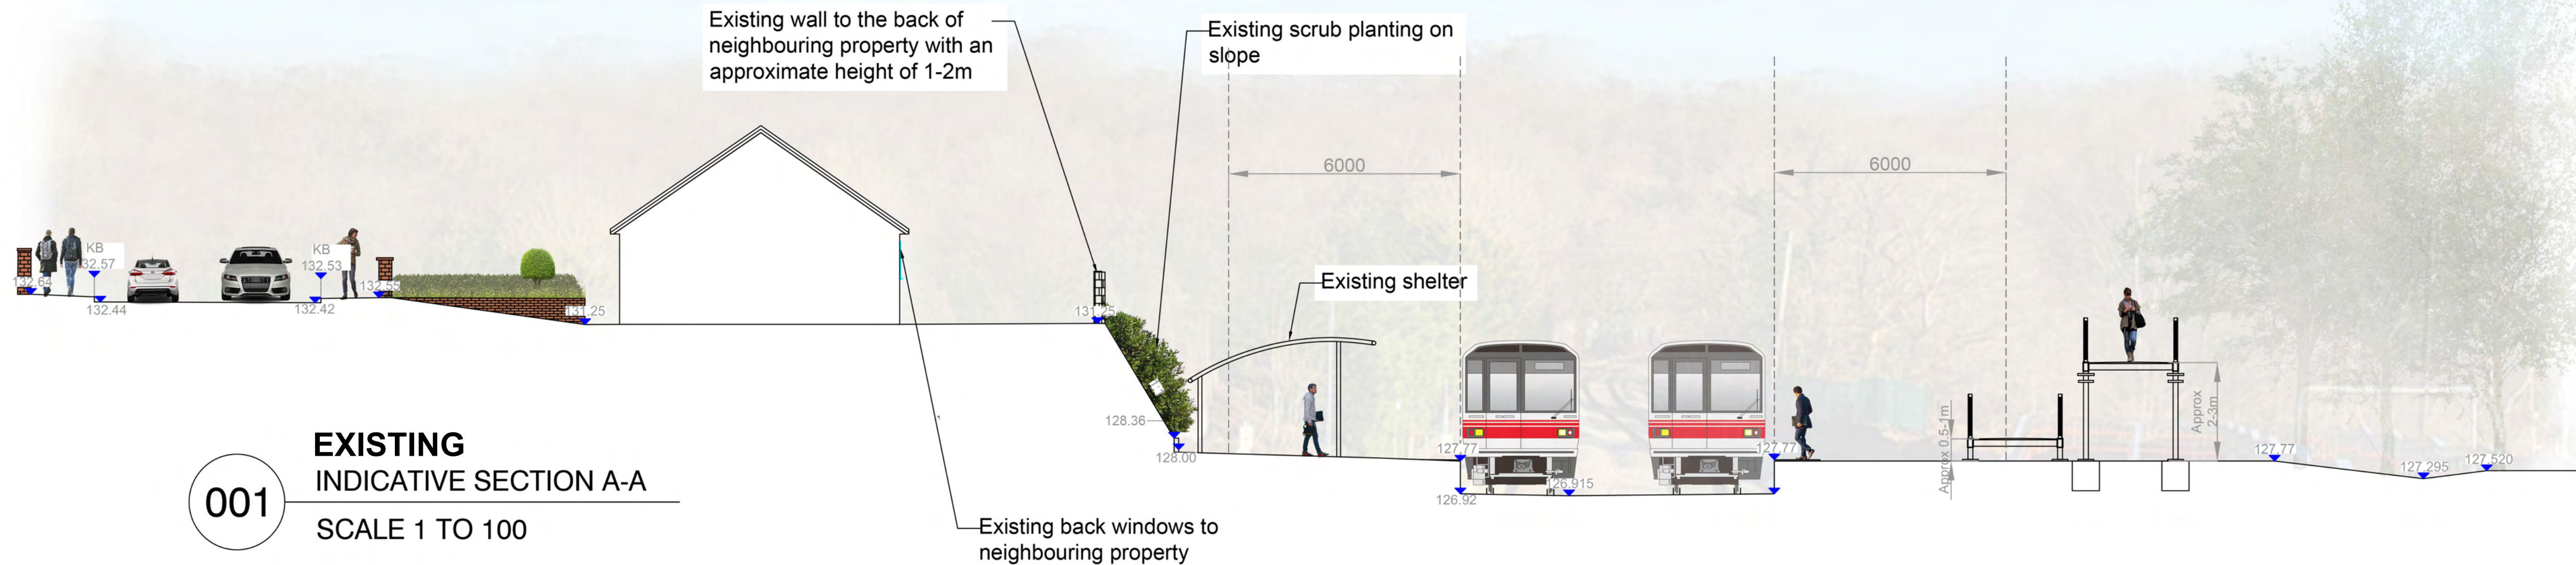

NOTES

1. DRAWINGS TO BE PRINTED IN COLOUR.
2. Unless otherwise stated all dimensions are shown in millimeters.
3. Do not measure off this drawing. This drawing is for reference only and is not to be scaled.
4. Any discrepancies between this drawing and any other information is to be reported to the landscape architect for clarification.
5. Contractor to be aware of any utilities running through the site.
6. Proposed section locations and lengths are approximate and indicative.
7. Principal Contractor to confirm actual locations on site.

LOCATION PLAN : NTS

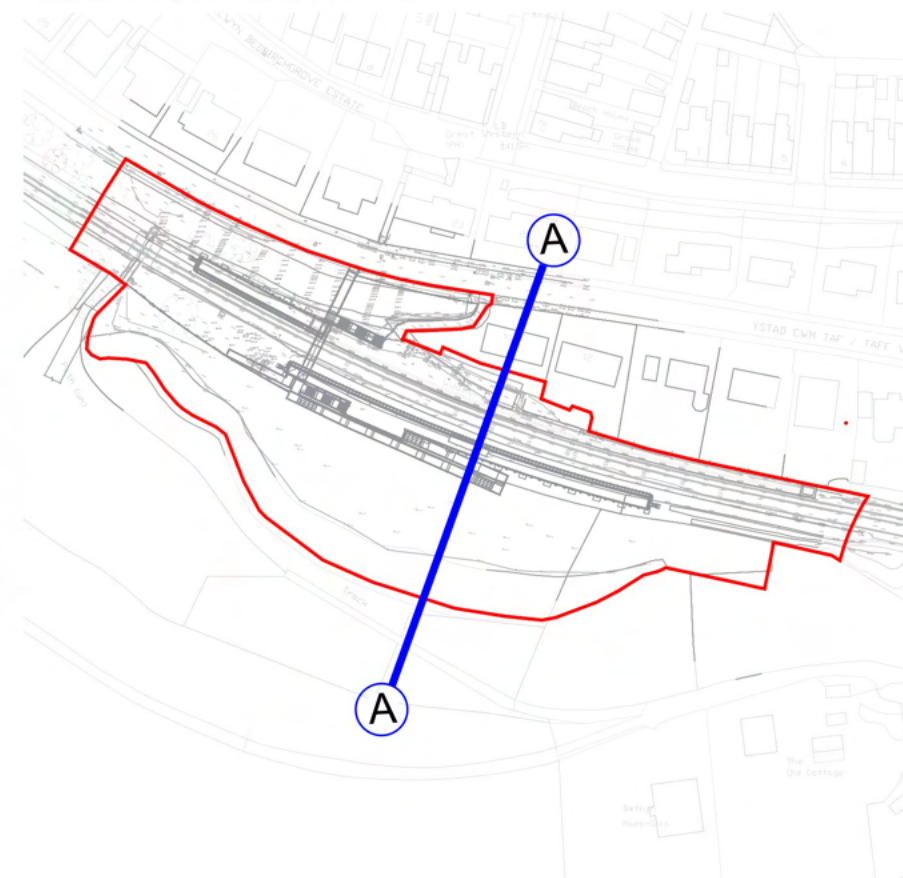

P01	Text	Rev	Revision details	Drwn	Chkd	Appd	Date
Designed:	AAM						28/03/2023
Drawn:	AJ						31/03/2023
Checked:	AAM						31/03/2023
Approved:							

Copyright in this design © Amey

amey consulting

www.amey.co.uk

Client	 TRAFNIDIAETH CYMRU TRANSPORT FOR WALES  SEILWAITH INFRASTRUCTURE
--------	--

Project Name
Merthyr Branch
Wales & Borders

Drawing Title
Quakers Yard
Indicative Site Section A-A

Original Drawing Size : A1	Scale : As Shown
Dimensions : mm	

Drawing Status FOR PLANNING	Suitability S4
---------------------------------------	--------------------------

Drawing No CODWBD15EMER-AMEY-ELS-XX-DR-LL-003	Rev P01
--	-------------------