


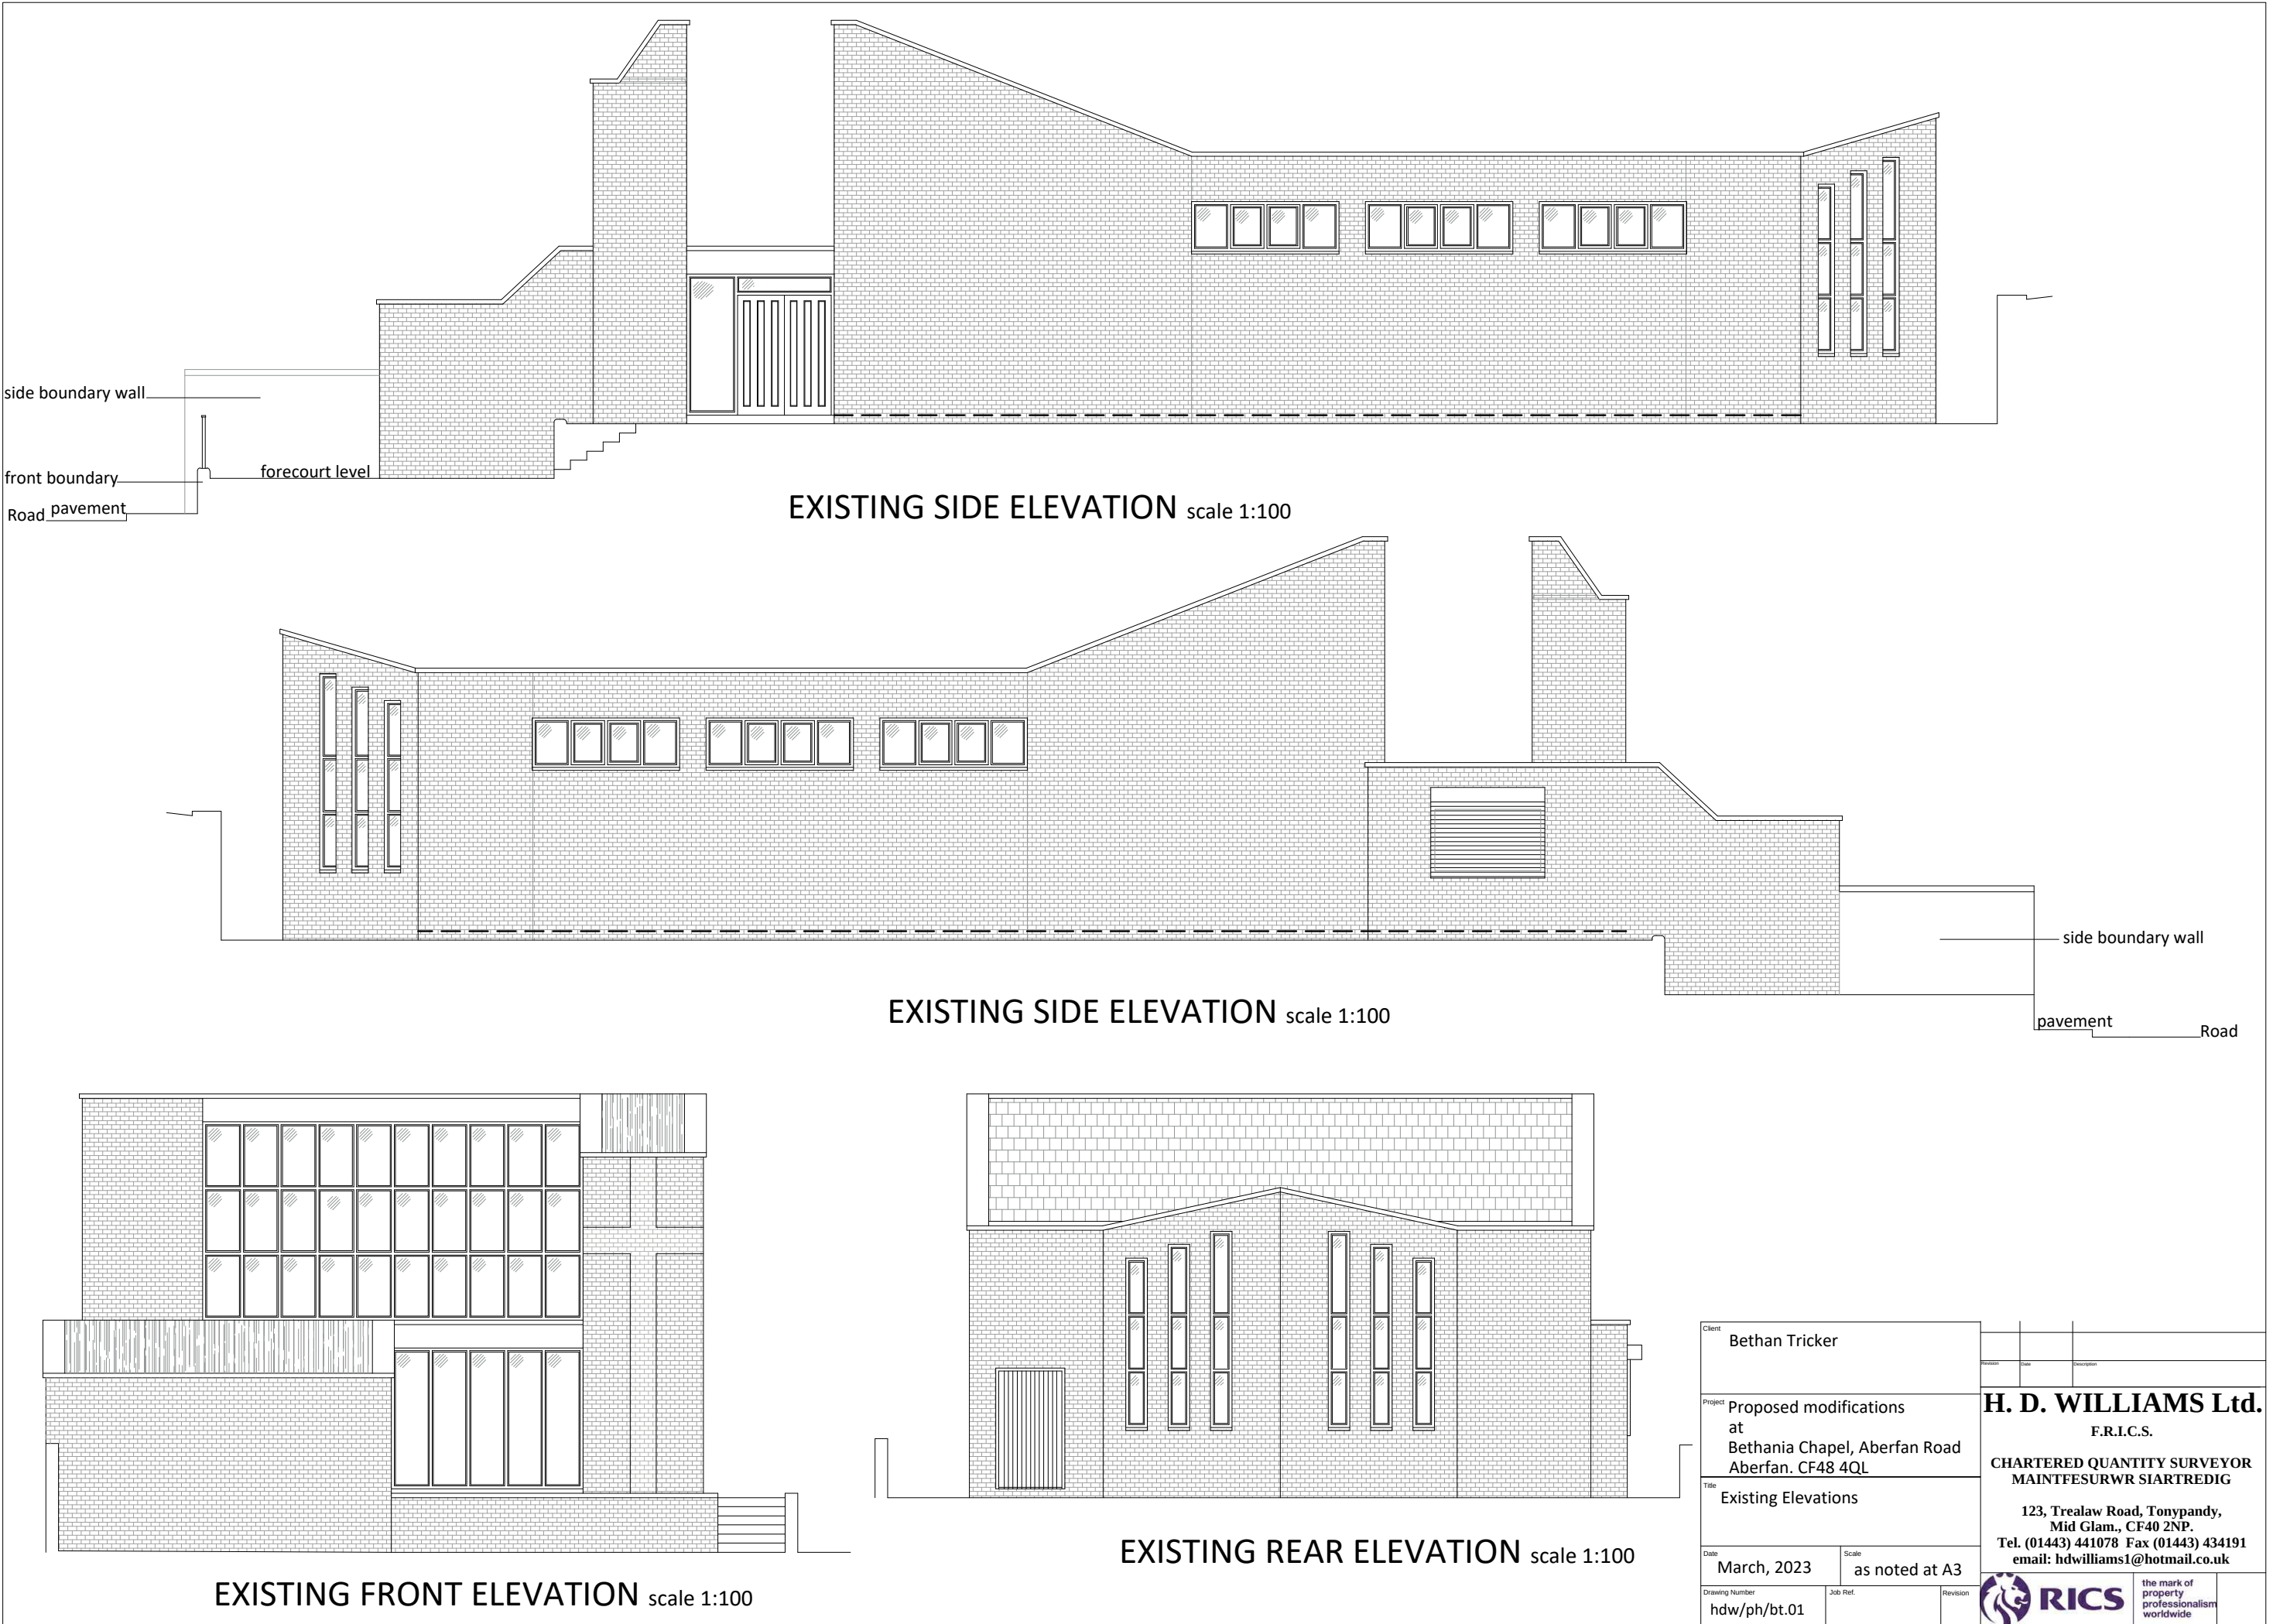

Client	Bethan Tricker		Revision	Date	Description
Project	Proposed modifications at Bethania Chapel, Aberfan Road Aberfan. CF48 4QL		H. D. WILLIAMS Ltd. F.R.I.C.S. CHARTERED QUANTITY SURVEYOR MAINTFESURWR SIARTREDIG 123, Trealaw Road, Tonypandy, Mid Glam., CF40 2NP. Tel. (01443) 441078 Fax (01443) 434191 email: hdwilliams1@hotmail.co.uk		
Title	Existing Elevations		 the mark of property professionalism worldwide		
Date	March, 2023	Scale	as noted at A3		
Drawing Number	hdw/ph/bt.01	Job Ref.		Revision	