
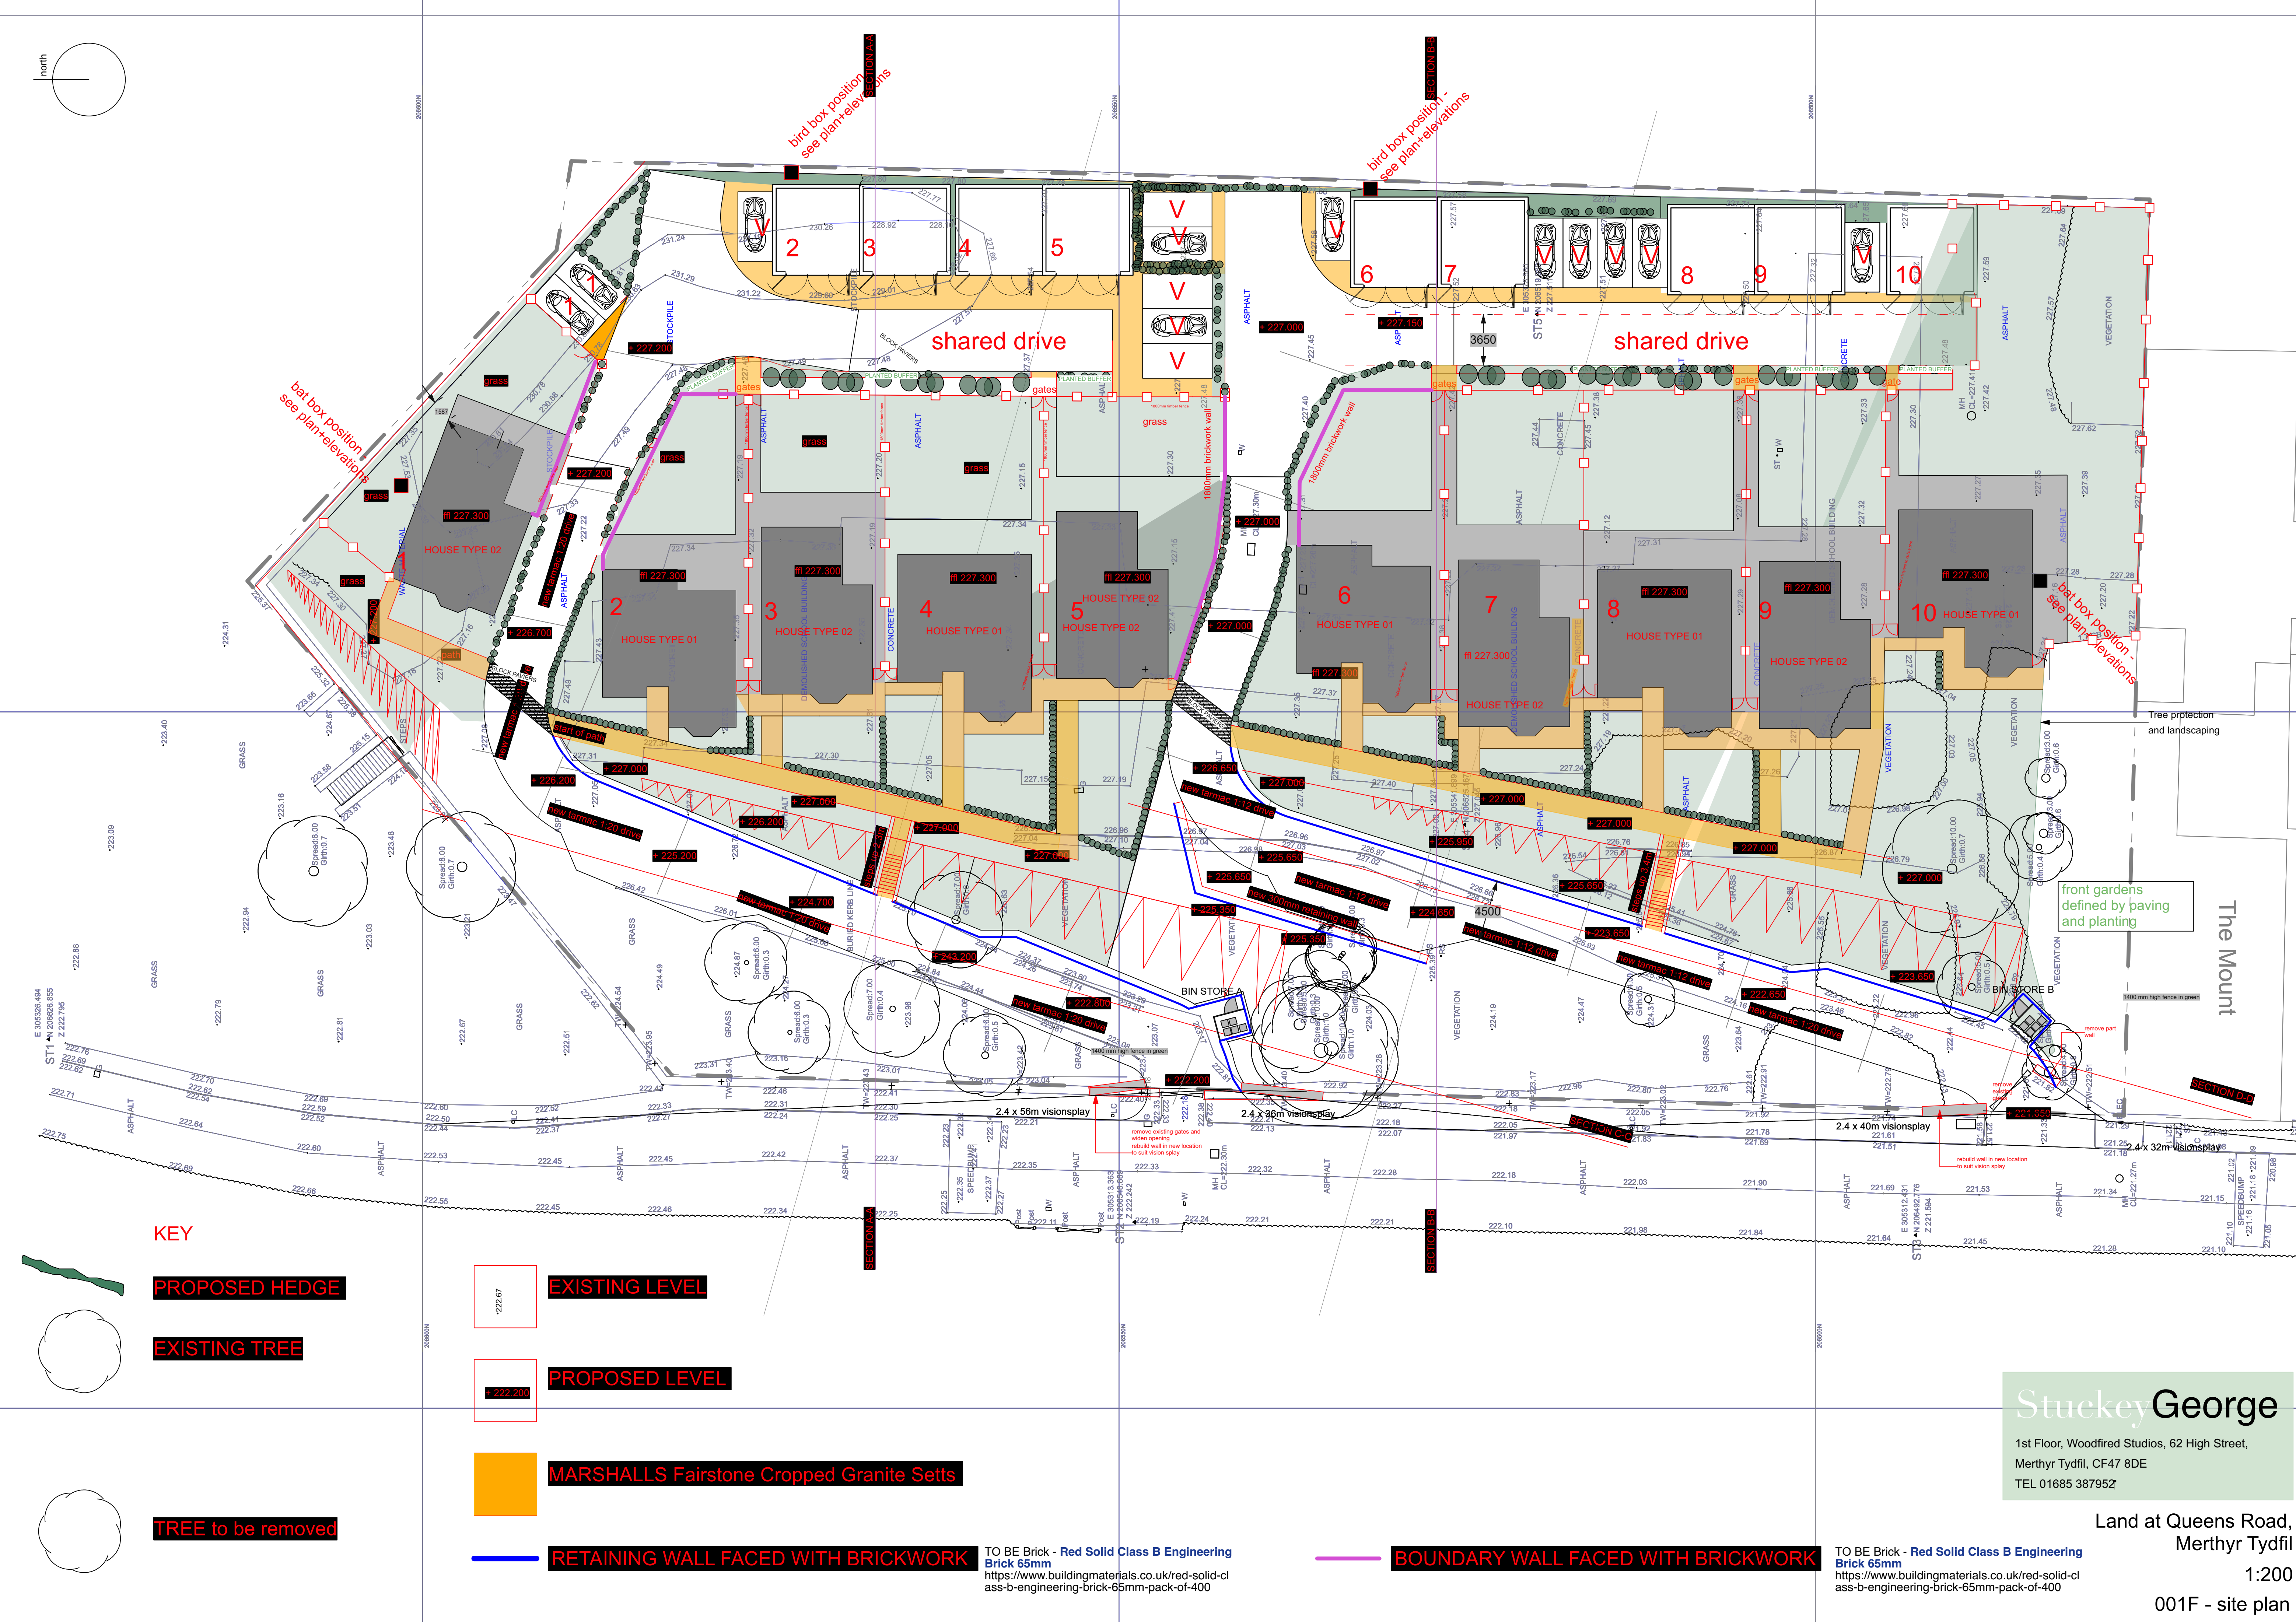


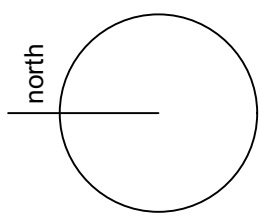

KEY

PROPOSED HEDGE

EXISTING TREE

TREE to be removed

EXISTING LEVEL

PROPOSED LEVEL

MARSHALLS Fairstone Cropped Granite Setts

RETAINING WALL FACED WITH BRICKWORK

BOUNDARY WALL FACED WITH BRICKWORK

TO BE Brick - Red Solid Class B Engineering Brick 65mm
<https://www.buildingmaterials.co.uk/red-solid-class-b-engineering-brick-65mm-pack-of-400>

TO BE Brick - Red Solid Class B Engineering Brick 65mm
<https://www.buildingmaterials.co.uk/red-solid-class-b-engineering-brick-65mm-pack-of-400>

Stuckey George

1st Floor, Woodfired Studios, 62 High Street,
Merthyr Tydfil, CF47 8DE
TEL 01685 387952

Land at Queens Road,
Merthyr Tydfil

1:200

001F - site plan