


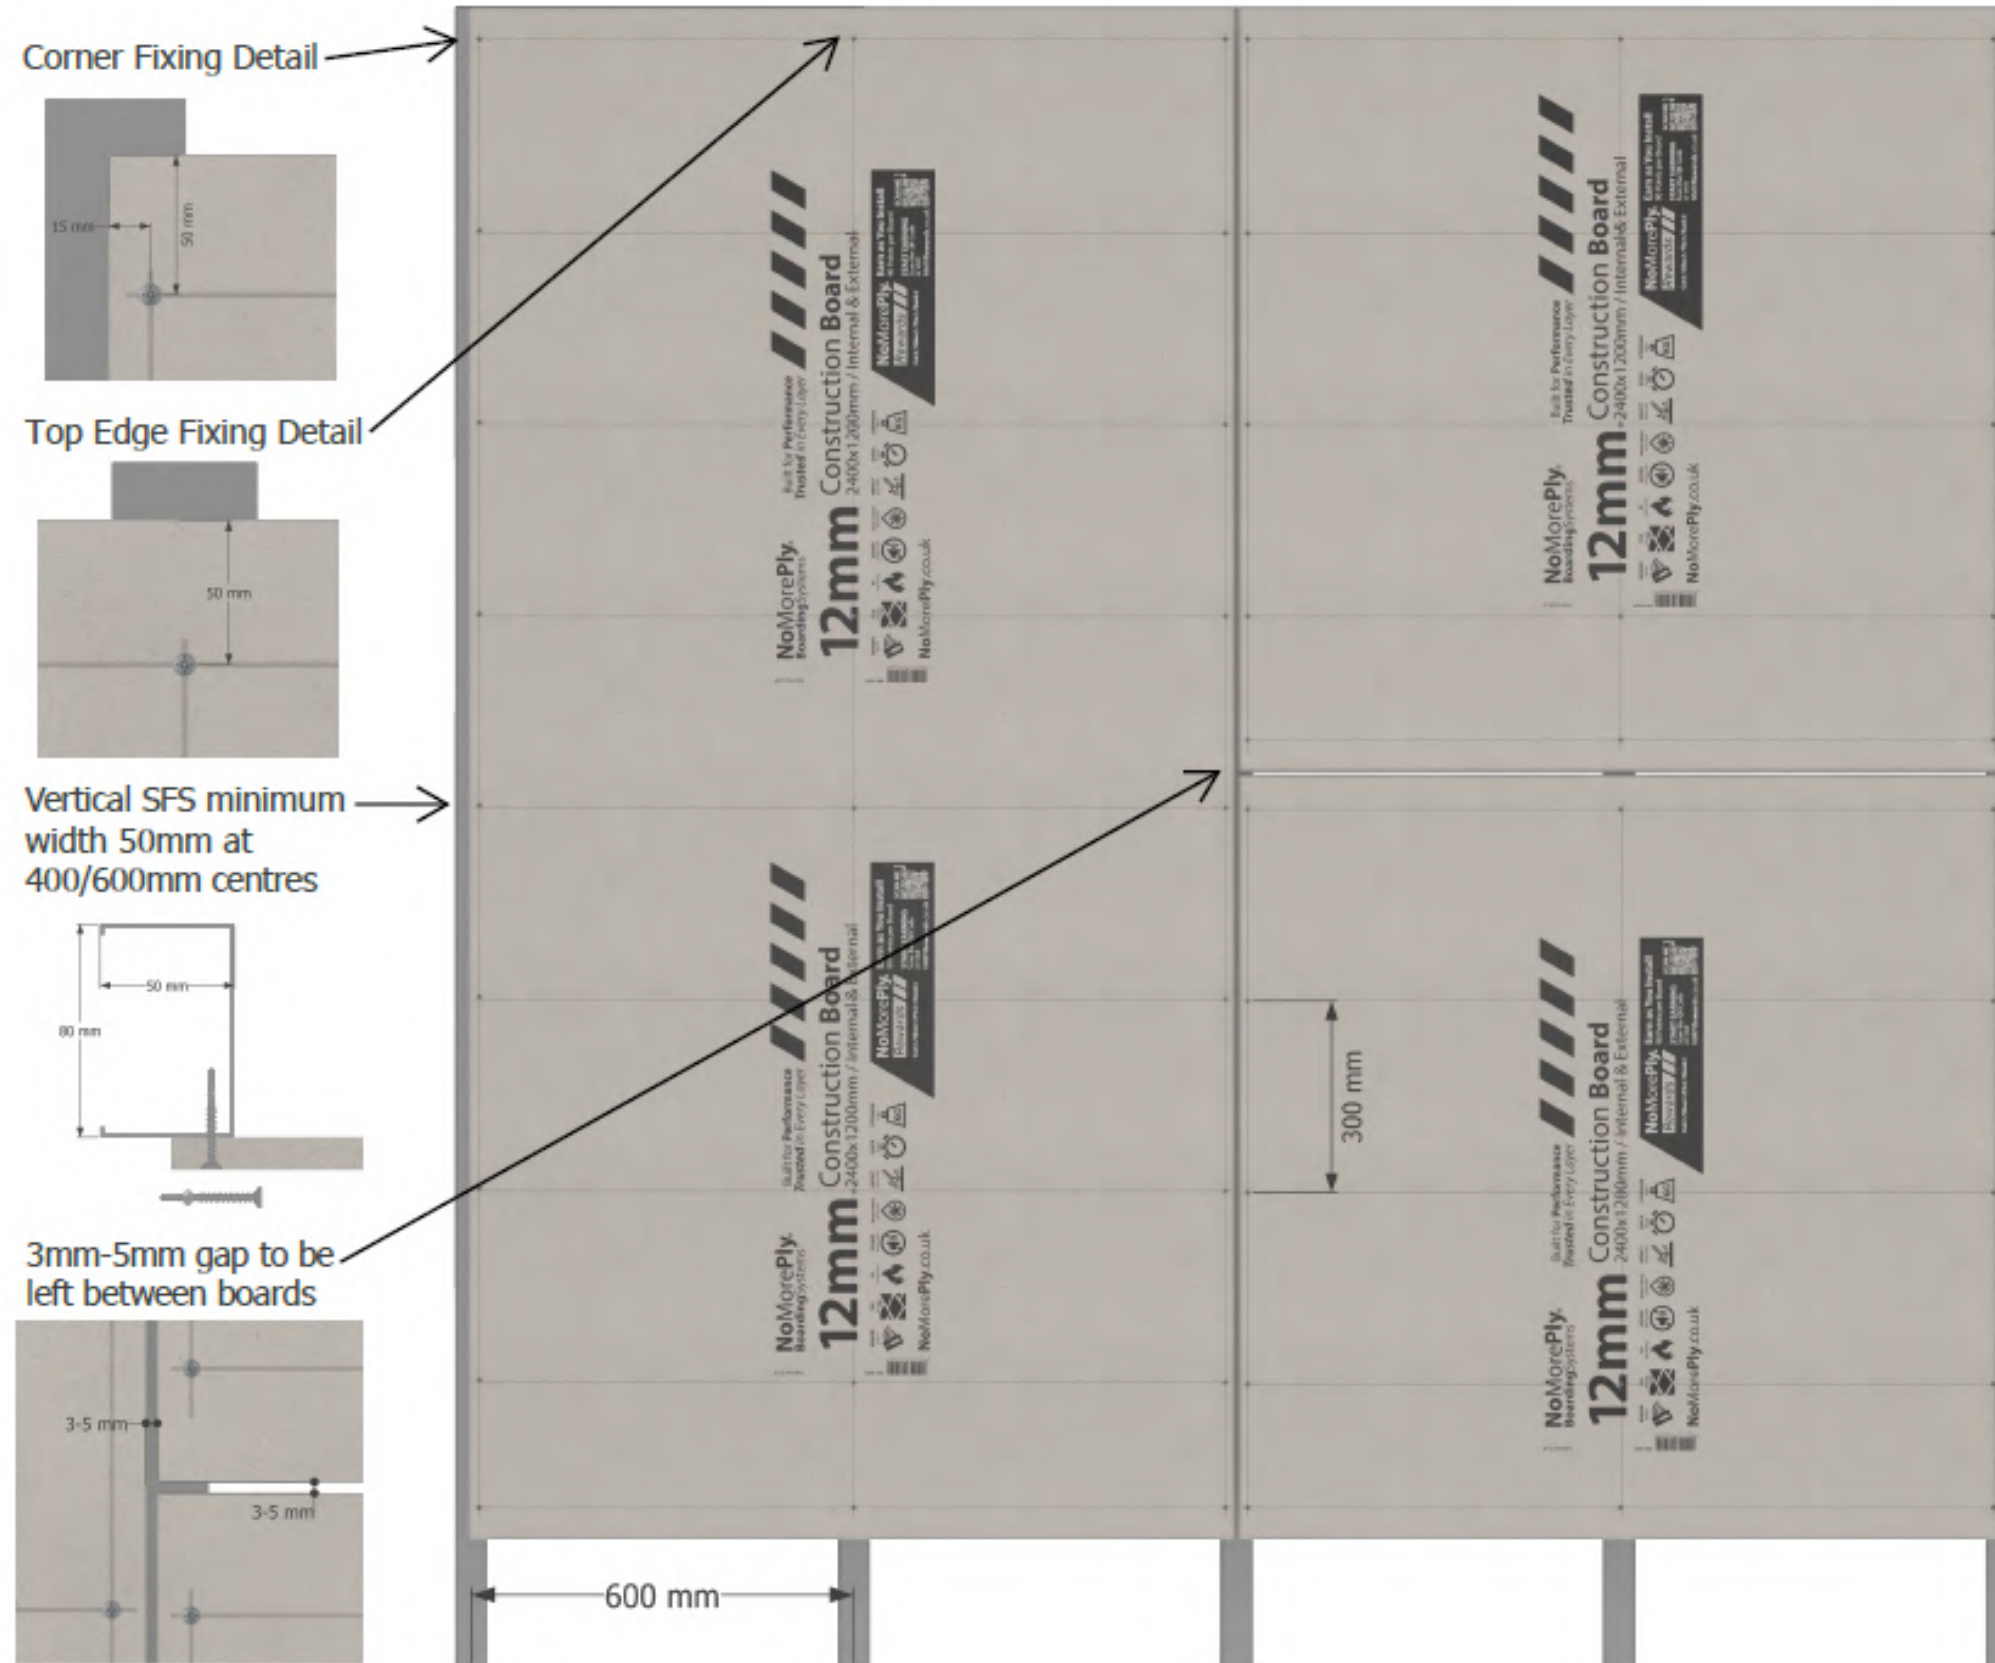

Notes:
Standard NoMorePly 38mm External fibre cement screws can be used if steel is too thin for wing-tipped screws
Drawings are for illustration purposes only

NoMorePly®
BoardingSystems

System:	Render Carrier onto SFS for a Thin-coat Silicone Render			NoMorePly Boarding Systems H.O Unit 5 Hawthorn Park Seacroft Leeds LS14 1PQ
NoMorePly Products:	5512, 5524, 5642, 5638			
Date:	22/5/2026			
Drawn by:	JBP	Approved By:	WS	