


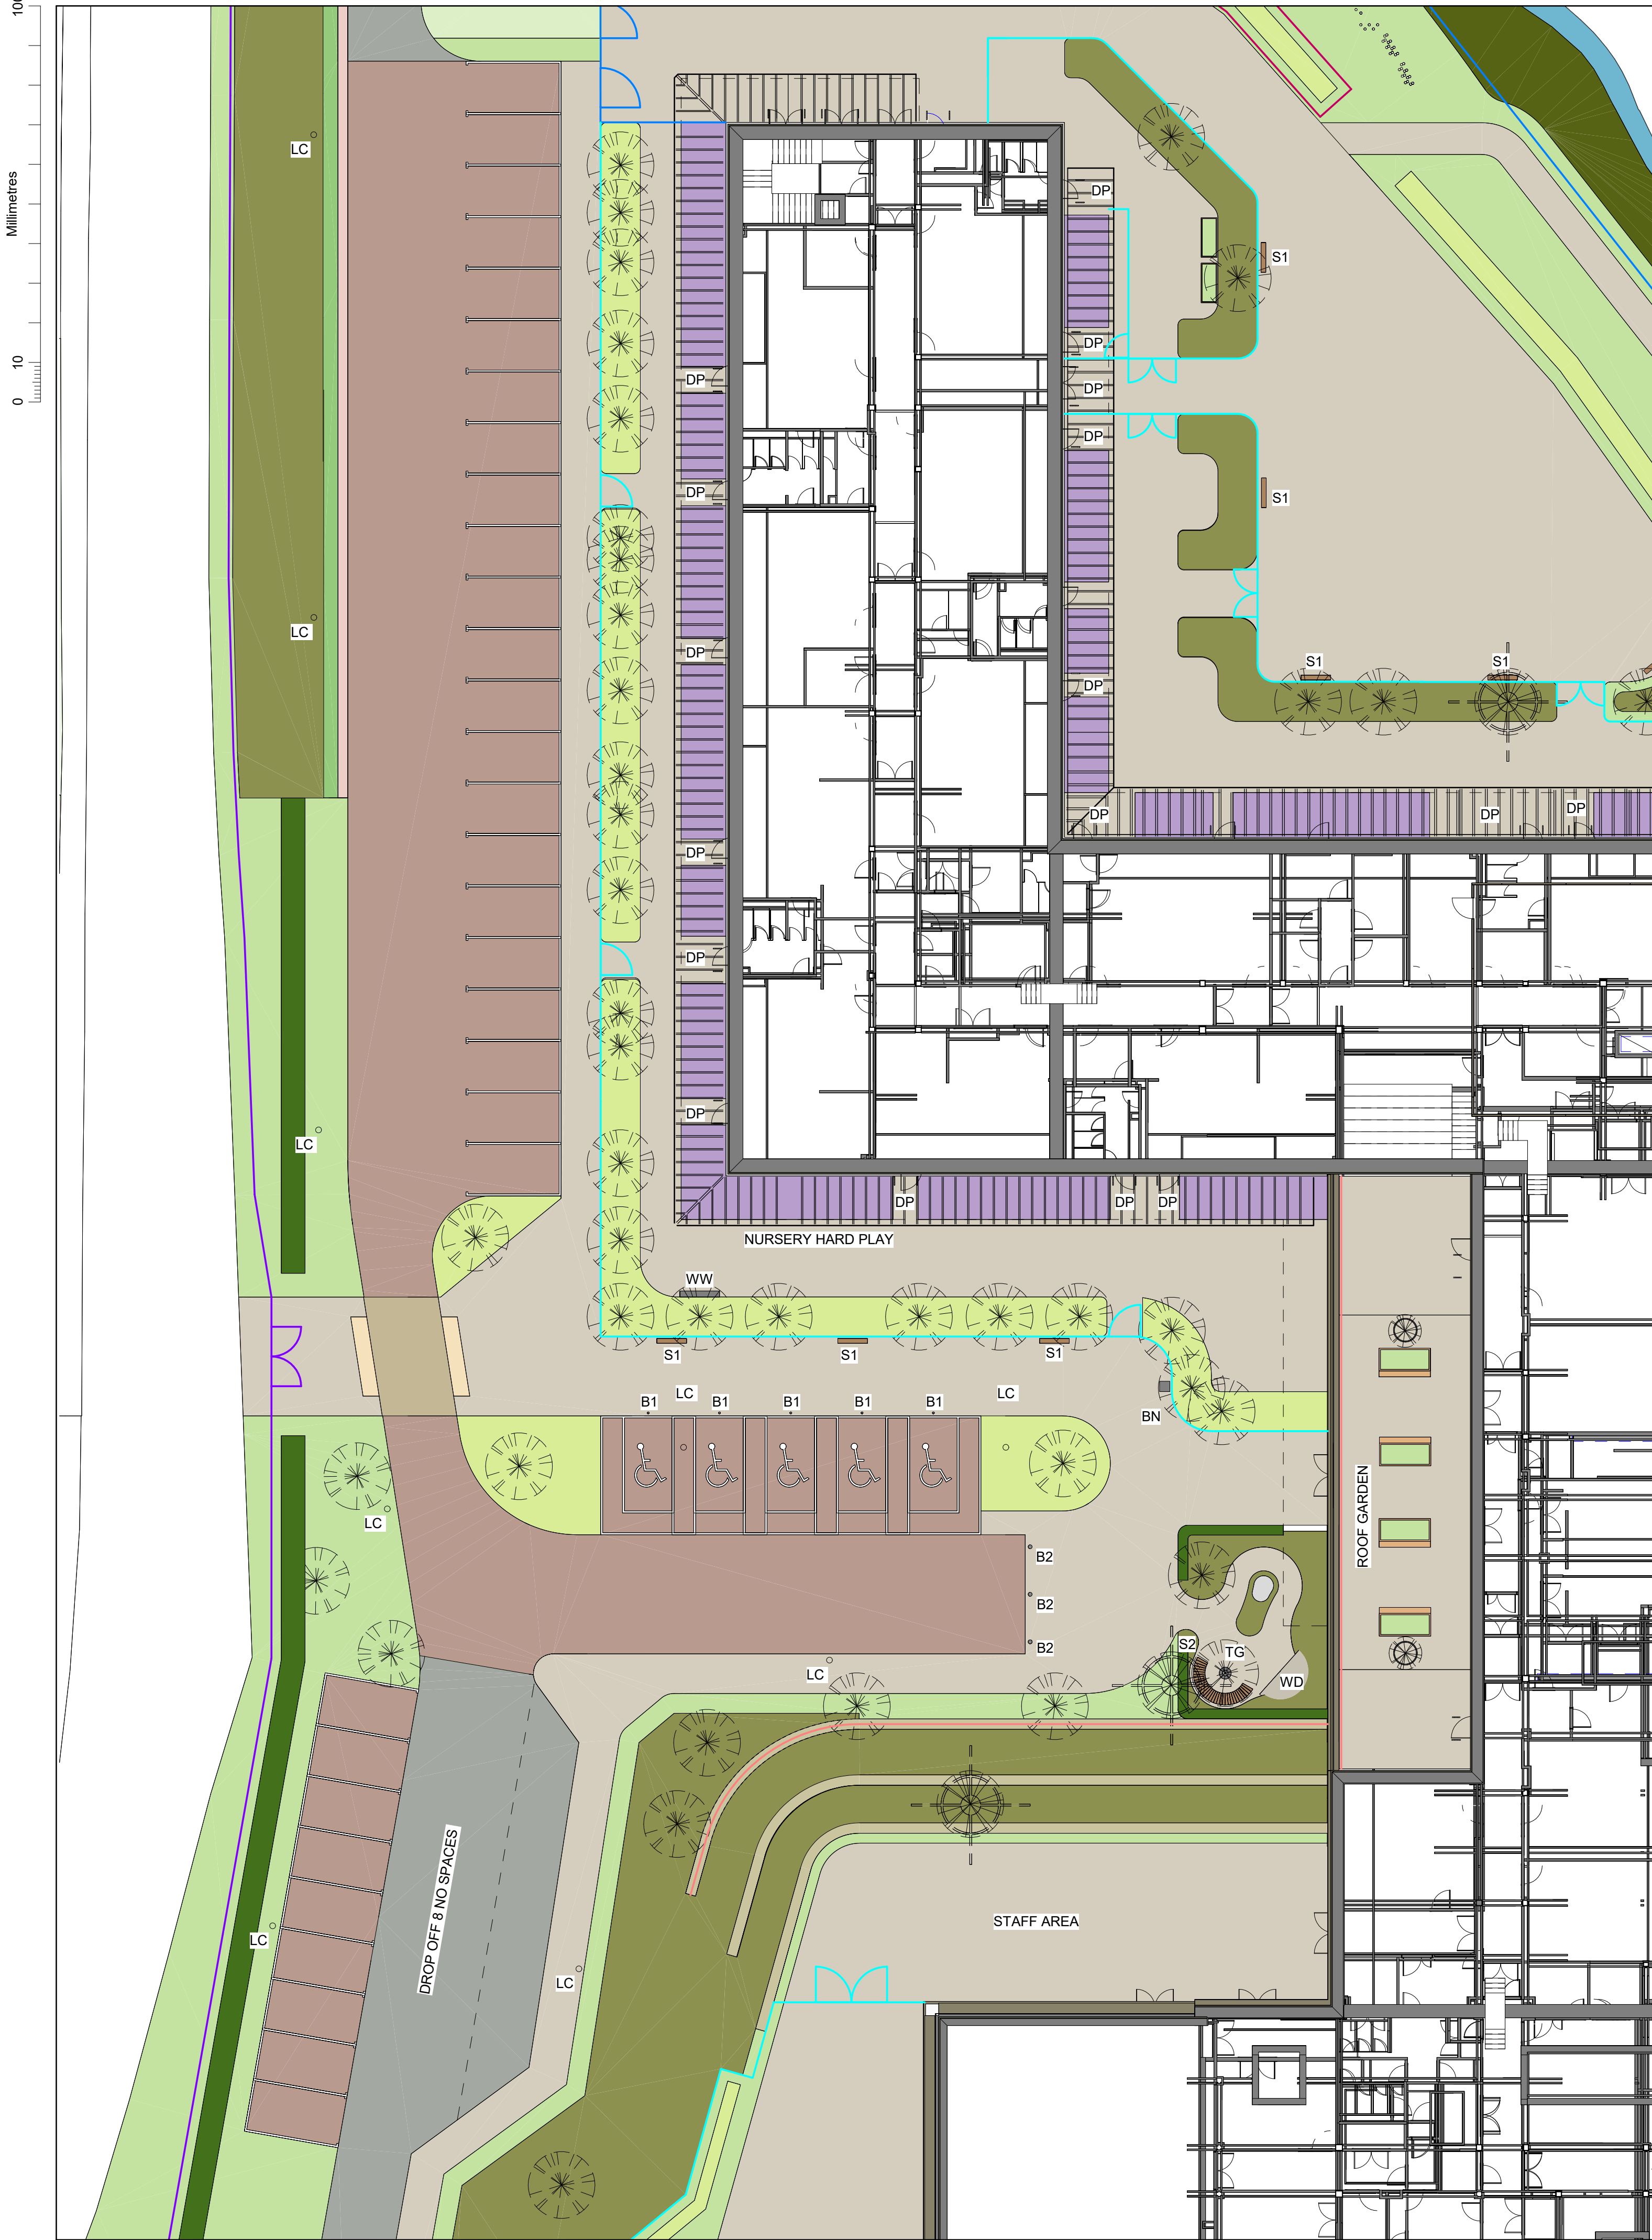

EXISTING :

- EXISTING TREES / VEGETATION RETAINED - Refer to Arboriculturalists report and drawings
- EXISTING AMENITY GRASS To be retained and made good where required
- EXISTING WATER COURSE

PROPOSED SOFT LANDSCAPE

- AMENITY GRASS - (Q30.311 Type A) - Refer to site wide planting plan
- WILDFLOWER GRASS - (Q30.312) - Refer to site wide planting plan
- SUDS PLANTING - (Q30.311 Type D) - Refer to site wide planting plan
- GROUND COVER PLANTING - (Q31.435) - Refer Site wide planting plan
- SHRUB PLANTING - (Q31.235) - Refer to site wide planting plan
- HEDGE PLANTING - (Q31.470) - Refer to site wide planting plan
- WOODLAND MIX PLANTING - (Q31.500) - Refer to site wide planting plan
- PROPOSED TREE PLANTING - (Q31.500) - Refer to site wide planting plan

PROPOSED HARD LANDSCAPE

- PEDESTRIAN MACADAM To Engineers detail and specification for vehicle loadings.
- PEDESTRIAN PERMEABLE BLOCK PAVING - (Q.335 Type A) Tobermore Tegula Size: 208x173x60mm Colour: Mix Charcoal, Natural & Slate or Subject to comment
- VEHICULAR PERMEABLE MACADAM To Engineers detail and spec.
- VEHICULAR PERMEABLE BLOCK PAVING - (Q25.335 Type B) Tobermore Tegula Size: 208x173x80mm Colour: Charcoal or Subject to comment
- PROPOSED SAFETY SURFACE - (Q26.360) To manufacturers detail & spec.
- PERMEABLE MUGA RESURFACING - (Q26.120) To specialists detail & spec.
- PERMEABLE 3G PITCH - (Q26.120) To specialists detail & spec.
- PEA GRAVEL - (Q26.315) 75mm deep layer of 8-10mm Decorative pea gravel of local origin. Colour to match gabion stone
- CONCRETE BASE To Engineers Details & Spec.
- TACTILE HAZARD WARNING PAVING - (Q25.320) to pedestrian crossing points and top and bottom of steps Size: 400x400x50mm Type: Corduroy & Blister Colour: Buff
- PROPOSED STEPS WITH HAND RAILS - (L37.150) Finish: In-situ concrete steps with colour contrasting nosing (L37.420) and tread strip (L37.915) Handrail Finish: PCC Warm to touch Black

FENCING / WALLS / TERRACING

- EXISTING SECURE LINE FENCING/ WALLS & GATES - To be retained
- PROPOSED BOUNDARY FENCING & GATES (Q40.3 Type A) 2.2m high CLD Fencing Systems Securus lite S1 or Subject to comment
- PROPOSED BOUNDARY FENCING & GATES (Q40.3 Type C) 2.0m high CLD Fencing Systems Securus lite S1 or Subject to comment
- PROPOSED BOUNDARY FENCING & GATES (Q40.3 Type B) 2.2m high Palisade security fence Gates: Locks vary Contractors choice
- PROPOSED INTERNAL FENCING & GATES (Q40.33) 1.2m high Jacksons Fencing bow top fence Gates: Manual locking or Subject to comment
- PROPOSED CLOSEBOARD FENCING & GATES - (Q40.4) 2.4m high Close board Fence with gates to match or Subject to comment
- PROPOSED MUGA & 3G PITCH FENCING & GATES (Q40.28) 3m high CLD Fencing Dulok Rebound Double wire panel system for sports or Subject to comment
- PROPOSED FALL FROM HEIGHT PROTECTION TO TOP OF WALLS (Q41.110) Height: 1100mm Finish: Architectural Street Furnishings guard rail or Subject to comment
- PROPOSED TERRACING 1.3m high Type: Green wall system Contractors choice

- PROPOSED TERRACING 1.3m high Type: Green wall system Contractors choice

FURNITURE

- COVERED CYCLE STORAGE - (Q50.212, Q50.210) 70no. Spaces TYPE: Broxap - New Sheffield Cycle Shelter (10 cycles) Colour: Ral 9005 Jet Black O.S.A Cycle Stand: Broxap Sheffield Cycle Stand 800 x 715mm or Subject to comment
- BOLLARD - B1 - (Q50.190) Type: Barriers Direct Semi Dome Removable Size: 900mm high 101mm diameter Finish: Stainless Steel or Subject to comment
- REMOVABLE BOLLARD - B2 - (Q50.196) Type: Barriers Direct Semi Dome Removable Size: 900mm high 101mm diameter Finish: Stainless Steel or Subject to comment
- BINS - BN - (Q50.240) Type: Woodscape LBR 90 Litter Bin Finish: As manufactured or Subject to comment
- BENCH - S1 - (Q50.220) Type: Playtime By Fawns Palma bench seat (450) Size: L1.5m W0.26m H0.74m or Subject to comment
- BENCH - S2 - (Q50.220) Type: Woodscape Clifton bench Size: L2.4m H0.45m or Subject to comment
- BENCH - S3 - (Q50.220) Type: Broxap Ravensmoor seat Size: L1.770m H0.52m or Subject to comment
- BENCH - S4 - (Q50.220) Type: Furnitubes timber seat with gabion support or Subject to comment
- BENCH - S5 - (Q50.225) Type: TTS Storytellers' wooden seating Size: W0.88m W0.8m H0.44m or Subject to comment
- PICNIC BENCH - S6 - (Q50.230) Type: Furnitubes Thetford Picnic Bench & Table subject to comment
- TEAM DUG OUTS & STORAGE - (Q52.151) Type: Sporteq freestanding team shelter Size: H2.05m D1.57m W4m
- WILLOW DOME - WD - (Q50.245) Location: Memorial garden Type: Broxap Size: 1800mm H x 3100mm Dia. Qty: 1 or Subject to comment
- TREE GRILLE - TG - (Q50.262) Location: Memorial garden Type: Broxap Sunburst Square Tree Grille Size: 900mm x 900mm or Subject to comment
- TRIM TRAIL (Q52.165) Type: Trim Trail Ltd. Wooden Trim Trail Set. Super Trail 1 or Subject to comment
- Sandpit - (Q52.410) - to be located as per schools preference Type: Playtime By Fawns Sandpit with Sliding Lids Size L1.7 x W3.6 x H0.3m Finish: Timber or Subject to comment
- Water wall - WW - (Q52.450) Type: Red Monkey Play Water wall (chutes and tubes) Size L2.0m x W0.8m H1.9m or Subject to comment
- Door Protection Hoops - TP - (Q41.130) Type: Broxap or Subject to comment
- Raised Timber Planters - RP - (Q31.296) Type: WoodBlockX or Subject to comment

TO BE READ IN CONJUNCTION WITH DRAWINGS, SCHEDULES AND SPECIFICATION:

- BCA-ATK-XX-XX-DR-LA-423001 - LANDSCAPE GENERAL ARRANGEMENT
- BCA-ATK-XX-XX-DR-LA-423002 - LANDSCAPE GA - NORTH SITE
- BCA-ATK-XX-XX-DR-LA-423003 - LANDSCAPE GA - SOUTH SITE
- BCA-ATK-XX-XX-DR-LA-423004 - LANDSCAPE GA - WEST SITE (RUGBY PITCH)
- BCA-ATK-XX-XX-DR-LA-423005 - LANDSCAPE GA - PRIMARY SCHOOL AREA
- BCA-ATK-XX-XX-DR-LA-423007 - LANDSCAPE GA - SECONDARY HALL AREA
- BCA-ATK-XX-XX-DR-LA-423008 - LANDSCAPE GA - SECONDARY ENTRANCE AREA
- BCA-ATK-XX-XX-DR-LA-423009 - LANDSCAPE SITE WIDE FENCING GA
- BCA-ATK-XX-XX-DR-LA-423010 - LANDSCAPE FENCING GA - NORTH SITE
- BCA-ATK-XX-XX-DR-LA-423011 - LANDSCAPE FENCING GA - SOUTH SITE
- BCA-ATK-XX-XX-DR-LA-423012 - LANDSCAPE FENCING GA - WEST SITE (RUGBY PITCH)
- BCA-ATK-XX-XX-DR-LA-423013 - SITE WIDE PLANTING GA
- BCA-ATK-XX-XX-DR-LA-423014 - LANDSCAPE PLANTING PLAN - NORTH SITE
- BCA-ATK-XX-XX-DR-LA-423015 - LANDSCAPE PLANTING PLAN - SOUTH SITE
- BCA-ATK-XX-XX-DR-LA-423016 - LANDSCAPE PLANTING PLAN - WEST SITE (RUGBY PITCH)
- BCA-ATK-XX-XX-DR-LA-423017 - TOP SOIL PLAN
- BCA-ATK-XX-XX-DR-LA-423080 - ROOF GARDEN
- BCA-ATK-XX-XX-DR-LA-423081 - ROOF GARDEN - PLANTING PLAN
- BCA-ATK-XX-XX-DR-LA-423082 - MEMORIAL GARDEN
- BCA-ATK-XX-XX-DR-LA-423083 - MEMORIAL GARDEN - PLANTING PLAN
- BCA-ATK-XX-XX-DR-LA-423084 - GABION WALL LANDSCAPE DETAILS
- BCA-ATK-XX-XX-DR-LA-423085 - TERRAMESH RETAINING WALL PLANTING PLAN - WALLS 6-8
- BCA-ATK-XX-XX-DR-LA-423086 - TERRAMESH RETAINING WALL PLANTING PLAN - WALLS 9-11
- BCA-ATK-XX-XX-DR-LA-423087 - TERRAMESH RETAINING WALL PLANTING PLAN - WALL 7
- BCA-ATK-XX-XX-DR-LA-423088 - TERRAMESH RETAINING WALL PLANTING PLAN - WALLS 5+13
- BCA-ATK-XX-XX-DR-LA-423100 - TREE REMOVALS AND PROTECTION PLAN - NORTH SITE
- BCA-ATK-XX-XX-DR-LA-423101 - TREE REMOVALS AND PROTECTION PLAN - SOUTH SITE
- BCA-ATK-XX-XX-DR-LA-423102 - TREE REMOVALS AND PROTECTION PLAN - RUGBY PITCH
- BCA-ATK-XX-XX-SH-LA-423001 - PLANTING SCHEDULE SHEET 1 OF 2
- BCA-ATK-XX-XX-SH-LA-423002 - PLANTING SCHEDULE SHEET 2 OF 2
- BCA-ATK-XX-XX-SH-LA-423001 - LANDSCAPE SPECIFICATION

SAFETY, HEALTH AND ENVIRONMENTAL INFORMATION

In addition to the hazards/risks normally associated with the types of work detailed on this drawing, note the following:

CONSTRUCTION

Read in conjunction with the project Hazard Elimination Management Schedule (HEMS) as provided by ASH Health & Safety Consulting Ltd.


MAINTENANCE/CLEANING

Read in conjunction with the project Hazard Elimination Management Schedule (HEMS) as provided by ASH Health & Safety Consulting Ltd. and Cleaning & Maintenance Strategy BCA-ATK-V1-ZZ-RP-A-060001.

DECOMMISSIONING/DEMOLITION

Read in conjunction with the project Hazard Elimination Management Schedule (HEMS) as provided by ASH Health & Safety Consulting Ltd.

It is assumed that all works will be carried out by a competent contractor working, where appropriate, to an approved method statement

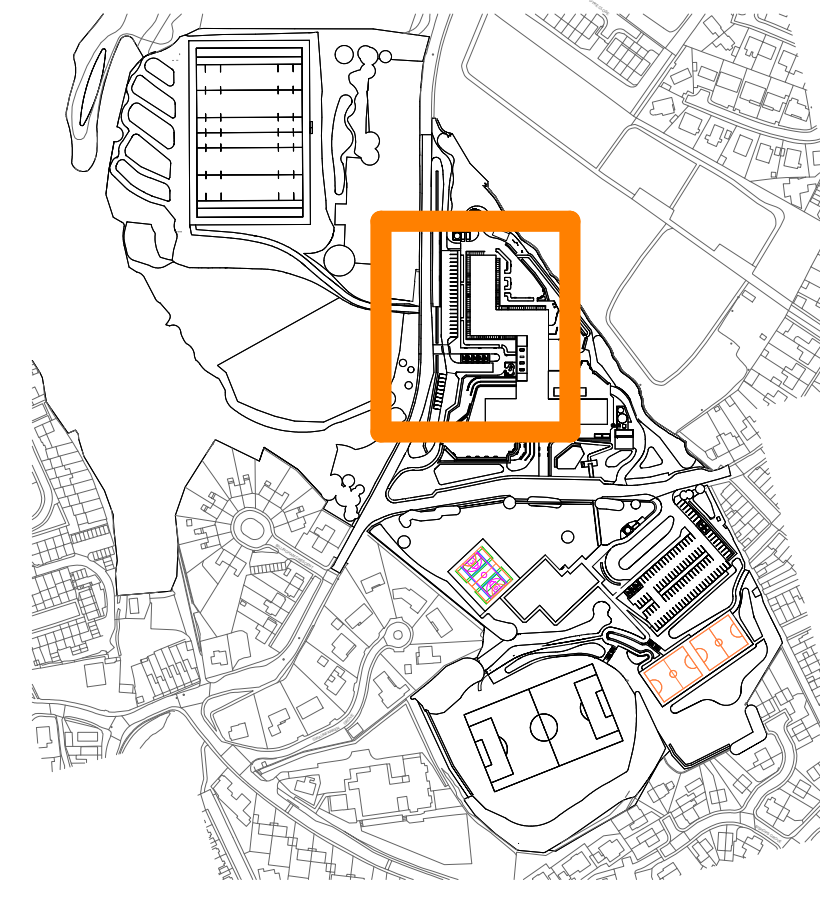

NOTE:

- All dimensions are in millimetres unless otherwise stated
- Do not scale from this drawing
- Drawing for review/comment only, not for construction
- This drawing to be read in conjunction with all relevant architectural, engineering and environmental drawings / specifications
- All levels to Civil Engineer's detail
- Discrepancies and/or ambiguities between this drawing and information given elsewhere must be reported immediately to the overseeing authority for clarification before proceeding
- Orchard tree stock to be locally sourced as requested by local authority.

C02	30/01/2026	Updates to North Site furniture, and layout changes to secondary play retaining wall and Energy Centre access road	LI	YL	SW
C01	21/08/2025	ISSUED FOR CONSTRUCTION	AE	SW	SW
P03	22/07/2025	Fence updates as per WDC email 10/07/25	AE	SW	SW
P02	13/12/2024	Updated in line with WDC comments (14/10/24) and clash detection meeting (28/11/24)	LI	AE	SW
Rev.	Date	Description	By	Chk'd	App'd

Drawing Suitability	Status
Suitable for Review & Comment	S3

ATKINS

Member of the SNC-Lavalin Group

Tel: www.atkinsglobal.com
© SNC-Lavalin (2022)

Client Willmott Dixon Construction Ltd

Project Title Blessed Carlo Acutis Catholic School

Drawing Title LANDSCAPE GA - NURSERY & ENTRANCE AREA

Scale	Designed	Drawn	Checked	Authorised
As indicated	AE	AE	TG	SW
Original Size	Date	Date	Date	Date
A1	01/08/23	01/08/23	03/08/23	04/08/23
Drawing Number	Revision			
BCA-ATK-XX-XX-DR-LA-423006	C02			