


100
0 10
Millimetres

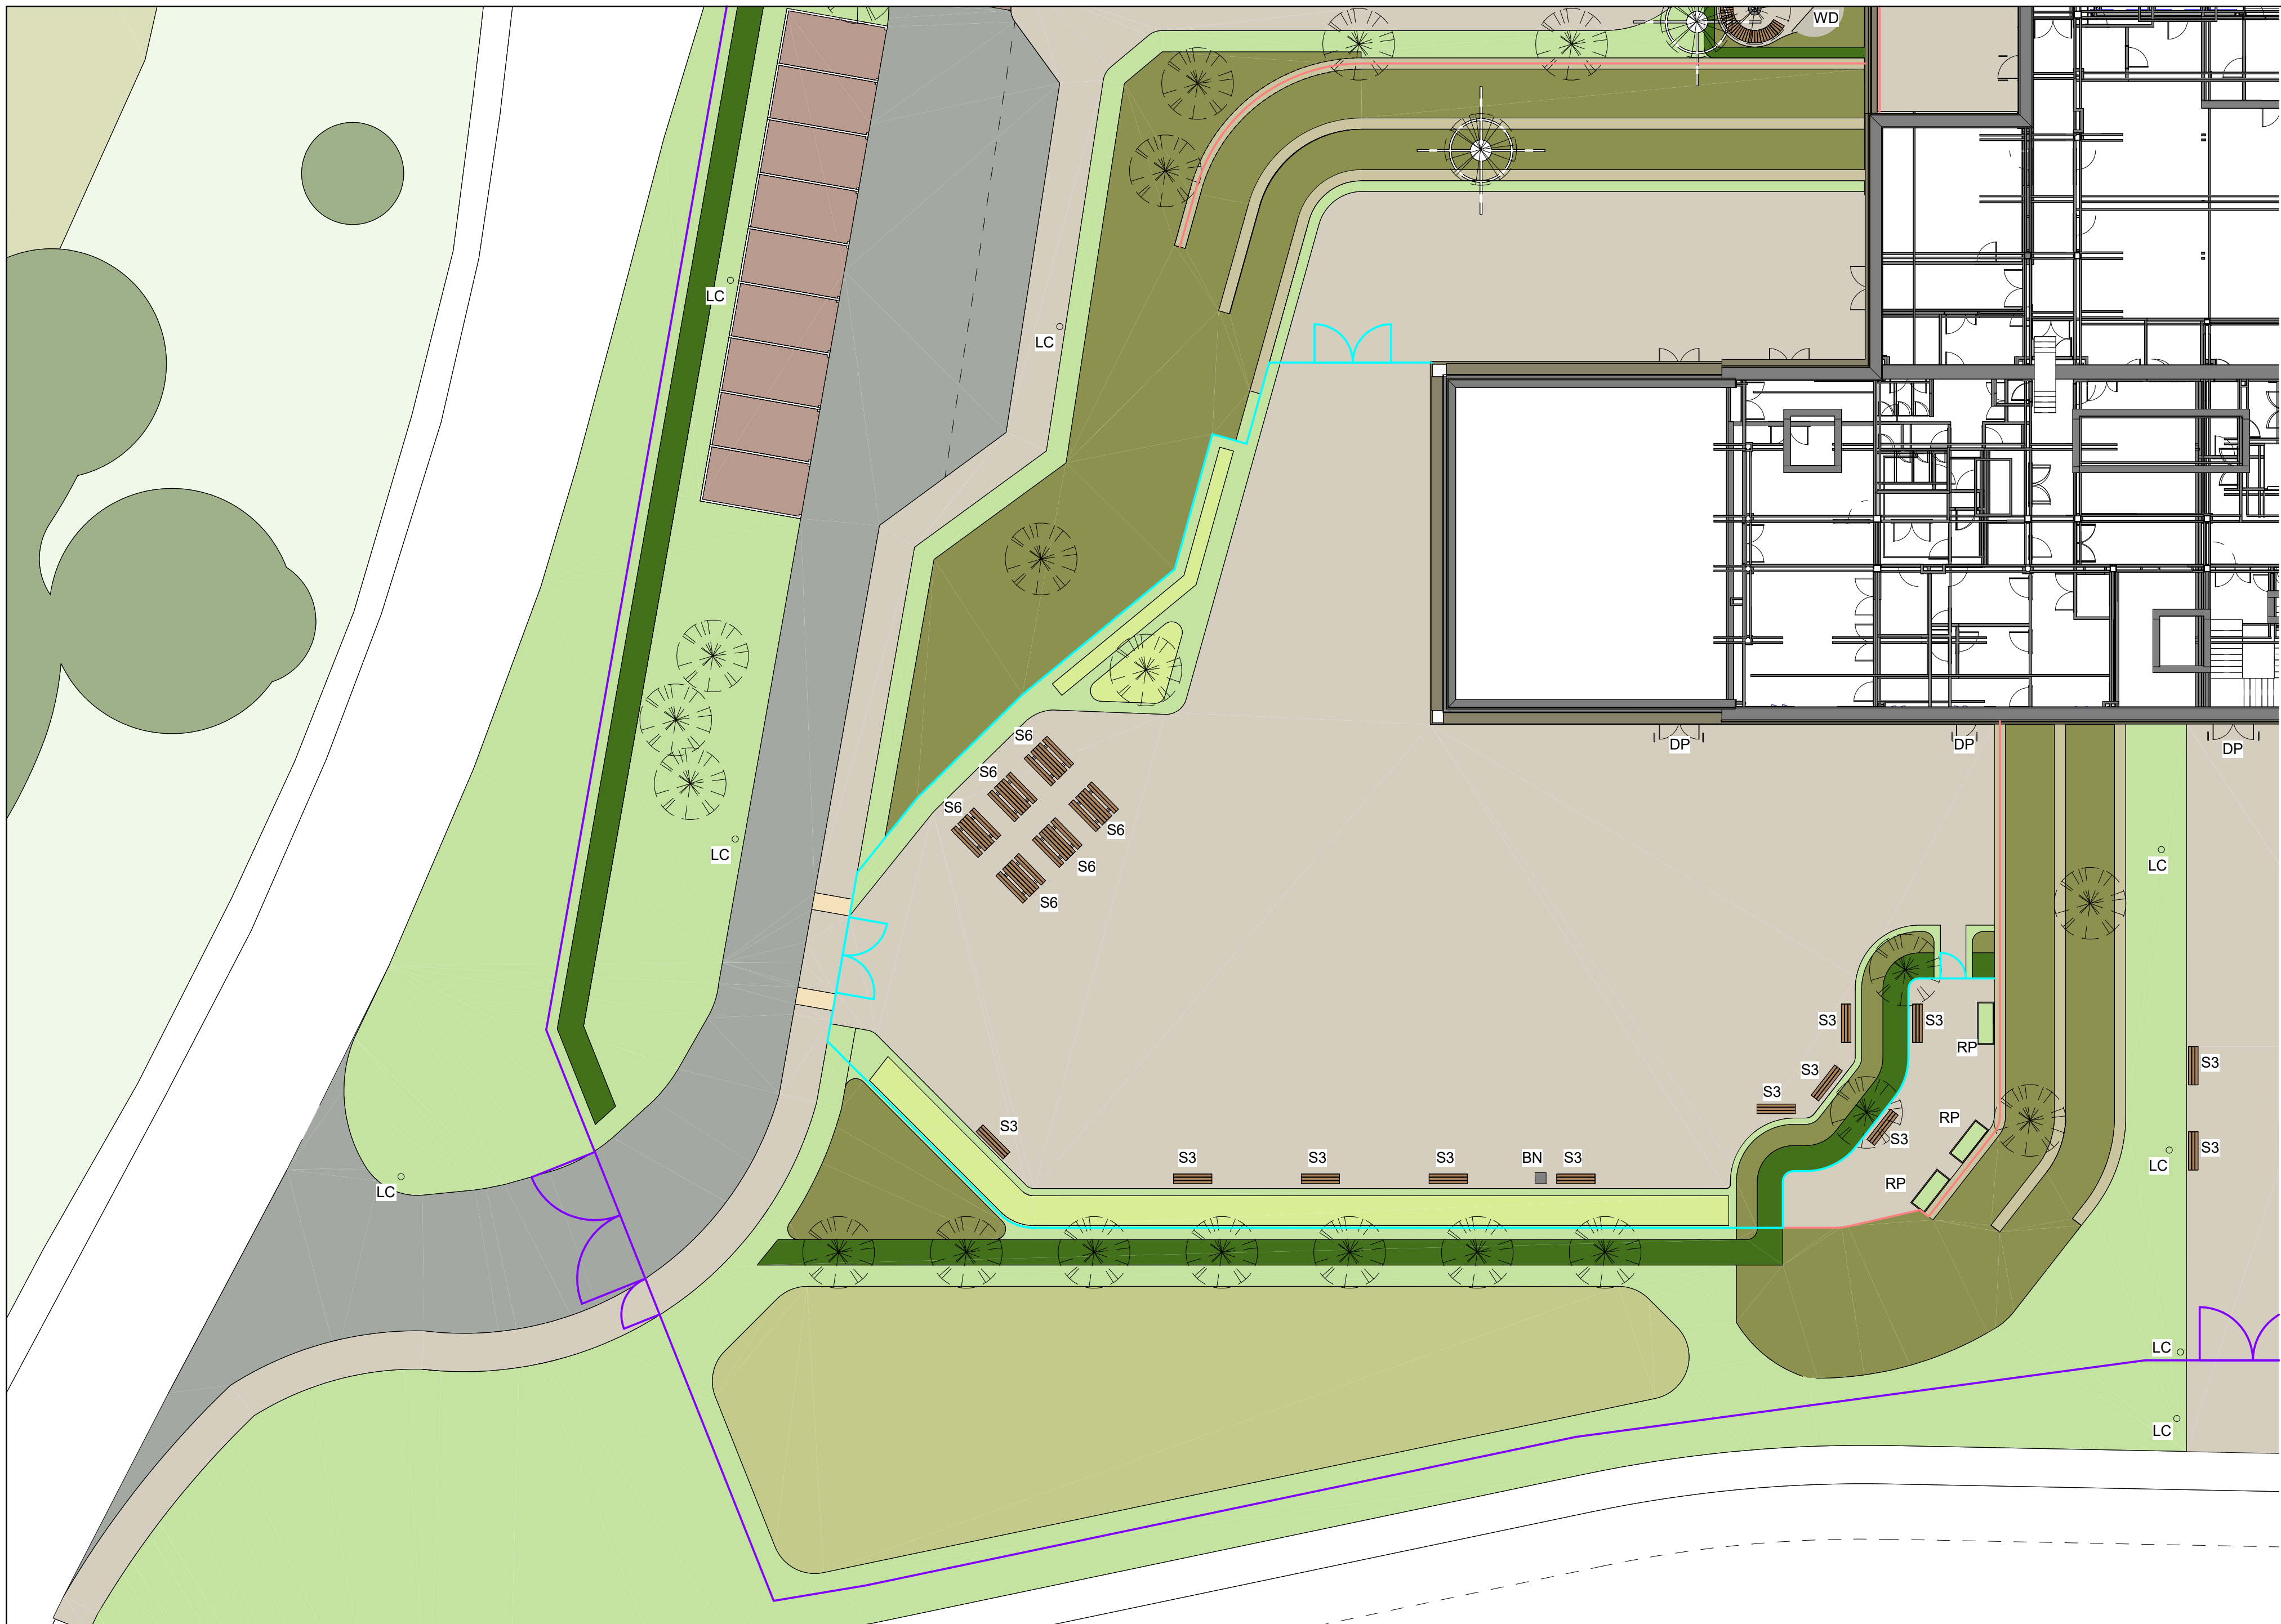

- EXISTING**
- EXISTING TREES / VEGETATION RETAINED
- Refer to Arboriculturalists report and drawings
 - EXISTING AMENITY GRASS
To be retained and made good where required
 - EXISTING WATER COURSE
- PROPOSED SOFT LANDSCAPE**
- AMENITY GRASS - (Q30.311 Type A)
- Refer to site wide planting plan
 - WILDFLOWER GRASS - (Q30.312)
- Refer to site wide planting plan
 - SUDS PLANTING - (Q30.311 Type D)
- Refer to site wide planting plan
 - GROUND COVER PLANTING - (Q31.435)
- Refer Site wide planting plan
 - SHRUB PLANTING - (Q31.235)
- Refer to site wide planting plan
 - HEDGE PLANTING - (Q31.470)
- Refer to site wide planting plan
 - WOODLAND MIX PLANTING - (Q31.500)
- Refer to site wide planting plan
 - PROPOSED TREE PLANTING - (Q31.500)
- Refer to site wide planting plan

- PROPOSED HARD LANDSCAPE**
- PEDESTRIAN MACADAM
To Engineers detail and specification for vehicle loadings.
 - PEDESTRIAN PERMEABLE BLOCK PAVING - (Q.335 Type A) Tobermore Tegula Size: 208x173x60mm Colour: Mix Charcoal, Natural & Slate or Subject to comment
 - VEHICULAR PERMEABLE MACADAM
To Engineers detail and spec.
 - VEHICULAR PERMEABLE BLOCK PAVING - (Q25.335 Type B) Tobermore Tegula Size: 208x173x80mm Colour: Charcoal or Subject to comment
 - PROPOSED SAFETY SURFACE - (Q26.360)
To manufacturers detail & spec.
 - PERMEABLE MUGA RESURFACING - (Q26.120)
To specialists detail & spec.
 - PERMEABLE 3G PITCH - (Q26.120)
To specialists detail & spec.
 - PEA GRAVEL - (QXX)
 - CONCRETE BASE
To Engineers Details & Spec.
 - TACTILE HAZARD WARNING PAVING - (Q25.320) to pedestrian crossing points and top and bottom of steps Size: 400x400x50mm Type: Corduroy & Blister Colour: Buff
 - PROPOSED STEPS WITH HAND RAILS - (L37.150)
Finish: In-situ concrete steps with colour contrasting nosing (L37.420) and tread strip (L37.915)
Handrail Finish: PCC Warm to touch Black

- FENCING / WALLS / TERRACING**
- EXISTING SECURE LINE FENCING/ WALLS & GATES
- To be retained
 - PROPOSED BOUNDARY FENCING & GATES - (Q40.3 Type A)
2.2m high CLD Fencing Systems Securus lite S1 or Subject to comment
 - PROPOSED BOUNDARY FENCING & GATES - (Q40.3 Type C) 2.0m high CLD Fencing Systems Securus lite S1 or Subject to comment
 - PROPOSED BOUNDARY FENCING & GATES - (Q40.3 Type B) 2.2m high Palisade security fence Gates: Locks vary Contractors choice
 - PROPOSED INTERNAL FENCING & GATES (Q40.33)
1.2m high Jacksons Fencing bow top fence Gates: Manual locking or Subject to comment
 - PROPOSED CLOSEBOARD FENCING & GATES - (Q40.4) 2.4m high Close board Fence with gates to match or Subject to comment
 - PROPOSED MUGA & 3G PITCH FENCING & GATES (Q40.28) 3m high CLD Fencing Dulok Rebound Double wire panel system for sports or Subject to comment
 - PROPOSED FALL FROM HEIGHT PROTECTION TO TOP OF WALLS (Q41.110) Height: 1100mm Finish: Architectural Street Furnishings guard rail or Subject to comment
 - PROPOSED TERRACING 1.3m high
Type: Green wall system Contractors choice
 - TIMBER KNEE RAIL - (Q40.10)
Height: 600mm

- TO BE READ IN CONJUNCTION WITH DRAWINGS, SCHEDULES AND SPECIFICATION:
- BCA-ATK-XX-XX-DR-LA-423001 - LANDSCAPE GENERAL ARRANGEMENT
 - BCA-ATK-XX-XX-DR-LA-423002 - LANDSCAPE GA - NORTH SITE
 - BCA-ATK-XX-XX-DR-LA-423003 - LANDSCAPE GA - SOUTH SITE
 - BCA-ATK-XX-XX-DR-LA-423004 - LANDSCAPE GA - WEST SITE (RUGBY PITCH)
 - BCA-ATK-XX-XX-DR-LA-423005 - LANDSCAPE GA - PRIMARY SCHOOL AREA
 - BCA-ATK-XX-XX-DR-LA-423006 - LANDSCAPE GA - NURSERY & ENTRANCE AREA
 - BCA-ATK-XX-XX-DR-LA-423008 - LANDSCAPE GA - SECONDARY ENTRANCE AREA
 - BCA-ATK-XX-XX-DR-LA-423009 - LANDSCAPE SITE WIDE FENCING GA
 - BCA-ATK-XX-XX-DR-LA-423010 - LANDSCAPE FENCING GA - NORTH SITE
 - BCA-ATK-XX-XX-DR-LA-423011 - LANDSCAPE FENCING GA - SOUTH SITE
 - BCA-ATK-XX-XX-DR-LA-423012 - LANDSCAPE FENCING GA - WEST SITE (RUGBY PITCH)
 - BCA-ATK-XX-XX-DR-LA-423013 - SITE WIDE PLANTING GA
 - BCA-ATK-XX-XX-DR-LA-423014 - LANDSCAPE PLANTING PLAN - NORTH SITE
 - BCA-ATK-XX-XX-DR-LA-423015 - LANDSCAPE PLANTING PLAN - SOUTH SITE
 - BCA-ATK-XX-XX-DR-LA-423016 - LANDSCAPE PLANTING PLAN - WEST SITE (RUGBY PITCH)
 - BCA-ATK-XX-XX-DR-LA-423017 - TOP SOIL PLAN
 - BCA-ATK-XX-XX-DR-LA-423060 - ROOF GARDEN
 - BCA-ATK-XX-XX-DR-LA-423061 - ROOF GARDEN - PLANTING PLAN
 - BCA-ATK-XX-XX-DR-LA-423062 - MEMORIAL GARDEN
 - BCA-ATK-XX-XX-DR-LA-423062 - MEMORIAL GARDEN - PLANTING PLAN
 - BCA-ATK-XX-XX-DR-LA-423030 - DETAILED PLANTING PLAN 1
 - BCA-ATK-XX-XX-DR-LA-423031 - DETAILED PLANTING PLAN 2
 - BCA-ATK-XX-XX-DR-LA-423032 - DETAILED PLANTING PLAN 3
 - BCA-ATK-XX-XX-DR-LA-423082 - GABION WALL LANDSCAPE DETAILS
 - BCA-ATK-XX-XX-DR-LA-423083 - TERRAMESH RETAINING WALL PLANTING PLAN - WALLS 6-8
 - BCA-ATK-XX-XX-DR-LA-423084 - TERRAMESH RETAINING WALL PLANTING PLAN - WALLS 9-11
 - BCA-ATK-XX-XX-DR-LA-423085 - TERRAMESH RETAINING WALL PLANTING PLAN - WALL 7
 - BCA-ATK-XX-XX-DR-LA-423086 - TERRAMESH RETAINING WALL PLANTING PLAN - WALLS 5+13
 - BCA-ATK-XX-XX-DR-LA-423100 - TREE REMOVALS AND PROTECTION PLAN - NORTH SITE
 - BCA-ATK-XX-XX-DR-LA-423101 - TREE REMOVALS AND PROTECTION PLAN - SOUTH SITE
 - BCA-ATK-XX-XX-DR-LA-423102 - TREE REMOVALS AND PROTECTION PLAN - RUGBY PITCH
 - BCA-ATK-XX-XX-SH-LA-423001 - PLANTING SCHEDULE SHEET 1 OF 2
 - BCA-ATK-XX-XX-SH-LA-423002 - PLANTING SCHEDULE SHEET 2 OF 2
 - BCA-ATK-XX-XX-SP-LA-423001 - LANDSCAPE SPECIFICATION

- PROPOSED FALL FROM HEIGHT PROTECTION TO TOP OF WALLS (Q41.110) Height: 1100mm**
Finish: Architectural Street Furnishings guard rail or Subject to comment
- PROPOSED TERRACING 1.3m high**
Type: Green wall system Contractors choice
- FURNITURE**
- COVERED CYCLE STORAGE - (Q50.212, Q50.210)**
70no. Spaces
TYPE: Broxap - New Sheffield Cycle Shelter (10 cycles)
Colour: Ral 9005 Jet Black O.S.A
Cycle Stand: Broxap Sheffield Cycle Stand 800 x 715mm or Subject to comment
- BOLLARD - B1 - (Q50.190)**
Type: Barriers Direct Semi Dome Bollard
Size: 900mm high 101mm diameter Finish: Stainless Steel or Subject to comment
- REMOVABLE BOLLARD - B2 - (Q50.196)**
Type: Barriers Direct Semi Dome Removable Bollard
Size: 900mm high 204mm diameter Finish: Stainless Steel or Subject to comment
- BINS - BN - (Q50.240)**
Type: Woodscape LBR 90 Litter Bin Finish: As manufactured or Subject to comment
- BENCH - S1 - (Q50.220)**
Type: Playtime By Favns Palma bench seat (450)
Size: L1.5m W0.26m H0.74m or Subject to comment
- BENCH - S2 - (Q50.220)**
Type: Woodscape Clifton bench Size: L2.4m H0.45m or Subject to comment
- BENCH - S3 - (Q50.220)**
Type: Broxap Ravensmoor seat Size: L1.770m H0.52m or Subject to comment
- BENCH - S4 - (Q50.220)**
Type: Furnitubes timber seat with gabion support or Subject to comment
- BENCH - S5 - (Q50.225)**
Type: TTS Storytellers' wooden seating Size: W0.88m W0.8m H0.44m or Subject to comment
- PICNIC BENCH - S6 - (Q50.230)**
Type: Furnitubes Thetford Picnic Bench & Table subject to comment
- TEAM DUG OUTS & STORAGE - (Q52.151)**
Type: Sportequip freestanding team shelter
Size: H2.05m D1.57m W4m
- WILLOW DOME - WD - (Q50.245)**
Location: Memorial garden
Type: Broxap Size: 1800mm H x 3100mm Dia. Qty: 1 or Subject to comment
- TREE GRILLE - TG - (Q50.262)**
Location: Memorial garden
Type: Broxap Sunburst Square Tree Grille
Size: 900mm x 900mm or Subject to comment
- TRIM TRAIL - (Q52.165)**
Type: Trim Trail Ltd. Wooden Trim Trail Set. Super Trail 1 or Subject to comment
- Sandpit - (Q52.410) - to be located as per schools preference**
Type: Playtime By Favns Sandpit with Sliding Lids
Size: L1.7 x W3.6 x H0.3m Finish: Timber or Subject to comment
- Water wall - WW - (Q52.450)**
Type: Red Monkey Play Water wall (chutes and tubes) Size: L2.0m x W0.8m H1.9m or Subject to comment
- Door Protection Hoops - DP - (Q41.130)**
Type: Broxap or Subject to comment
- Raised Timber Planters - RP - (Q31.296)**
Type: WoodBlocX or Subject to comment

SAFETY, HEALTH AND ENVIRONMENTAL INFORMATION

In addition to the hazards/risks normally associated with the types of work detailed on this drawing, note the following:

CONSTRUCTION

Read in conjunction with the project Hazard Elimination Management Schedule (HEMS) as provided by ASH Health & Safety Consulting Ltd.


MAINTENANCE/CLEANING

Read in conjunction with the project Hazard Elimination Management Schedule (HEMS) as provided by ASH Health & Safety Consulting Ltd. and Cleaning & Maintenance Strategy BCA-ATK-V1-ZZ-RP-A-060001.

DECOMMISSIONING/DEMOLITION

Read in conjunction with the project Hazard Elimination Management Schedule (HEMS) as provided by ASH Health & Safety Consulting Ltd.

It is assumed that all works will be carried out by a competent contractor working, where appropriate, to an approved method statement

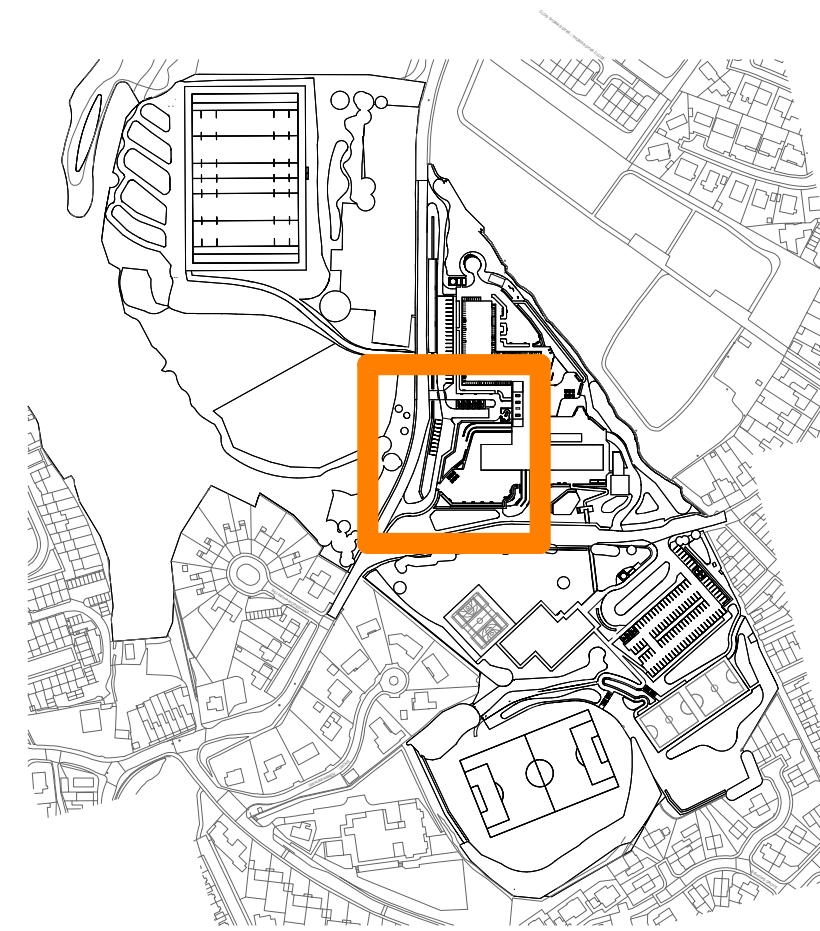

LOCATION PLAN 1:5000

NOTE:

- All dimensions are in millimetres unless otherwise stated
- Do not scale from this drawing
- Drawing for review/comment only, not for construction
- This drawing to be read in conjunction with all relevant architectural, engineering and environmental drawings / specifications
- All levels to Civil Engineer's detail
- Discrepancies and/or ambiguities between this drawing and information given elsewhere must be reported immediately to the overseeing authority for clarification before proceeding
- Orchard tree stock to be locally sourced as requested by local authority.

C02	30/01/2026	Updates to North Site furniture, and layout changes to secondary play retaining wall and Energy Centre access road	LI	YL	SW
C01	21/08/2025	ISSUED FOR CONSTRUCTION	AE	SW	SW
P03	22/07/2025	Fence updates as per WDC email 10/07/25	AE	SW	SW
P02	13/12/2024	Updated in line with WDC comments (14/10/24) and clash detection meeting (28/11/24)	LI	AE	SW
Rev.	Date	Description	By	Chk'd	App'd

Drawing Suitability	Status
Suitable for Review & Comment	S3

ATKINS

Member of the SNC-Lavalin Group

Tel:
www.atkinsglobal.com
© SNC-Lavalin (2022)

Client
Willmott Dixon Construction Ltd

Project Title
Blessed Carlo Acutis Catholic School

Drawing Title
LANDSCAPE GA - SECONDARY & HALL AREA

Scale	Designed	Drawn	Checked	Authorised
As indicated	AE	AE	TG	SW
Original Size	Date	Date	Date	Date
A1	01/08/23	01/08/23	03/08/23	04/08/23
Drawing Number	Revision			
BCA-ATK-XX-XX-DR-LA-423007	C02			