


100
0 10
Millimetres

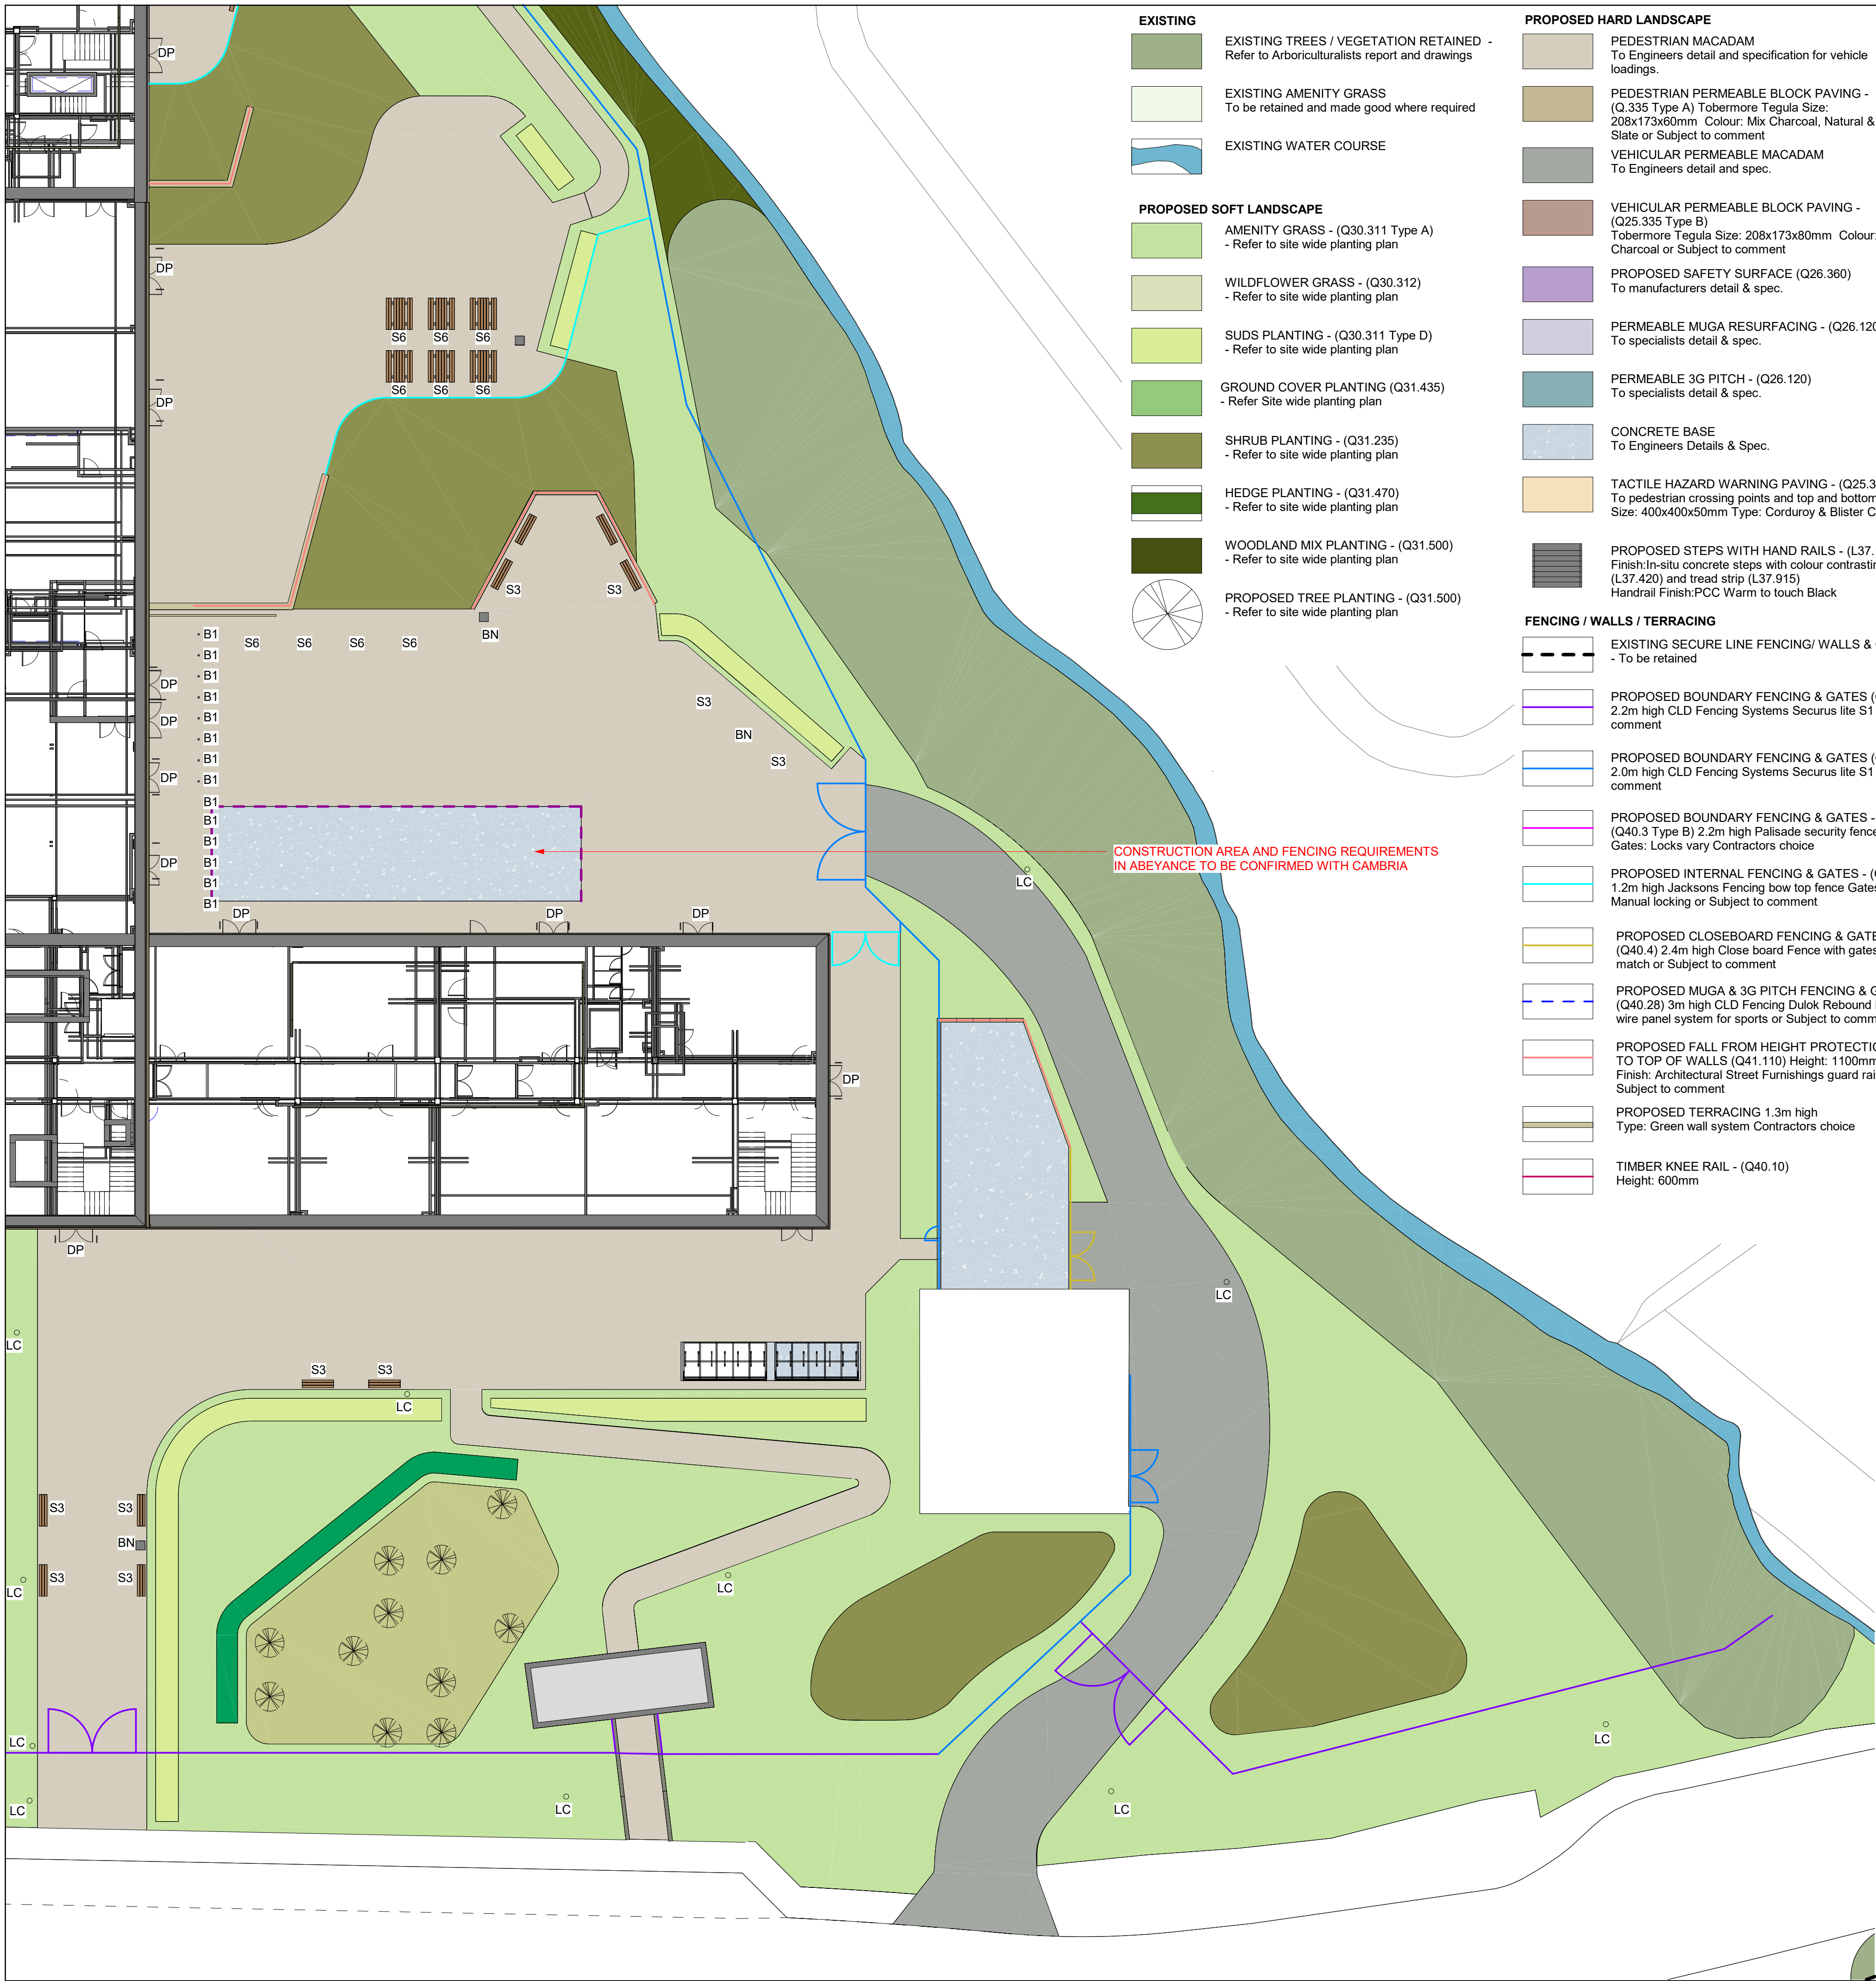

- EXISTING**
- EXISTING TREES / VEGETATION RETAINED - Refer to Arboriculturalists report and drawings
 - EXISTING AMENITY GRASS - To be retained and made good where required
 - EXISTING WATER COURSE
- PROPOSED SOFT LANDSCAPE**
- AMENITY GRASS - (Q30.311 Type A) - Refer to site wide planting plan
 - WILDFLOWER GRASS - (Q30.312) - Refer to site wide planting plan
 - SUDS PLANTING - (Q30.311 Type D) - Refer to site wide planting plan
 - GROUND COVER PLANTING (Q31.435) - Refer Site wide planting plan
 - SHRUB PLANTING - (Q31.235) - Refer to site wide planting plan
 - HEDGE PLANTING - (Q31.470) - Refer to site wide planting plan
 - WOODLAND MIX PLANTING - (Q31.500) - Refer to site wide planting plan
 - PROPOSED TREE PLANTING - (Q31.500) - Refer to site wide planting plan


- PROPOSED HARD LANDSCAPE**
- PEDESTRIAN MACADAM - To Engineers detail and specification for vehicle loadings.
 - PEDESTRIAN PERMEABLE BLOCK PAVING - (Q.335 Type A) Tobermore Tegula Size: 208x173x60mm Colour: Mix Charcoal, Natural & Slate or Subject to comment
 - VEHICULAR PERMEABLE MACADAM - To Engineers detail and spec.
 - VEHICULAR PERMEABLE BLOCK PAVING - (Q25.335 Type B) Barriers Direct Semi Dome Removable Bollard Size:208x173x80mm Colour: Charcoal or Subject to comment
 - PROPOSED SAFETY SURFACE (Q26.360) - To manufacturers detail & spec.
 - PERMEABLE MUGA RESURFACING - (Q26.120) - To specialists detail & spec.
 - PERMEABLE 3G PITCH - (Q26.120) - To specialists detail & spec.
 - CONCRETE BASE - To Engineers Details & Spec.
 - TACTILE HAZARD WARNING PAVING - (Q25.320) - To pedestrian crossing points and top and bottom of steps Size: 400x400x50mm Type: Corduroy & Blister Colour: Buff
 - PROPOSED STEPS WITH HAND RAILS - (L37.150) Finish:In-situ concrete steps with colour contrasting nosing (L37.420) and tread strip (L37.915) Handrail Finish:PCC Warm to touch Black

- FENCING / WALLS / TERRACING**
- EXISTING SECURE LINE FENCING/ WALLS & GATES - To be retained
 - PROPOSED BOUNDARY FENCING & GATES (Q40.3 Type A) 2.2m high CLD Fencing Systems Securus lite S1 or Subject to comment
 - PROPOSED BOUNDARY FENCING & GATES (Q40.3 Type C) 2.0m high CLD Fencing Systems Securus lite S1 or Subject to comment
 - PROPOSED BOUNDARY FENCING & GATES - (Q40.3 Type B) 2.2m high Palisade security fence Gates: Looks vary Contractors choice
 - PROPOSED INTERNAL FENCING & GATES - (Q40.33) 1.2m high Jacksons Fencing bow top fence Gates: Manual locking or Subject to comment
 - PROPOSED CLOSEBOARD FENCING & GATES - (Q40.4) 2.4m high Close board Fence with gates to match or Subject to comment
 - PROPOSED MUGA & 3G PITCH FENCING & GATES (Q40.28) 3m high CLD Fencing Dulok Rebound Double wire panel system for sports or Subject to comment
 - PROPOSED FALL FROM HEIGHT PROTECTION TO TOP OF WALLS (Q41.110) Height: 1100mm Finish: Architectural Street Furnishings guard rail or Subject to comment
 - PROPOSED TERRACING 1.3m high Type: Green wall system Contractors choice
 - TIMBER KNEE RAIL - (Q40.10) Height: 600mm

- FURNITURE**
- COVERED CYCLE STORAGE - (Q50.212, Q50.210) 70no. Spaces TYPE: Broxap - New Sheffield Cycle Shelter (10 cycles) Colour: Ral 9005 Jet Black O.S.A Cycle Stand: Broxap Sheffield Cycle Stand 800 x 715mm or Subject to comment
 - BOLLARD - B1 - (Q50.190) Type:Barriers Direct Semi Dome Bollard Size:900mm high 101mm diameter Finish: Stainless Steel or Subject to comment
 - REMOVABLE BOLLARD - B2 - (Q50.196) Type:Barriers Direct Semi Dome Removable Bollard Size:900mm high 204mm diameter Finish: Stainless Steel or Subject to comment
 - BINS - BN - (Q50.240) Type:Woodscape LBR 90 Litter Bin Finish:As manufactured or Subject to comment
 - BENCH - S1 - (Q50.220) Type:Playtime By Fawns Palma bench seat (450) Size:L1.5m w0.26m H0.74m or Subject to comment
 - BENCH - S2 - (Q50.220) Type:Woodscape Clifton bench Size:L2.4m H0.45m or Subject to comment
 - BENCH - S3 - (Q50.220) Type:Broxap Ravensmoor seat Size:L1770m H0.52m or Subject to comment
 - BENCH - S4 - (Q50.220) Type:Funitubes timber seat with gabion support or Subject to comment
 - BENCH - S5 - (Q50.225) Type:TTS Storytellers' wooden seating Size: W0.88m W0.8m H0.44m or Subject to comment
 - PICNIC BENCH - S6 - (Q50.230) Type:Funitubes Thetford Picnic Bench & Table subject to comment
 - TEAM DUG OUTS & STORAGE - (Q52.151) Type:Sporteqquip freestanding team shelter Size:H2.05m D1.57m W4m
 - WILLOW DOME - WD - (Q50.245) Location: Memorial garden Type:Broxap Size:1800mm H x 3100mm Dia. Qty:1 or Subject to comment
 - TREE GRILLE - TG - (Q50.262) Location: Memorial garden Type:Broxap Sunburst Square Tree Grille Size:900mm x900mm or Subject to comment
 - TRIM TRAIL - (Q52.165) Type:Trim Trail Ltd. Wooden Trim Trail Set. Super Trail 1 or Subject to comment
 - Sandpit - (Q52.410) - to be located as per schools preference Type:Playtime By Fawns Sandpit with Sliding Lids Size L1.7 x W3.6 x H0.3m Finish: Timber or Subject to comment
 - Water wall - WW - (Q52.450) Type: Red Monkey Play Water wall (chutes and tubes) Size L2.0m x W0.8m H1.9m or Subject to comment
 - Door Protection Hoops - DP - (Q41.130) Type:Broxap or Subject to comment
 - Raised Timber Planters - RP - (Q31.296) Type:WoodBlocX or Subject to comment

TO BE READ IN CONJUNCTION WITH DRAWINGS, SCHEDULES AND SPECIFICATION:

- BCA-ATK-XX-XX-DR-LA-423001 - LANDSCAPE GENERAL ARRANGEMENT
- BCA-ATK-XX-XX-DR-LA-423002 - LANDSCAPE GA - NORTH SITE
- BCA-ATK-XX-XX-DR-LA-423003 - LANDSCAPE GA - SOUTH SITE
- BCA-ATK-XX-XX-DR-LA-423004 - LANDSCAPE GA - WEST SITE (RUGBY PITCH)
- BCA-ATK-XX-XX-DR-LA-423005 - LANDSCAPE GA - PRIMARY SCHOOL AREA
- BCA-ATK-XX-XX-DR-LA-423006 - LANDSCAPE GA - NURSERY & ENTRANCE AREA
- BCA-ATK-XX-XX-DR-LA-423007 - LANDSCAPE GA - SECONDARY HALL AREA
- BCA-ATK-XX-XX-DR-LA-423008 - LANDSCAPE GA - SITE WIDE FENCING GA
- BCA-ATK-XX-XX-DR-LA-423009 - LANDSCAPE GA - NORTH SITE
- BCA-ATK-XX-XX-DR-LA-423010 - LANDSCAPE FENCING GA - NORTH SITE
- BCA-ATK-XX-XX-DR-LA-423011 - LANDSCAPE FENCING GA - SOUTH SITE
- BCA-ATK-XX-XX-DR-LA-423012 - LANDSCAPE FENCING GA - WEST SITE (RUGBY PITCH)
- BCA-ATK-XX-XX-DR-LA-423013 - SITE WIDE PLANTING GA
- BCA-ATK-XX-XX-DR-LA-423014 - LANDSCAPE PLANTING PLAN - NORTH SITE
- BCA-ATK-XX-XX-DR-LA-423015 - LANDSCAPE PLANTING PLAN - SOUTH SITE
- BCA-ATK-XX-XX-DR-LA-423016 - LANDSCAPE PLANTING PLAN - WEST SITE (RUGBY PITCH)
- BCA-ATK-XX-XX-DR-LA-423017 - TOP SOIL PLAN
- BCA-ATK-XX-XX-DR-LA-423060 - ROOF GARDEN
- BCA-ATK-XX-XX-DR-LA-423061 - ROOF GARDEN - PLANTING PLAN
- BCA-ATK-XX-XX-DR-LA-423062 - MEMORIAL GARDEN
- BCA-ATK-XX-XX-DR-LA-423063 - MEMORIAL GARDEN - PLANTING PLAN
- BCA-ATK-XX-XX-DR-LA-423030 - DETAILED PLANTING PLAN 1
- BCA-ATK-XX-XX-DR-LA-423031 - DETAILED PLANTING PLAN 2
- BCA-ATK-XX-XX-DR-LA-423032 - DETAILED PLANTING PLAN 3
- BCA-ATK-XX-XX-DR-LA-423082 - GABION WALL LANDSCAPE DETAILS
- BCA-ATK-XX-XX-DR-LA-423083-TERRAMESH RETAINING WALL PLANTING PLAN - WALLS 6-8
- BCA-ATK-XX-XX-DR-LA-423084-TERRAMESH RETAINING WALL PLANTING PLAN - WALLS 9-11
- BCA-ATK-XX-XX-DR-LA-423085-TERRAMESH RETAINING WALL PLANTING PLAN - WALL 7
- BCA-ATK-XX-XX-DR-LA-423086-TERRAMESH RETAINING WALL PLANTING PLAN - WALLS 5+13
- BCA-ATK-XX-XX-DR-LA-423100 - TREE REMOVALS AND PROTECTION PLAN - NORTH SITE
- BCA-ATK-XX-XX-DR-LA-423101 - TREE REMOVALS AND PROTECTION PLAN - SOUTH SITE
- BCA-ATK-XX-XX-DR-LA-423102 - TREE REMOVALS AND PROTECTION PLAN - RUGBY PITCH
- BCA-ATK-XX-XX-SH-LA-423001 - PLANTING SCHEDULE SHEET 1 OF 2
- BCA-ATK-XX-XX-SH-LA-423002 - PLANTING SCHEDULE SHEET 2 OF 2
- BCA-ATK-XX-XX-SP-LA-423001 - LANDSCAPE SPECIFICATION

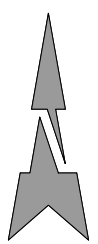

SAFETY, HEALTH AND ENVIRONMENTAL INFORMATION

In addition to the hazards/risks normally associated with the types of work detailed on this drawing, note the following:

CONSTRUCTION

Read in conjunction with the project Hazard Elimination Management Schedule (HEMS) as provided by ASH Health & Safety Consulting Ltd.


MAINTENANCE/CLEANING

Read in conjunction with the project Hazard Elimination Management Schedule (HEMS) as provided by ASH Health & Safety Consulting Ltd. and Cleaning & Maintenance Strategy BCA-ATK-V1-ZZ-RP-A-060001.

DECOMMISSIONING/DEMOLITION

Read in conjunction with the project Hazard Elimination Management Schedule (HEMS) as provided by ASH Health & Safety Consulting Ltd.

It is assumed that all works will be carried out by a competent contractor working, where appropriate, to an approved method statement

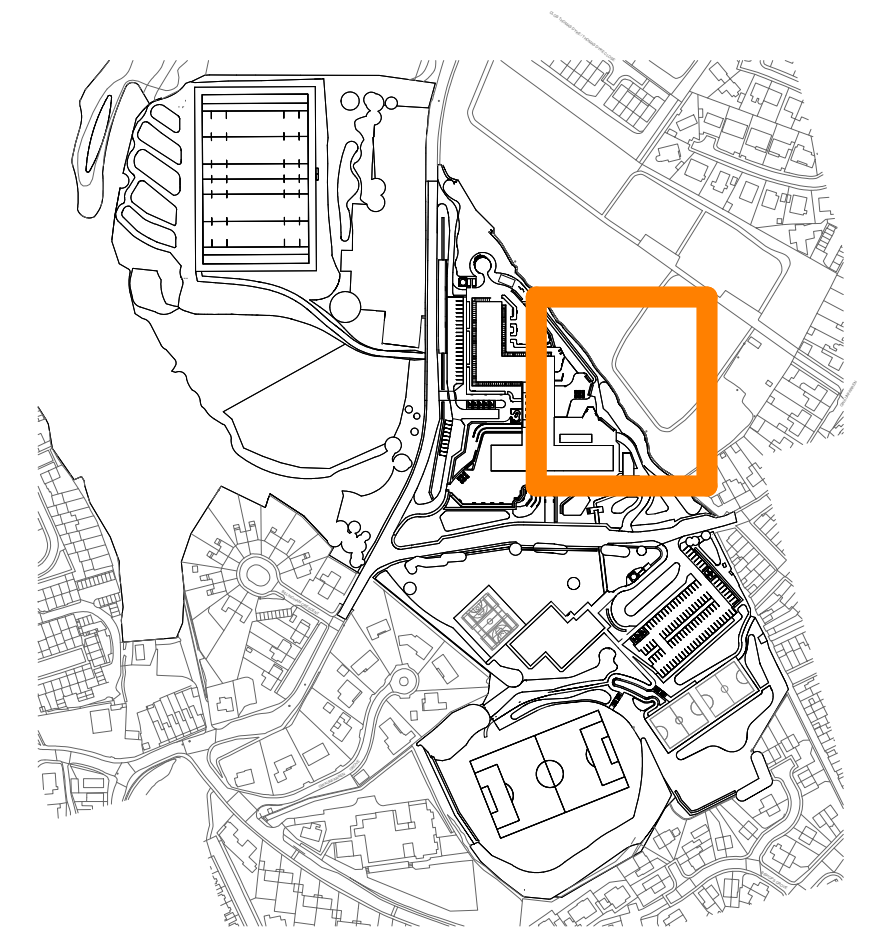

LOCATION PLAN 1:5000

- NOTE:
- All dimensions are in millimetres unless otherwise stated
 - Do not scale from this drawing
 - Drawing for review/comment only, not for construction
 - This drawing to be read in conjunction with all relevant architectural, engineering and environmental drawings / specifications
 - All levels to Civil Engineer's detail
 - Discrepancies and/or ambiguities between this drawing and information given elsewhere must be reported immediately to the overseeing authority for clarification before proceeding
 - Orchard tree stock to be locally sourced as requested by local authority.

Rev.	Date	Description	By	Chk'd	App'd
P02	13/12/2024	Updated in line with WDC comments (14/10/24) and clash detection meeting (28/11/24)	LI	AE	SW
P01	04/08/2023	Stage 4 Issue for Review and Comment	AE	DW	SW

Drawing Suitability	Status
Suitable for Review & Comment	S3

ATKINS
Member of the SNC-Lavalin Group

Tel: www.atkinsglobal.com
© SNC-Lavalin (2022)

Client: Willmott Dixon Construction Ltd

Project Title: Blessed Carlo Acutis Catholic School

LANDSCAPE GA - SECONDARY ENTRANCE

Scale	Designed	Drawn	Checked	Authorised
As indicated	AE	AE	TG	SW
Original Size	Date	Date	Date	Date
A1	01/08/23	01/08/23	03/08/23	04/08/23
Drawing Number	Revision			
BCA-ATK-XX-XX-DR-LA-423008	P02			