


100
0 10
Millimetres

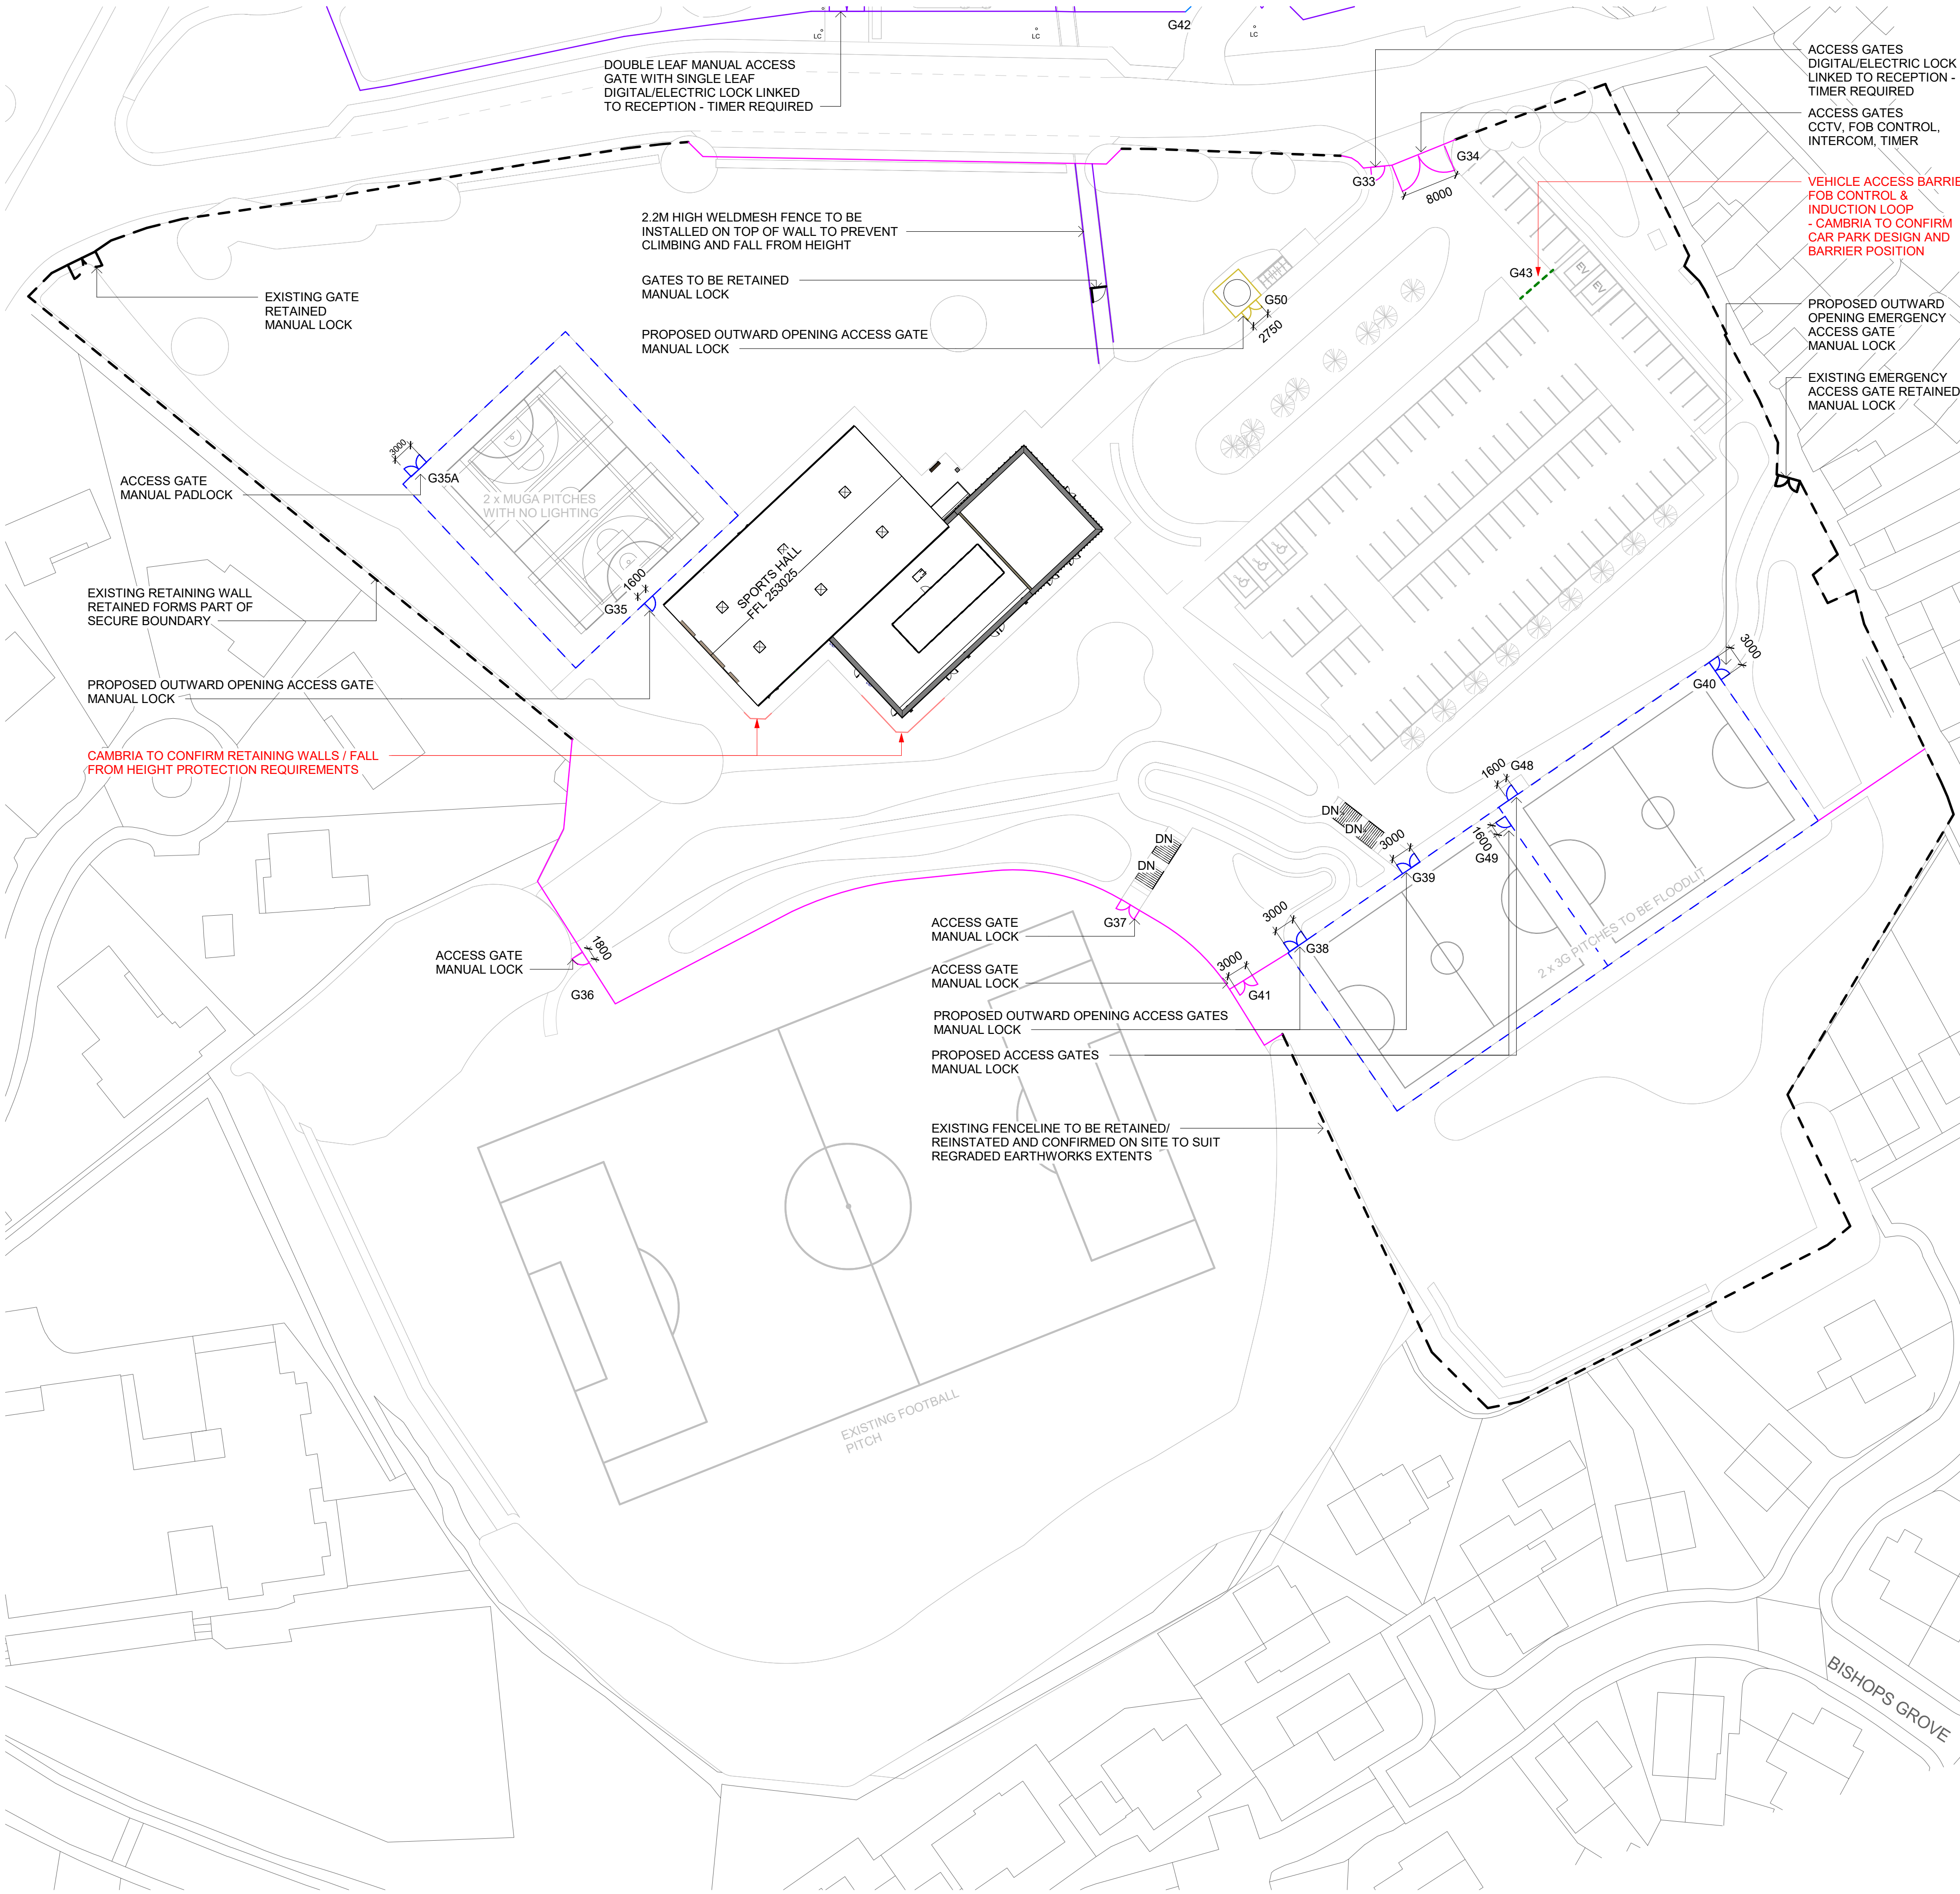

- FENCING / WALLS / TERRACING**
- EXISTING SECURE LINE FENCING/ WALLS & GATES - To be retained
 - PROPOSED BOUNDARY FENCING & GATES - (Q40.3 Type A) 2.2m high CLD Fencing Systems Securus lite S1 or Subject to comment
 - PROPOSED BOUNDARY FENCING & GATES - (Q40.3 Type B) 2.2m high Palisade security fence Gates: Locks vary Contractors choice
 - PROPOSED CLOSEBOARD FENCING & GATES - (Q40.4) 2.4m high Close board Fence with gates to match or Subject to comment
 - PROPOSED MUGA & 3G PITCH FENCING & GATES - (Q40.28) 3m high CLD Fencing Dulok Rebound Double wire panel system for sports or Subject to comment
 - PROPOSED FALL FROM HEIGHT PROTECTION TO TOP OF WALLS - (Q41.110) Height: 1100mm Finish: Architectural Street Furnishings guard rail or Subject to comment
 - RAISED ARM VEHICULAR BARRIER Type: Automatic aluminium cabinet with 6m long red and white aluminium boom

- TO BE READ IN CONJUNCTION WITH DRAWINGS, SCHEDULES AND SPECIFICATION:**
- BCA-ATK-XX-XX-DR-LA-423001 - LANDSCAPE GENERAL ARRANGEMENT
 - BCA-ATK-XX-XX-DR-LA-423002 - LANDSCAPE GA - NORTH SITE
 - BCA-ATK-XX-XX-DR-LA-423003 - LANDSCAPE GA - SOUTH SITE
 - BCA-ATK-XX-XX-DR-LA-423004 - LANDSCAPE GA - WEST SITE (RUGBY PITCH)
 - BCA-ATK-XX-XX-DR-LA-423005 - LANDSCAPE GA - PRIMARY SCHOOL AREA
 - BCA-ATK-XX-XX-DR-LA-423006 - LANDSCAPE GA - NURSERY & ENTRANCE AREA
 - BCA-ATK-XX-XX-DR-LA-423007 - LANDSCAPE GA - SECONDARY HALL AREA
 - BCA-ATK-XX-XX-DR-LA-423008 - LANDSCAPE GA - SECONDARY ENTRANCE AREA
 - BCA-ATK-XX-XX-DR-LA-423009 - LANDSCAPE SITE WIDE FENCING GA - NORTH SITE
 - BCA-ATK-XX-XX-DR-LA-423010 - LANDSCAPE FENCING GA - NORTH SITE
 - BCA-ATK-XX-XX-DR-LA-423012 - LANDSCAPE FENCING GA - WEST SITE (RUGBY PITCH)
 - BCA-ATK-XX-XX-DR-LA-423013 - SITE WIDE PLANTING GA
 - BCA-ATK-XX-XX-DR-LA-423014 - LANDSCAPE PLANTING PLAN - NORTH SITE
 - BCA-ATK-XX-XX-DR-LA-423015 - LANDSCAPE PLANTING PLAN - SOUTH SITE
 - BCA-ATK-XX-XX-DR-LA-423016 - LANDSCAPE PLANTING PLAN - WEST SITE (RUGBY PITCH)
 - BCA-ATK-XX-XX-DR-LA-423017 - TOP SOIL PLAN
 - BCA-ATK-XX-XX-DR-LA-423060 - ROOF GARDEN
 - BCA-ATK-XX-XX-DR-LA-423061 - ROOF GARDEN - PLANTING PLAN
 - BCA-ATK-XX-XX-DR-LA-423062 - MEMORIAL GARDEN
 - BCA-ATK-XX-XX-DR-LA-423062 - MEMORIAL GARDEN - PLANTING PLAN
 - BCA-ATK-XX-XX-DR-LA-423030 - DETAILED PLANTING PLAN 1
 - BCA-ATK-XX-XX-DR-LA-423031 - DETAILED PLANTING PLAN 2
 - BCA-ATK-XX-XX-DR-LA-423032 - DETAILED PLANTING PLAN 3
 - BCA-ATK-XX-XX-DR-LA-423082 - GABION WALL LANDSCAPE DETAILS
 - BCA-ATK-XX-XX-DR-LA-423083-TERRAMESH RETAINING WALL PLANTING PLAN - WALLS 6-8
 - BCA-ATK-XX-XX-DR-LA-423084-TERRAMESH RETAINING WALL PLANTING PLAN - WALLS 9-11
 - BCA-ATK-XX-XX-DR-LA-423085-TERRAMESH RETAINING WALL PLANTING PLAN - WALL 7
 - BCA-ATK-XX-XX-DR-LA-423086-TERRAMESH RETAINING WALL PLANTING PLAN - WALLS 5+13
 - BCA-ATK-XX-XX-DR-LA-423100 - TREE REMOVALS AND PROTECTION PLAN - NORTH SITE
 - BCA-ATK-XX-XX-DR-LA-423101 - TREE REMOVALS AND PROTECTION PLAN - SOUTH SITE
 - BCA-ATK-XX-XX-DR-LA-423102 - TREE REMOVALS AND PROTECTION PLAN - RUGBY PITCH
 - BCA-ATK-XX-XX-SH-LA-423001 - PLANTING SCHEDULE SHEET 1 OF 2
 - BCA-ATK-XX-XX-SH-LA-423002 - PLANTING SCHEDULE SHEET 2 OF 2
 - BCA-ATK-XX-XX-SP-LA-423001 - LANDSCAPE SPECIFICATION

SAFETY, HEALTH AND ENVIRONMENTAL INFORMATION

In addition to the hazards/risks normally associated with the types of work detailed on this drawing, note the following:

CONSTRUCTION

Read in conjunction with the project Hazard Elimination Management Schedule (HEMS) as provided by ASH Health & Safety Consulting Ltd.

MAINTENANCE/CLEANING

Read in conjunction with the project Hazard Elimination Management Schedule (HEMS) as provided by ASH Health & Safety Consulting Ltd. and Cleaning & Maintenance Strategy BCA-ATK-V1-ZZ-RP-A-060001.

DECOMMISSIONING/DEMOLITION

Read in conjunction with the project Hazard Elimination Management Schedule (HEMS) as provided by ASH Health & Safety Consulting Ltd.

It is assumed that all works will be carried out by a competent contractor working, where appropriate, to an approved method statement

LOCATION PLAN 1:5000

NOTE:

- All dimensions are in millimetres unless otherwise stated
- Do not scale from this drawing
- Drawing for review/comment only, not for construction
- This drawing to be read in conjunction with all relevant architectural, engineering and environmental drawings / specifications
- All levels to Civil Engineer's detail
- Discrepancies and/or ambiguities between this drawing and information given elsewhere must be reported immediately to the overseeing authority for clarification before proceeding
- Orchard tree stock to be locally sourced as requested by local authority.
- All secure line boundary treatments confirmed on 14/02/2023 via site walk over with secure by design specialist
- All new palisade fencing to match existing palisade as per secure by design site walkover
- Areas of fencing with significant gaps under fencing to be made good and areas requiring repair to be made good in line with strategy to be agreed following further assessment.
- All gate locks to be reviewed in line with secure by design standards.

P07	08/01/2026	Updated South Site layout to capture various changes to site levels, sports pitches, planting and fencing	LI	YL	SW
P06	14/08/2025	Updates to Sports Hall Area	AE	SW	SW
P05	13/12/2024	Updated in line with WDC comments (14/10/24) and clash detection meeting (28/11/24)	LI	AE	SW
P04	29/10/2024	Gate information added	LI	SW	SW
P03	04/08/2023	Stage 4 Issue for Review and Comment	AE	DW	SW
Rev.	Date	Description	By	Chk'd	App'd
Drawing Suitability				Status	
Suitable for Review & Comment				S3	

ATKINS

Member of the SNC-Lavalin Group

Tel: www.atkinsglobal.com
© SNC-Lavalin (2022)

Client: **Willmott Dixon Construction Ltd**

Project Title: **Blessed Carlo Acutis Catholic School**

Drawing Title: **LANDSCAPE FENCING GA - SOUTH SITE**

Scale	Designed	Drawn	Checked	Authorised
As indicated	AE	AE	TG	SW
Original Size	Date	Date	Date	Date
A1	15/02/23	15/02/23	03/08/23	04/08/23
Drawing Number	Revision			
BCA-ATK-XX-XX-DR-LA-423011	P07			