


100
0 10
Millimetres

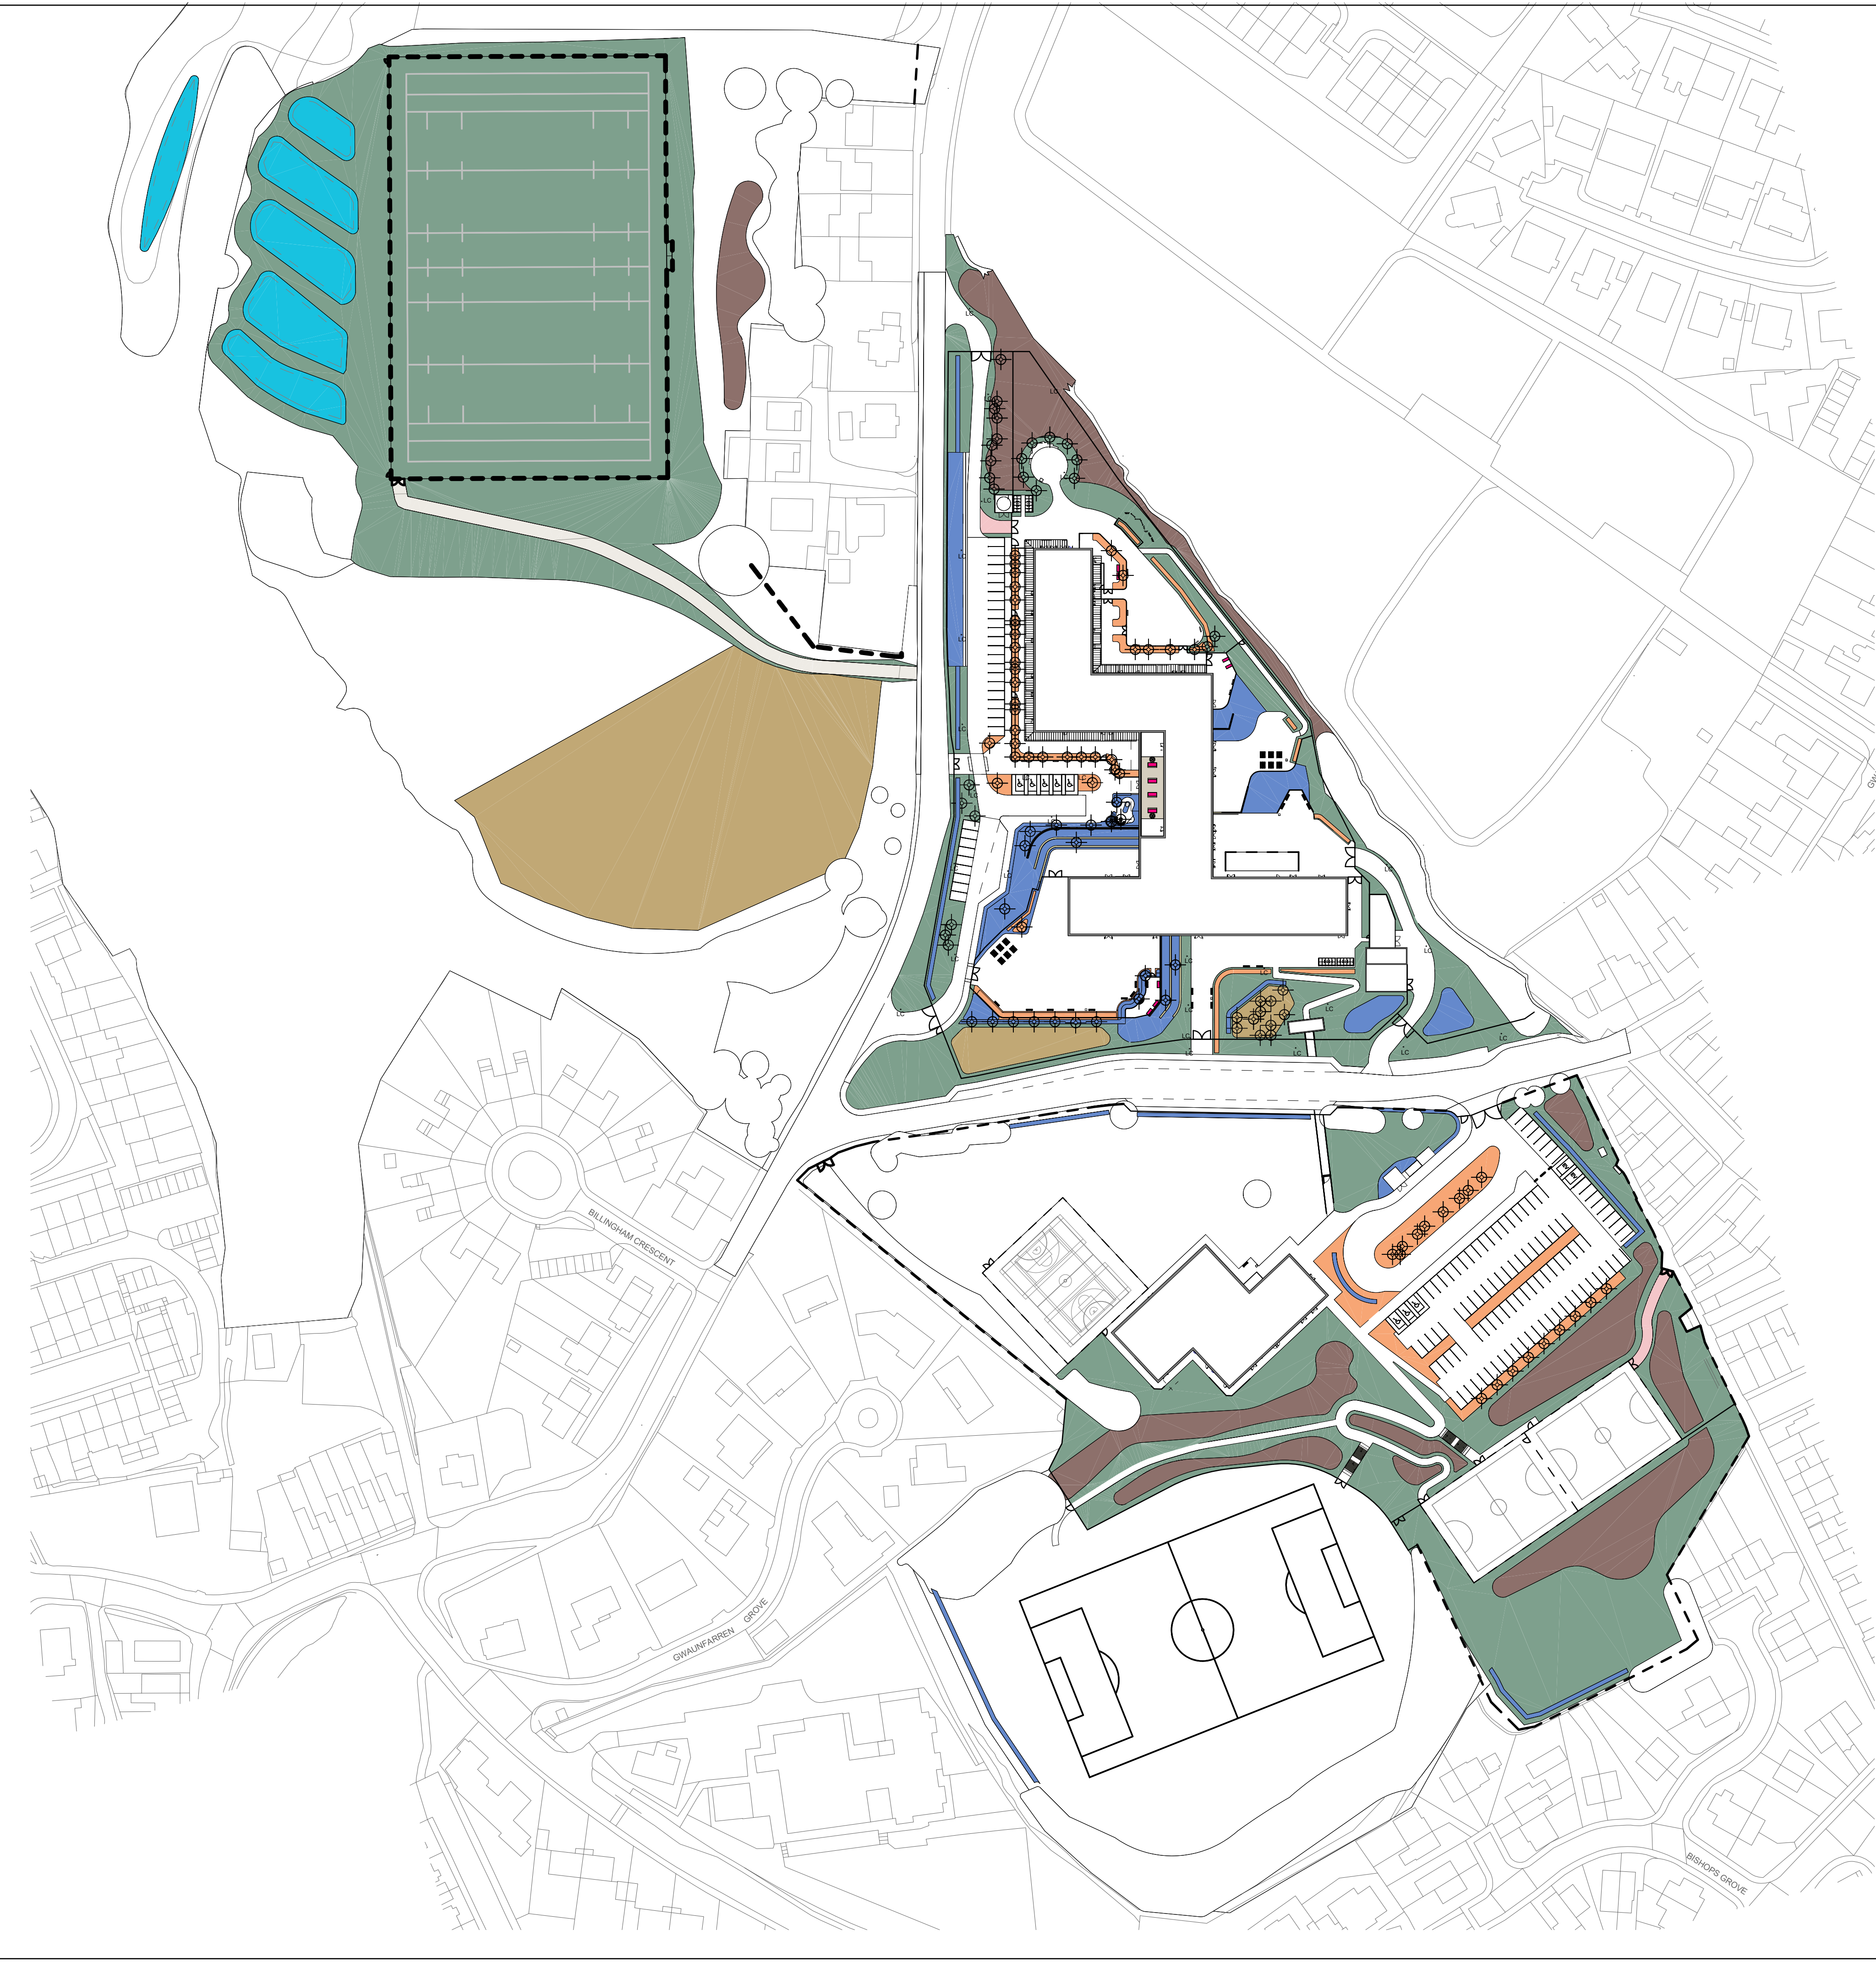

- TOPSOIL**
- IMPORTED MULTI PURPOSE TOPSOIL TO GRASS AREAS (Q28) - 150mm min depth.
 - IMPORTED SPECIFIC PURPOSE **LOW FERTILITY** TOPSOIL TO WILDFLOWER AREAS (Q28) - 150mm min depth.
 - TOPSOIL TO WHIP / NATIVE THICKET AREAS (Q28) - 300mm min depth.
 - IMPORTED MULTI PURPOSE TOPSOIL TO GRASSCRETE AREAS (Q28) - 150mm min depth.
 - TOPSOIL TO SHRUB PLANTING AREAS (Q28) - 450mm min depth.
 - TOPSOIL SUITABLE FOR SUDS PLANTING AREAS (Q28) - 150mm min depth.
 - TOPSOIL SUITABLE FOR SUDS PLANTING AREAS (Q28) - 450mm min depth.
- TOPSOIL - ROOF GARDEN**
- TOPSOIL SUITABLE GROWING BEDS (Q28) - 450mm min depth.
 - TOPSOIL SUITABLE FOR SEDUM PLANTING (Q28) - 150mm min depth.
- TOPSOIL - TREES**
- TREE PITS (Q28)
300mm imported topsoil
600mm subsoil
Pit size dependant on tree rootball size, refer to typical landscape details

- TO BE READ IN CONJUNCTION WITH DRAWINGS, SCHEDULES AND SPECIFICATION:**
- BCA-ATK-XX-XX-DR-LA-423001 - LANDSCAPE GENERAL ARRANGEMENT
 - BCA-ATK-XX-XX-DR-LA-423002 - LANDSCAPE GA - NORTH SITE
 - BCA-ATK-XX-XX-DR-LA-423003 - LANDSCAPE GA - SOUTH SITE
 - BCA-ATK-XX-XX-DR-LA-423004 - LANDSCAPE GA - WEST SITE (RUGBY PITCH)
 - BCA-ATK-XX-XX-DR-LA-423005 - LANDSCAPE GA - PRIMARY SCHOOL AREA
 - BCA-ATK-XX-XX-DR-LA-423006 - LANDSCAPE GA - NURSERY & ENTRANCE AREA
 - BCA-ATK-XX-XX-DR-LA-423007 - LANDSCAPE GA - SECONDARY HALL AREA
 - BCA-ATK-XX-XX-DR-LA-423008 - LANDSCAPE GA - SECONDARY ENTRANCE AREA
 - BCA-ATK-XX-XX-DR-LA-423009 - LANDSCAPE SITE WIDE FENCING GA
 - BCA-ATK-XX-XX-DR-LA-423010 - LANDSCAPE FENCING GA - NORTH SITE
 - BCA-ATK-XX-XX-DR-LA-423011 - LANDSCAPE FENCING GA - SOUTH SITE
 - BCA-ATK-XX-XX-DR-LA-423012 - LANDSCAPE FENCING GA - WEST SITE (RUGBY PITCH)
 - BCA-ATK-XX-XX-DR-LA-423013 - SITE WIDE PLANTING PLAN
 - BCA-ATK-XX-XX-DR-LA-423014 - LANDSCAPE PLANTING PLAN - NORTH SITE
 - BCA-ATK-XX-XX-DR-LA-423015 - LANDSCAPE PLANTING PLAN - SOUTH SITE
 - BCA-ATK-XX-XX-DR-LA-423016 - LANDSCAPE PLANTING PLAN - WEST SITE (RUGBY PITCH)
 - BCA-ATK-XX-XX-DR-LA-423080 - ROOF GARDEN
 - BCA-ATK-XX-XX-DR-LA-423081 - ROOF GARDEN - PLANTING PLAN
 - BCA-ATK-XX-XX-DR-LA-423082 - MEMORIAL GARDEN
 - BCA-ATK-XX-XX-DR-LA-423062 - MEMORIAL GARDEN - PLANTING PLAN
 - BCA-ATK-XX-XX-DR-LA-423030 - DETAILED PLANTING PLAN 1
 - BCA-ATK-XX-XX-DR-LA-423031 - DETAILED PLANTING PLAN 2
 - BCA-ATK-XX-XX-DR-LA-423032 - DETAILED PLANTING PLAN 3
 - BCA-ATK-XX-XX-DR-LA-423082 - GABION WALL LANDSCAPE DETAILS
 - BCA-ATK-XX-XX-DR-LA-423083-TERRAMESH RETAINING WALL PLANTING PLAN - WALLS 6-8
 - BCA-ATK-XX-XX-DR-LA-423084-TERRAMESH RETAINING WALL PLANTING PLAN - WALLS 9-11
 - BCA-ATK-XX-XX-DR-LA-423085-TERRAMESH RETAINING WALL PLANTING PLAN - WALL 7
 - BCA-ATK-XX-XX-DR-LA-423086-TERRAMESH RETAINING WALL PLANTING PLAN - WALLS 5+13
 - BCA-ATK-XX-XX-DR-LA-423100 - TREE REMOVALS AND PROTECTION PLAN - NORTH SITE
 - BCA-ATK-XX-XX-DR-LA-423101 - TREE REMOVALS AND PROTECTION PLAN - SOUTH SITE
 - BCA-ATK-XX-XX-DR-LA-423102 - TREE REMOVALS AND PROTECTION PLAN - RUGBY PITCH
 - BCA-ATK-XX-XX-SH-LA-423001 - PLANTING SCHEDULE SHEET 1 OF 2
 - BCA-ATK-XX-XX-SH-LA-423002 - PLANTING SCHEDULE SHEET 2 OF 2
 - BCA-ATK-XX-XX-SP-LA-423001 - LANDSCAPE SPECIFICATION

- NOTE:**
- All dimensions are in millimetres unless otherwise stated
 - Do not scale from this drawing
 - Drawing for review/comment only, not for construction
 - This drawing to be read in conjunction with all relevant architectural, engineering and environmental drawings / specifications
 - All levels to Civil Engineer's detail
 - Discrepancies and/or ambiguities between this drawing and information given elsewhere must be reported immediately to the overseeing authority for clarification before proceeding
 - Orchard tree stock to be locally sourced as requested by local authority.

Scale 1 : 1000

0 20 50 100 m

SAFETY, HEALTH AND ENVIRONMENTAL INFORMATION

In addition to the hazards/risks normally associated with the types of work detailed on this drawing, note the following:

CONSTRUCTION

Read in conjunction with the project Hazard Elimination Management Schedule (HEMS) as provided by ASH Health & Safety Consulting Ltd.

MAINTENANCE/CLEANING

Read in conjunction with the project Hazard Elimination Management Schedule (HEMS) as provided by ASH Health & Safety Consulting Ltd. and Cleaning & Maintenance Strategy BCA-ATK-V1-ZZ-RP-A-060001.

DECOMMISSIONING/DEMOLITION

Read in conjunction with the project Hazard Elimination Management Schedule (HEMS) as provided by ASH Health & Safety Consulting Ltd.

It is assumed that all works will be carried out by a competent contractor working, where appropriate, to an approved method statement

C02	08/01/2026	Updated South Site layout to capture various changes to site levels, sports pitches, planting and fencing	LI	YL	SW
C01	21/08/2025	ISSUED FOR CONSTRUCTION	AE	SW	SW
P05	14/08/2025	Updates to Sports Hall Area	AE	SW	SW
P04	22/07/2025	Fence updates as per WDC email 10/07/25	AE	SW	SW
P03	13/12/2024	Updated in line with WDC comments (14/10/24) and clash detection meeting (28/11/24)	LI	AE	SW
Rev.	Date	Description	By	Chk'd	App'd

Drawing Suitability	Status
Suitable for Review & Comment	S3

ATKINS

Member of the SNC-Lavalin Group

Tel:
www.atkinsglobal.com
© SNC-Lavalin (2022)

Client
Willmott Dixon Construction Ltd

Project Title
Blessed Carlo Acutis Catholic School

Drawing Title
TOP SOIL PLAN

Scale	Designed	Drawn	Checked	Authorised
As indicated	AE	AE	TG	SW
Original Size	Date	Date	Date	Date
A1	31/05/23	31/05/23	03/08/23	04/08/23
Drawing Number	Revision			
BCA-ATK-XX-XX-DR-LA-423017	C02			