
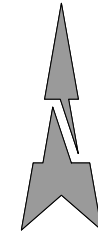
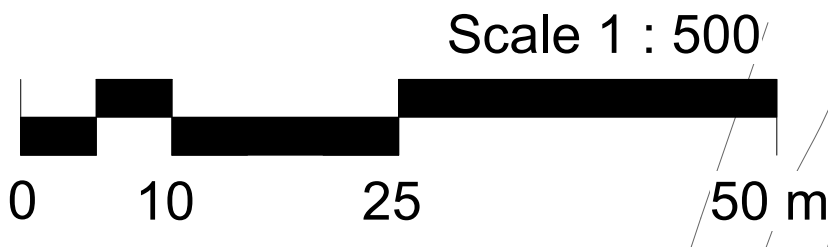


100
0 10
Millimetres

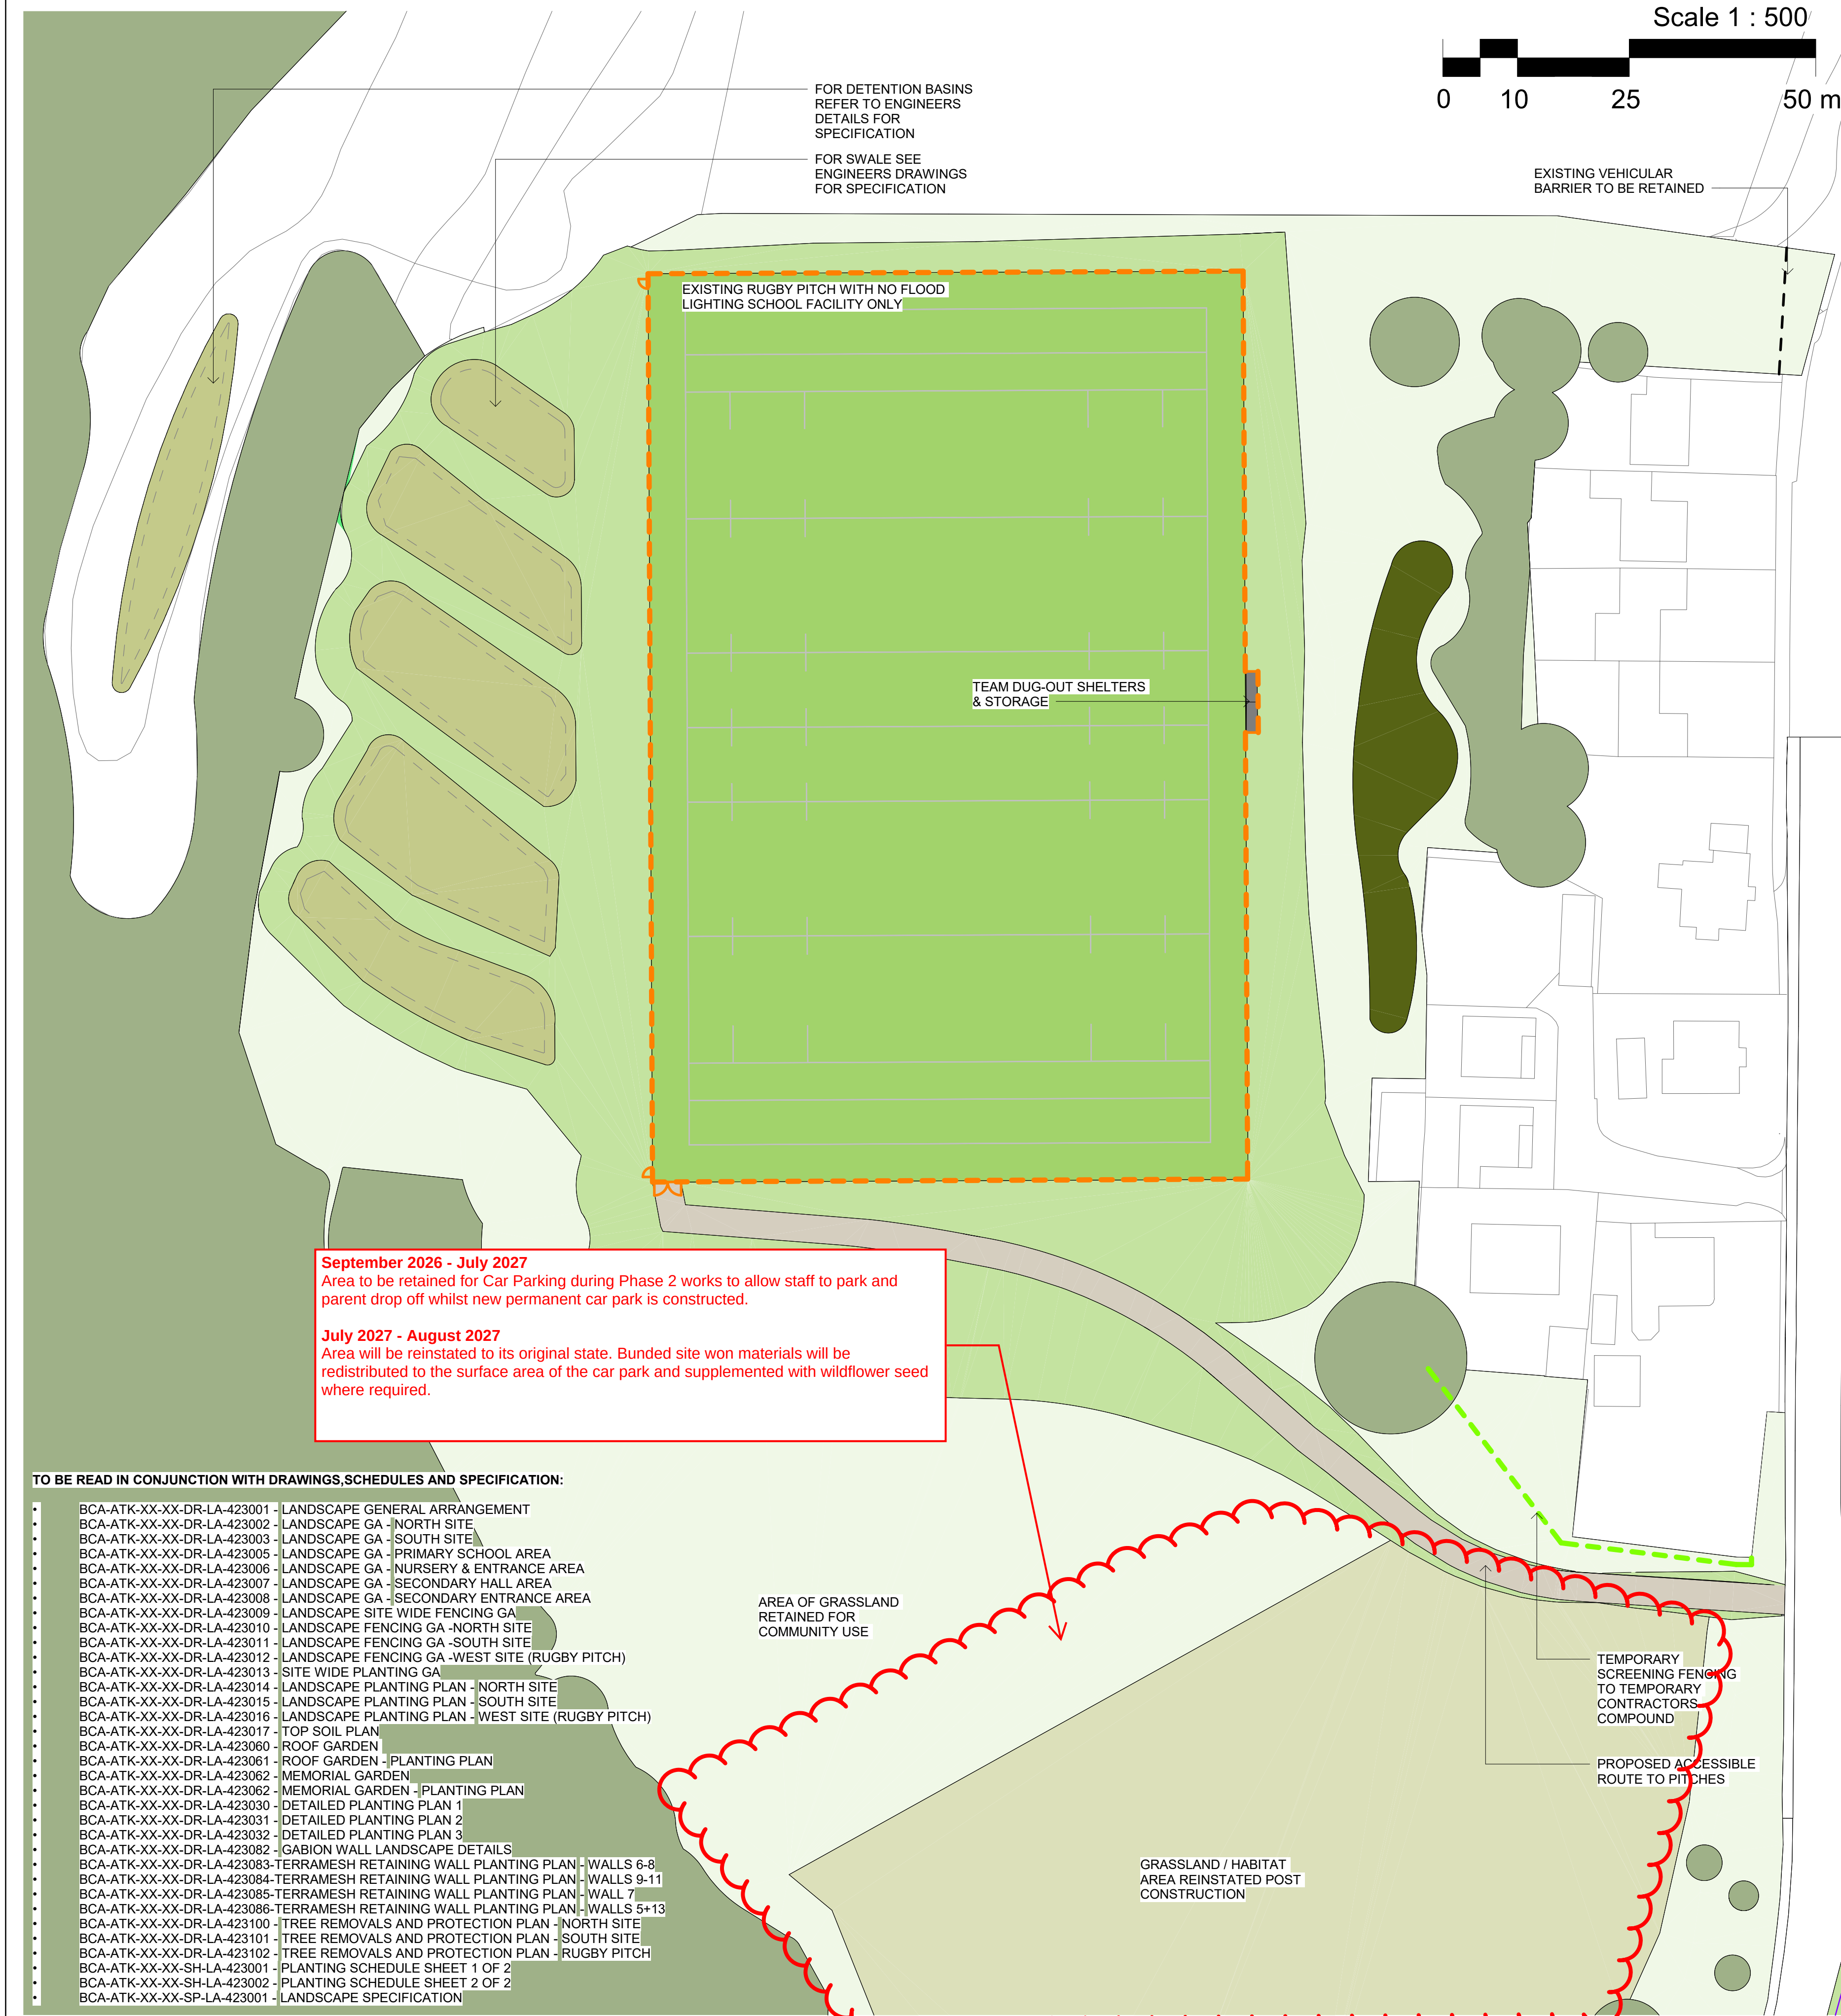

PROPOSED HARD LANDSCAPE

- PEDESTRIAN MACADAM
To Engineers detail and specification for vehicle loadings.
- PEDESTRIAN PERMEABLE BLOCK PAVING - (Q.335 Type A)
Type: Tobermore Tegula Size: 208x173x60mm
Colour: Mix Charcoal, Natural & Slate or Subject to comment
- VEHICULAR PERMEABLE MACADAM
To Engineers detail and spec.
- VEHICULAR PERMEABLE BLOCK PAVING - (Q25.335 Type B)
TYPE: Tobermore Tegula Size: 208x173x80mm
Colour: Charcoal or Subject to comment
- PROPOSED SAFETY SURFACE - (Q26.360)
To manufacturers detail & spec.
- PERMEABLE MUGA RESURFACING - (Q26.120)
To specialists detail & spec.
- PERMEABLE 3G PITCH - (Q26.120)
To specialists detail & spec.
- CONCRETE BASE
To Engineers Details & Spec.
- TACTILE HAZARD WARNING PAVING - (Q25.320)
to pedestrian crossing points and top and bottom of steps
Size: 400x400x50mm Type: Corduroy & Blister
Colour: Buff
- PROPOSED STEPS WITH HAND RAILS - (L37.150)
Finish: In-situ concrete steps with colour contrasting nosing and tread strip
Handrail Finish: PCC Warm to touch Black

EXISTING

- EXISTING TREES / VEGETATION RETAINED
- Refer to Arboriculturalists report and drawings
- EXISTING AMENITY GRASS
To be retained and made good where required
- EXISTING WATER COURSE

PROPOSED SOFT LANDSCAPE

- AMENITY GRASS - (Q30.311 Type A)
- Refer Site wide planting plan
- SPORTS PITCH GRASS (Q30.311 Type B)
- Refer to site wide planting plan
- WILDFLOWER GRASS - (Q30.312)
- Refer Site wide planting plan
- SWALE GRASS - (Q30.311 TYPE C)
- Refer to site wide planting plan
- SUDS PLANTING - (Q30.311 Type D)
- Refer Site wide planting plan
- GROUND COVER PLANTING - (Q31.435)
- Refer Site wide planting plan
- SHRUB PLANTING - (Q31.235)
- Refer Site wide planting plan
- HEDGE PLANTING - (Q31.470)
- Refer Site wide planting plan
- WOODLAND MIX PLANTING - (Q31.500)
- Refer Site wide planting plan
- PROPOSED TREE PLANTING - (Q31.500)
- Refer Site wide planting plan

FENCING / WALLS / TERRACING

- EXISTING SECURE LINE FENCING/ WALLS & GATES - To be retained
- PROPOSED BOUNDARY FENCING & GATES - (Q40.3 Type A)
2.2m high CLD Fencing Systems Securus lite S1 or Subject to comment
- PROPOSED BOUNDARY FENCING & GATES - (Q40.3 Type B) 2.2m high Palisade security fence
Gates: Locks vary Contractors choice
- PROPOSED CLOSEBOARD FENCING & GATES - (Q40.4) 2.4m high Close board Fence with gates to match or Subject to comment
- PROPOSED RUGBY PITCH BALLSTOP FENCING & GATES - (Q40.27)
4m high Jacksons Fencing Ball Stop Fencing or Subject to comment
- PROPOSED MUGA & 3G PITCH FENCING & GATES - (Q40.28) 3m high CLD Fencing Dulok Rebound Double wire panel system for sports or Subject to comment
- PROPOSED FALL FROM HEIGHT PROTECTION TO TOP OF WALLS - (Q41.110)
Height: 1100mm
Finish: Architectural Street Furnishings guard rail or Subject to comment
- PROPOSED TERRACING 1.3m high
Type: Green wall system Contractors choice
- RAISED ARM VEHICULAR BARRIER - in abeyance
Type: Automatic aluminium cabinet with 6m long red and white aluminium boom

FURNITURE

- COVERED CYCLE STORAGE - (Q50.212)
Broxap - New Sheffield Cycle Shelter (10 cycles) Colour: Ral 9005 Jet Black
subject to comment
Cycle Stand (Q50.210): Broxap Sheffield Cycle Stand 800 x 715mm or Subject to comment
- BOLLARD - B1 (Q50.190 TYPE B1)
Type: Barriers Direct Semi Dome Bollard Size: 900mm high 101mm diameter Finish: Stainless Steel or Subject to comment
- REMOVABLE BOLLARD - B2 - (Q50.196 TYPE B2)
Type: Barriers Direct Semi Dome Removable Bollard Size: 900mm high 204mm diameter Finish: Stainless Steel or Subject to comment
- BINS - BN - (Q50.240)
Type: Woodscape LBR 90 Litter Bin Finish: As manufactured or Subject to comment
- BENCH - (Q50.220 Type S1):
Playtime By Fawns Palma bench seat (450) Size: L1.5m W0.26m H0.74m or Subject to comment
- BENCH - (Q50.220 Type S2)
Woodscape Clifton bench Size: L2.4m H0.45m or Subject to comment
- BENCH - (Q50.220 Type S3)
Broxap Ravensmoor seat Size: L1.770m H0.52m or Subject to comment
- BENCH - (Q50.220 Type S4)
Furnitubes timber seat with gabion support or Subject to comment
- BENCH - (Q50.225 Type S5)
TTS Storytellers' wooden seating Size: W0.88m W0.8m H0.44m or Subject to comment
- PICNIC BENCH - (Q50.230 Type S6)
Furnitubes Thetford Picnic Bench & Table or Subject to comment
- TEAM DUG OUT & STORAGE - (Q52.151)
Type: Sportequip freestanding team shelter Size: H2.05m D1.57m W4m
- WILLOW DOME - (Q50.340)
Location: Memorial garden
Broxap Size: 1800mm H x 3100mm Dia. Qty: 1 or Subject to comment
- TREE GRILLE - (Q50.262)
Location: Memorial garden
Broxap Sunburst Square Tree Grille Size: 900mm x 900mm or Subject to comment
- TRIM TRAIL - (Q52.165)
Type: Trim Trail Ltd. Wooden Trim Trail Set. Super Trail 1 or Subject to comment
- Sandpit - (Q52.410) to be located as per schools preference
Type: Playtime By Fawns Sandpit with Sliding Lids Size L1.7 x W3.6 x H0.3m Finish: Timber or Subject to comment
- Water wall - WW - (Q52.450)
Type: Red Monkey Play Water wall (chutes and tubes) Size L2.0m x W0.8m H1.9m or Subject to comment
- Door Protection Hoops - DP - (Q41.130)
Type: Broxap or Subject to comment
- Raised Timber Planters - RP - (Q31.296)
Type: WoodBlockX or Subject to comment

SAFETY, HEALTH AND ENVIRONMENTAL INFORMATION

In addition to the hazards/risks normally associated with the types of work detailed on this drawing, note the following:

CONSTRUCTION

Read in conjunction with the project Hazard Elimination Management Schedule (HEMS) as provided by ASH Health & Safety Consulting Ltd.

MAINTENANCE/CLEANING

Read in conjunction with the project Hazard Elimination Management Schedule (HEMS) as provided by ASH Health & Safety Consulting Ltd. and Cleaning & Maintenance Strategy BCA-ATK-V1-ZZ-RP-A-060001.

DECOMMISSIONING/DEMOLITION

Read in conjunction with the project Hazard Elimination Management Schedule (HEMS) as provided by ASH Health & Safety Consulting Ltd.

It is assumed that all works will be carried out by a competent contractor working, where appropriate, to an approved method statement



September 2026 - July 2027
Area to be retained for Car Parking during Phase 2 works to allow staff to park and parent drop off whilst new permanent car park is constructed.

July 2027 - August 2027
Area will be reinstated to its original state. Bunded site won materials will be redistributed to the surface area of the car park and supplemented with wildflower seed where required.

TO BE READ IN CONJUNCTION WITH DRAWINGS, SCHEDULES AND SPECIFICATION:

- BCA-ATK-XX-XX-DR-LA-423001 - LANDSCAPE GENERAL ARRANGEMENT
- BCA-ATK-XX-XX-DR-LA-423002 - LANDSCAPE GA - NORTH SITE
- BCA-ATK-XX-XX-DR-LA-423003 - LANDSCAPE GA - SOUTH SITE
- BCA-ATK-XX-XX-DR-LA-423005 - LANDSCAPE GA - PRIMARY SCHOOL AREA
- BCA-ATK-XX-XX-DR-LA-423006 - LANDSCAPE GA - NURSERY & ENTRANCE AREA
- BCA-ATK-XX-XX-DR-LA-423007 - LANDSCAPE GA - SECONDARY HALL AREA
- BCA-ATK-XX-XX-DR-LA-423008 - LANDSCAPE GA - SECONDARY ENTRANCE AREA
- BCA-ATK-XX-XX-DR-LA-423009 - LANDSCAPE SITE WIDE FENCING GA
- BCA-ATK-XX-XX-DR-LA-423010 - LANDSCAPE FENCING GA - NORTH SITE
- BCA-ATK-XX-XX-DR-LA-423011 - LANDSCAPE FENCING GA - SOUTH SITE
- BCA-ATK-XX-XX-DR-LA-423012 - LANDSCAPE FENCING GA - WEST SITE (RUGBY PITCH)
- BCA-ATK-XX-XX-DR-LA-423013 - SITE WIDE PLANTING GA
- BCA-ATK-XX-XX-DR-LA-423014 - LANDSCAPE PLANTING PLAN - NORTH SITE
- BCA-ATK-XX-XX-DR-LA-423015 - LANDSCAPE PLANTING PLAN - SOUTH SITE
- BCA-ATK-XX-XX-DR-LA-423016 - LANDSCAPE PLANTING PLAN - WEST SITE (RUGBY PITCH)
- BCA-ATK-XX-XX-DR-LA-423017 - TOP SOIL PLAN
- BCA-ATK-XX-XX-DR-LA-423060 - ROOF GARDEN
- BCA-ATK-XX-XX-DR-LA-423061 - ROOF GARDEN - PLANTING PLAN
- BCA-ATK-XX-XX-DR-LA-423062 - MEMORIAL GARDEN
- BCA-ATK-XX-XX-DR-LA-423062 - MEMORIAL GARDEN - PLANTING PLAN
- BCA-ATK-XX-XX-DR-LA-423030 - DETAILED PLANTING PLAN 1
- BCA-ATK-XX-XX-DR-LA-423031 - DETAILED PLANTING PLAN 2
- BCA-ATK-XX-XX-DR-LA-423032 - DETAILED PLANTING PLAN 3
- BCA-ATK-XX-XX-DR-LA-423082 - GABION WALL LANDSCAPE DETAILS
- BCA-ATK-XX-XX-DR-LA-423083 - TERRAMESH RETAINING WALL PLANTING PLAN - WALLS 6-8
- BCA-ATK-XX-XX-DR-LA-423084 - TERRAMESH RETAINING WALL PLANTING PLAN - WALLS 9-11
- BCA-ATK-XX-XX-DR-LA-423085 - TERRAMESH RETAINING WALL PLANTING PLAN - WALL 7
- BCA-ATK-XX-XX-DR-LA-423086 - TERRAMESH RETAINING WALL PLANTING PLAN - WALLS 5+13
- BCA-ATK-XX-XX-DR-LA-423100 - TREE REMOVALS AND PROTECTION PLAN - NORTH SITE
- BCA-ATK-XX-XX-DR-LA-423101 - TREE REMOVALS AND PROTECTION PLAN - SOUTH SITE
- BCA-ATK-XX-XX-DR-LA-423102 - TREE REMOVALS AND PROTECTION PLAN - RUGBY PITCH
- BCA-ATK-XX-XX-SH-LA-423001 - PLANTING SCHEDULE SHEET 1 OF 2
- BCA-ATK-XX-XX-SH-LA-423002 - PLANTING SCHEDULE SHEET 2 OF 2
- BCA-ATK-XX-XX-SP-LA-423001 - LANDSCAPE SPECIFICATION

AREA OF GRASSLAND
RETAINED FOR
COMMUNITY USE

TEMPORARY
SCREENING FENCING
TO TEMPORARY
CONTRACTORS
COMPOUND

PROPOSED ACCESSIBLE
ROUTE TO PITCHES

GRASSLAND / HABITAT
AREA REINSTATED POST
CONSTRUCTION