

FOOTASYJUM. ■


Merthyr Tydfil V2

www.signsolutions.org
info@signsolutions.org
0115 978 4180

Loxley House, 135 Pasture Road,
Nottingham, NG9 8HZ



Sign Solutions

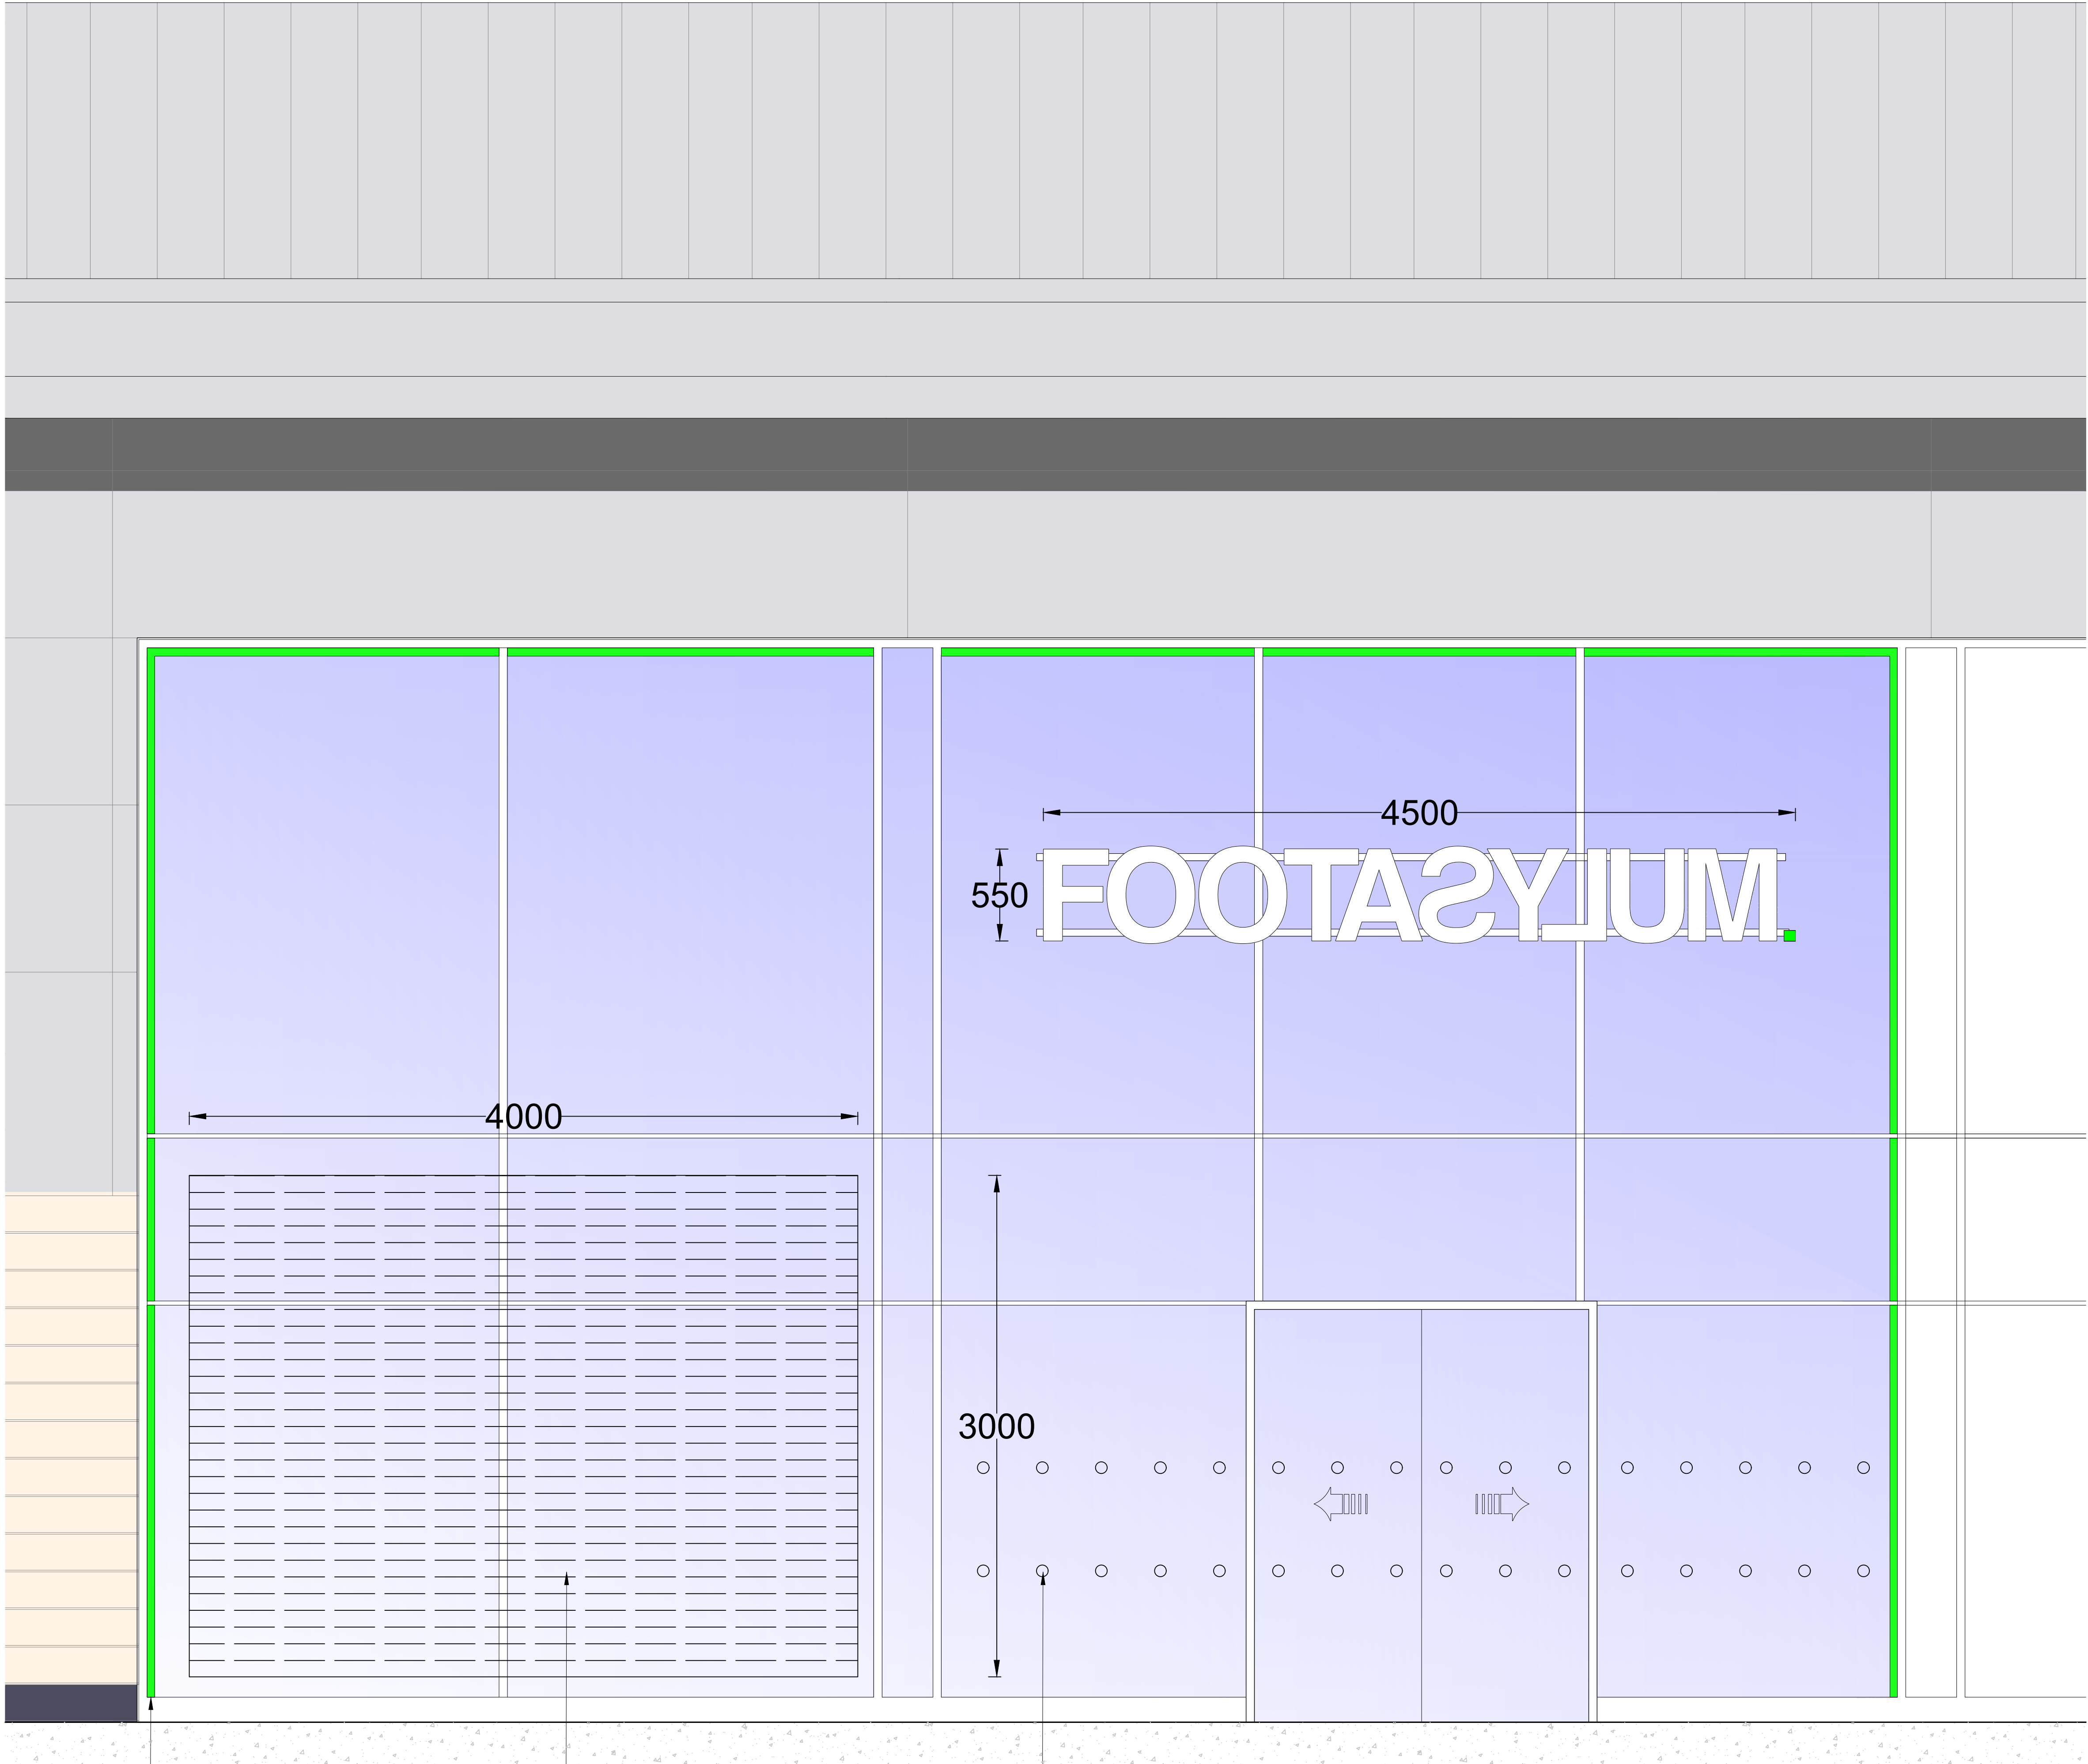

Green LED feature light around the shopfront fitted to the inside of the glazing.

4x3m transparent LED screen

New FA manifestation @900 & 1500.

UNIT 5A

Do not scale.
All dimensions to be checked and verified, by the contractor before commencement of any works.
Report any discrepancies to the architect immediately.

Client: **FOOTASYLUM.**

Drawn: **gb**

Scale: **1:25 @ A0**

Project: **Merthyr Tydfil**

Checked: **GB**

Scale: **1:25 @ A0**

Address: **Unit 5A, Cyfarthfa Retail Park, Merthyr Tydfil.**


Ref: **CF48 1HY**

Scale: **1:25 @ A0**

005
Proposed Elevation



GPDesign

m: +44 78 789 10005

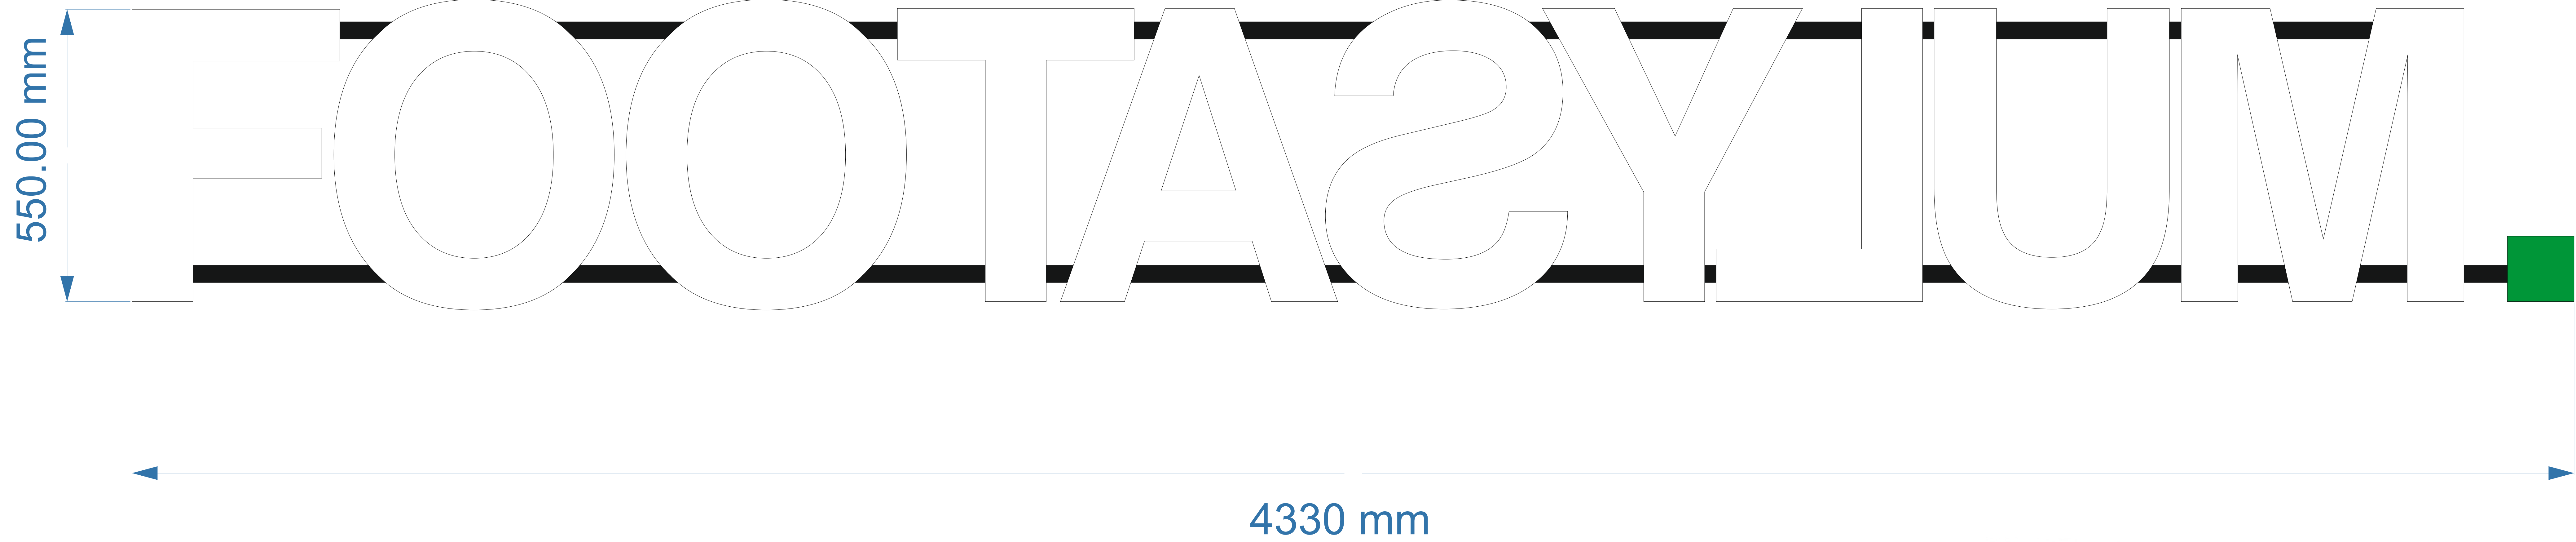


A = 80mm
B = 50mm


Side Through section

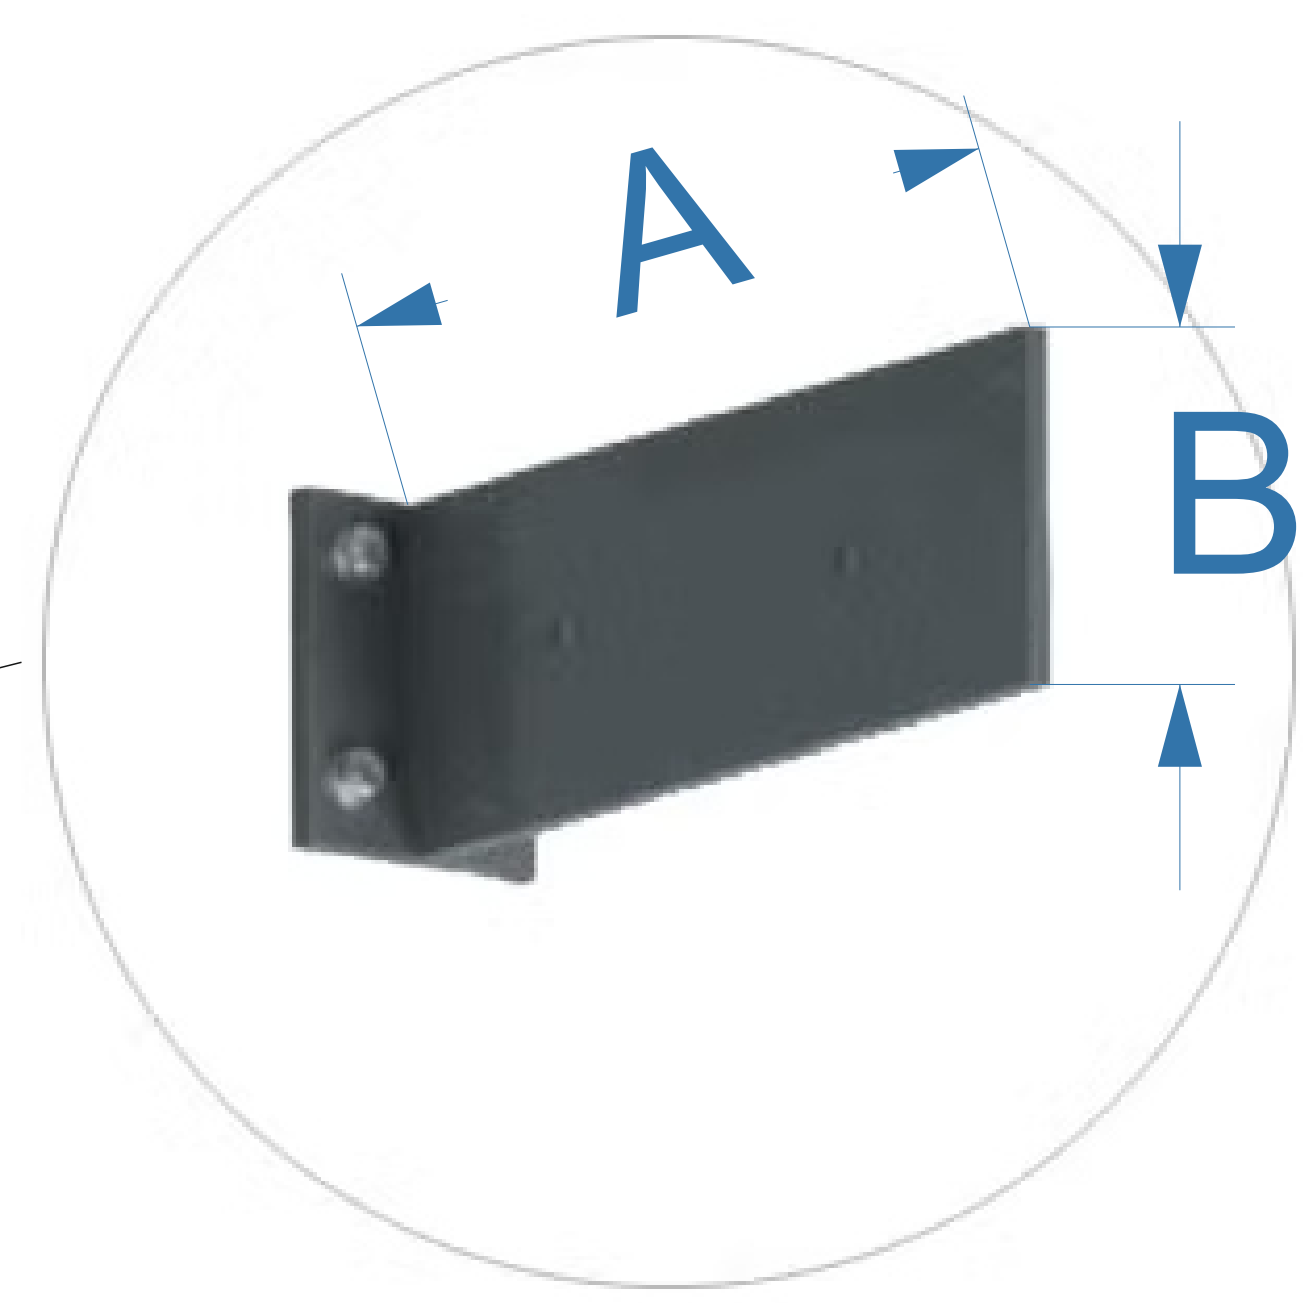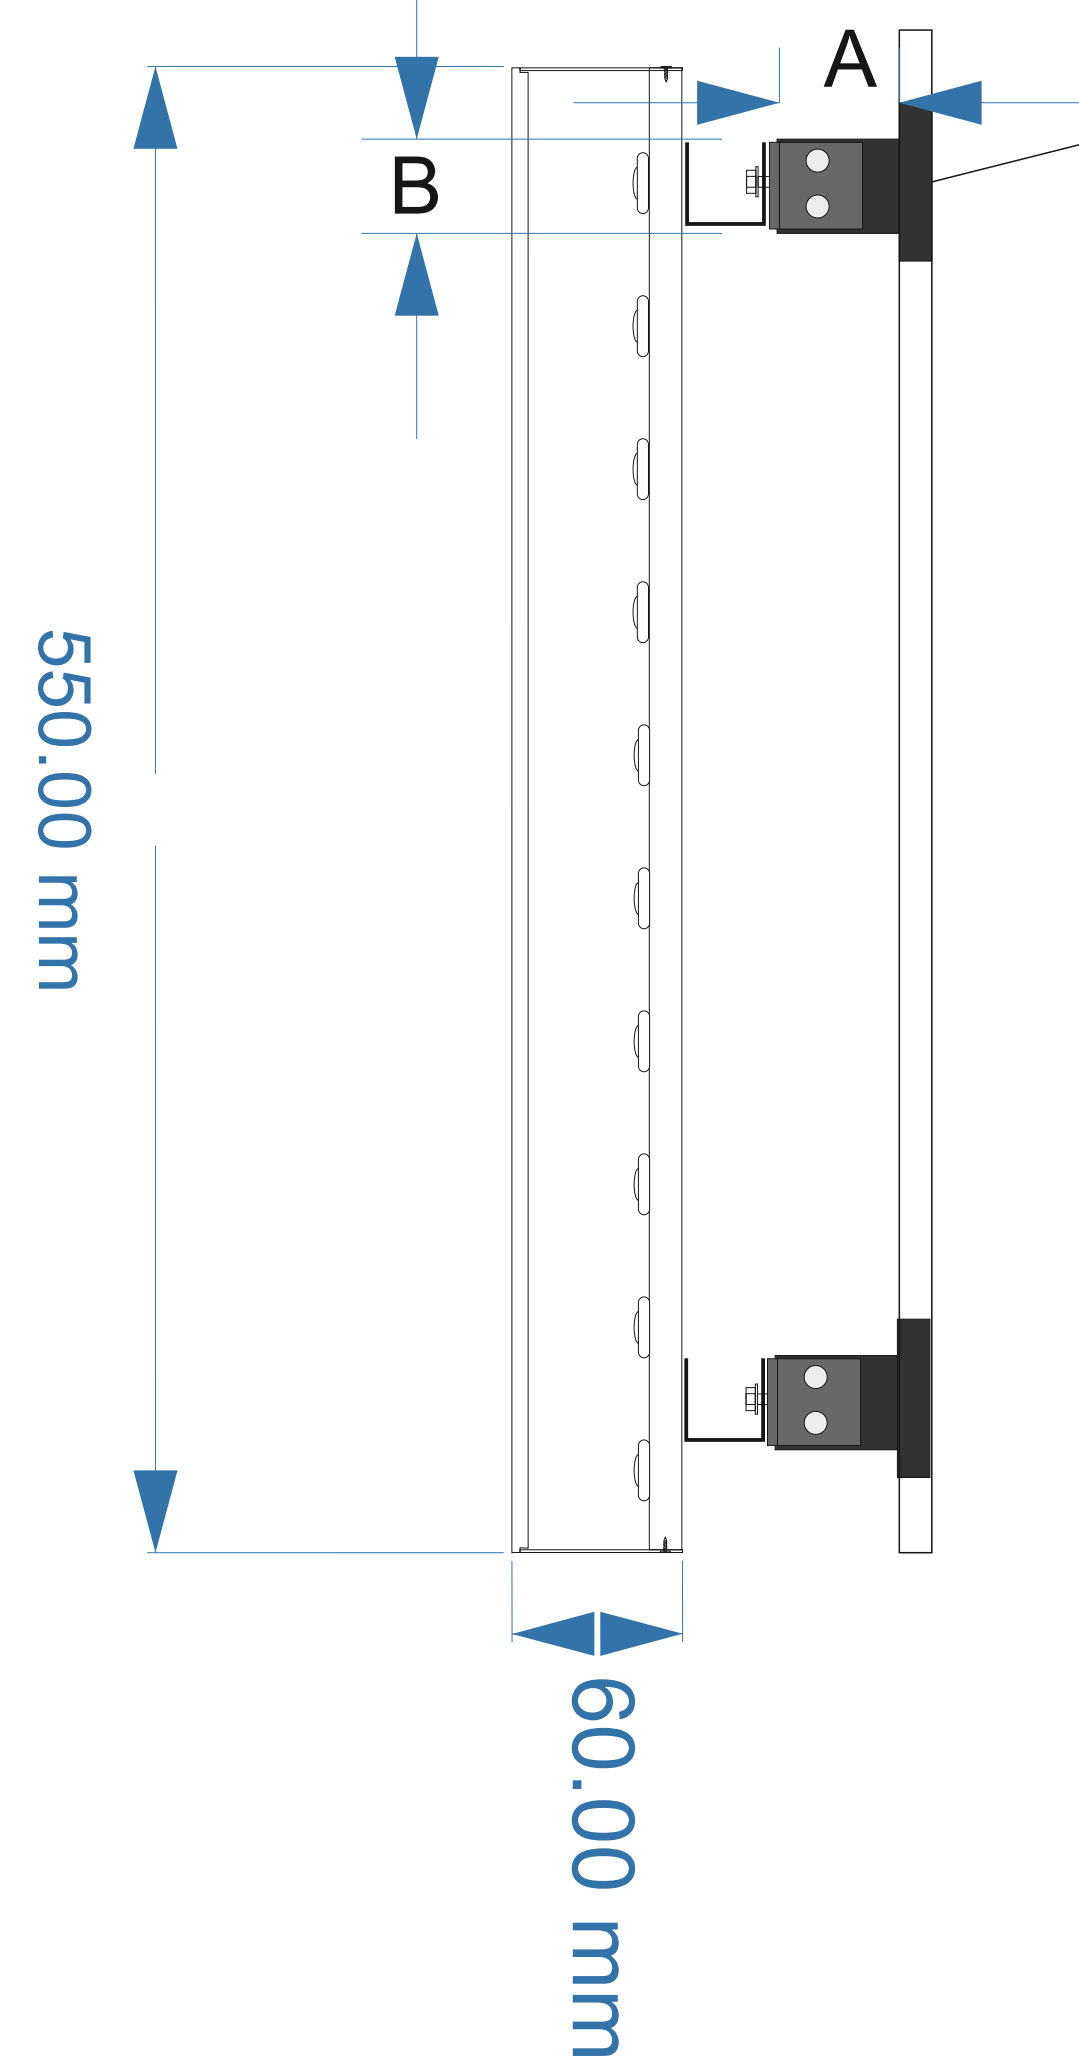


Built up lettering on U - Channel
Fixed to pre supplied Brise Soleil Brackets
Face illuminated
Lettering “ FOOTASYLUM.”
Letters returns - RAL 9005 Satin
Faces - white opal Acrylic

Signage Weight - overall 50.8kg

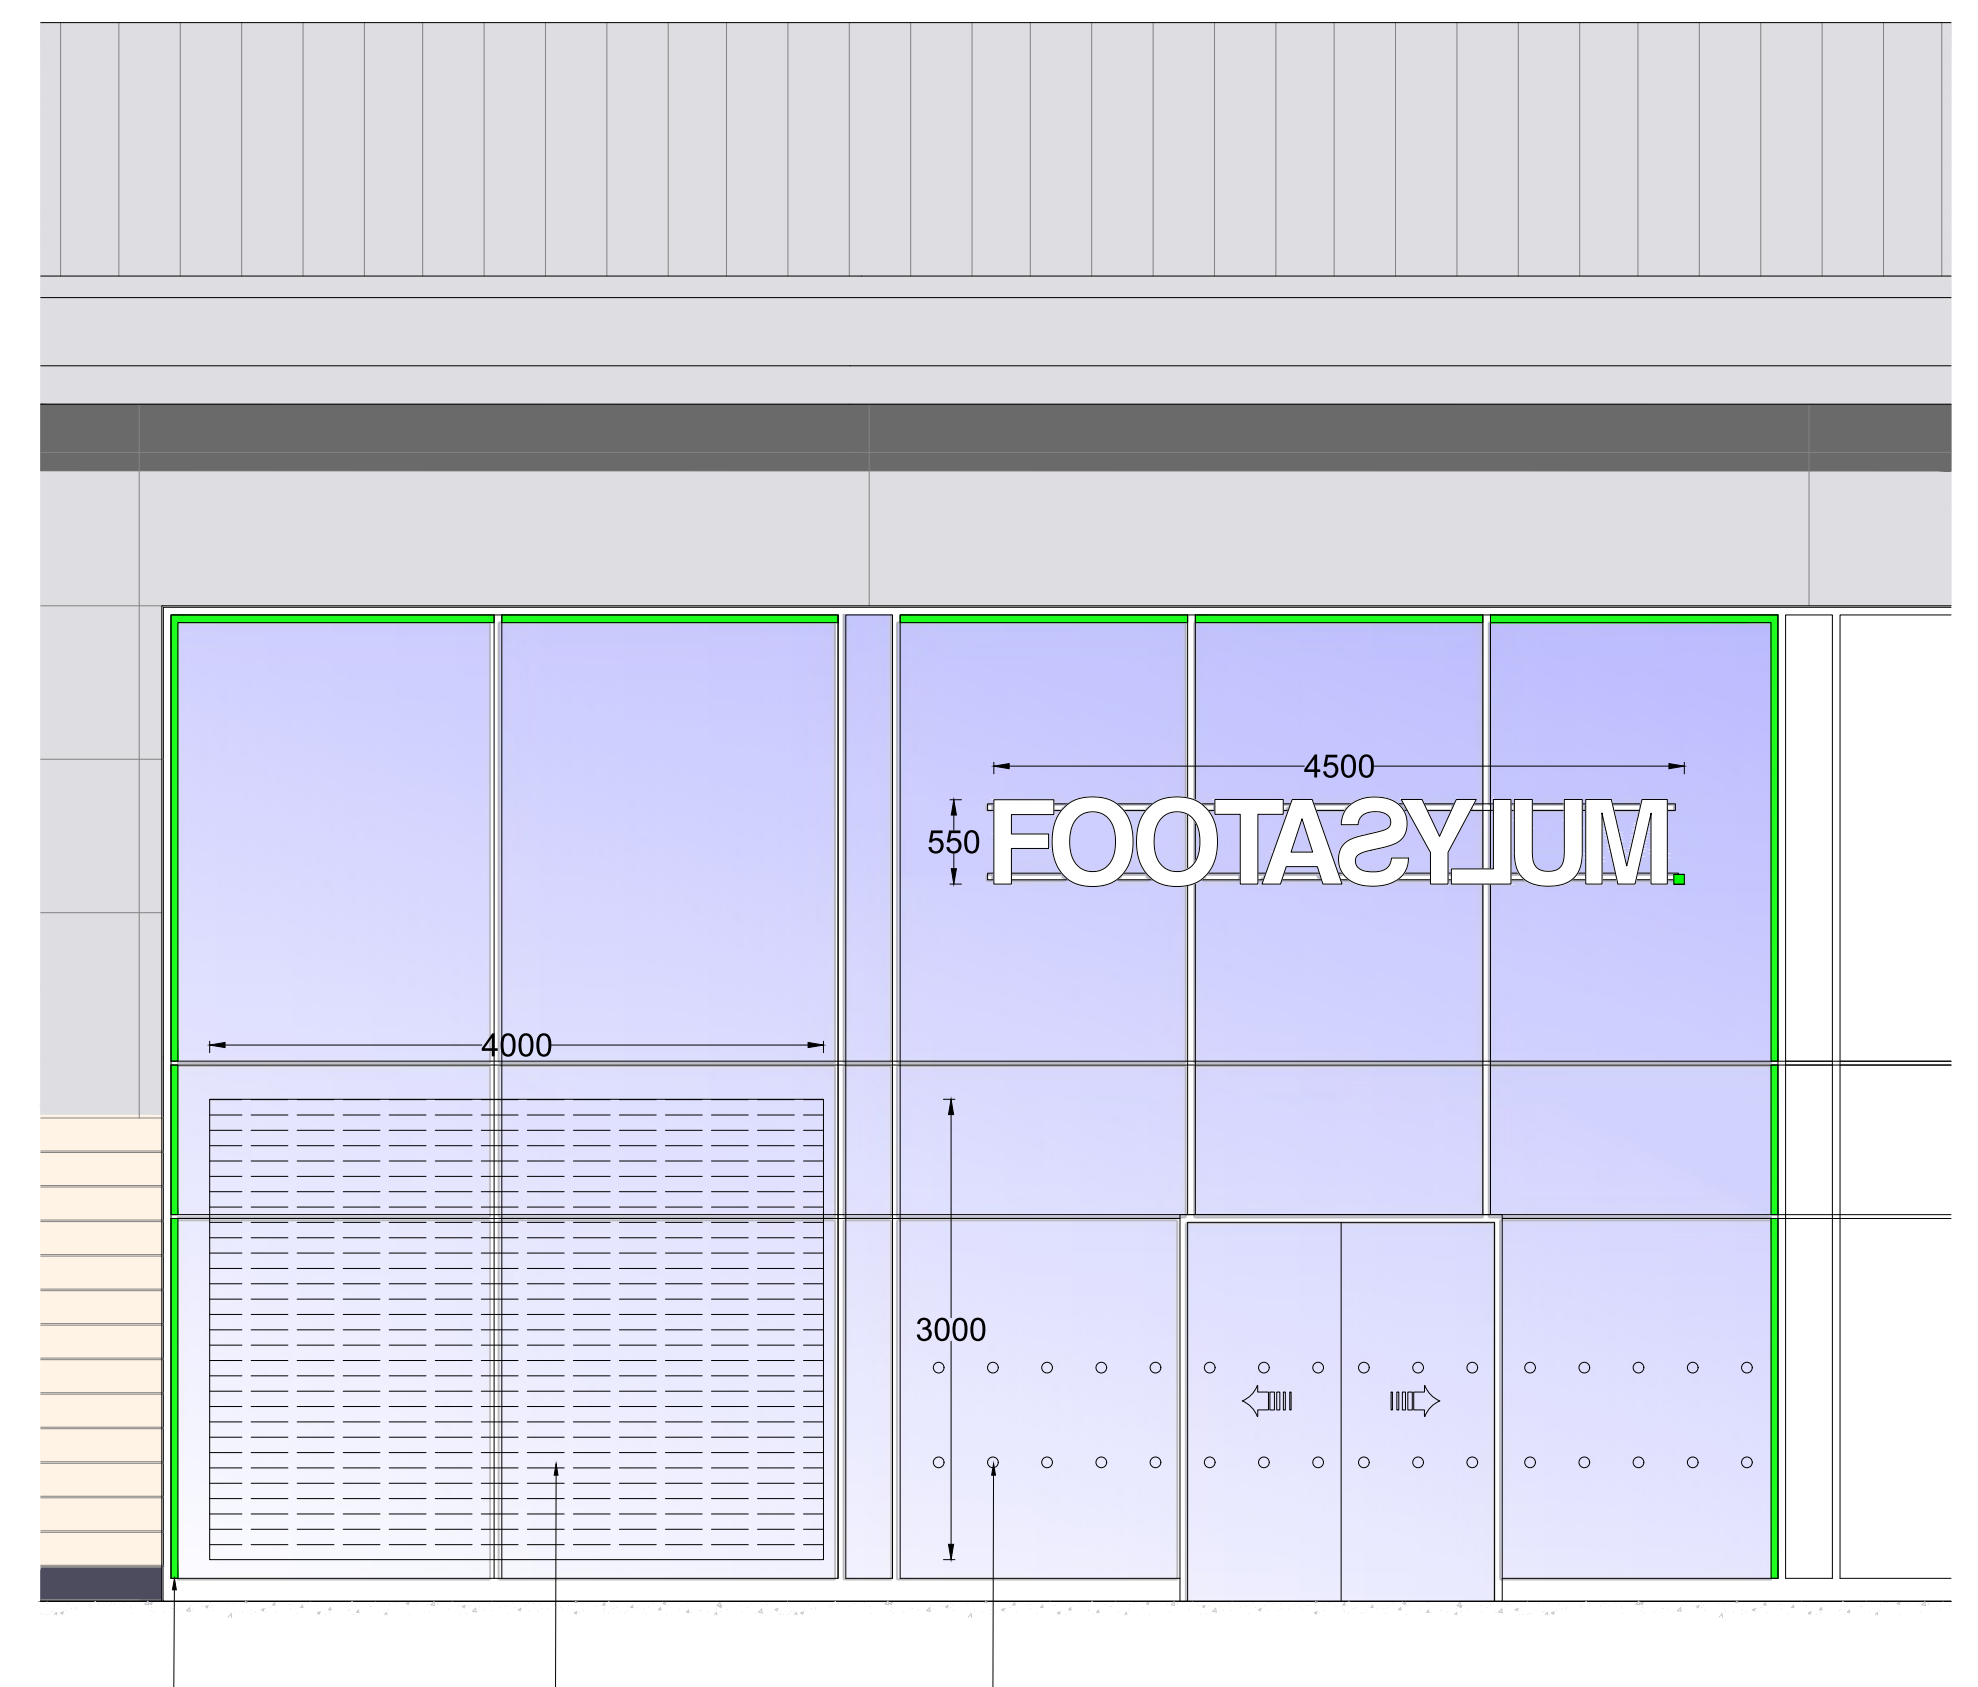

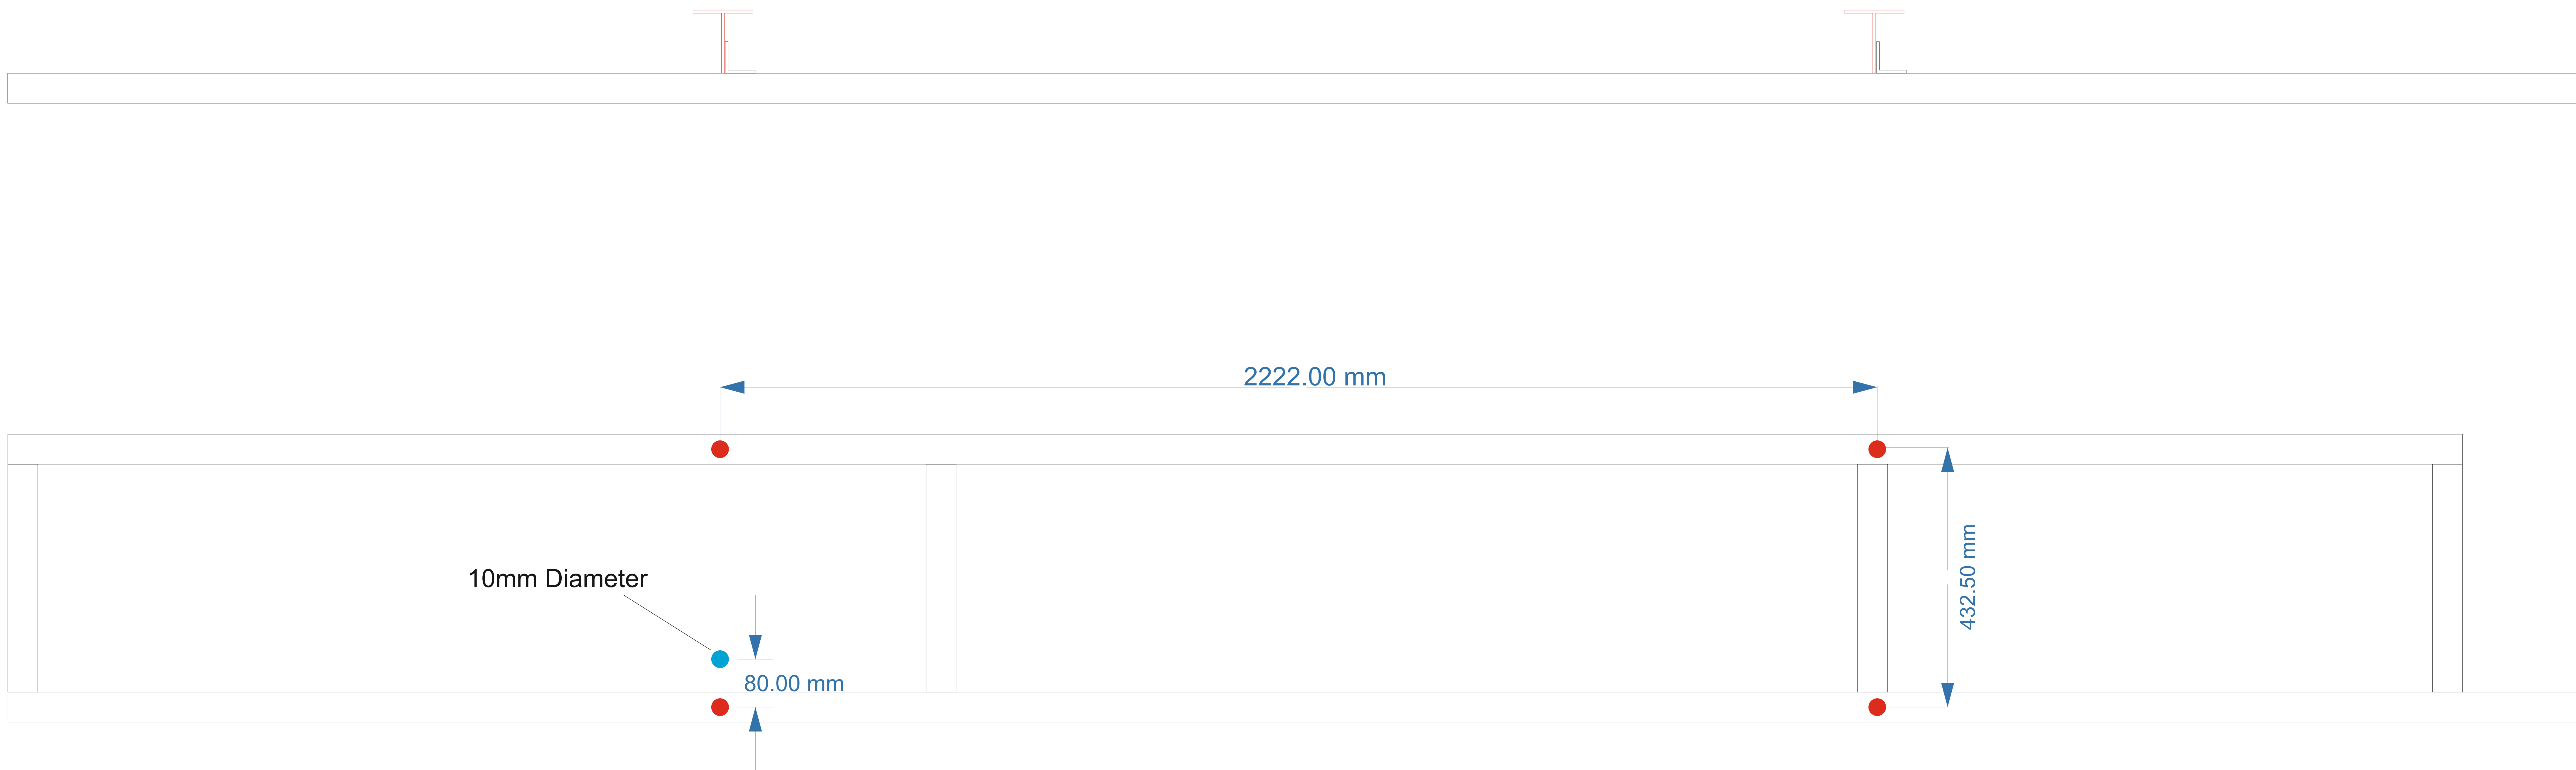

- Proposed Brise soleil bracket dimensions subject to vertical mullion dimensions
- Cable hole location in Mullion subject to vertical mullion dimensions

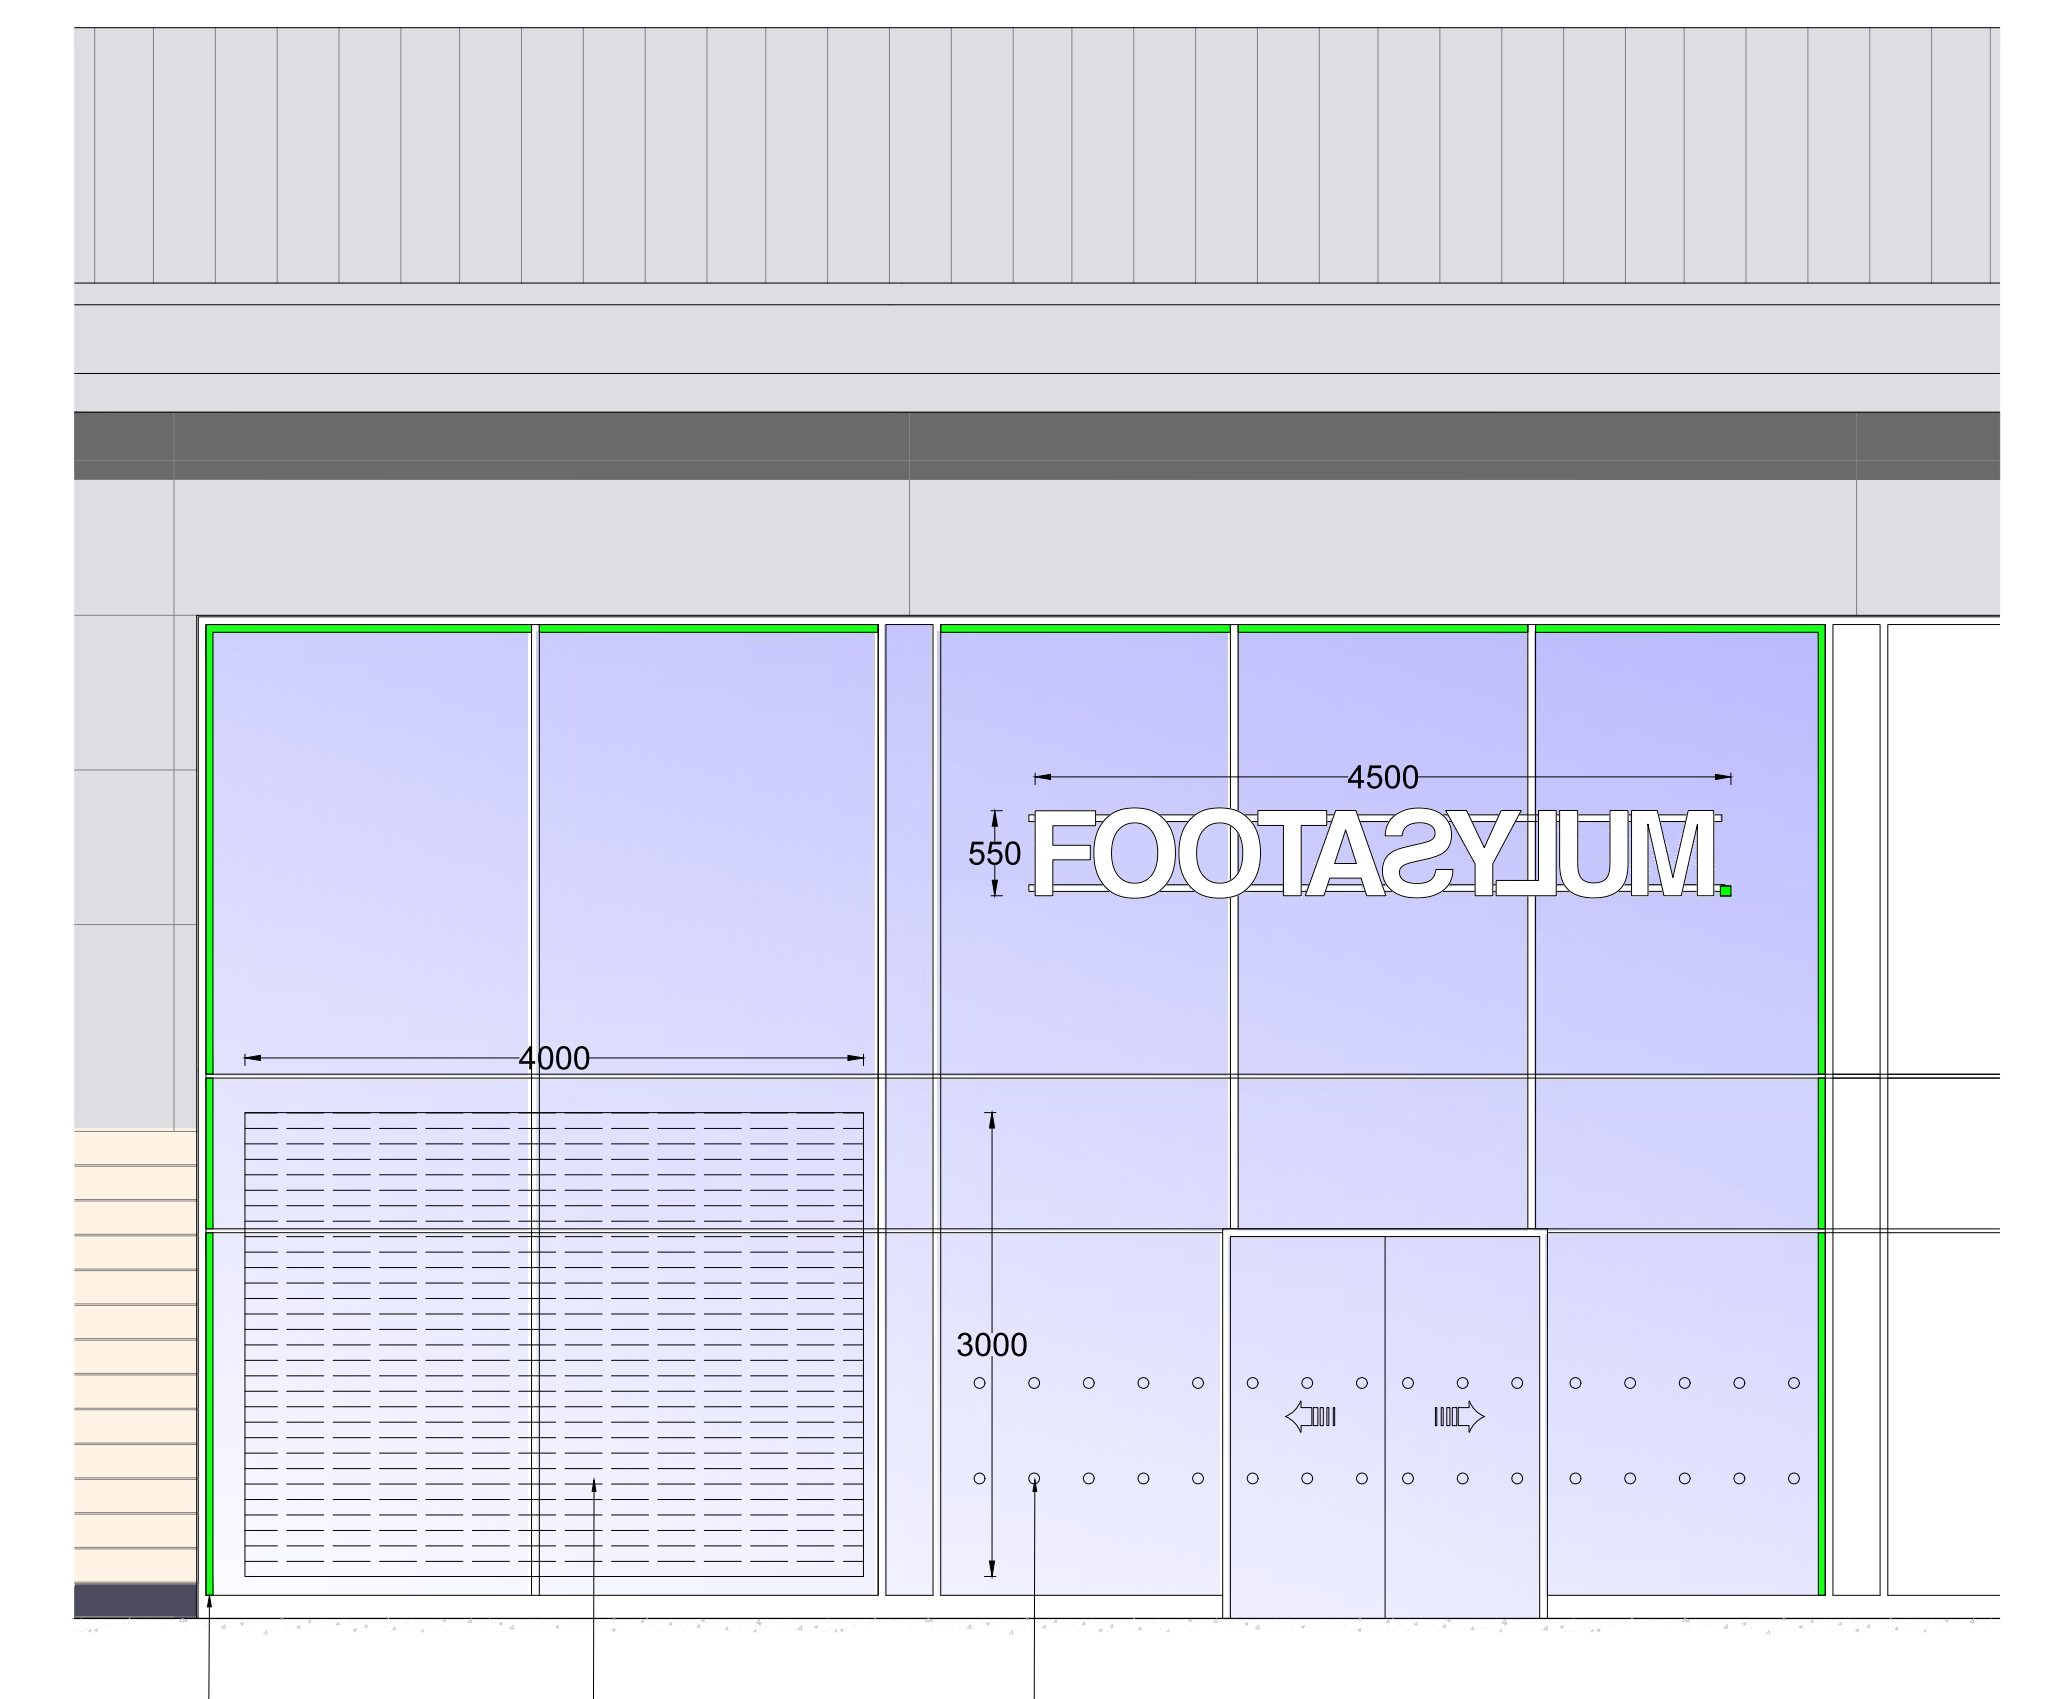

Sign Solutions

www.signsolutions.org

info@signsolutions.org

0115 978 4180

Loxley House, 135 Pasture Road,
Nottingham, NG9 8HZ

Client: FOOTASYLUM

Location: Merthyr Tydfil

Job Description: New Store

Drawn By: MS

Date: 17/10/25


Job Number:

Revisions:

A:	00-00-20	SW	
B:	00-00-20	SW	
C:	00-00-20	SW	
D:	00-00-20	SW	
E:	00-00-20	SW	

Merthyr Tydfil

4000mm x 3000mm GoB Tranparent LED Display

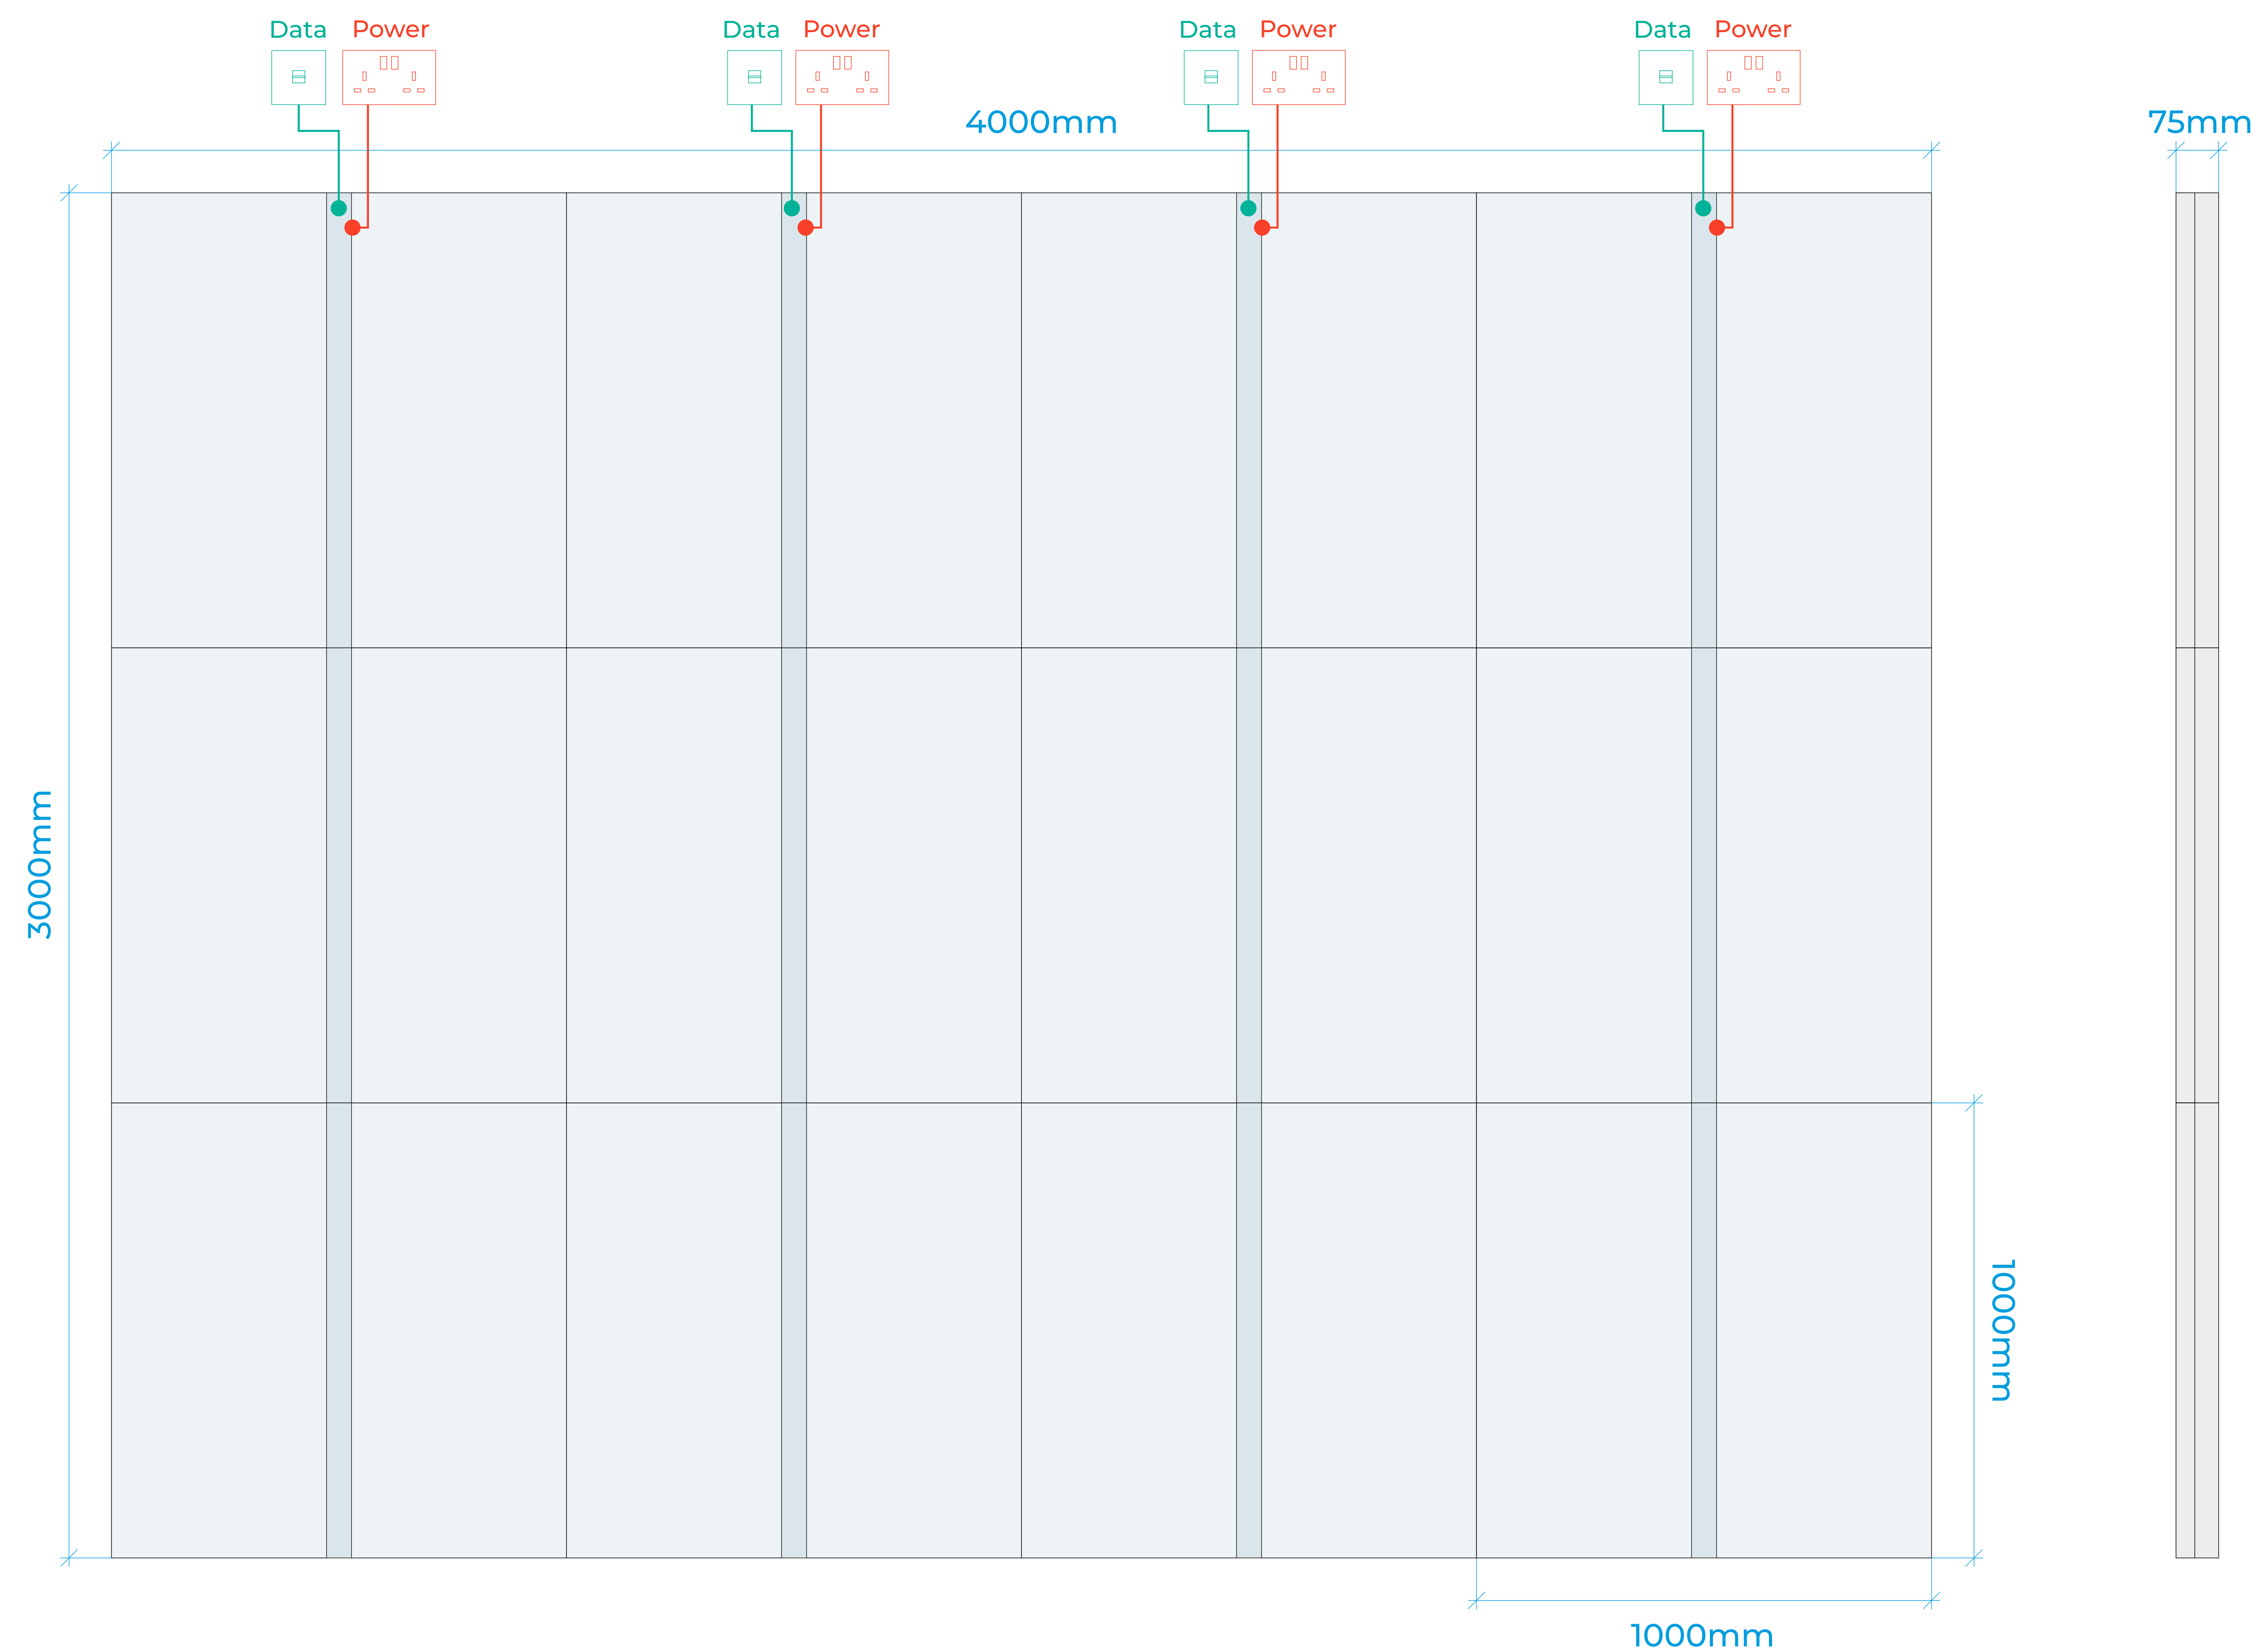

Details	
Resolution	- 1024 x 768
Player	- X100 with J3455 CPU, 8Gb RAM, 64Gb SSD and Windows 10 IoT
Power	- 4 x Double Sockets Max 10Kw - Typ 2.9Kw
Data	- 4 x CAT6 Cables
Cabinets	- 12 - 1000mm x 1000mm
Weight	- 120Kg
LED Controller	- VX1000
Rack Space	- 1u



Sign Solutions
www.signsolutions.org
info@signsolutions.org
0115 978 4180
Loxley House, 135 Pasture Road,
Nottingham, NG9 8HZ


Client: FOOTASYLUM
.....
Location: Merthyr Tydfil
.....
Job Description: New Store

Drawn By: MS
.....
Date: 17/10/25
.....
Job Number:

Revisions:	
A:	00-00-20 SW
B:	00-00-20 SW
C:	00-00-20 SW
D:	00-00-20 SW
E:	00-00-20 SW

Merthyr Tydfil

4000mm x 3000mm GoB Tranparent LED Display

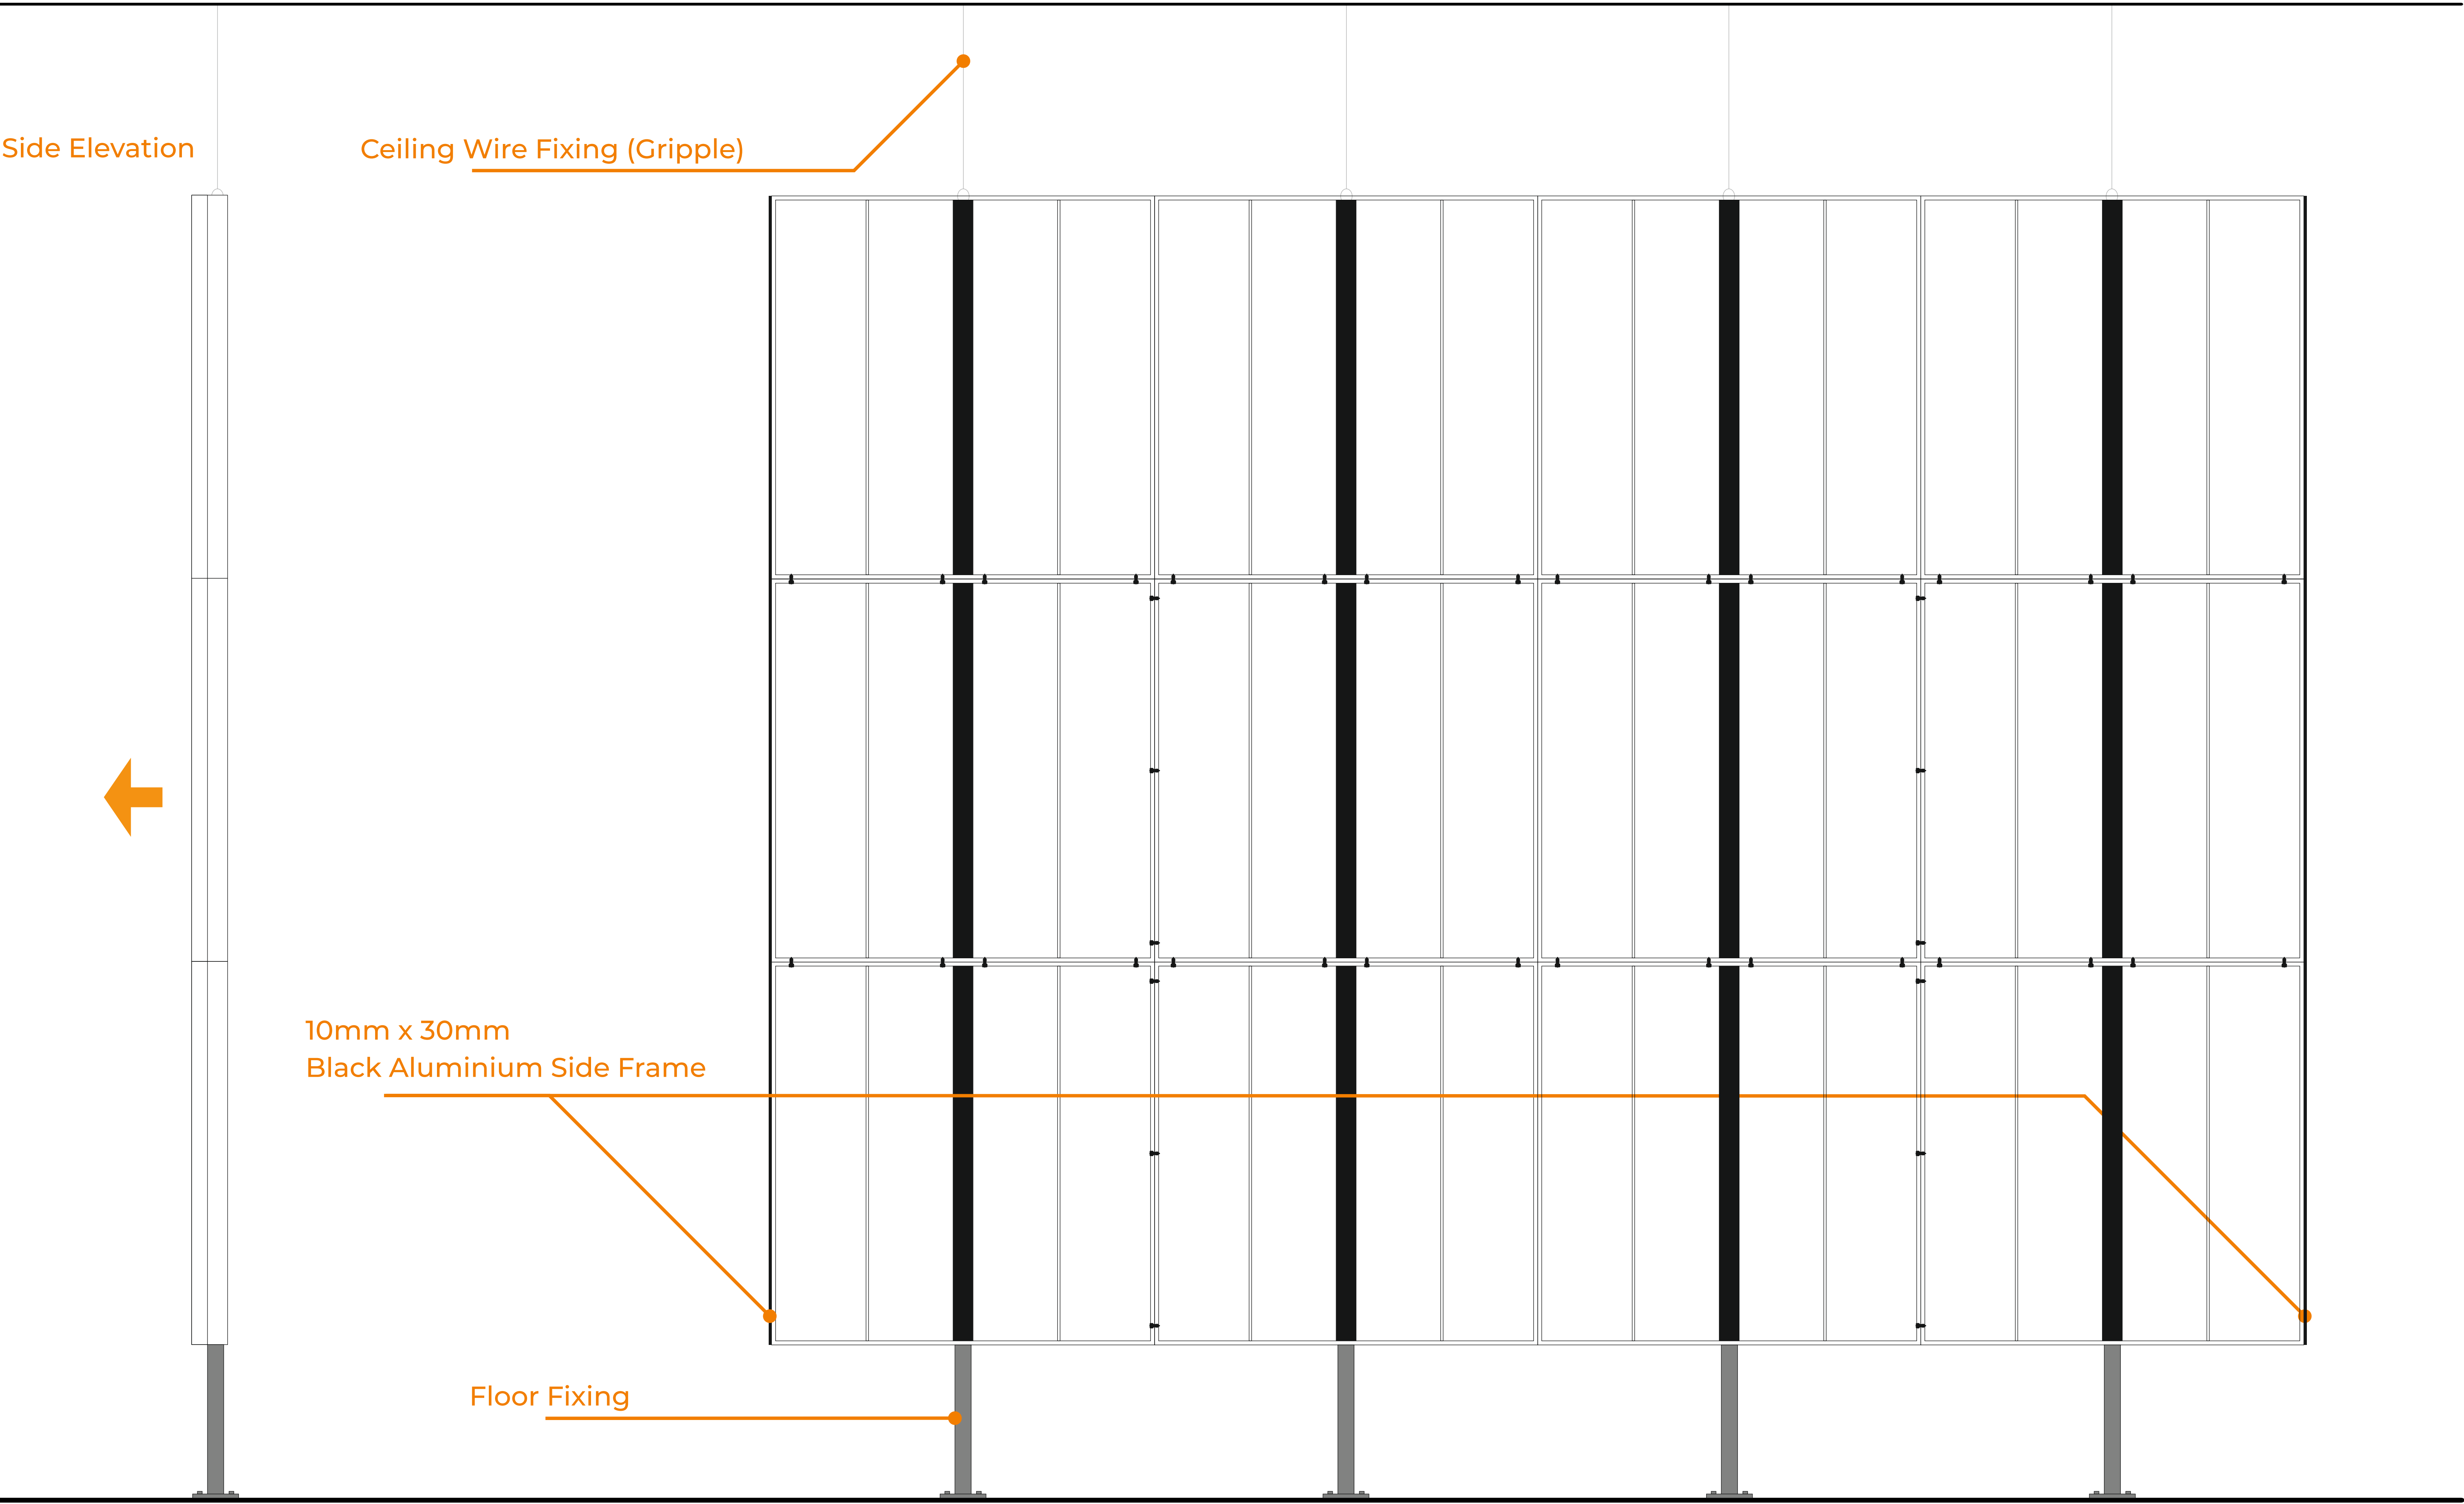

Sign Solutions
www.signsolutions.org
info@signsolutions.org
0115 978 4180
Loxley House, 135 Pasture Road,
Nottingham, NG9 8HZ

Client: FOOTASYLUM
.....
Location: Merthyr Tydfil
.....
Job Description: New Store

Drawn By: MS
.....
Date: 17/10/25
.....
Job Number:

Revisions:		
A:	00-00-20	SW
B:	00-00-20	SW
C:	00-00-20	SW
D:	00-00-20	SW
E:	00-00-20	SW