


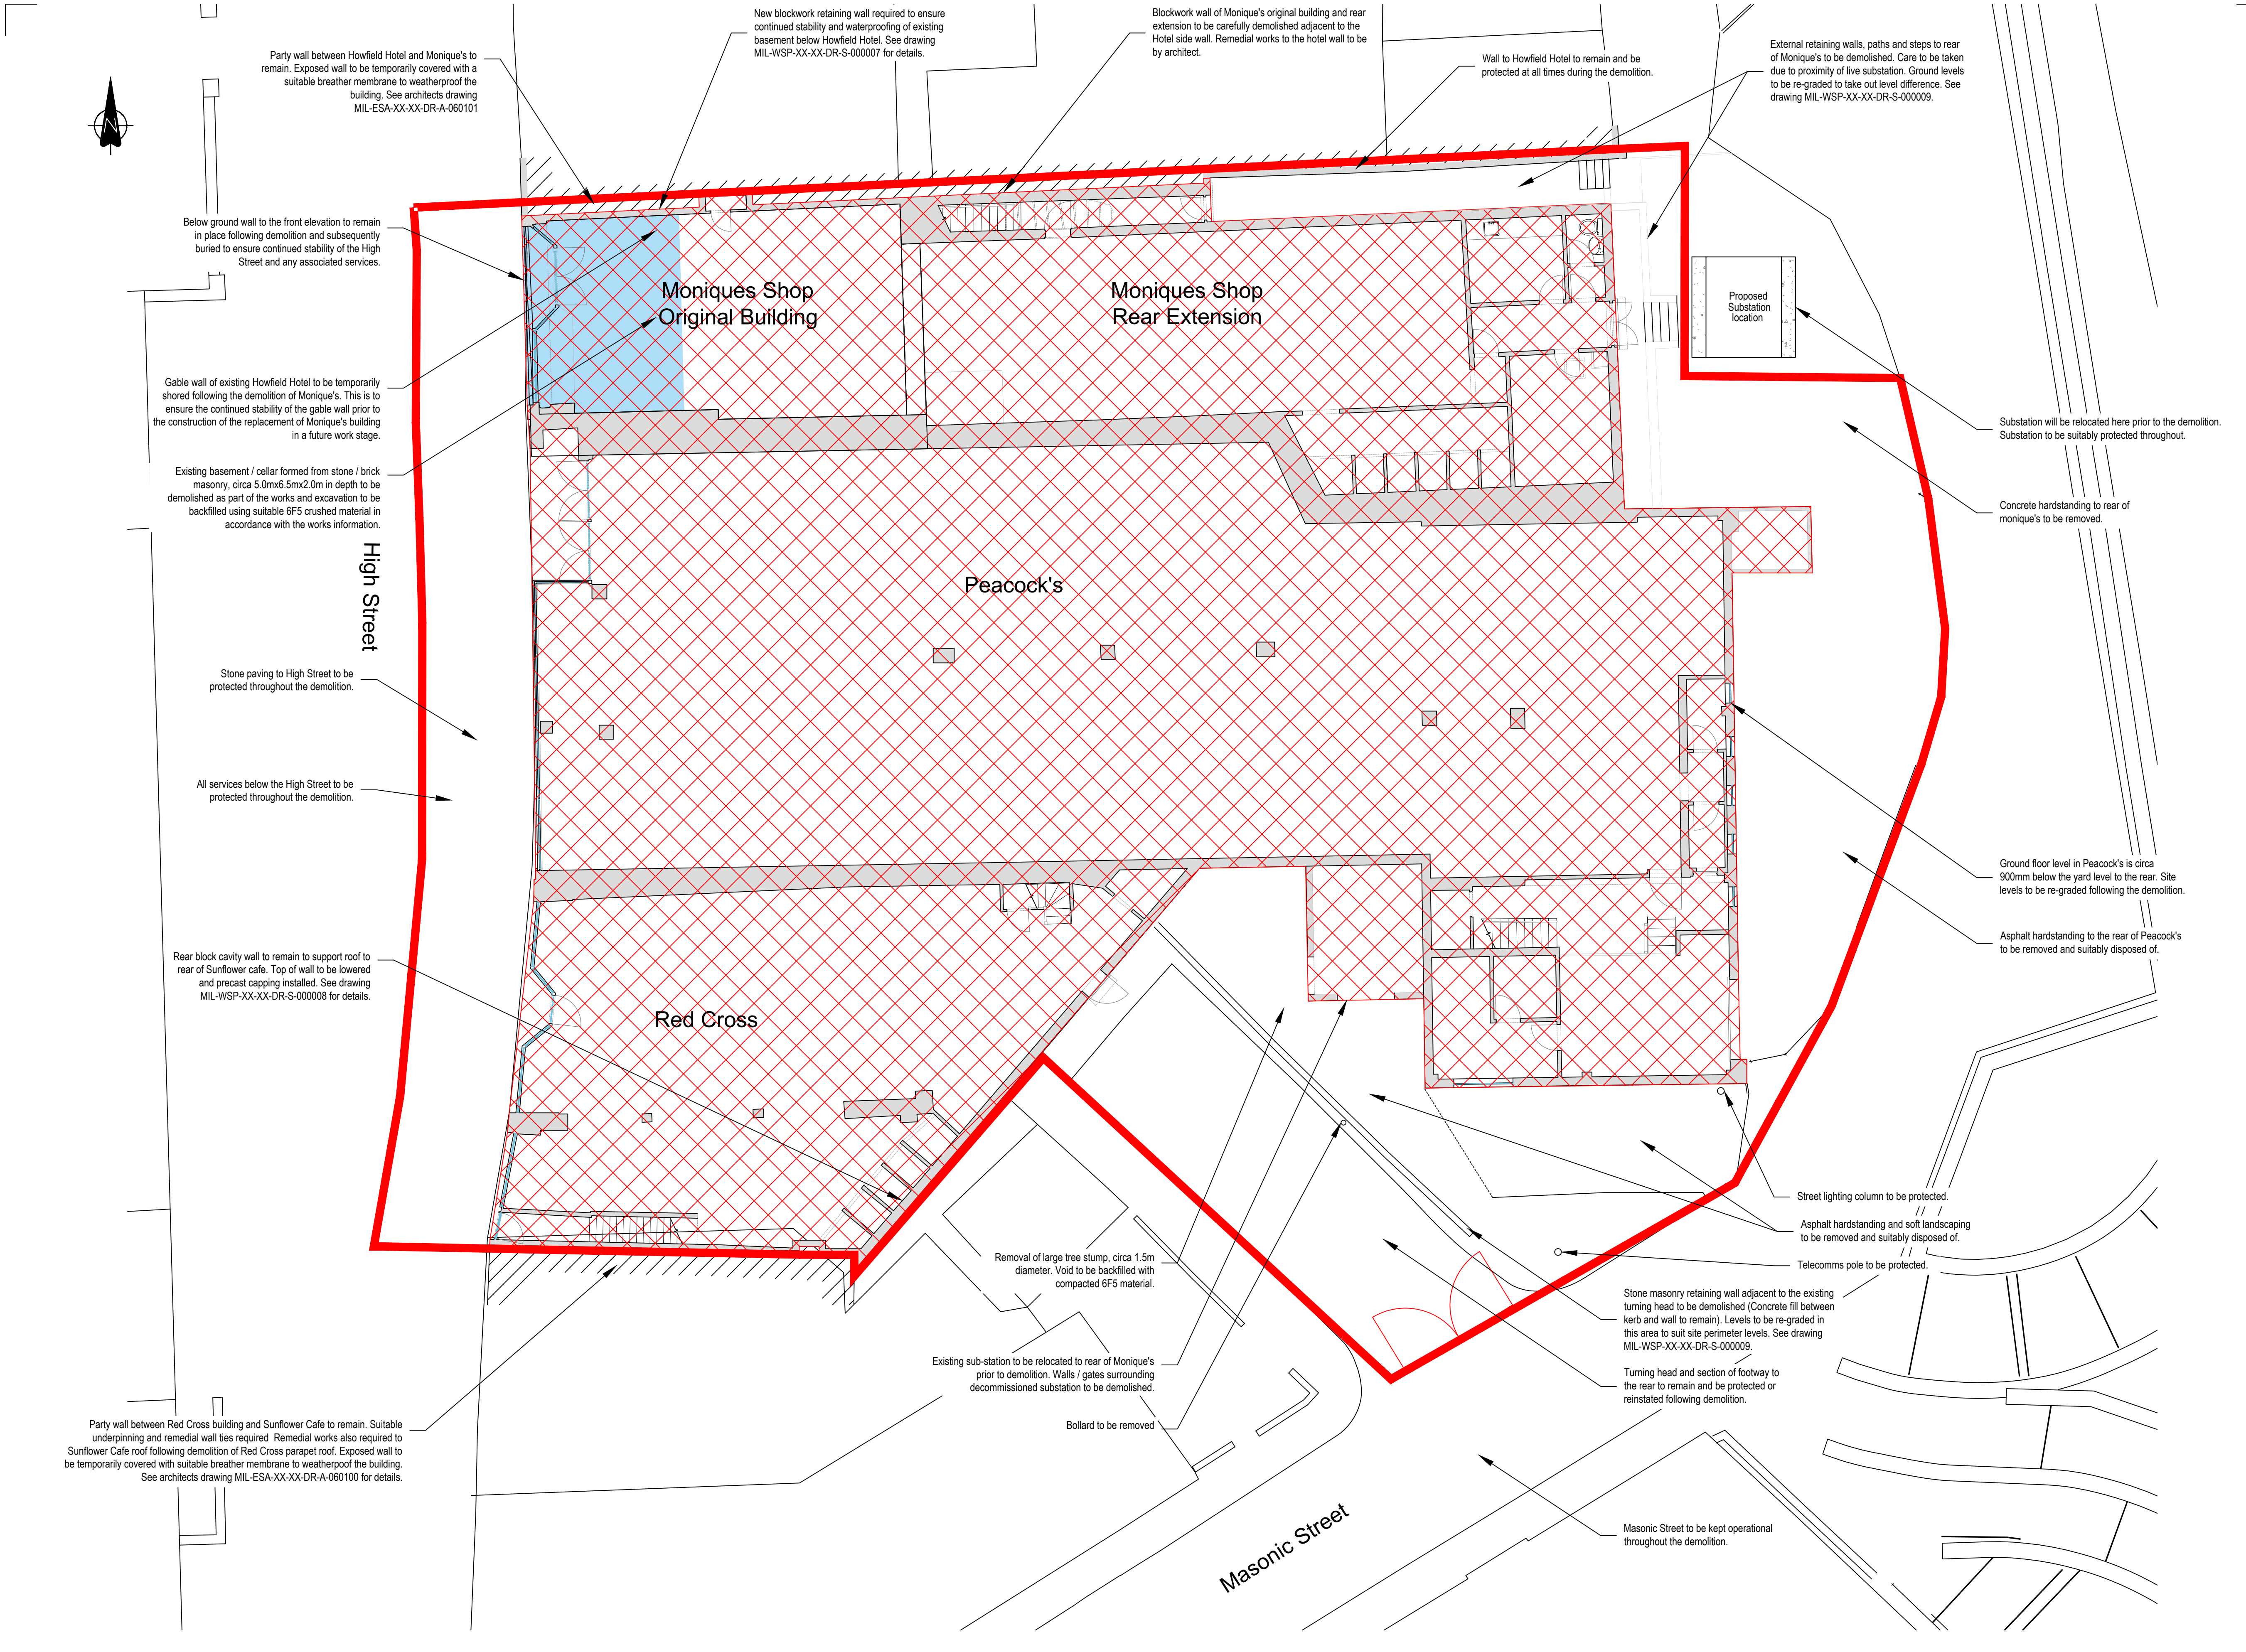

Notes

- 1. Do not scale from this drawing.
- 2. The buildings to be demolished are located at OS Grid Reference SO 04961 05967

Key

- Demolition Contract Site Boundary
- Buildings to be demolished down to underside of foundation including ground floor slabs

SAFETY, HEALTH AND ENVIRONMENTAL INFORMATION	
IN ADDITION TO THE HAZARDS/RISKS NORMALLY ASSOCIATED WITH THE TYPES OF WORK DETAILED ON THIS DRAWING, NOTE THE FOLLOWING	
	Demolition site adjacent to live substation.
	Demolition site adjacent to occupied premises.
	Demolition site adjacent to live highway.
	Demolition site adjacent to pedestrianised areas.
IT IS ASSUMED THAT ALL WORKS WILL BE CARRIED OUT BY A COMPETENT CONTRACTOR WORKING, WHERE APPROPRIATE, TO AN APPROVED METHOD STATEMENT	

T02	RM	TE	AGB	Monique's original building added to demolition	23/10/2024
T01	RM	TE	AGB	Issued for Tender	04/10/2024
Rev	Drawn	Checked	App'd	Description	Date

Purpose of Issue

D2 - Issued For Tender

Classification

Confidential

Client



Project

Merthyr Tydfil Interchange Link

Drawing

Demolition of No's 34-38 High Street,
Merthyr Tydfil
Plan Showing Extent of Demolition

Scale @ A1	Drawn	Checked	Approved
1:100	RM	TE	AGB

Project No.	Date
70121420	25/09/24

Drawing Identifier	Revision
Project - Originator - Zone - Level - File Type - Role - Number MIL-WSP-XX-XX-DR-S-000004	T02



Quest House, St Mellons Business Park, Fortran Road,
St Mellons, Cardiff, CF3 0EY, UK
wsp.com

Plan Showing Proposed Demolition Works Site Boundary
Scale 1:100

