



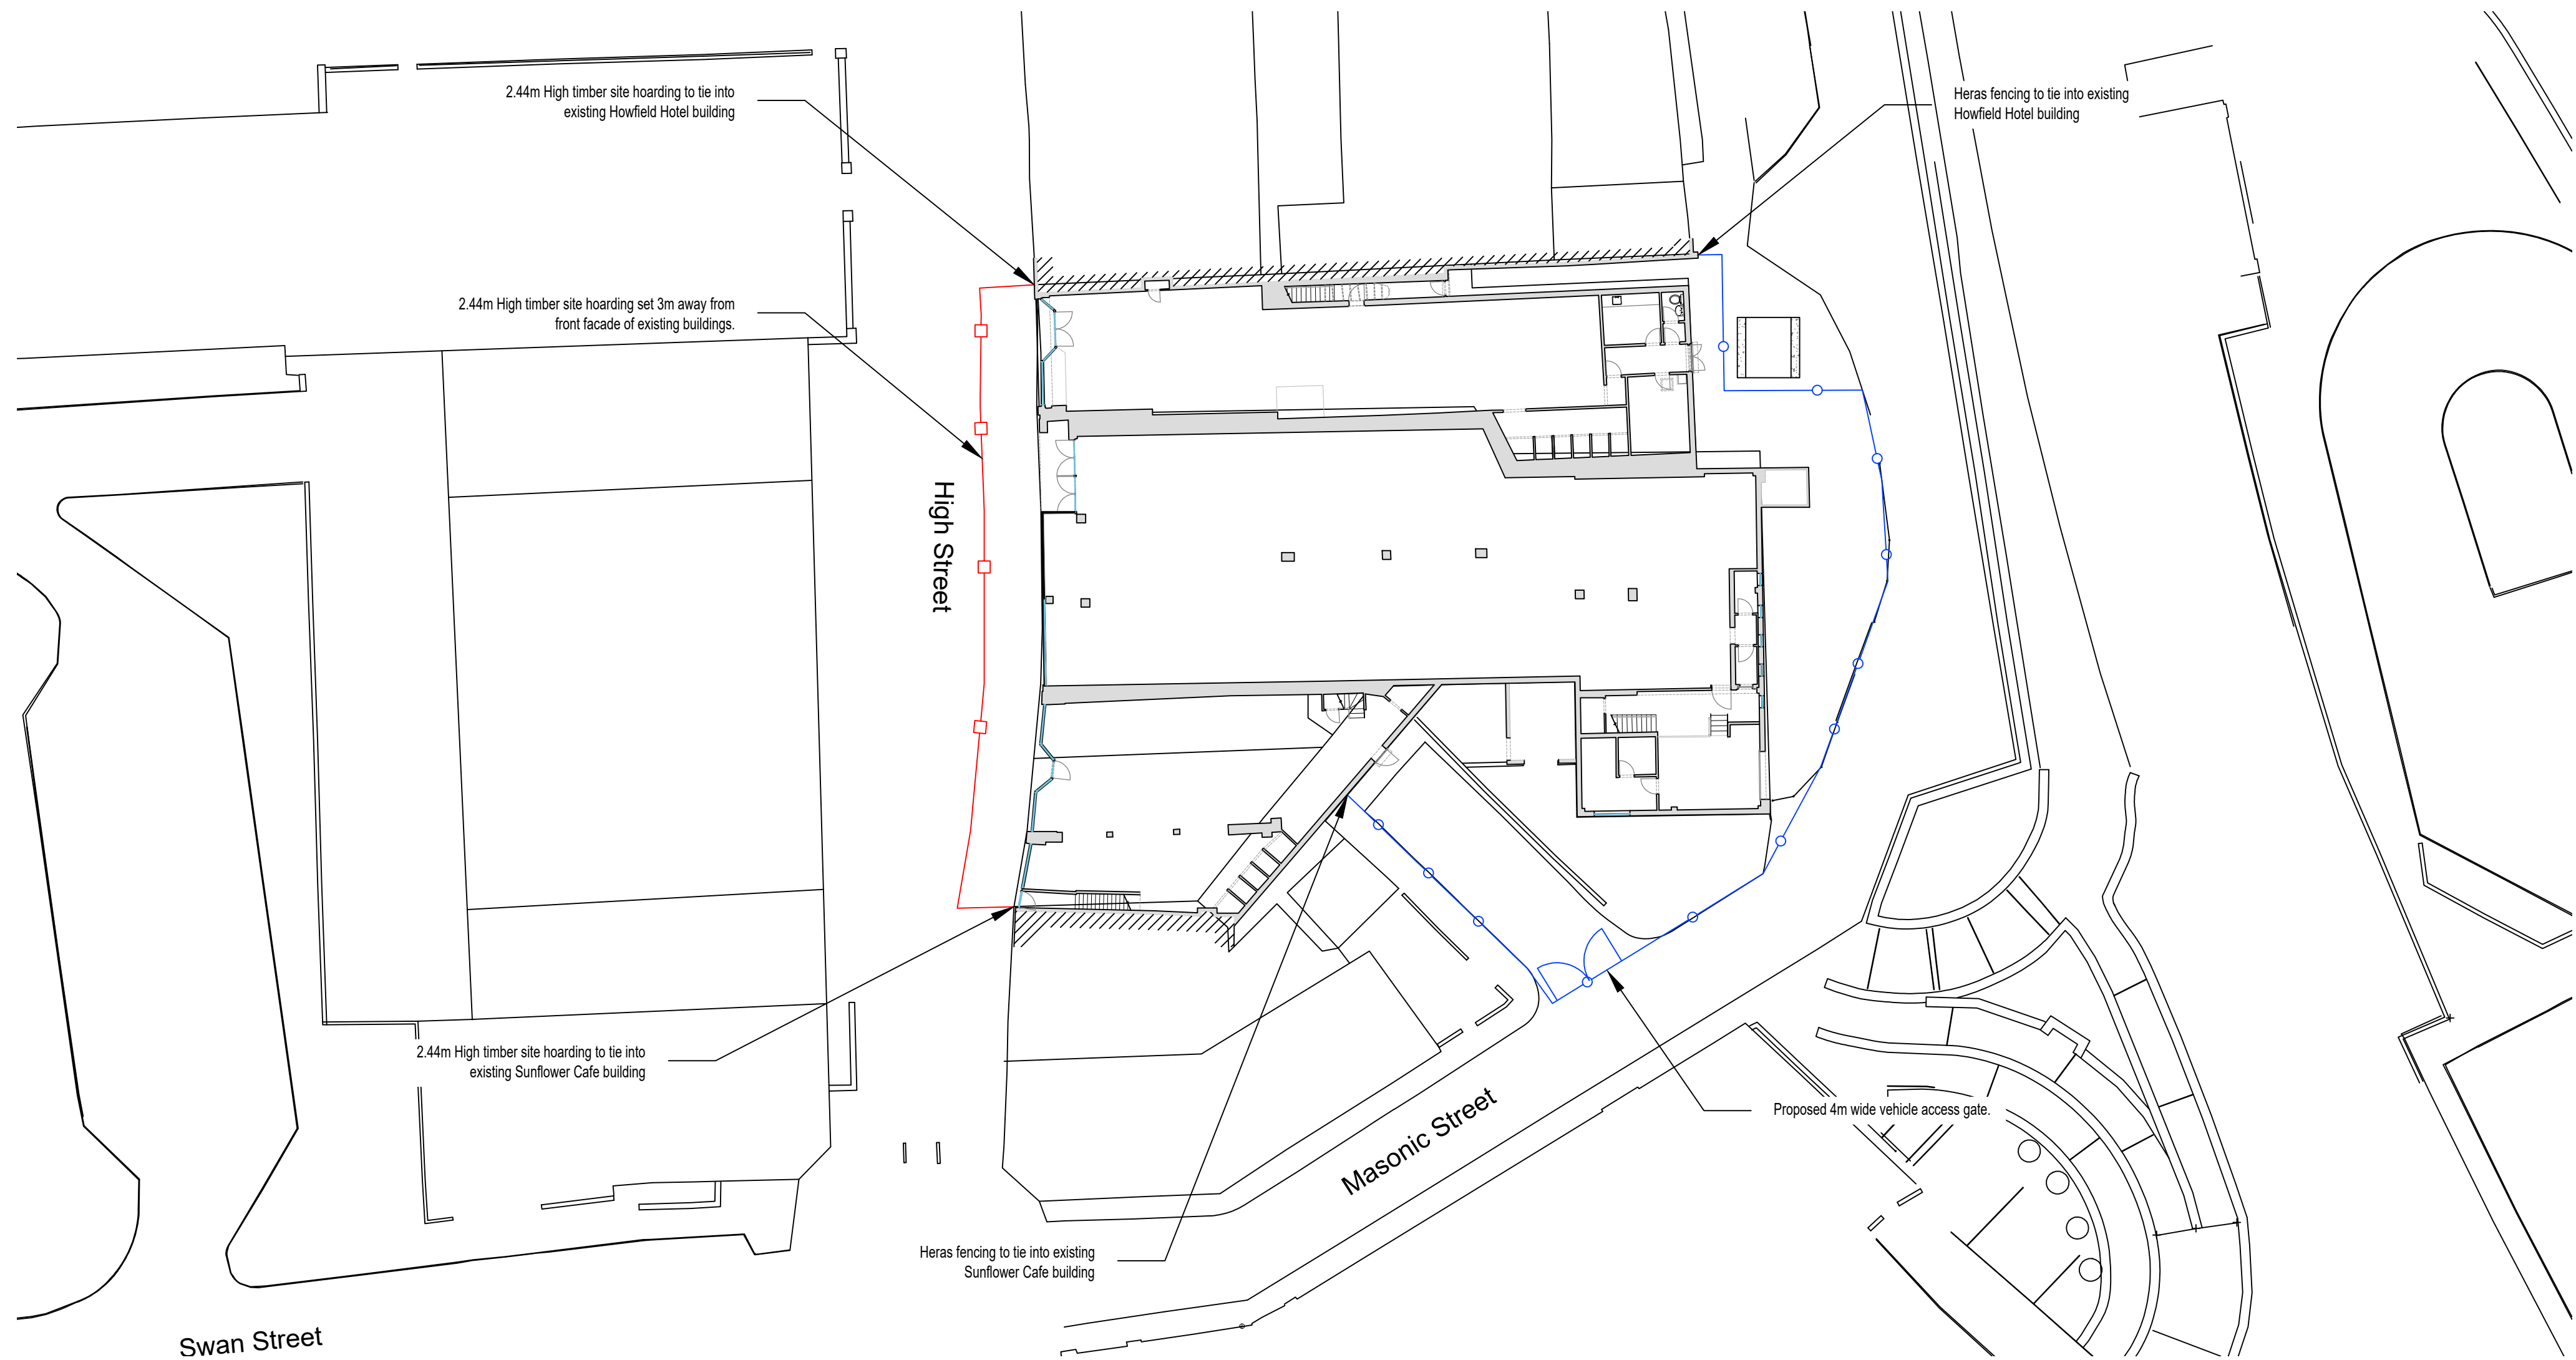

Plan Showing Proposed Demolition Works Site Boundary
Scale 1:250

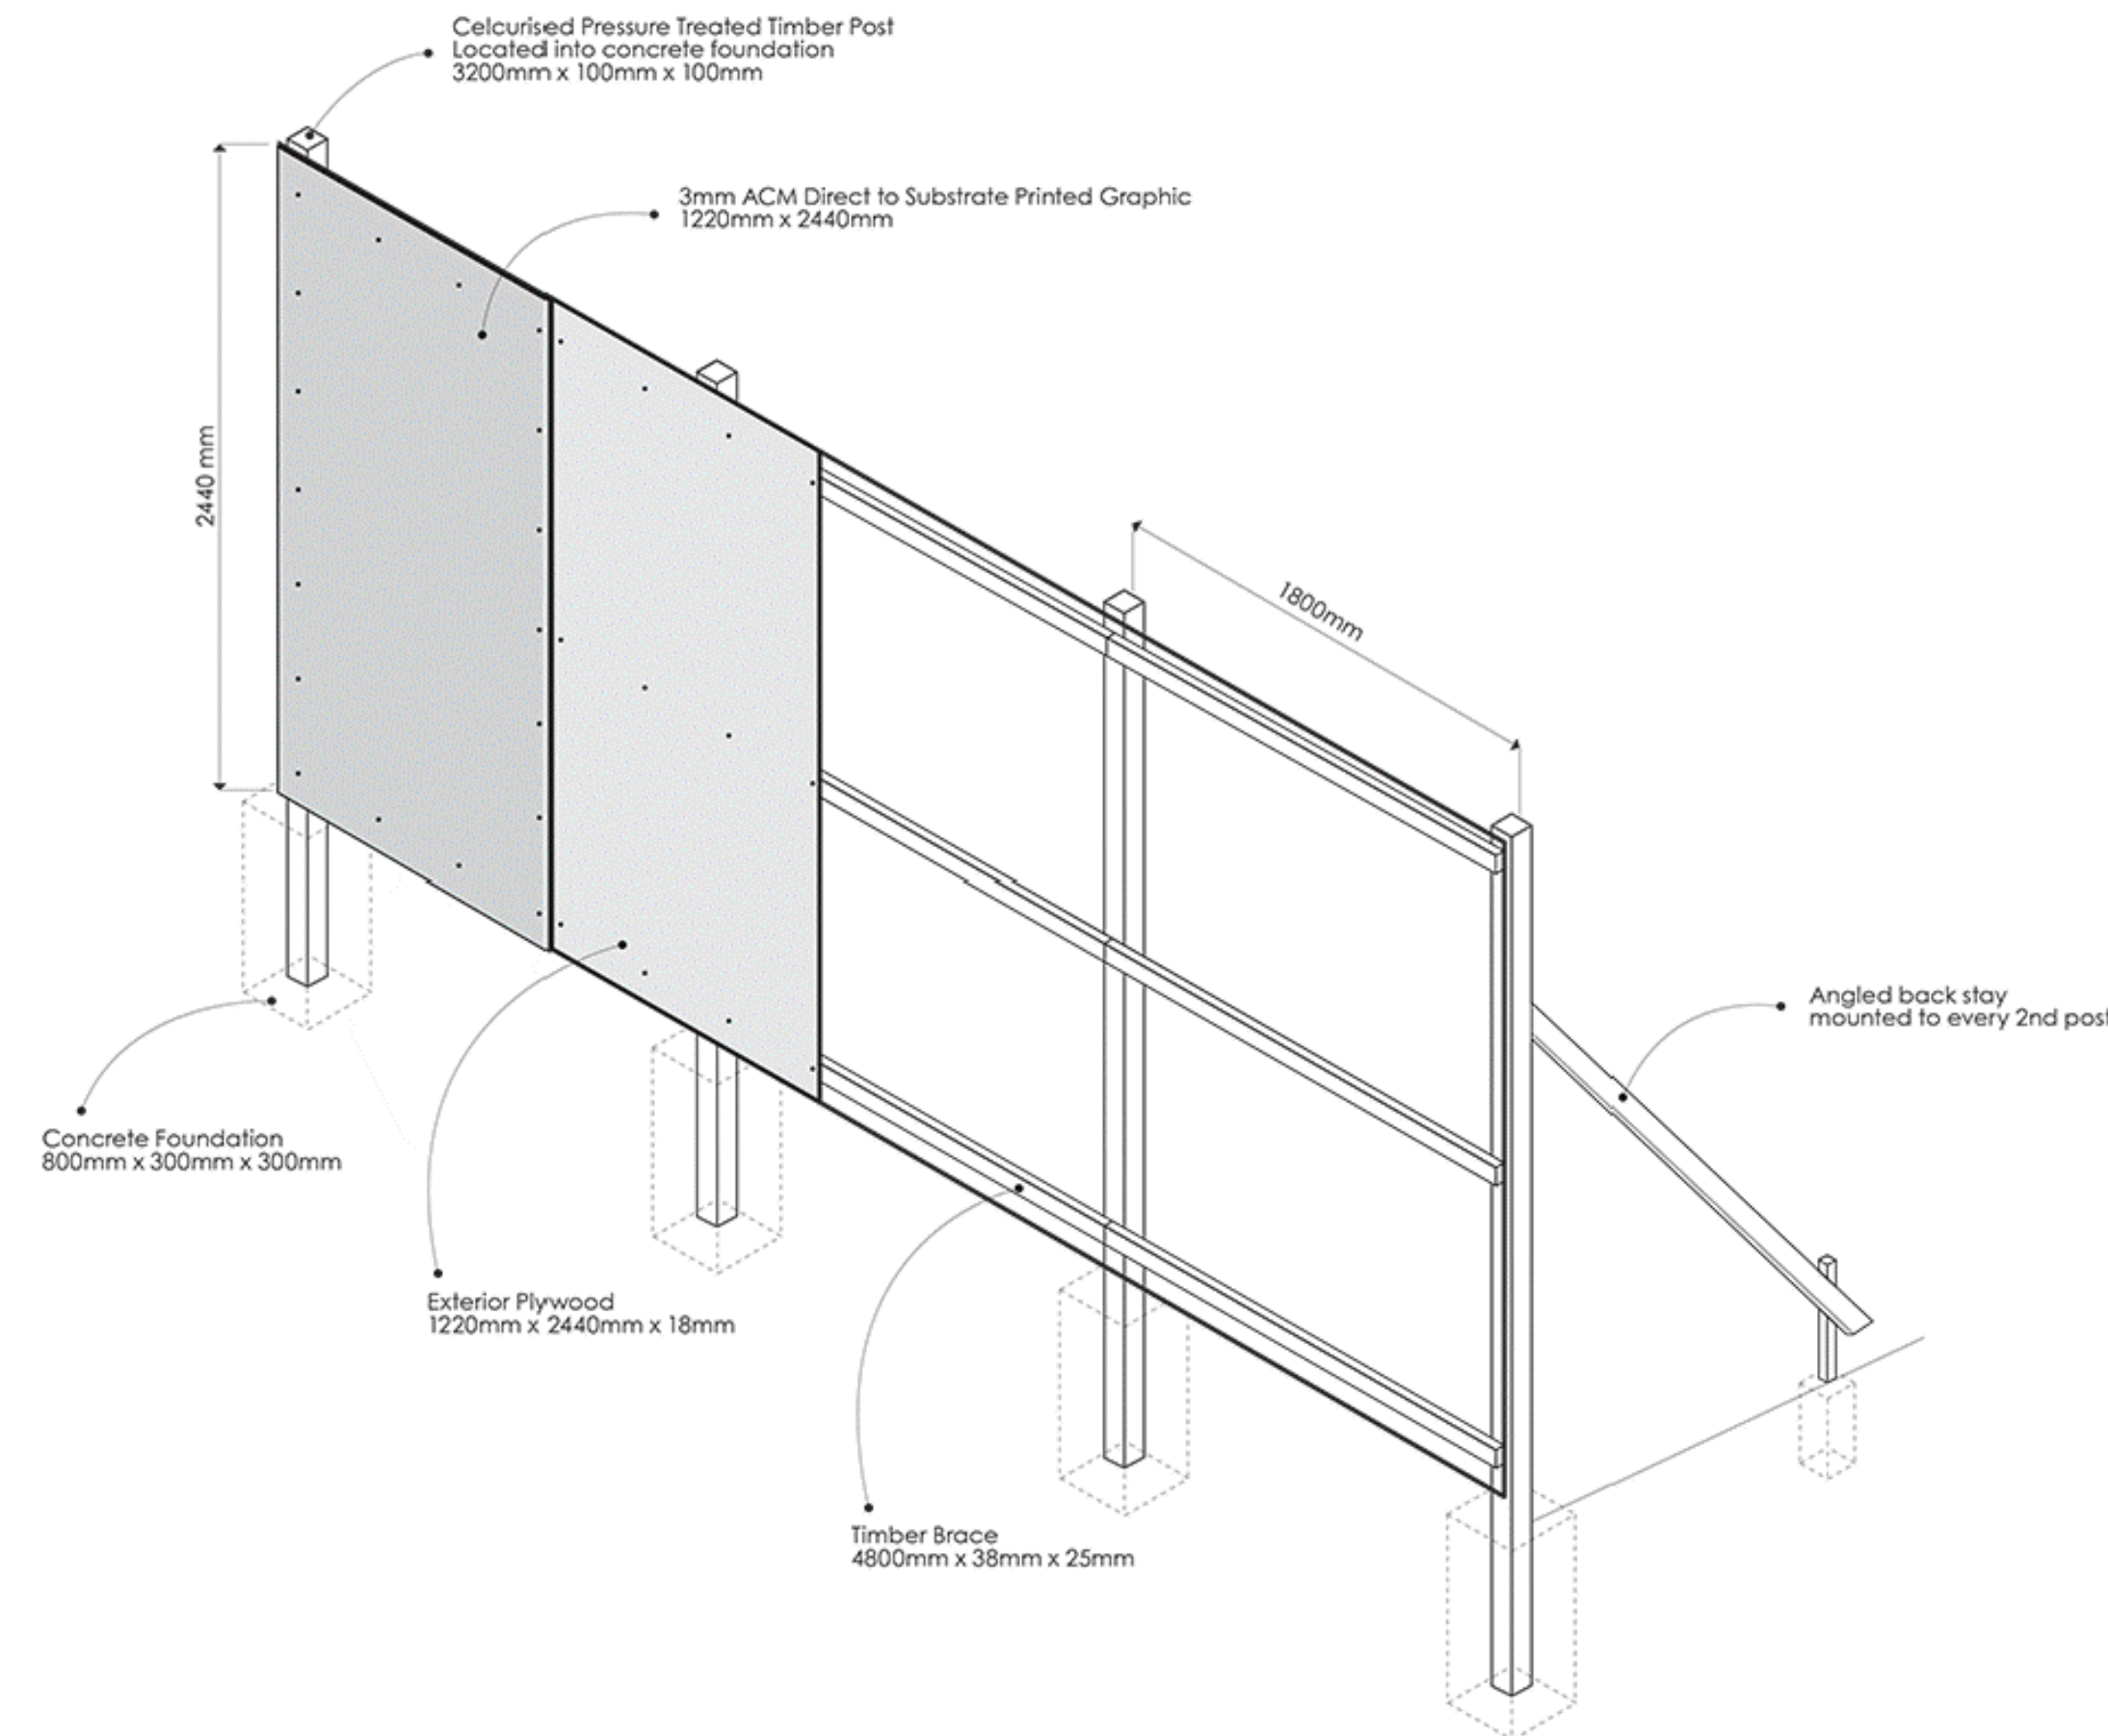

2.44m High Timber Hoarding Detail
NTS

Notes

- Do not scale from this drawing.
- The buildings to be demolished are located at OS Grid Reference SO 04961 05967

Key

- Line of Temporary Heras Fencing to be installed during demolition works.
- Line of Temporary 2.44m high timber hoarding to be installed during demolition works.

SAFETY, HEALTH AND ENVIRONMENTAL INFORMATION	
IN ADDITION TO THE HAZARDS/RISKS NORMALLY ASSOCIATED WITH THE TYPES OF WORK DETAILED ON THIS DRAWING, NOTE THE FOLLOWING	
Demolition site adjacent to live substation.	
Demolition site adjacent to occupied premises.	
Demolition site adjacent to live highway.	
Demolition site adjacent to pedestrianised areas.	
IT IS ASSUMED THAT ALL WORKS WILL BE CARRIED OUT BY A COMPETENT CONTRACTOR WORKING, WHERE APPROPRIATE, TO AN APPROVED METHOD STATEMENT	

T01	RM	TE	AGB	Issued for Tender	04/10/2024
Rev	Drawn	Chkd	App'd	Description	Date

Purpose of Issue

D2 - Issued For Tender

Classification

Confidential

Client



Project

Merthyr Tydfil Interchange Link

Drawing

Demolition of No's 34-38 High Street, Merthyr Tydfil
Plan Showing Temporary Fencing Layout and Detail

Scale @ A1	Drawn	Checked	Approved
As Shown	RM	TE	AGB
Project No.	Date		
70121420	25/09/24		

Drawing Identifier	Revision
Project - Originator - Zone - Level - File Type - Role - Number MIL-WSP-XX-XX-DR-S-000005	T01



Quest House, St Mellons Business Park, Fortran Road,
St Mellons, Cardiff, CF3 0EY, UK
wsp.com

