



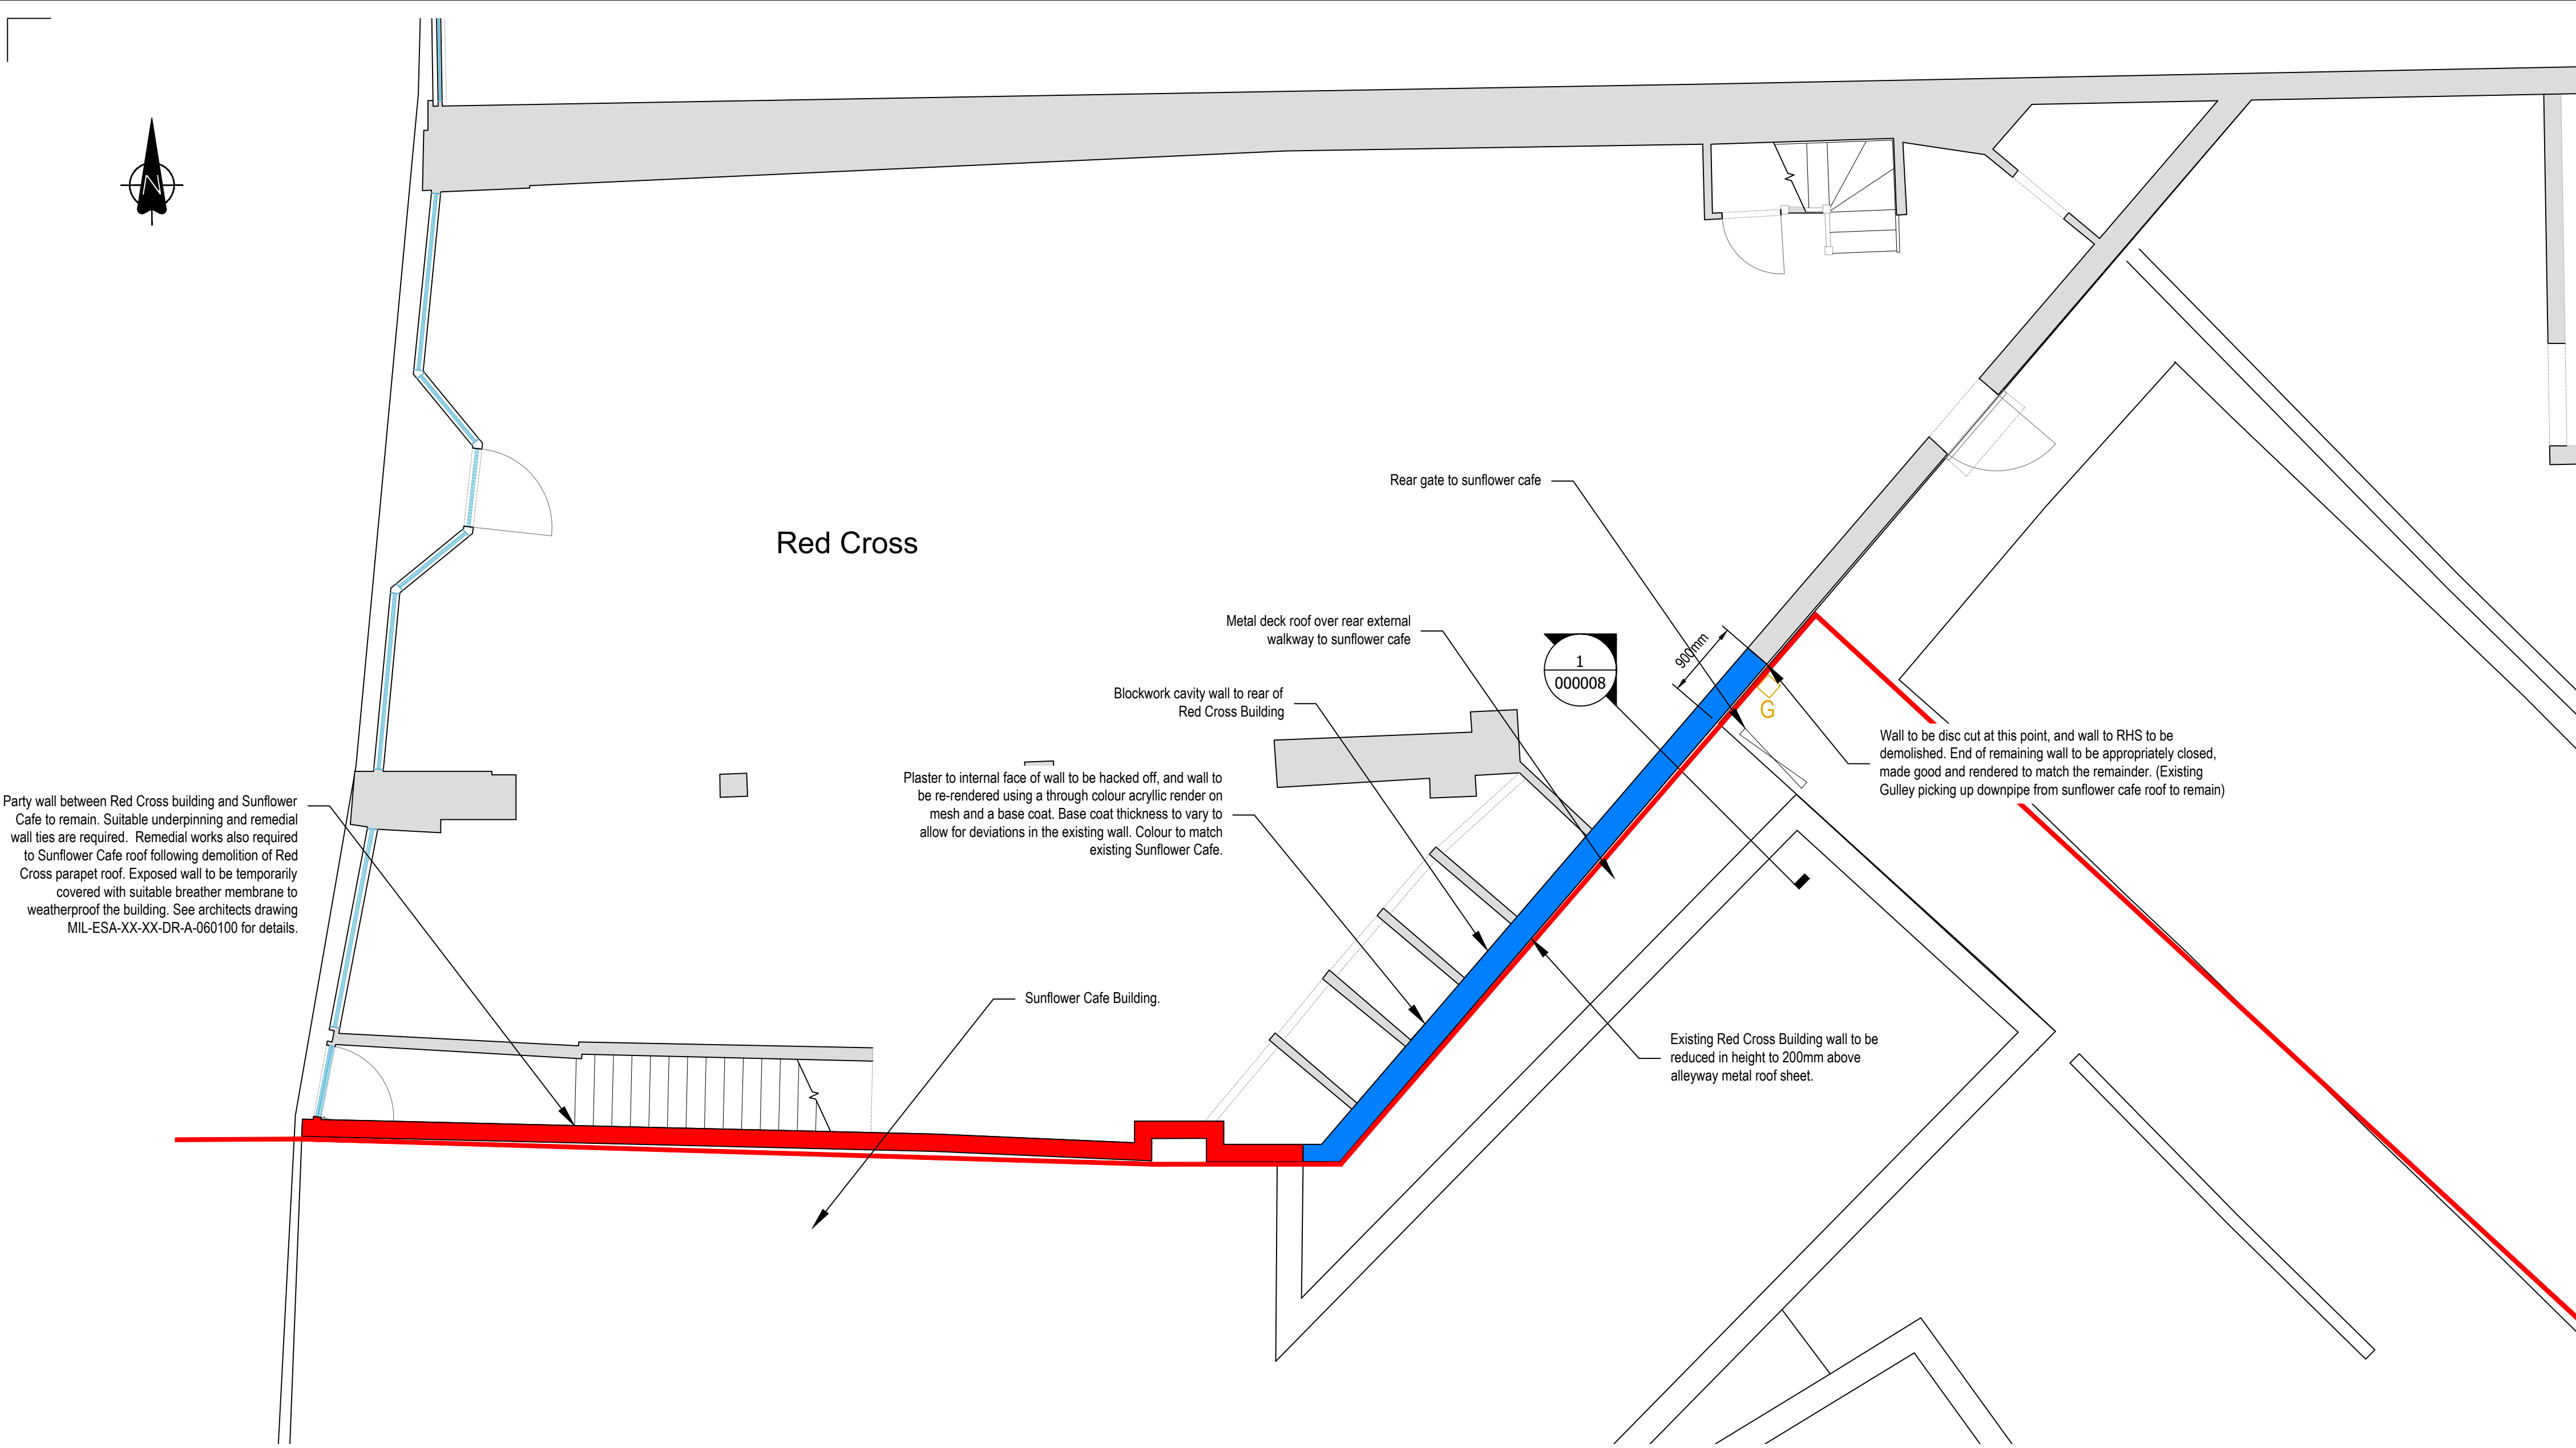

Plan Showing Proposed Demolition Works at Moniques

Scale 1:50

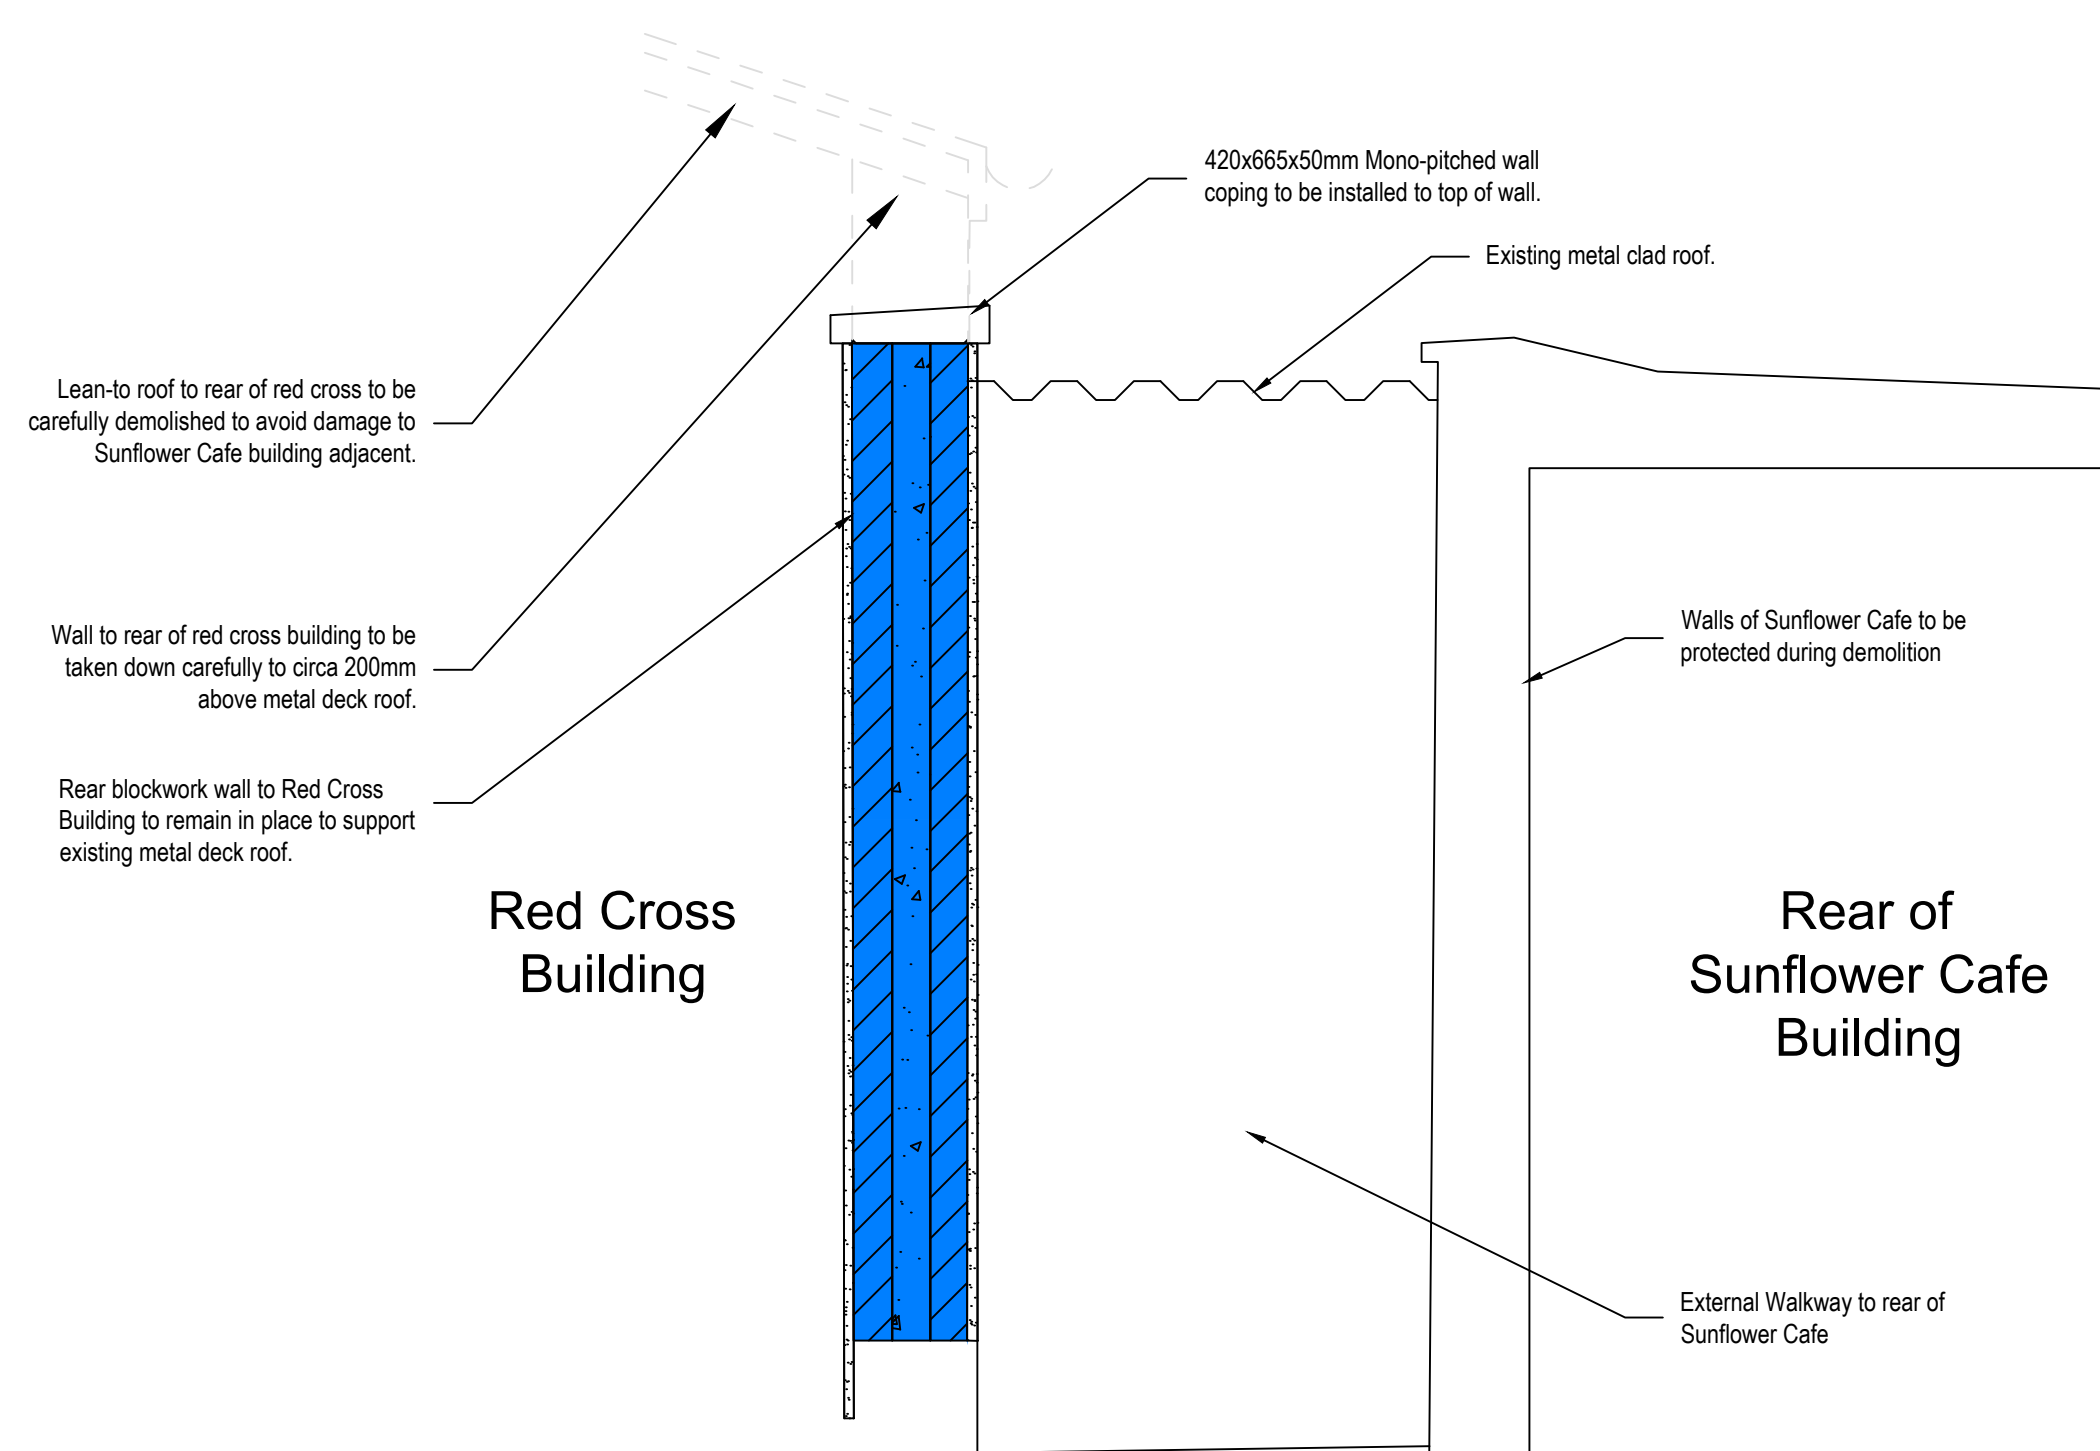

Section 1 Showing Proposed Remedial Works at Red Cross Boundary Wall

Scale 1:20

Notes

- Do not scale from this drawing.
- This structure is located at OS Grid Reference SO 04961 05967

Key

- Demolition Contract Site Boundary
- Walls to be reduced in height
- Walls to remain
- Walls to be demolished

SAFETY, HEALTH AND ENVIRONMENTAL INFORMATION	
IN ADDITION TO THE HAZARDS/RISKS NORMALLY ASSOCIATED WITH THE TYPES OF WORK DETAILED ON THIS DRAWING, NOTE THE FOLLOWING	
	Demolition site adjacent to live substation.
	Demolition site adjacent to occupied premises.
	Demolition site adjacent to live highway.
	Demolition site adjacent to pedestrianised areas.
IT IS ASSUMED THAT ALL WORKS WILL BE CARRIED OUT BY A COMPETENT CONTRACTOR WORKING, WHERE APPROPRIATE, TO AN APPROVED METHOD STATEMENT	

T02	RM	TE	AGB	Party Wall Details Amended	23/10/2024
T01	RM	TE	AGB	Issued for Tender	04/10/2024
Rev	Drawn	Checked	App'd	Description	Date

Purpose of Issue

D2 - Issued For Tender

Classification

Confidential

Client



Project

Merthyr Tydfil Interchange Link

Drawing
Demolition of No's 34-38 High Street,
Merthyr Tydfil
Remedial Works to the rear of
Sunflower Cafe

Scale @ A1	Drawn	Checked	Approved
1:100	RM	TE	AGB

Project No.	Date
70121420	25/09/24

Drawing Identifier	Revision
Project - Originator - Zone - Level - File Type - Role - Number MIL-WSP-XX-XX-DR-S-000008	T02



Quest House, St Mellons Business Park, Fortran Road,
St Mellons, Cardiff, CF3 0EY, UK
wsp.com

