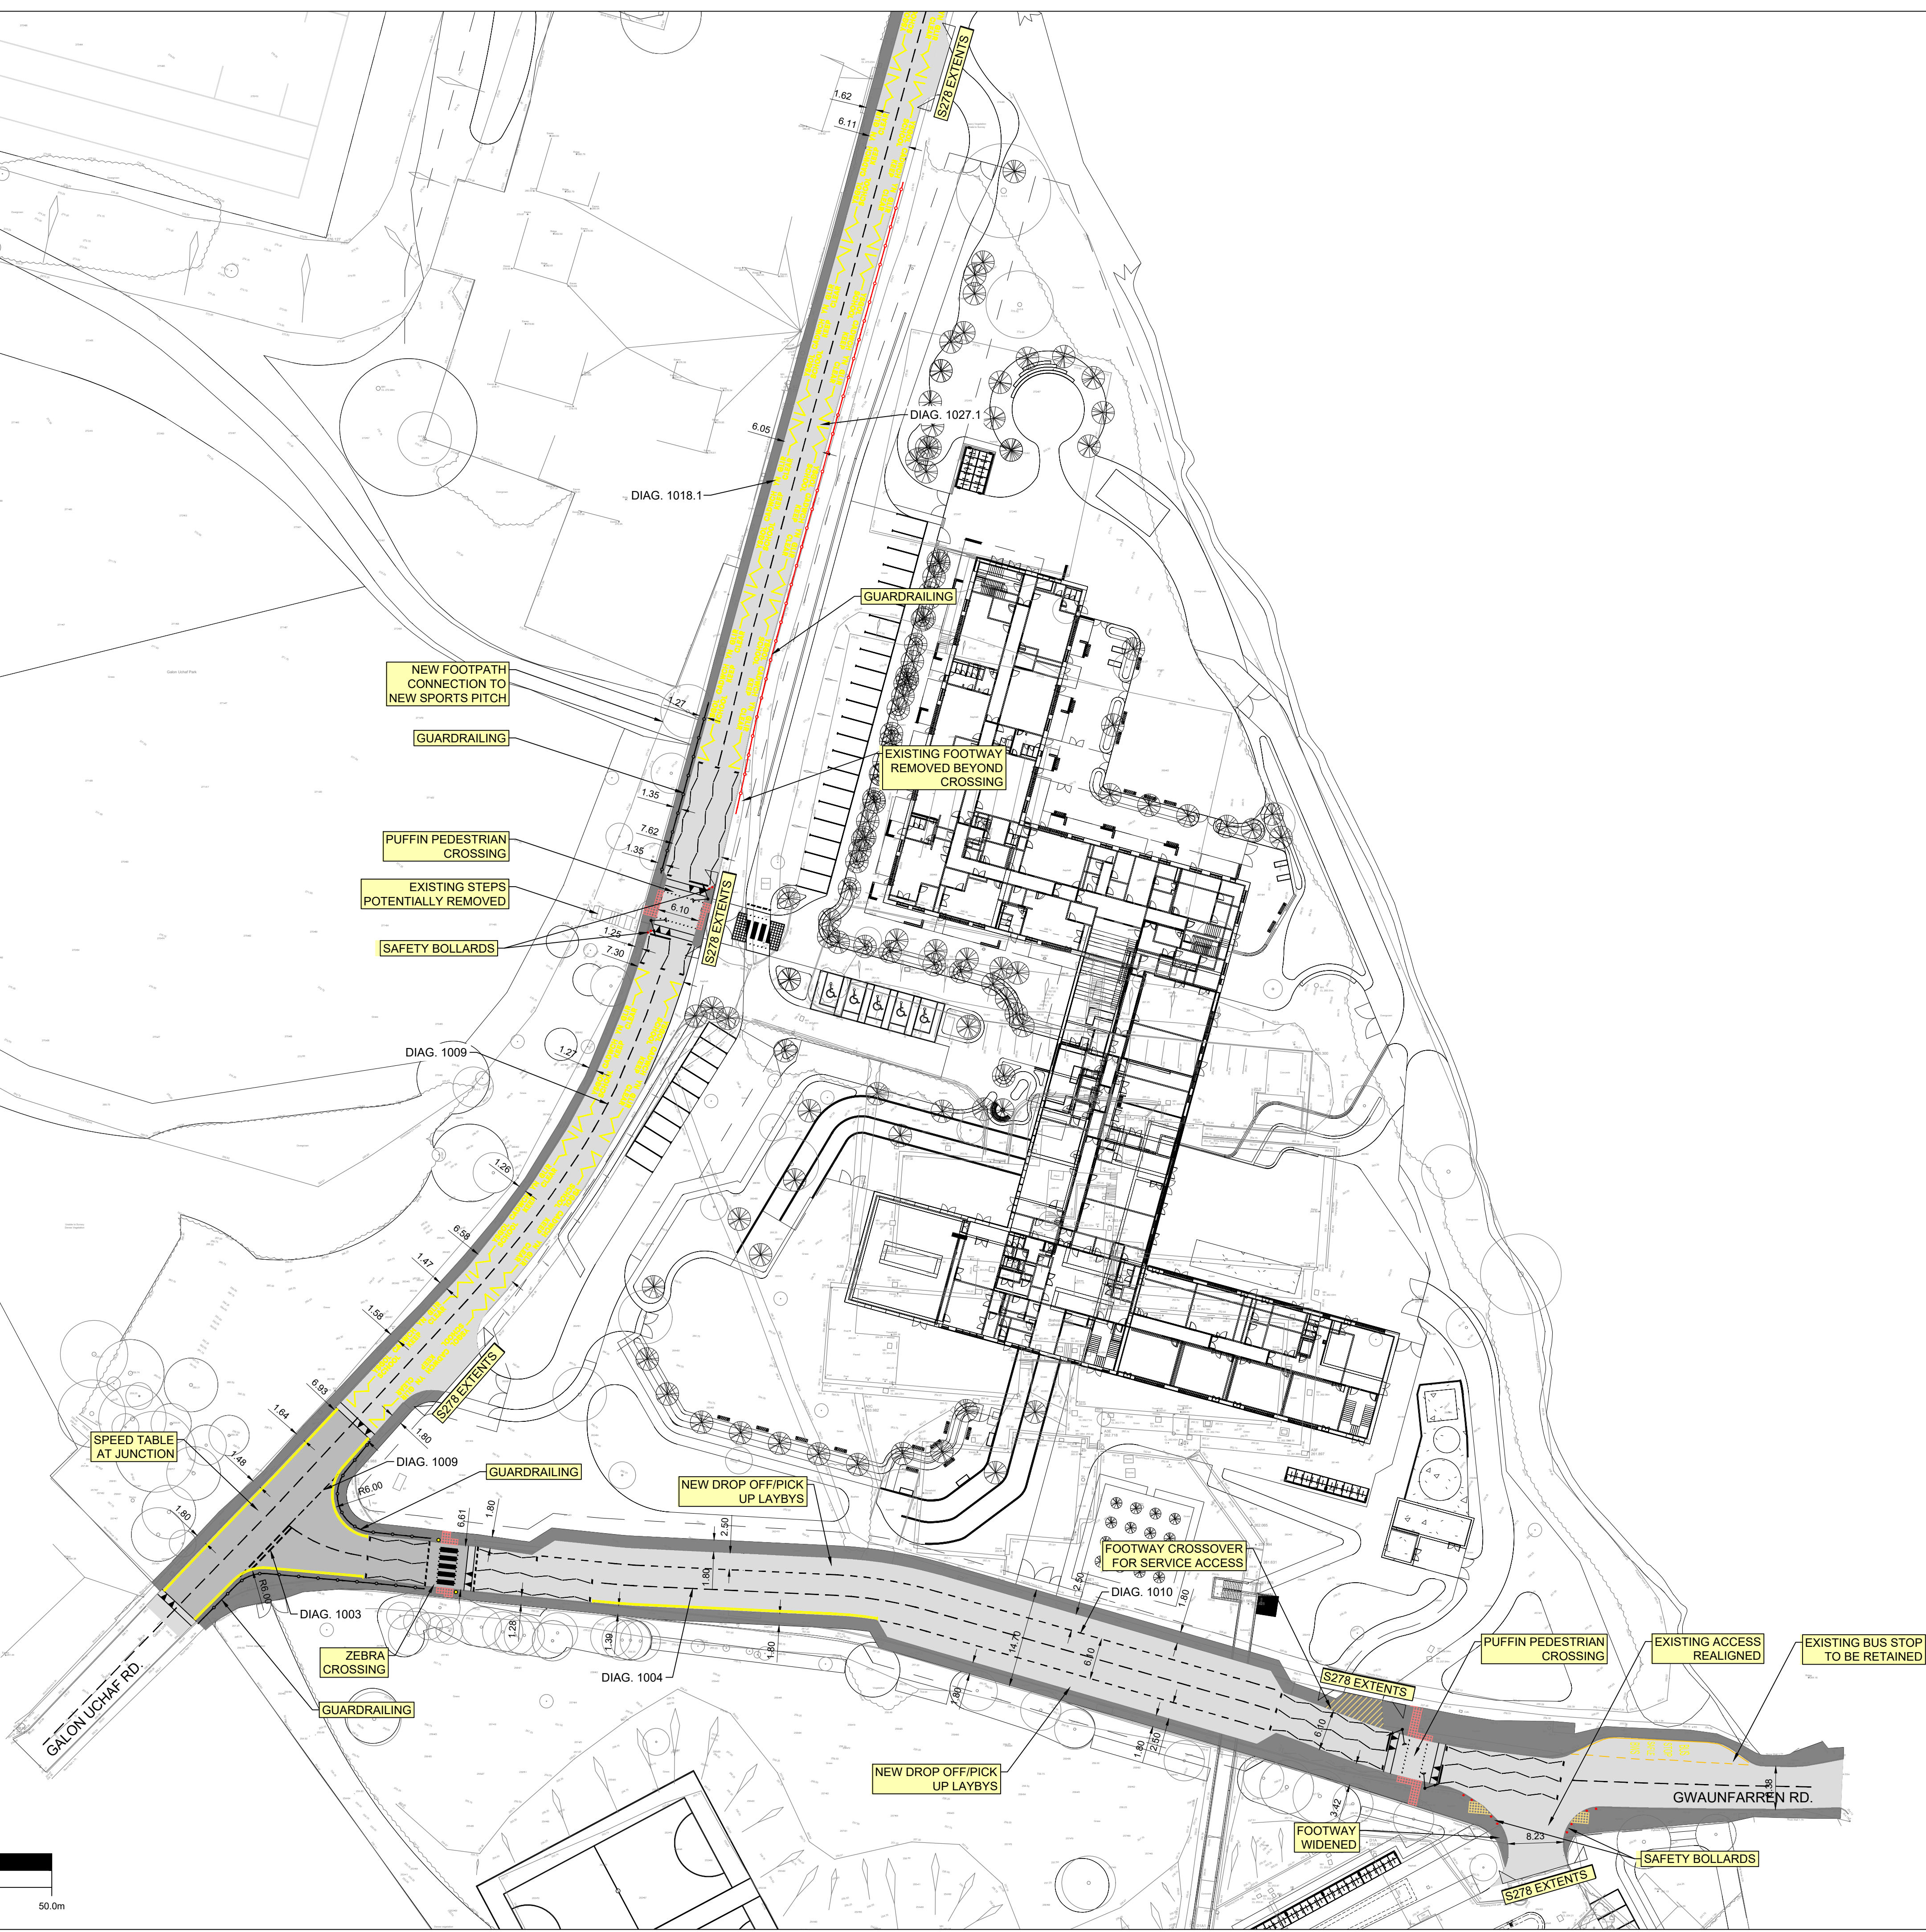


THIS DRAWING IS COPYRIGHT © CAMBRIA CONSULTING LTD.

DO NOT SCALE FROM THIS DRAWING.

CONTRACTORS MUST CHECK ALL DIMENSIONS ON SITE. ONLY FIGURED DIMENSIONS ARE TO BE WORKED FROM. DISCREPANCIES MUST BE REPORTED IMMEDIATELY TO CAMBRIA CONSULTING LIMITED BEFORE PROCEEDING.

THE CONTRACTOR IS TO REFER TO THE SPECIFICATION, FULL SCHEDULE OF RESIDUAL RISKS IN THE CONTRACT DOCUMENTATION AND ALSO TO INFORMATION FROM OTHER DESIGNERS, IN PARTICULAR THE M&E CONSULTANT REGARDING EXISTING LIVE SERVICES.

 THIS SYMBOL IS USED TO HIGHLIGHT INSTANCES OF RISK WITHIN THE CONSTRUCTION PROCESS. ALWAYS CHECK FOR LATER REVISIONS OF THIS DRAWING.

NOTES

1. OFFSITE HIGHWAYS WORKS INDICATIVE AND SUBJECT TO CONSULTATION WITH THE LOCAL HIGHWAY AUTHORITY.
2. DESIGN SUBJECT TO S278 APPROVAL AND ROAD SAFETY AUDIT.

KEY:

-  PRIMARY SIGNAL HEAD
-  BELISHA BEACON
-  TACTILE PAVING (UNCONTROLLED CROSSING)
-  TACTILE PAVING (CONTROLLED CROSSING)
-  BOLLARD

P06	ISSUED FOR RIBA STAGE 4.	DC	PY	BW
				18/07/23
P05	ISSUED FOR PLANNING.	DC	BW	BW
				21/04/23
P04	NEW ROAD ALIGNMENT. KEEP CLEAR MARKINGS EXTENDED.	DC	BW	BW
				08/02/23
P03	LAYBY AT GWAUNFARREN RD EXTENDED TO INCLUDE 9 ADDITIONAL SPACES.	DC	BW	BW
				26/01/23
P02	SECTION OF ROAD INCORPORATING DROP OFF LAYBYS MOVED NORTH.	JK	BW	BW
				18/01/23
P01	ISSUED FOR COMMENT.	JK	BW	BW
				13/01/23
Rev.	Description	By	Chk	App

Client:



Project:

**BLESSED CARLO ACUTIS
CATHOLIC SCHOOL**

Drawing Title:

**S278 HIGHWAY WORKS
(Sheet 1 of 2)**

Drawing No:

BCA CAM VX XX DR C 0701

Project No. Org. Vol. Level Type Dis. No.

Suitability Status: S4 STAGE APPROVAL Scale @A1: 1:500 Rev: P06

CAMBRIA
Constructive Thinking

Civil & Structural Engineers
Cambria House
16 Plas St. Pol de Leon
Penarth Marina
Cardiff, CF64 1TR
T 029 2099 3333
E admin@cambria.co.uk
W www.cambria.co.uk
@cambriauk
uk.linkedin.com/in/cambriauk