


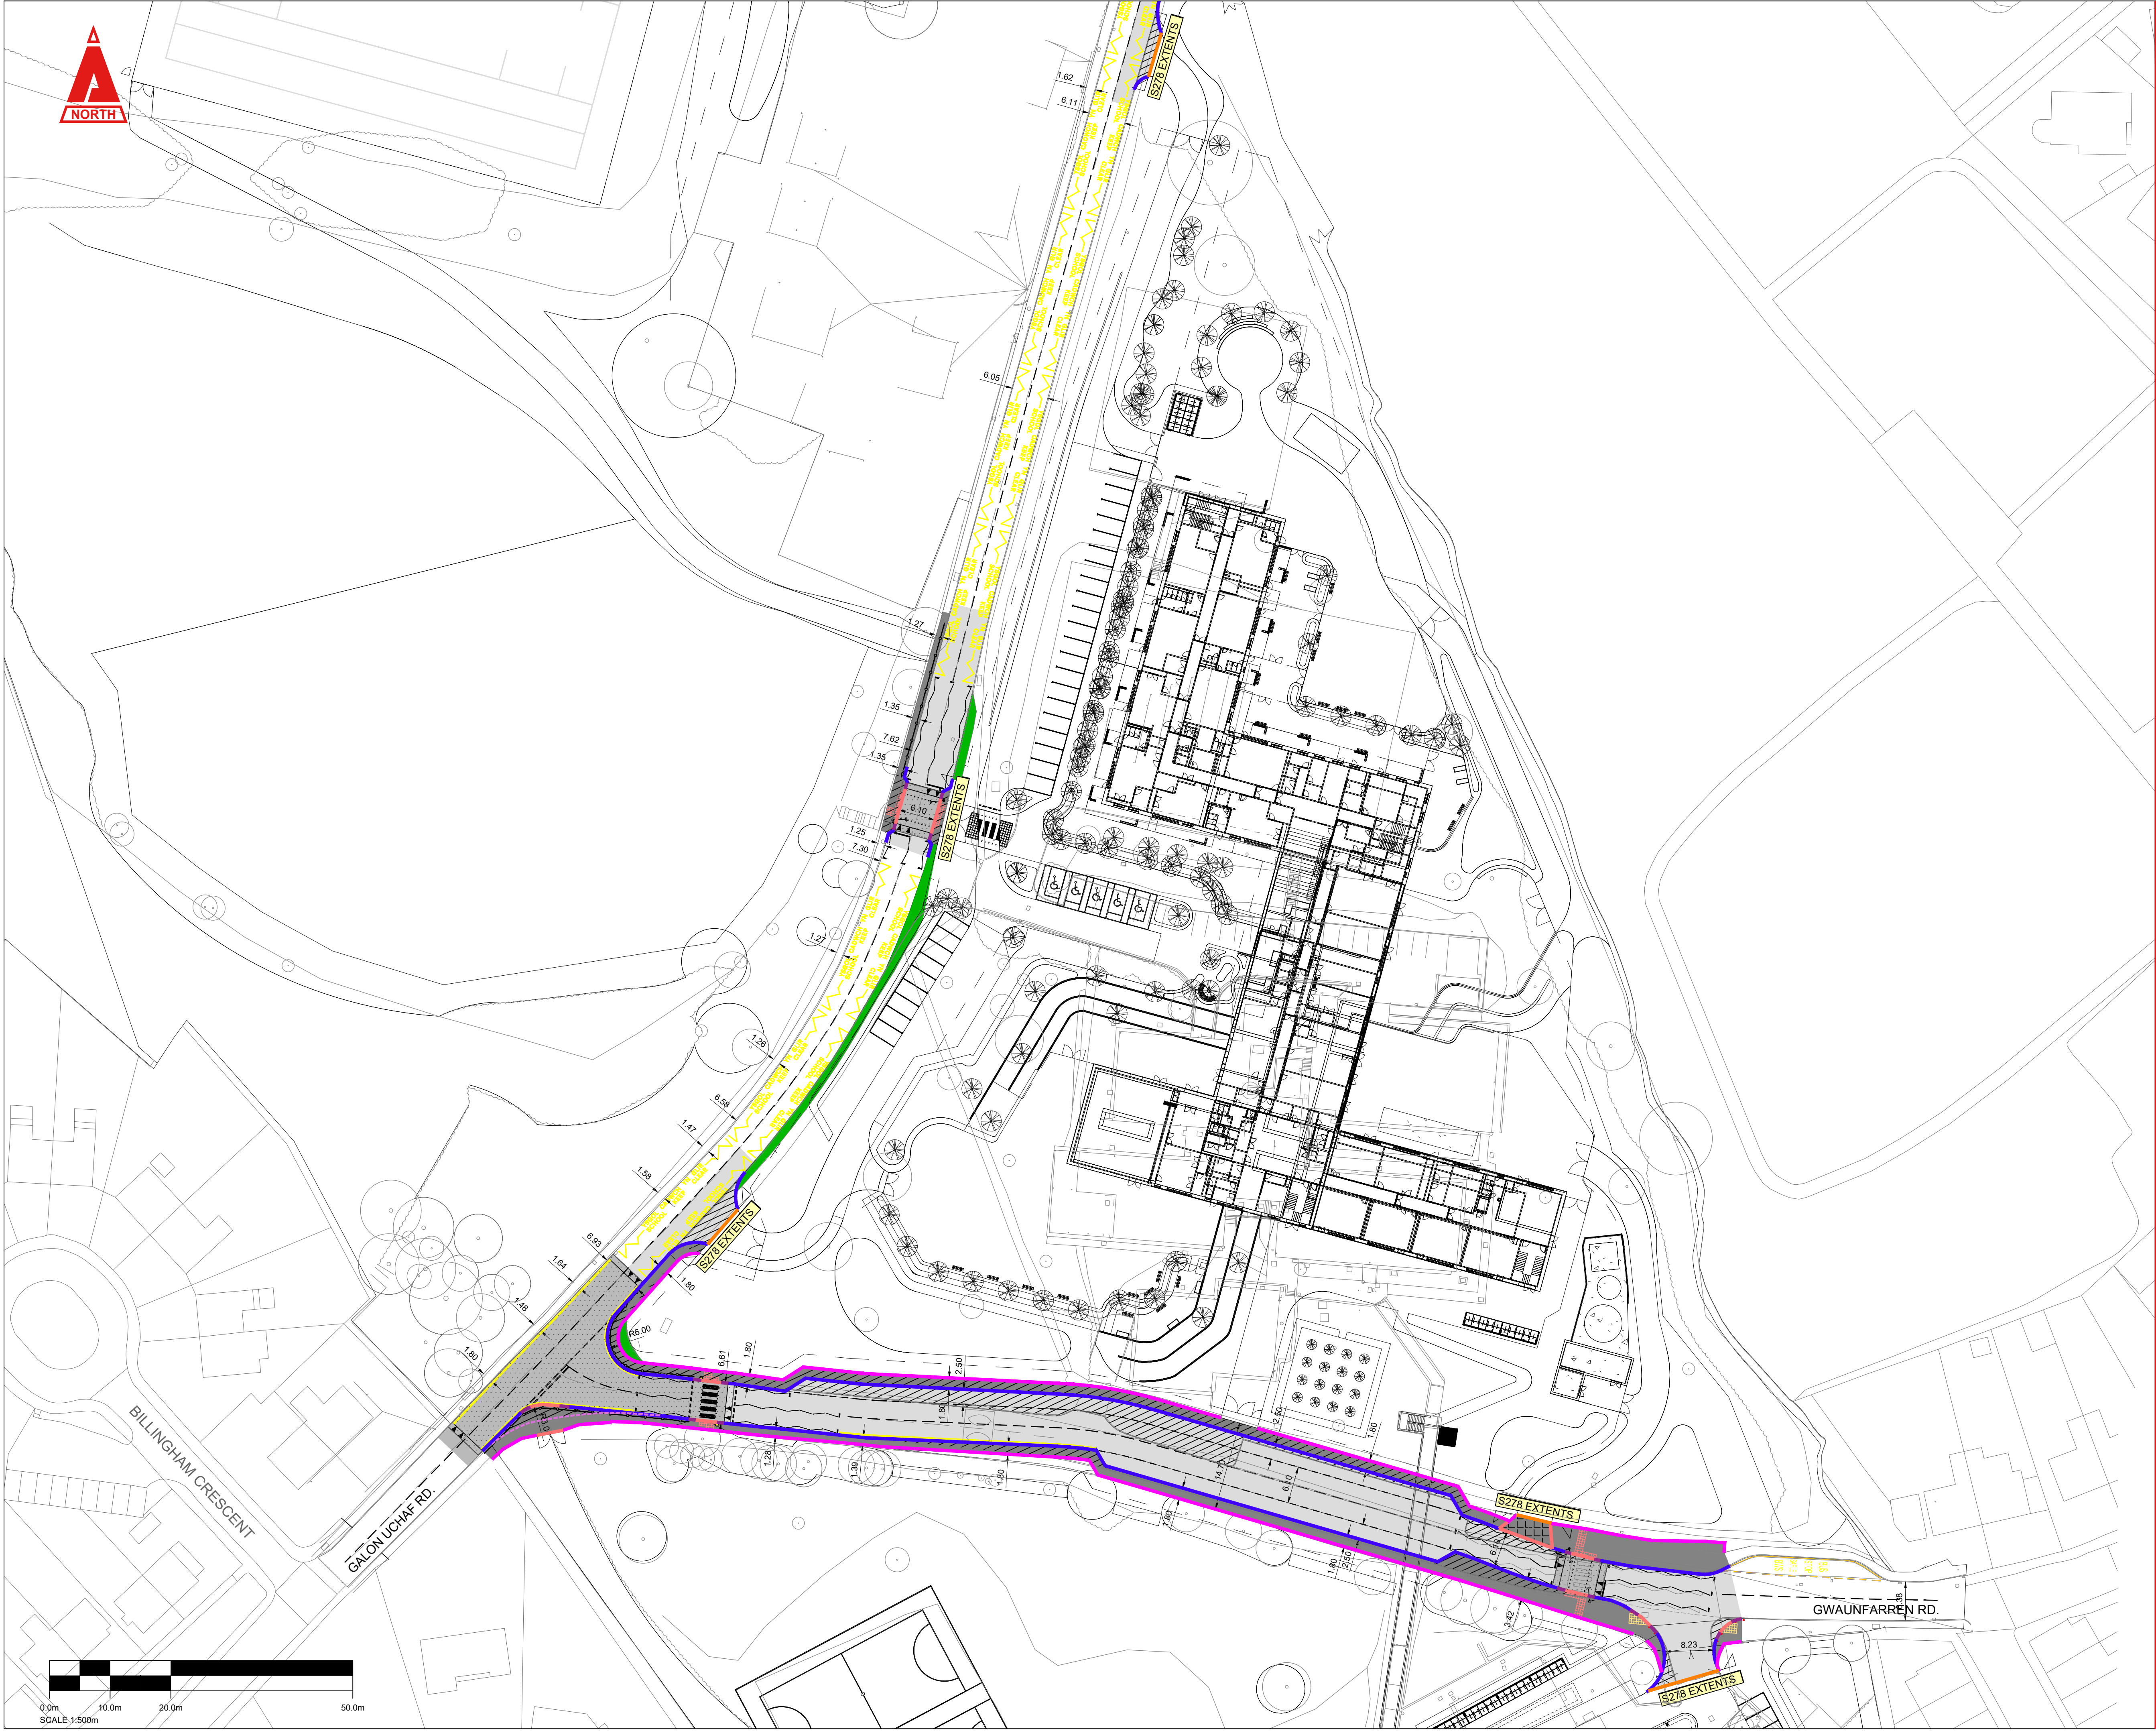

THIS DRAWING IS COPYRIGHT © CAMBRIA CONSULTING LTD.
DO NOT SCALE FROM THIS DRAWING.

CONTRACTORS MUST CHECK ALL DIMENSIONS ON SITE. ONLY FIGURED DIMENSIONS ARE TO BE WORKED FROM. DISCREPANCIES MUST BE REPORTED IMMEDIATELY TO CAMBRIA CONSULTING LIMITED BEFORE PROCEEDING.

THE CONTRACTOR IS TO REFER TO THE SPECIFICATION, FULL SCHEDULE OF RESIDUAL RISKS IN THE CONTRACT DOCUMENTATION AND ALSO TO INFORMATION FROM OTHER DESIGNERS, IN PARTICULAR THE M&E CONSULTANT REGARDING EXISTING LIVE SERVICES.

 THIS SYMBOL IS USED TO HIGHLIGHT INSTANCES OF RISK WITHIN THE CONSTRUCTION PROCESS. ALWAYS CHECK FOR LATER REVISIONS OF THIS DRAWING.

- KEY:
- HB2 KERB
 - TRANSITION KERB
 - BN3 KERB
 - PCC PATH EDGING KERB - TYPE EF
 - CS1 CHANNEL
 - FLUTED CHANNEL
 - ASPHALT ROAD (FULL CONSTRUCTION)
 - ASPHALT ROAD (SURFACE OVERLAY)
 - ASPHALT ROAD (SURFACE INLAY)
 - ASPHALT FOOTPATH (FULL CONSTRUCTION)
 - ASPHALT FOOTPATH (SURFACE INLAY)
 - FOOTWAY CROSSOVER
 - EXISTING CARRIAGEWAY TO BE CONVERTED INTO SOFT LANDSCAPING
 - TACTILE PAVING (UNCONTROLLED CROSSING)
 - TACTILE PAVING (CONTROLLED CROSSING)

- NOTES
- EXTENT OF RESURFACING TO BE AGREED WITH MTCBC HIGHWAY AUTHORITY.
 - ALL WORKS SUBJECT TO S278 APPROVAL.
 - ALL WORKS TO BE CARRIED OUT IN ACCORDANCE WITH MTCBC HIGHWAY SPECIFICATION.
 - DRAWINGS TO BE READ IN CONJUNCTION WITH EXTERNAL WORKS PLANS (BCA-CAM-VX-XX-DR-G-1100 1101 1102).

P03	ISSUED FOR RIBA STAGE 4.	DC	PY	BW
			18/07/23	
P02	EXTENT OF WORKS UPDATED.	DC	BW	BW
			21/03/23	
P01	FIRST ISSUE.	DC	BW	BW
			14/02/23	
Rev.	Description	By	Chk	App

Client:



Project:

BLESSED CARLO ACUTIS CATHOLIC SCHOOL

Drawing Title:

S278 PAVEMENT CONSTRUCTION & KERBING LAYOUT (SHEET 1 OF 2)

Drawing No:

BCA CAM XX XX DR C 1110

Project No.	Org.	Vol.	Level	Type	Dis.	No.

Suitability Status:	Scale @A1:	Rev.
S4 STAGE APPROVAL	1:500	P03

CAMBRIA
Constructive Thinking

Civil & Structural Engineers
Cambria House
16 Plas St. Pl. de Leon
Penarth Marina
Cardiff, CF64 1TR

T 029 2099 3333
E admin@cambria.co.uk
W www.cambria.co.uk
@cambria
uk.linkedin.com/in/cambria