



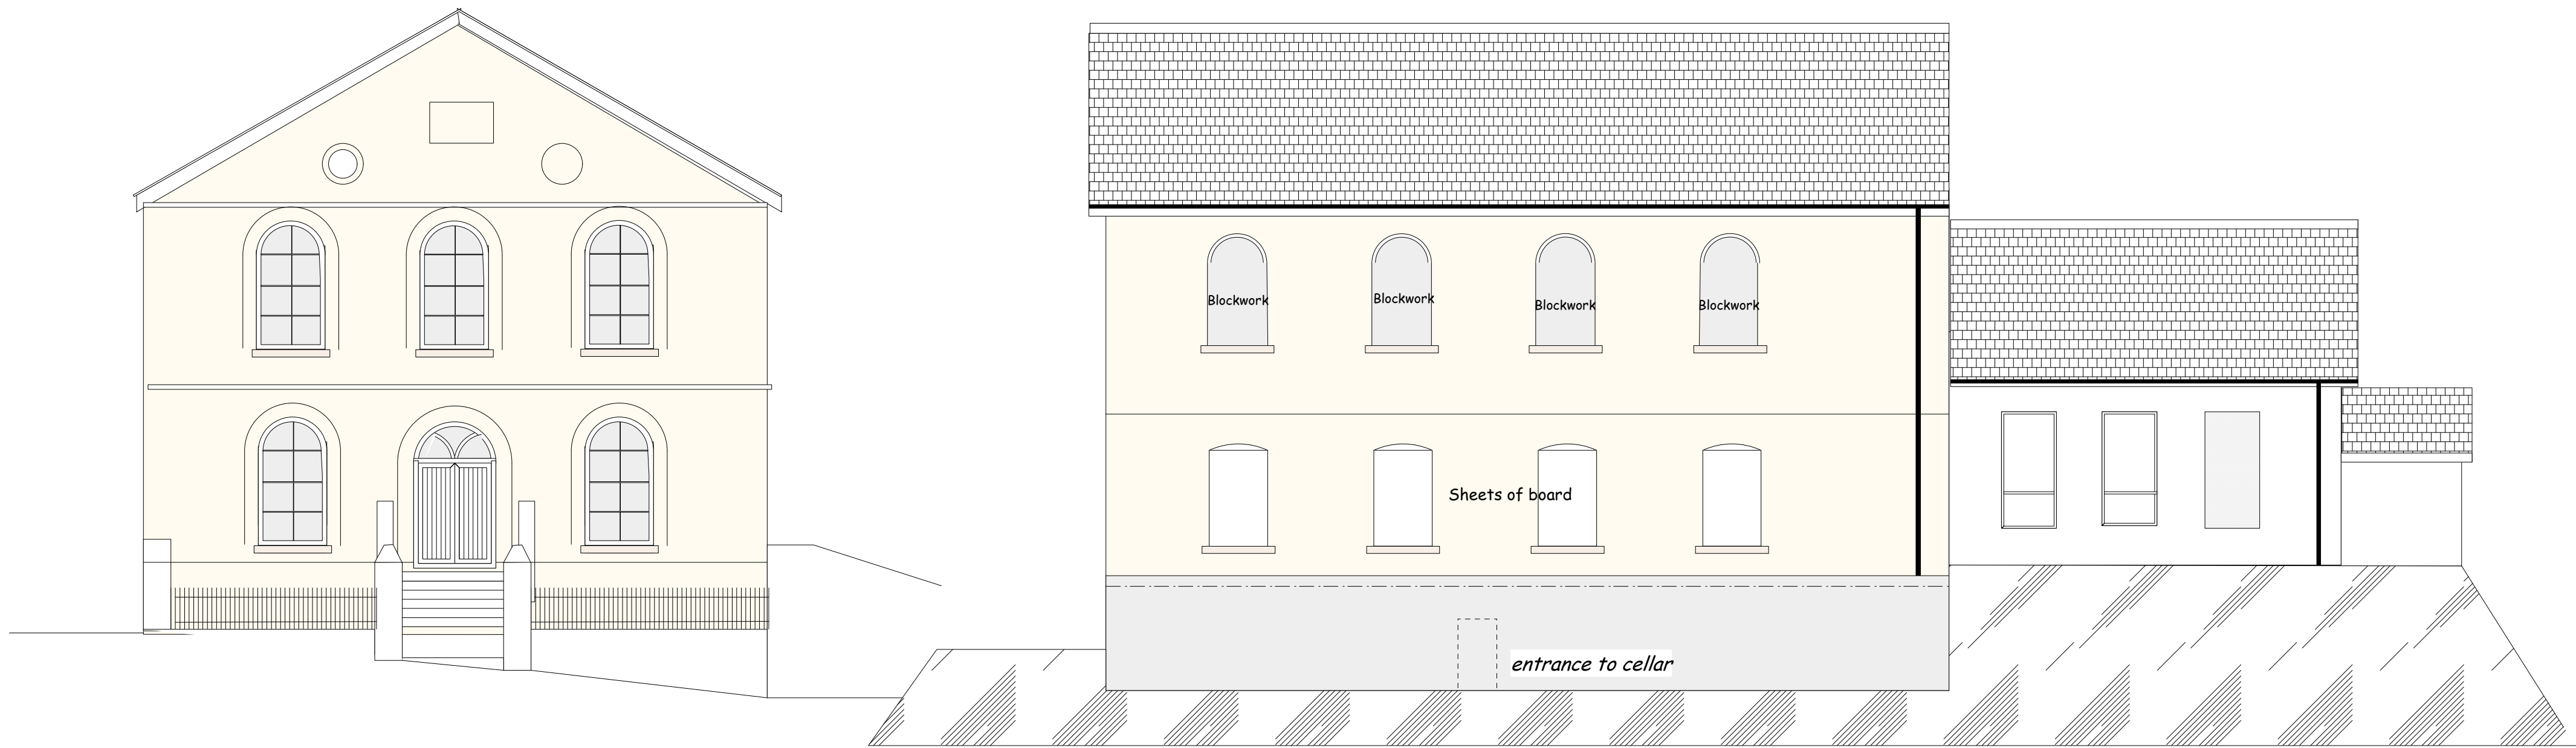

Front as existing

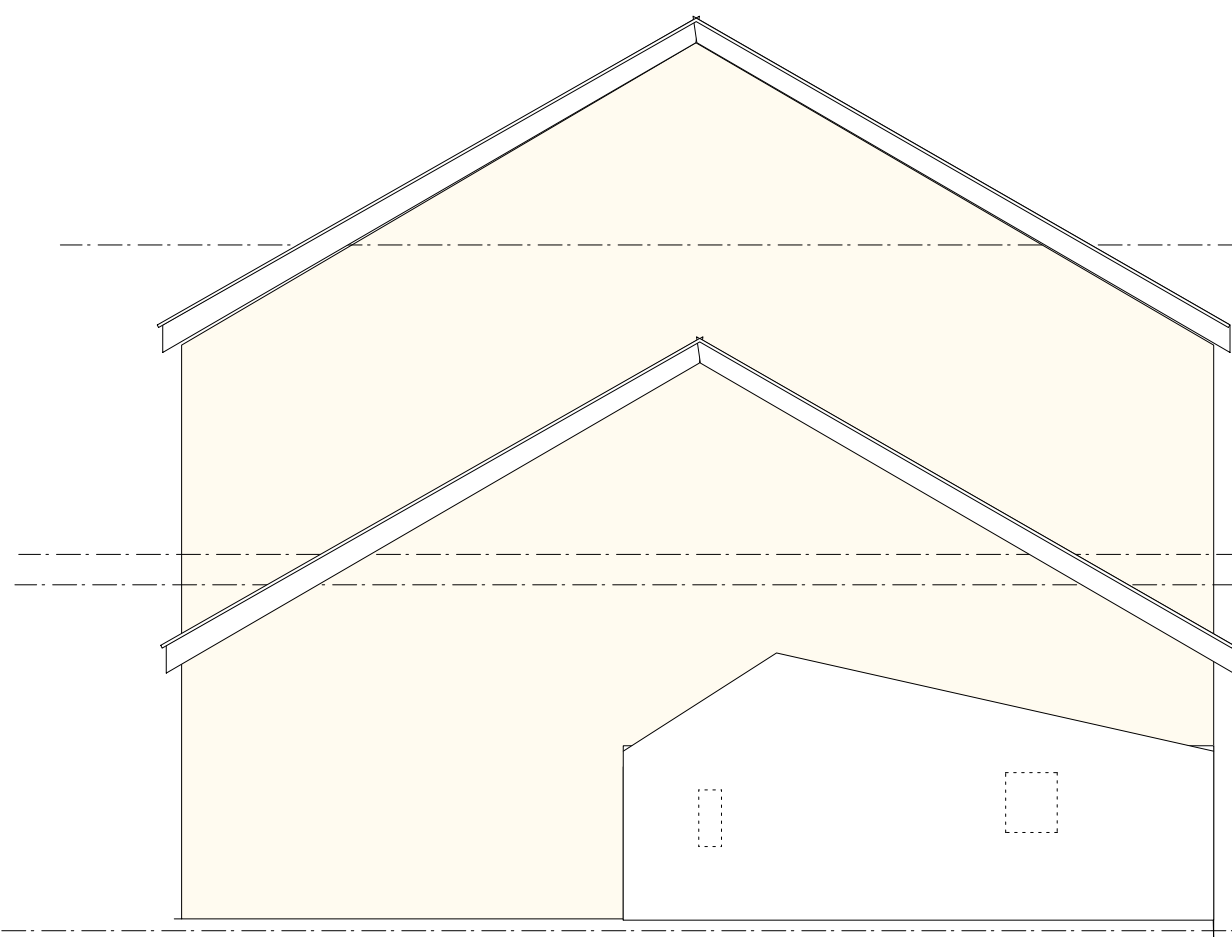

Upper side as existing



**SKERRYVORE
DESIGNS
LTD**

Skerryvore,
7 Court Crescent,
Bassaleg,
Tel 01633 894135,
Mob 07816934352,
Fax 01633894135.

**JOB
TITLE** Brynhyfryd Chapel/
Thomas Street
Treharris

**DRAWING
TITLE** Existing Elevations

DRAWING No. RC 01 04

SCALE 1/100@A2

DATE September 08