


A1 ORIGINAL
SHEET SIZE

KEY PLAN

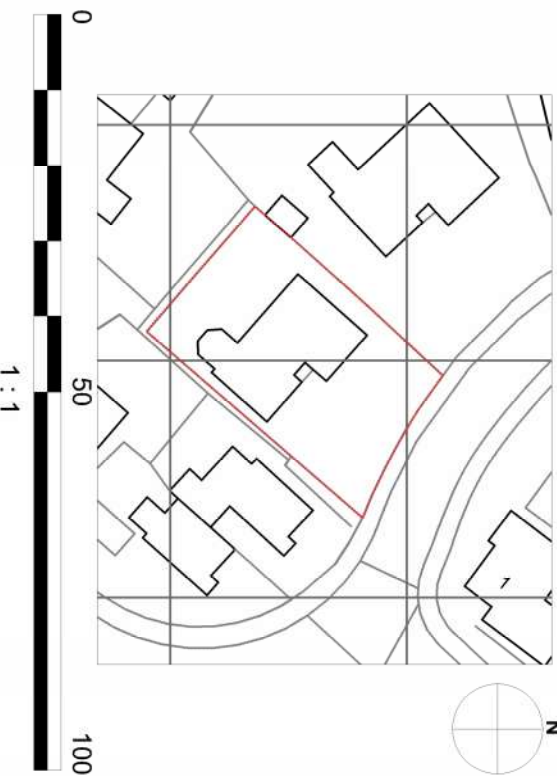

- NOTES - GENERAL**
1. DIMENSIONS ARE NOT TO BE SCALED FROM THIS DRAWING.
 2. ALL DIMENSIONS ARE IN MILLIMETERS AND LEVELS IN METERS UNLESS OTHERWISE STATED.
 3. ANY DISCREPANCIES, EITHER BETWEEN WRITTEN DIMENSIONS AND SITE DIMENSIONS OR WITHIN THESE DRAWINGS SHOULD BE BROUGHT TO THE IMMEDIATE ATTENTION OF THE ARCHITECT BEFORE EXECUTING THE WORK.
 4. THIS DRAWING IS TO BE READ IN CONJUNCTION WITH ALL OTHER DOCUMENTATION FORMING THE CONSTRUCTION CONTRACT.
 5. ALL EXISTING DIMENSIONS/ LEVELS ETC. INDICATED ON DRAWINGS ARE TO BE VERIFIED ON SITE.

CLIENT
MICHAEL AND AVRIL DAY



CONSULTANT
CHRISTOPHER DAY FCIAI

PROJECT
GARAGE EXTENSION
35 HEOL-Y-GLYN, MILLBROOK,
TREHARRIS, CF46 5RX.

DRAWING TITLE
PROPOSED PLAN SHEET 2

DRAWN: CHRIS DAY	DATE: 07/01/2026	REVISION
SCALE: 1:100		
CLIENT DRAWING No.		
CD-35-1002		A

ENTRY
EXIT

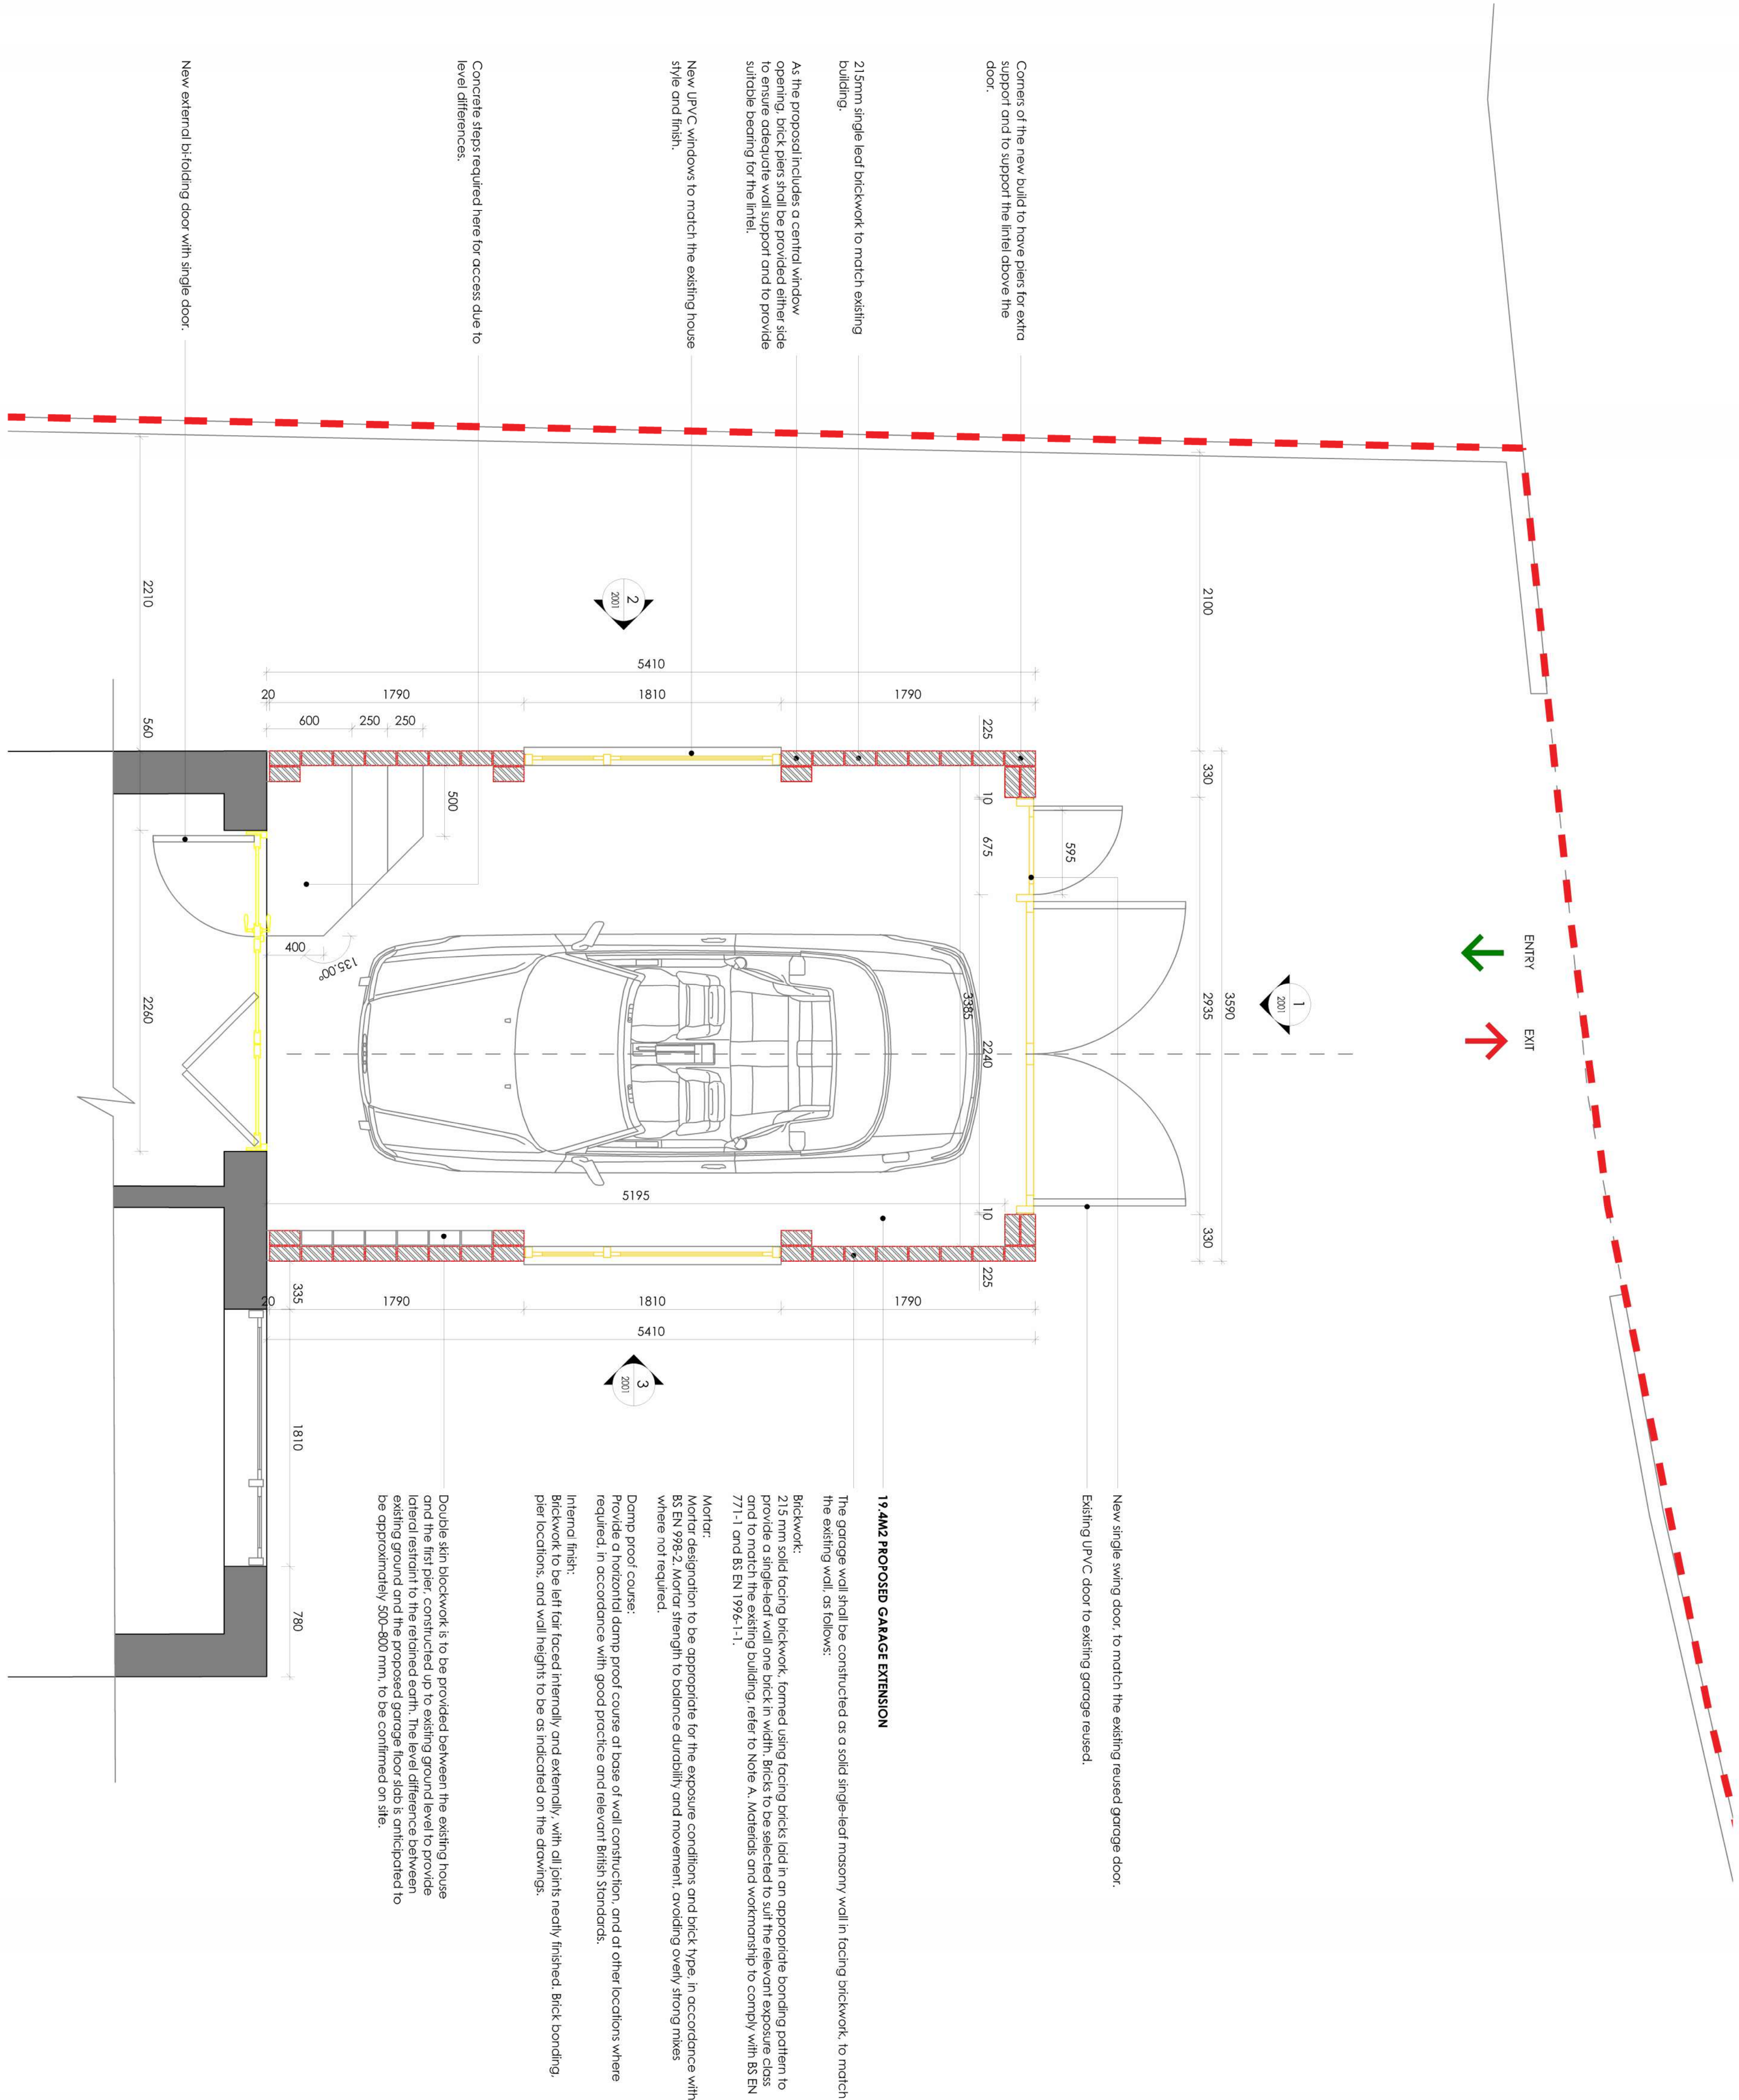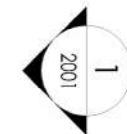

PROPOSED DETAILED PLAN

SCALE 1:25