



A1 ORIGINAL
SHEET SIZE

KEY PLAN

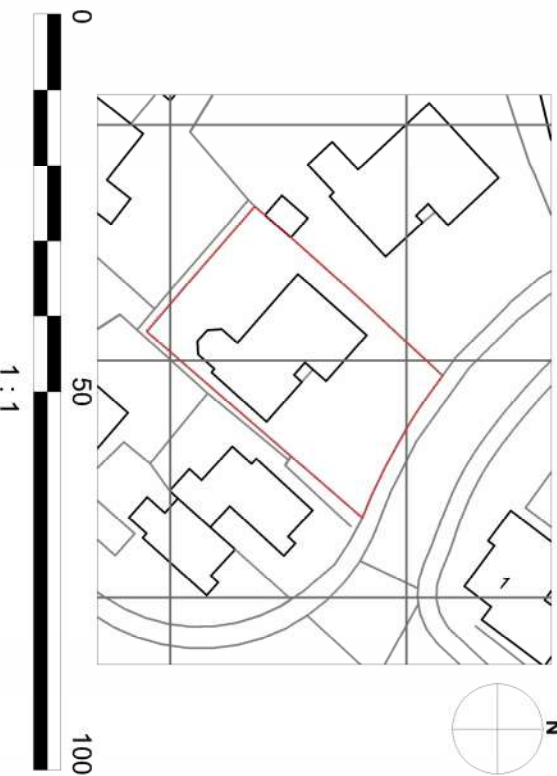


- NOTES - GENERAL**
1. DIMENSIONS ARE NOT TO BE SCALED FROM THIS DRAWING.
 2. ALL DIMENSIONS ARE IN MILLIMETERS AND LEVELS IN METERS UNLESS OTHERWISE STATED.
 3. ANY DISCREPANCIES, EITHER BETWEEN WRITTEN DIMENSIONS AND SITE DIMENSIONS OR WITHIN THESE DRAWINGS SHOULD BE BROUGHT TO THE ARCHITECT'S ATTENTION BEFORE EXECUTING THE WORK.
 4. THIS DRAWING IS TO BE READ IN CONJUNCTION WITH ALL OTHER DRAWINGS FORMING THE CONSTRUCTION CONTRACT.
 5. ALL EXISTING DIMENSIONS/ LEVELS ETC. INDICATED ON DRAWINGS ARE TO BE VERIFIED ON SITE.

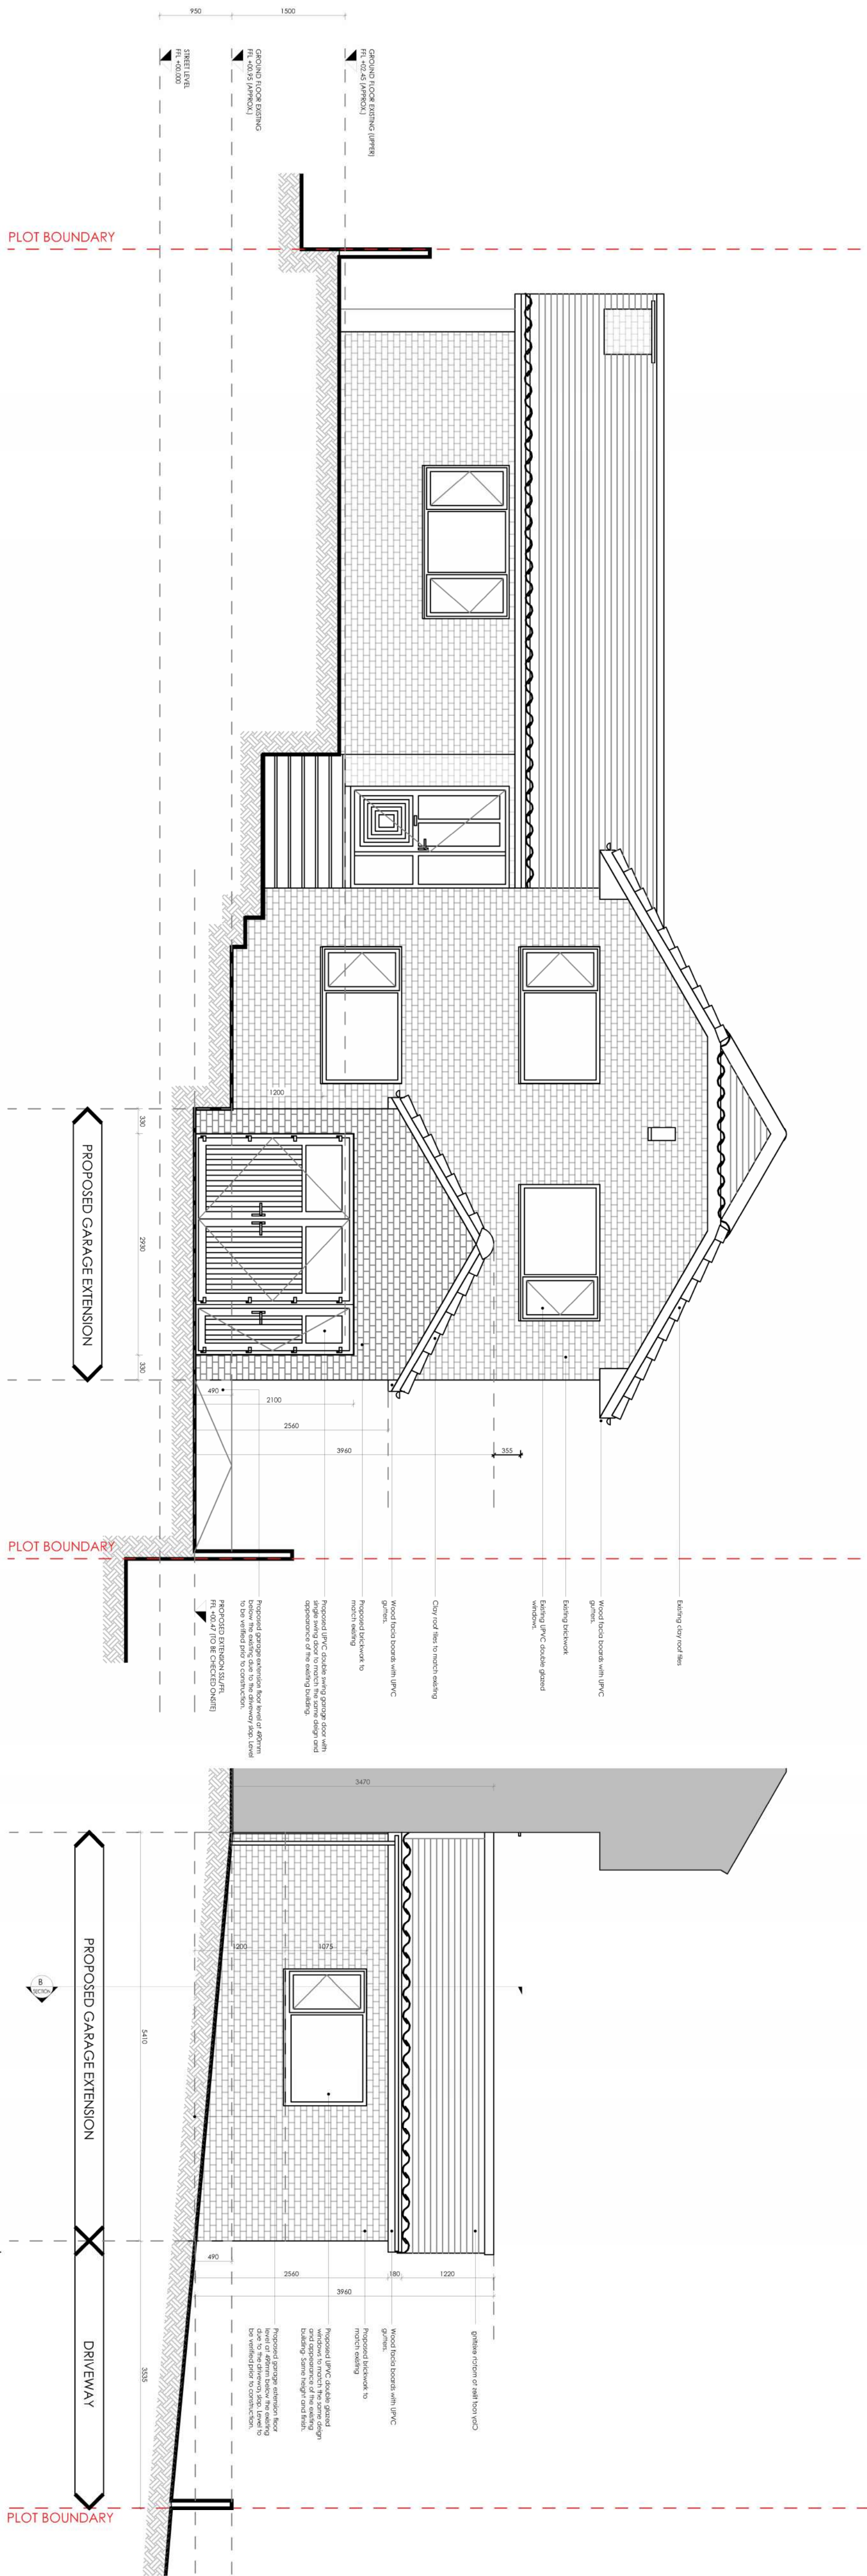


1. PROPOSED ELEVATION_N/E FACING

SCALE 1:50

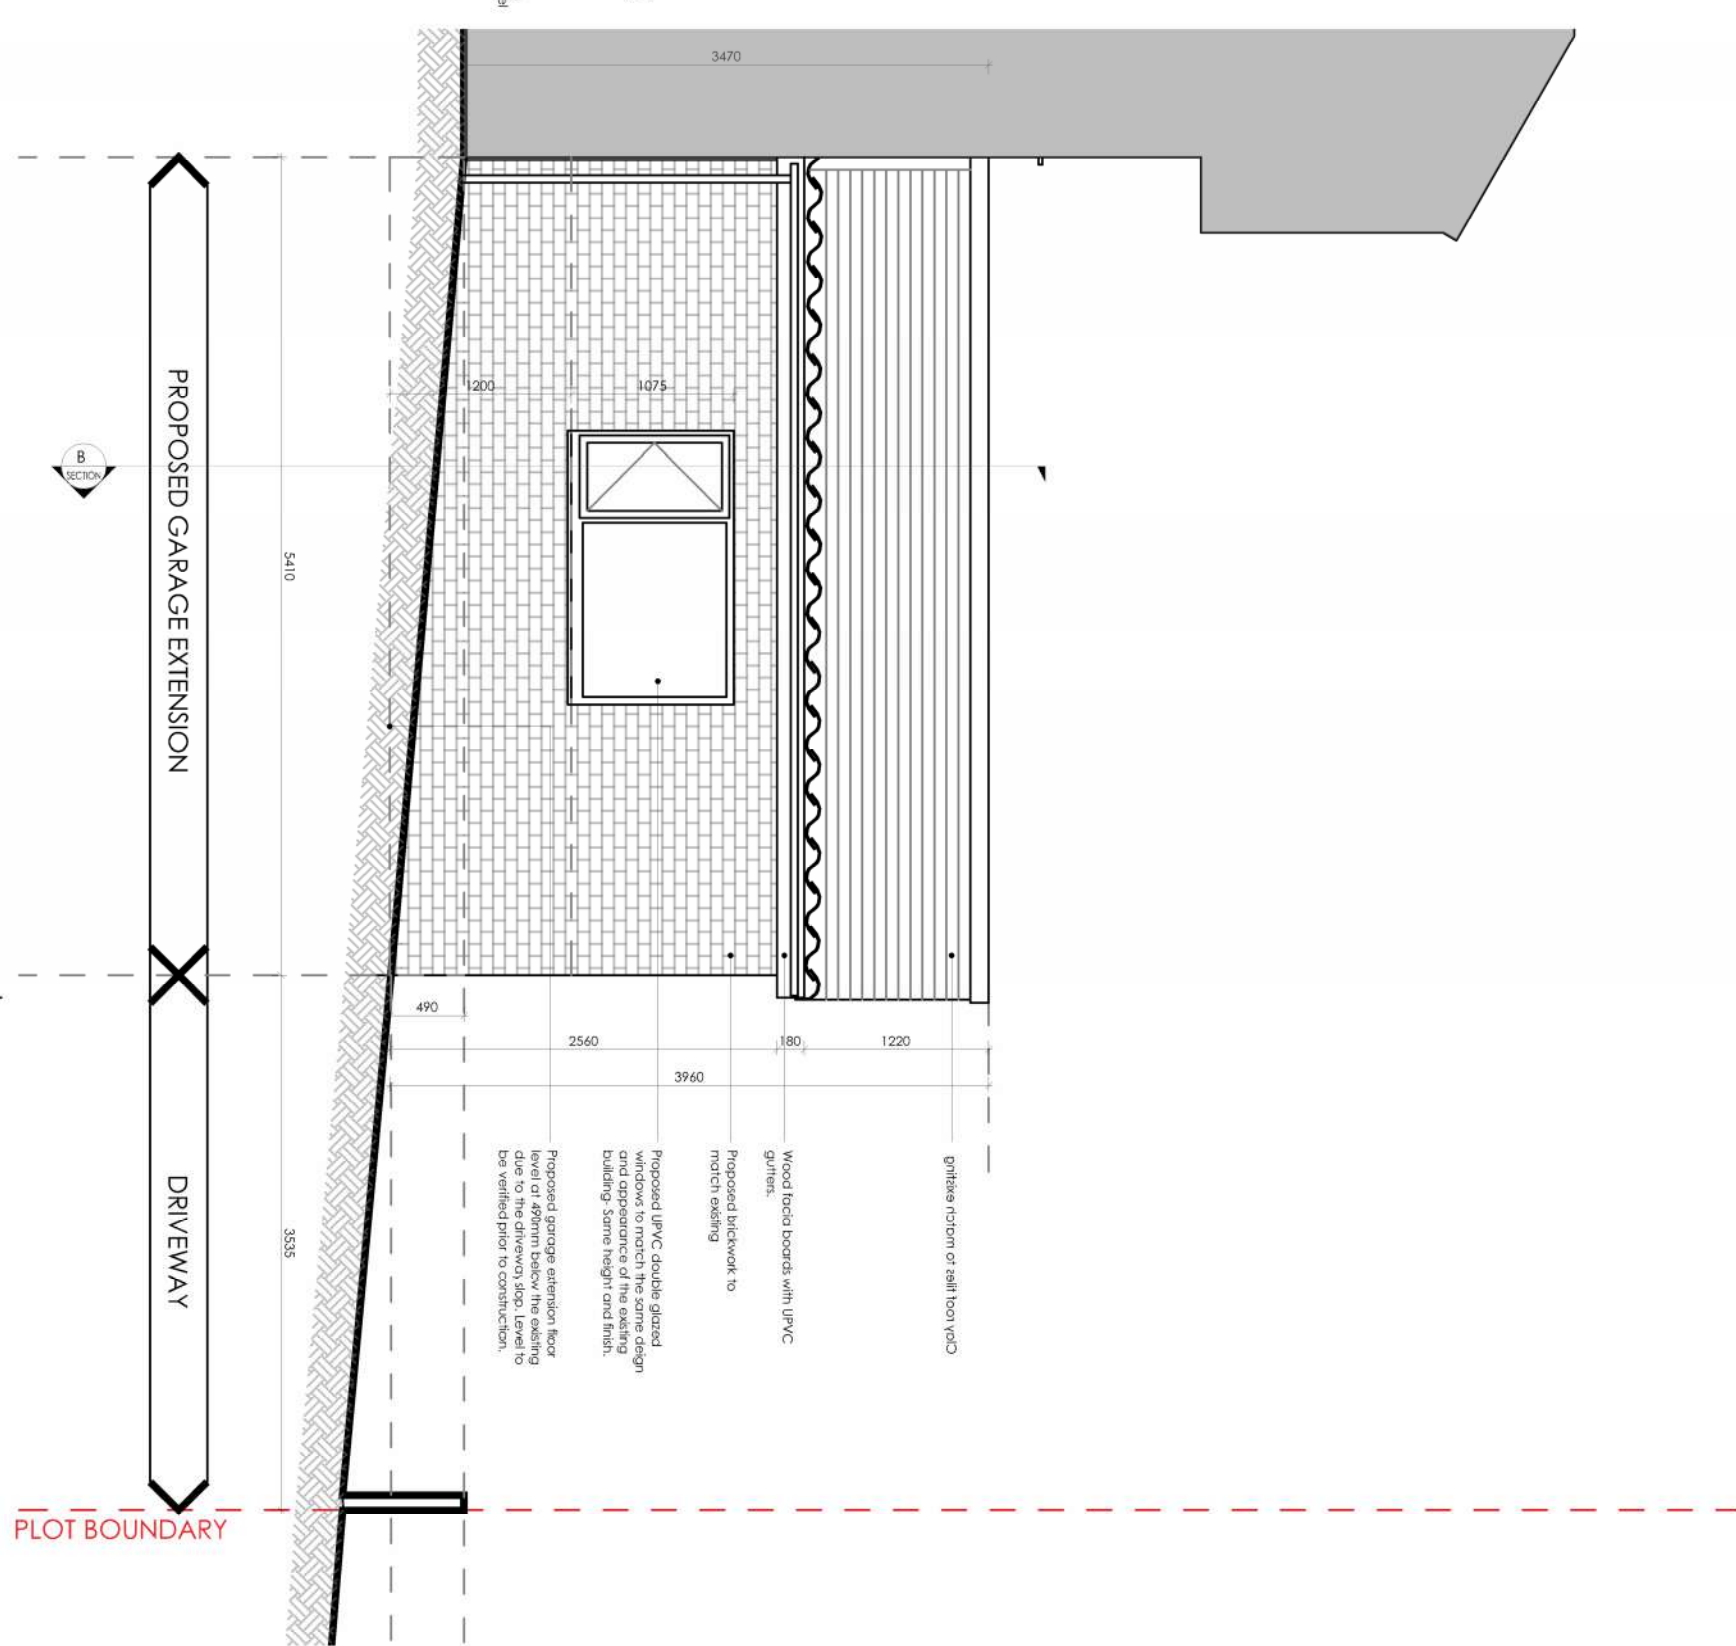

2. PROPOSED ELEVATION_S/E FACING

SCALE 1:50

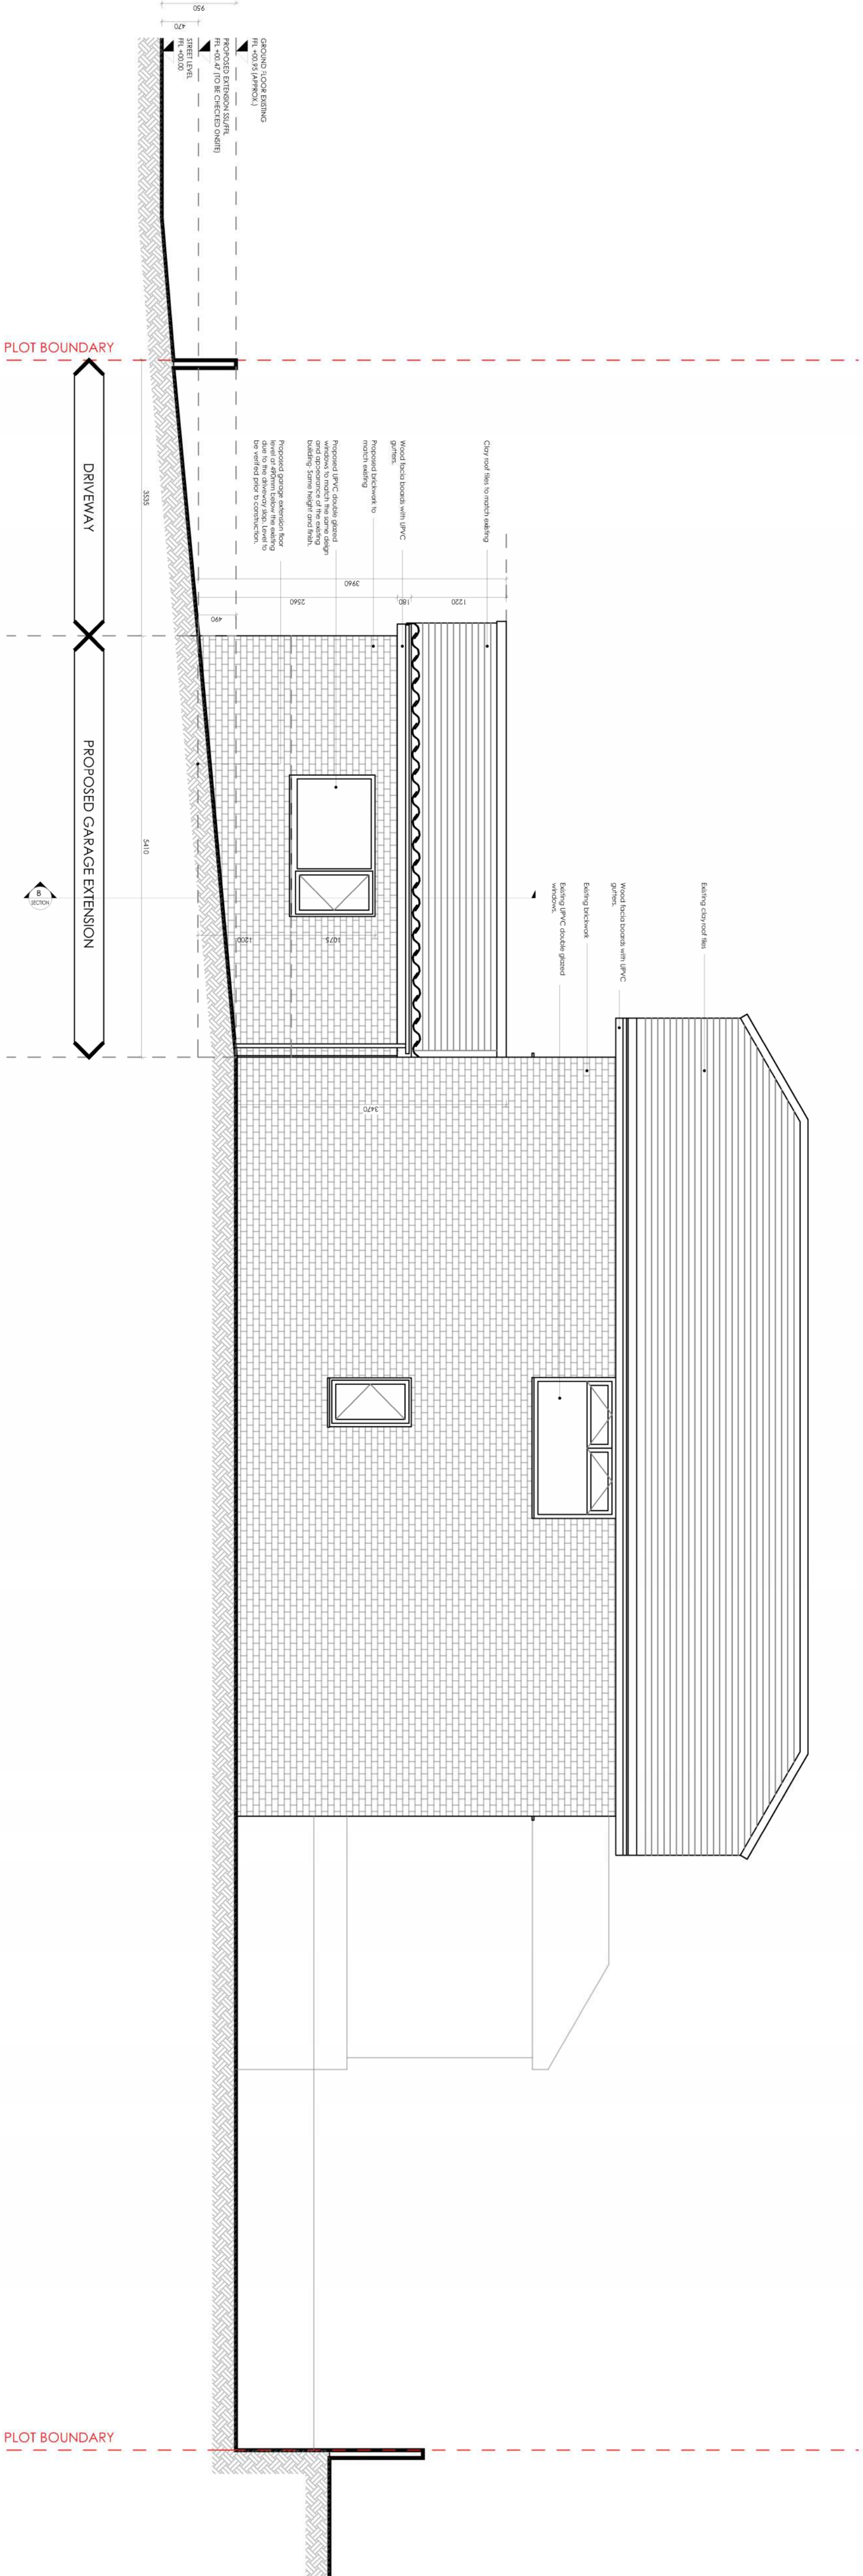

3. PROPOSED ELEVATION_N/W FACING

SCALE 1:50

CLIENT
MICHAEL AND AVRIL DAY

CONSULTANT
CHRISTOPHER DAY FCIAI

PROJECT
GARAGE EXTENSION
35 HEOL-Y-GLYN, MILLBROOK,
TREHARRIS, CF46 5RX.

DRAWING TITLE
PROPOSED ELEVATIONS

DRAWN: CHRIS DAY
SCALE: 1:50
DATE: 07/01/2026
CLIENT DRAWING No. CD-35-2001
REVISION A