


Colliers Row, Merthyr Tydfil

Tree Constraints Plan

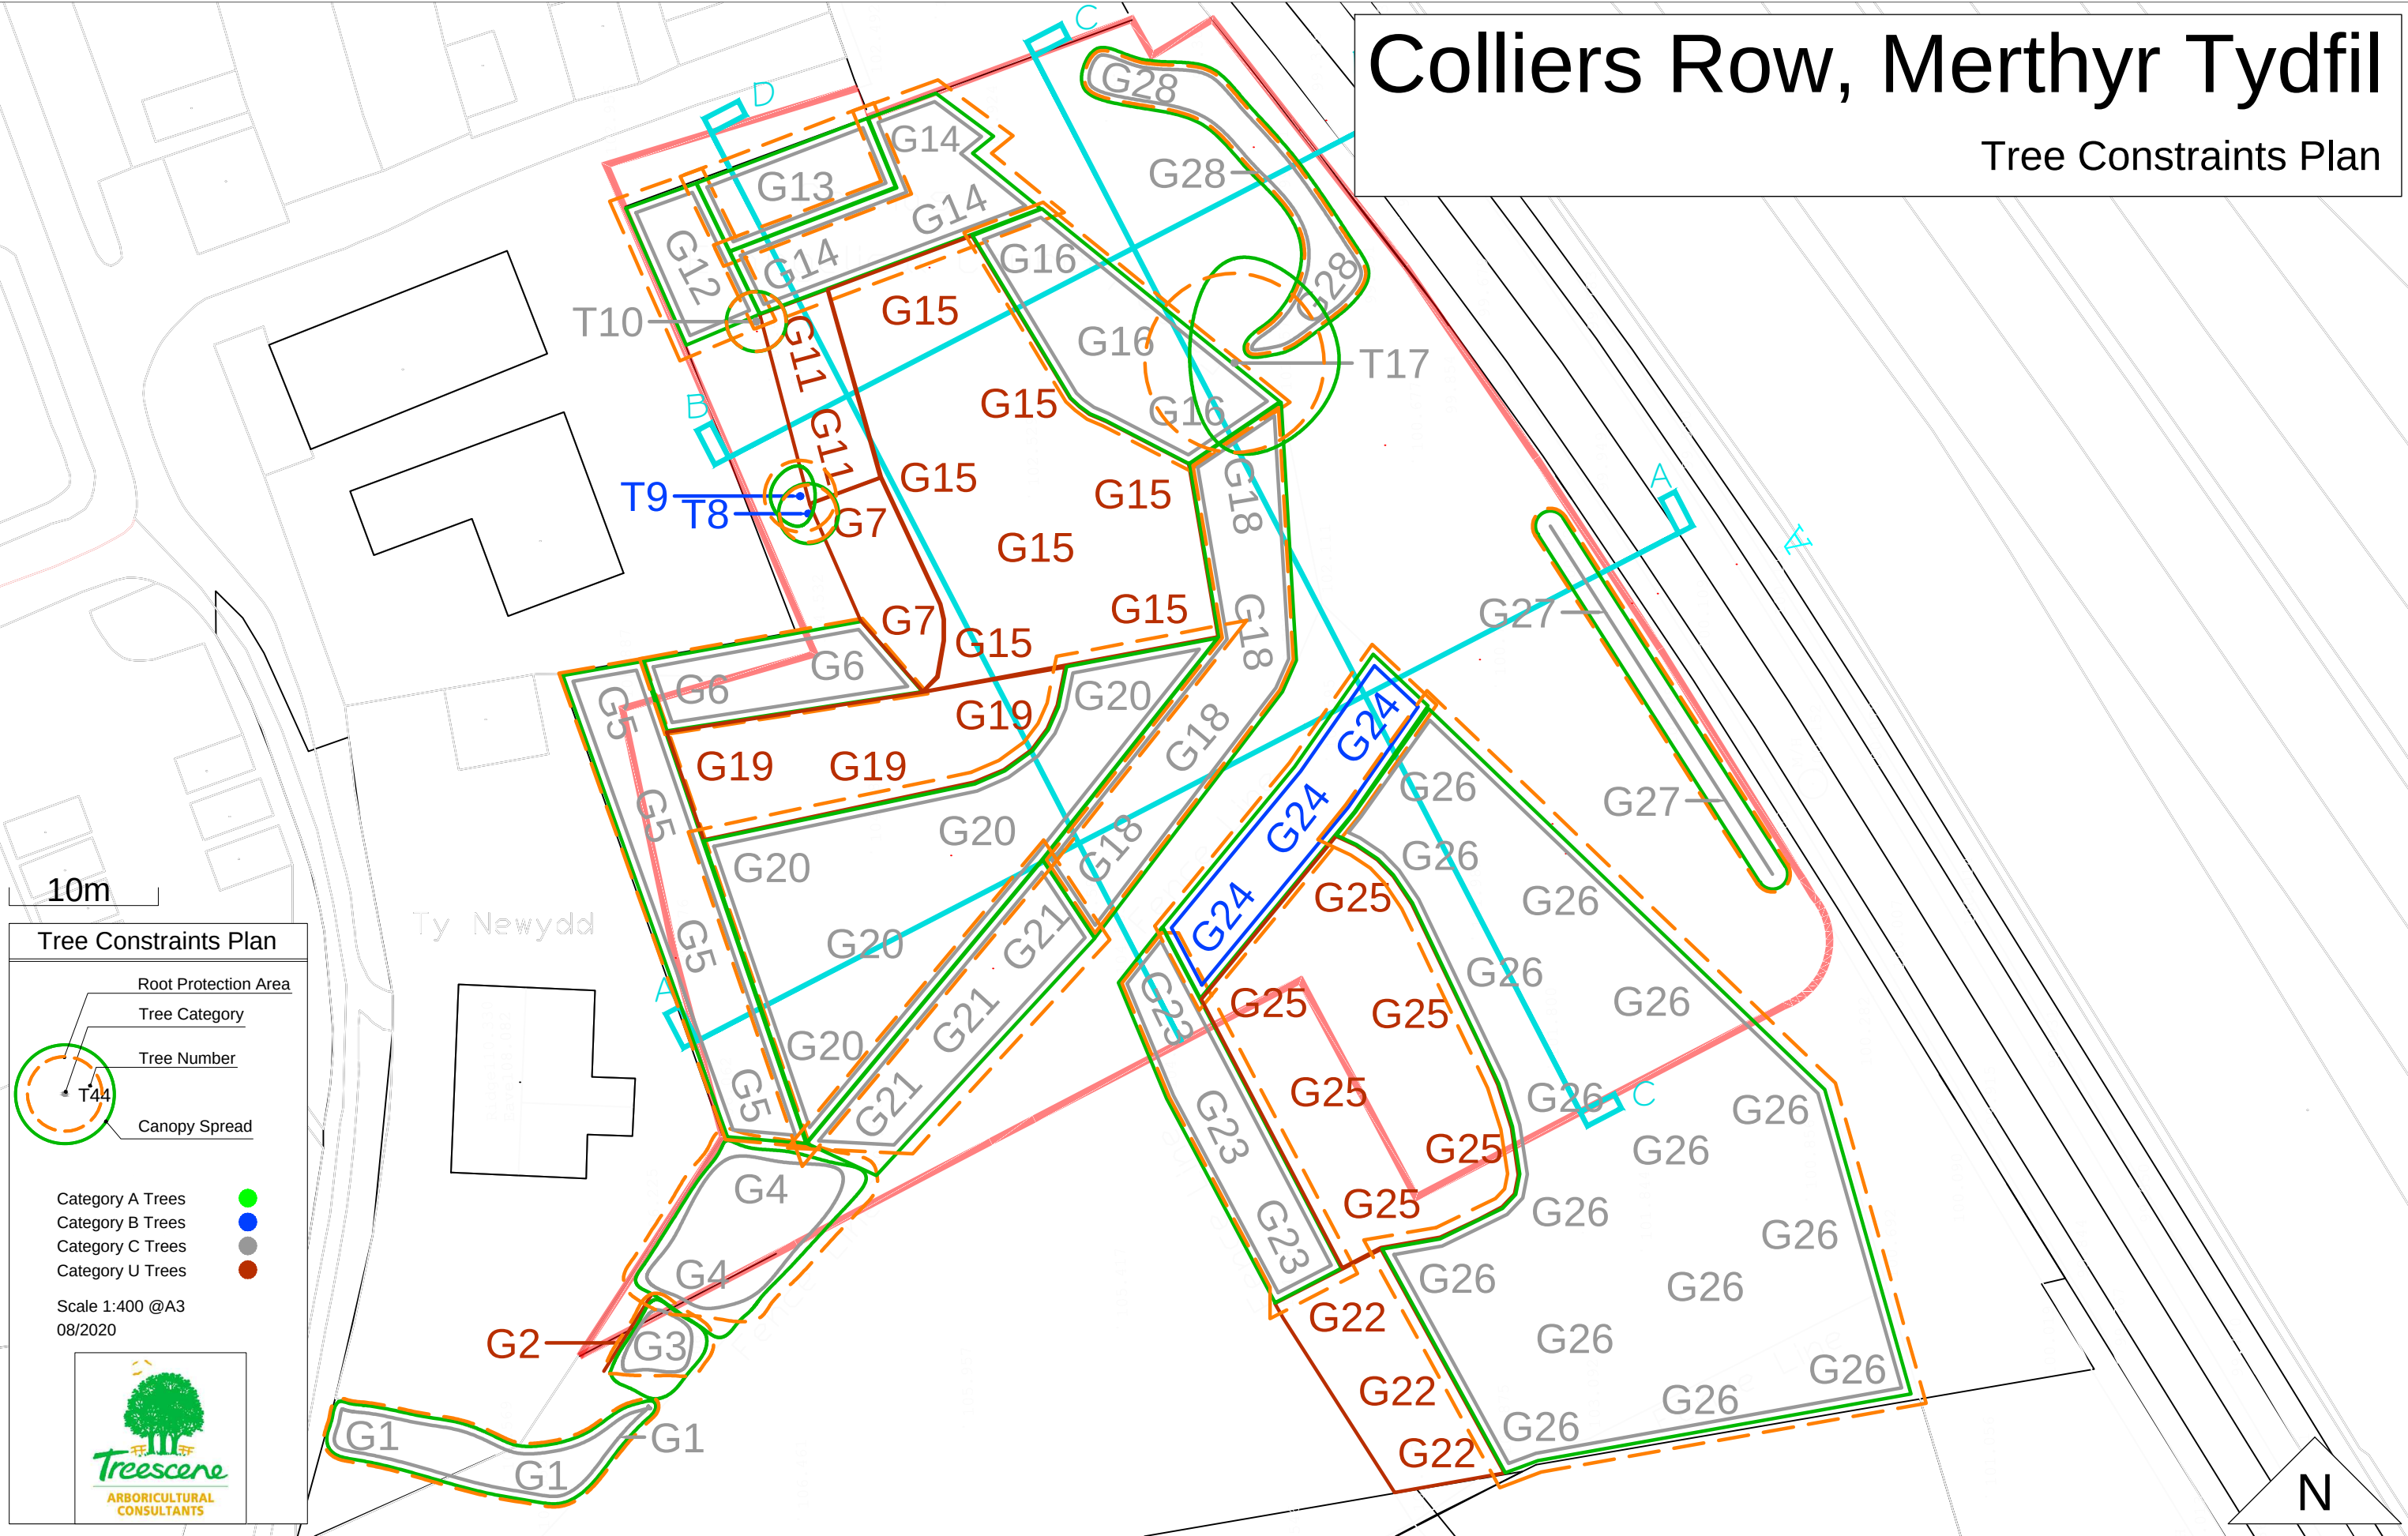


Colliers Row, Merthyr Tydfil

Tree Constraints Plan

10m

Tree Constraints Plan

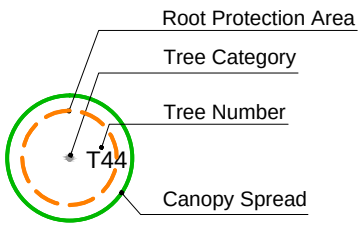

- Category A Trees
- Category B Trees
- Category C Trees
- Category U Trees

Scale 1:200 @A3
08/2020

