


NOTES:  
All dimensions must be checked on site and not scaled from this drawing.  
This plan has been prepared for Planning and /or Building Regulation purposes only.  
Some forms of building works may require action by the owner under The Party Wall Act 1996. The adjoining owners are to be informed of the proposals at least one month before commencement of works and their written approvals obtained.

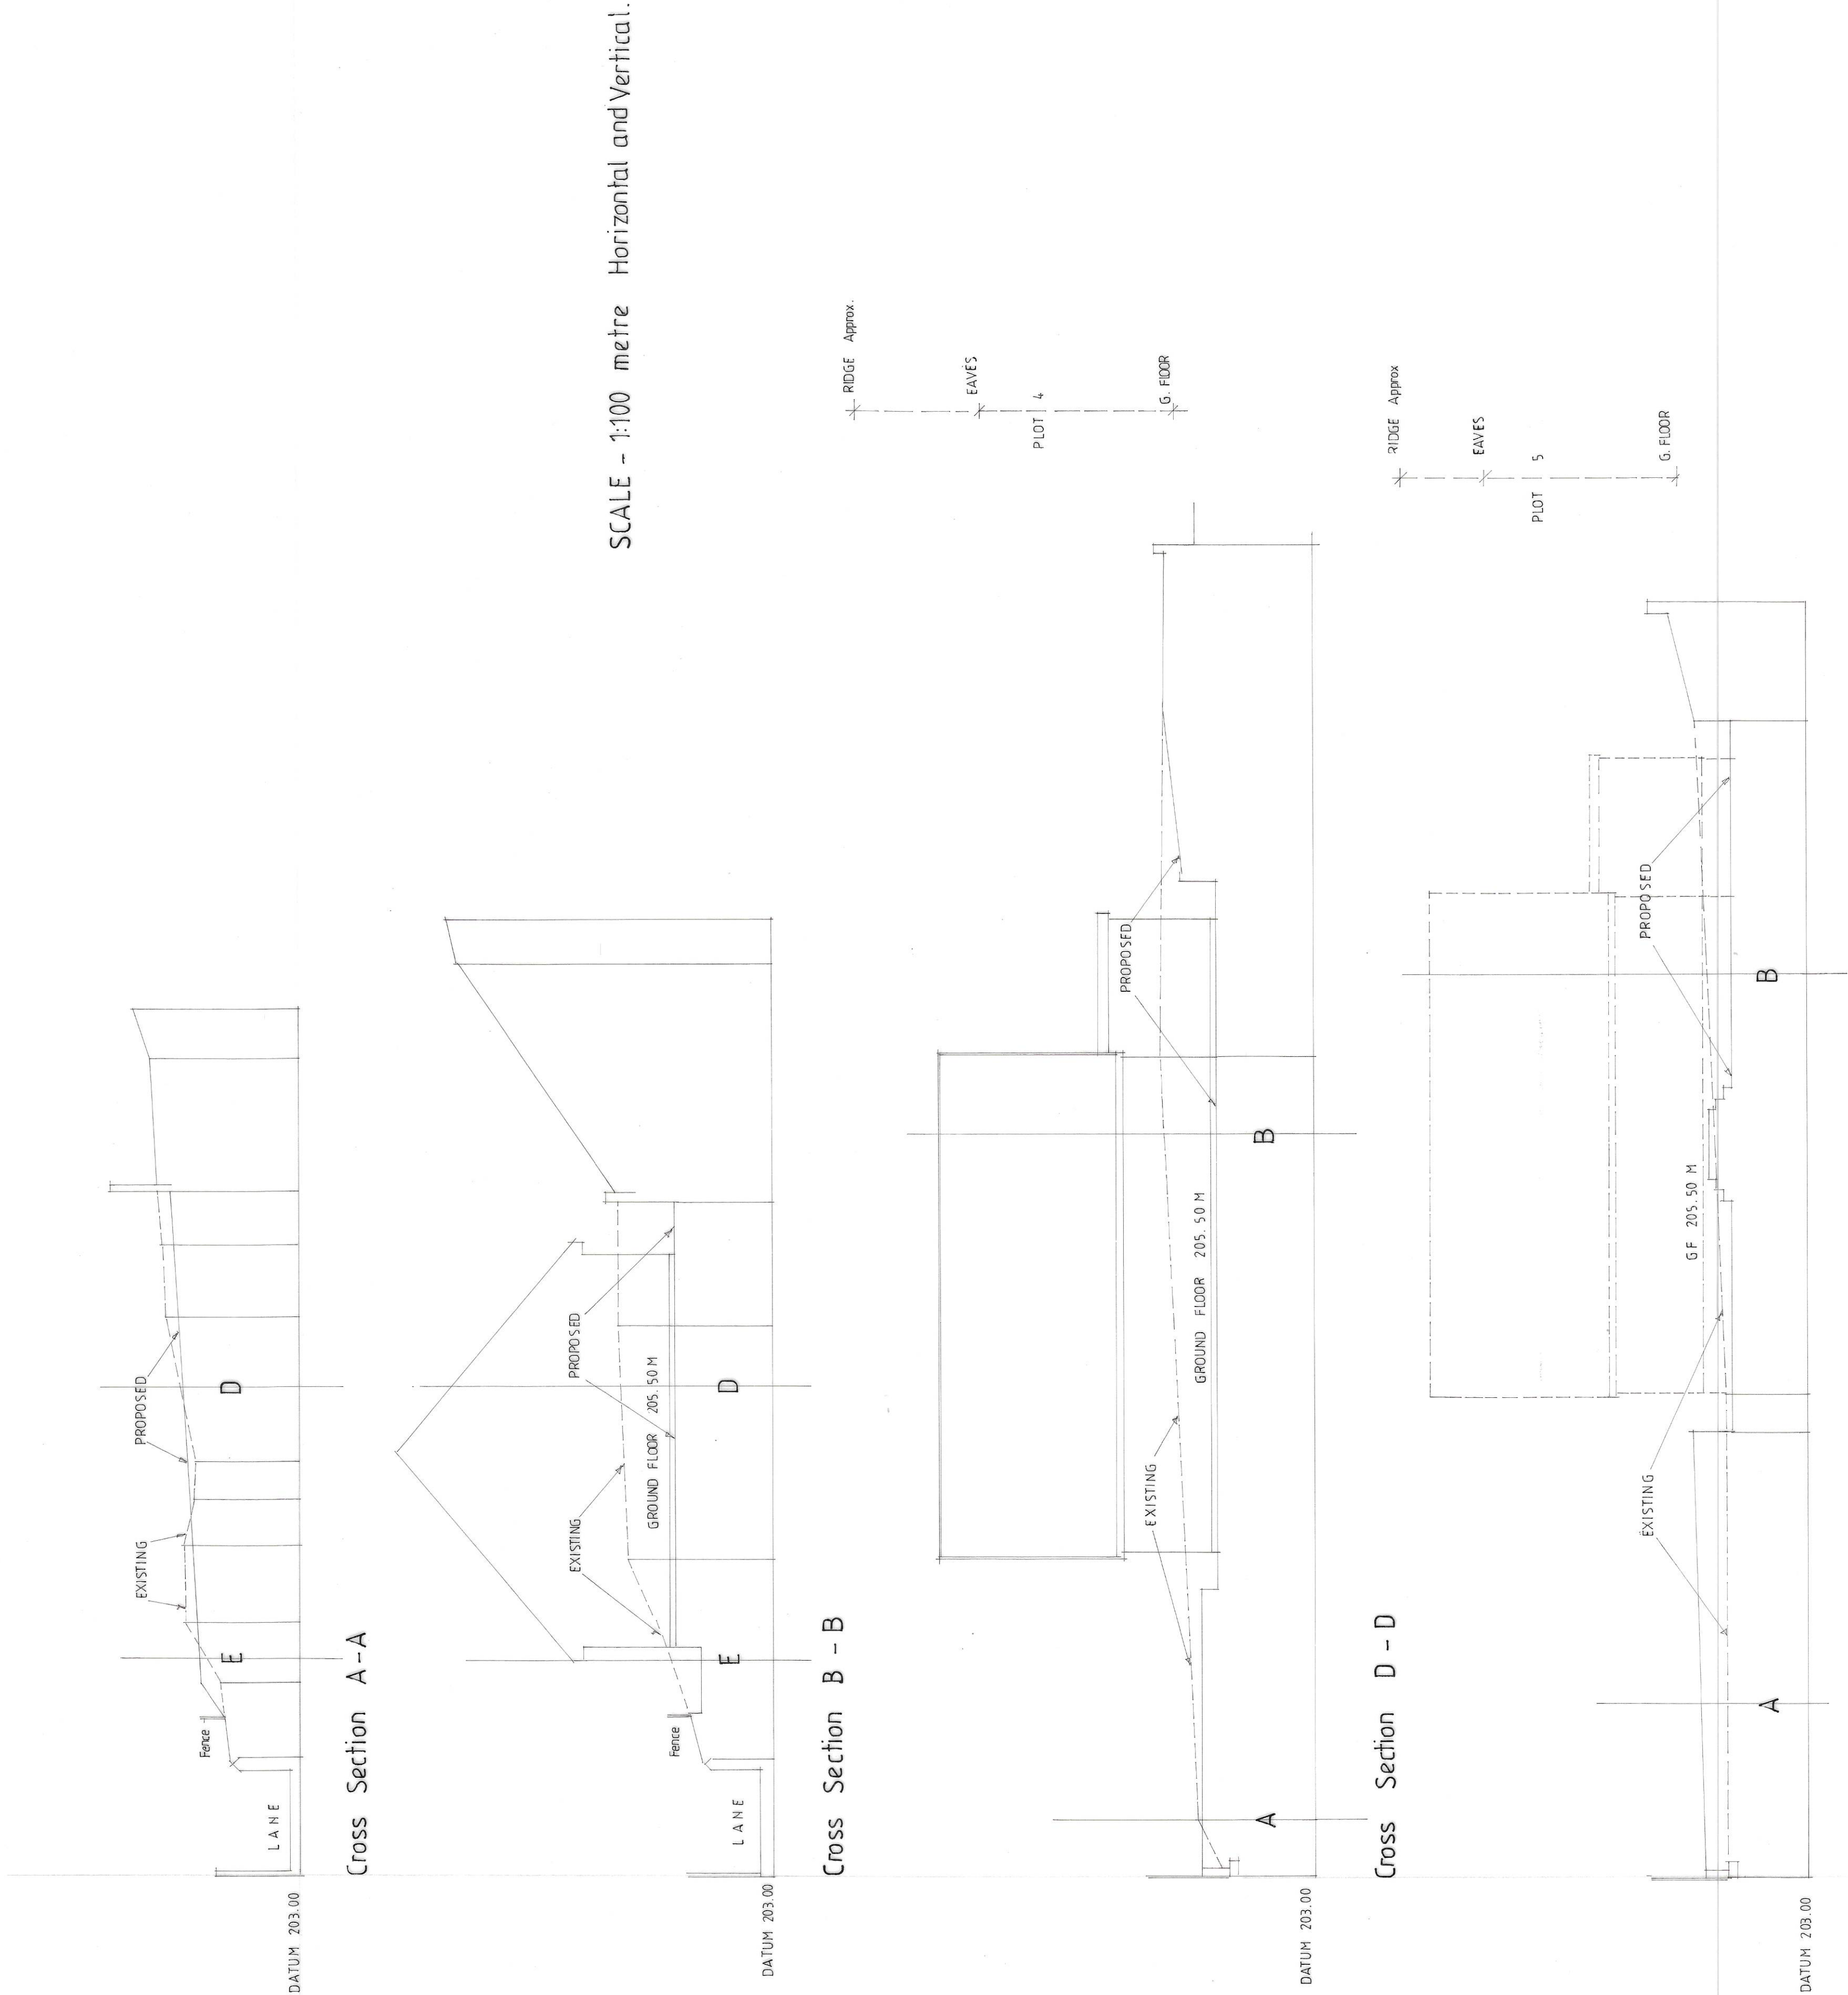

| Revisions   |      |
|-------------|------|
| A           | Date |
|             |      |
|             |      |
|             |      |
| © copyright |      |

**D. Vivian Jones AssocRICS**  
*Building Design Services*  
114, Brecon Road,  
HIRWAUN,  
Rhonda Cynon Taff,  
CF44 9NS  
Tel. 01685 812069  
Mobile 07702 380869  
Email: vivianjonesdesign@yahoo.co.uk



Client Fallon O'Neill.

Job Title  
Proposed Detached Dwelling.  
Cross Sections.

Drawing Title  
Plot 6 Sandbrook Place  
Brynirion Road  
MERTHYR TYDFIL  
CF47 0FW

Scale 1:100 m

Date 07.01.2021  
Drawn by

Dwg. No. 2764 NB S.  
Rev.