


PROPOSED FIRST FLOOR PLAN

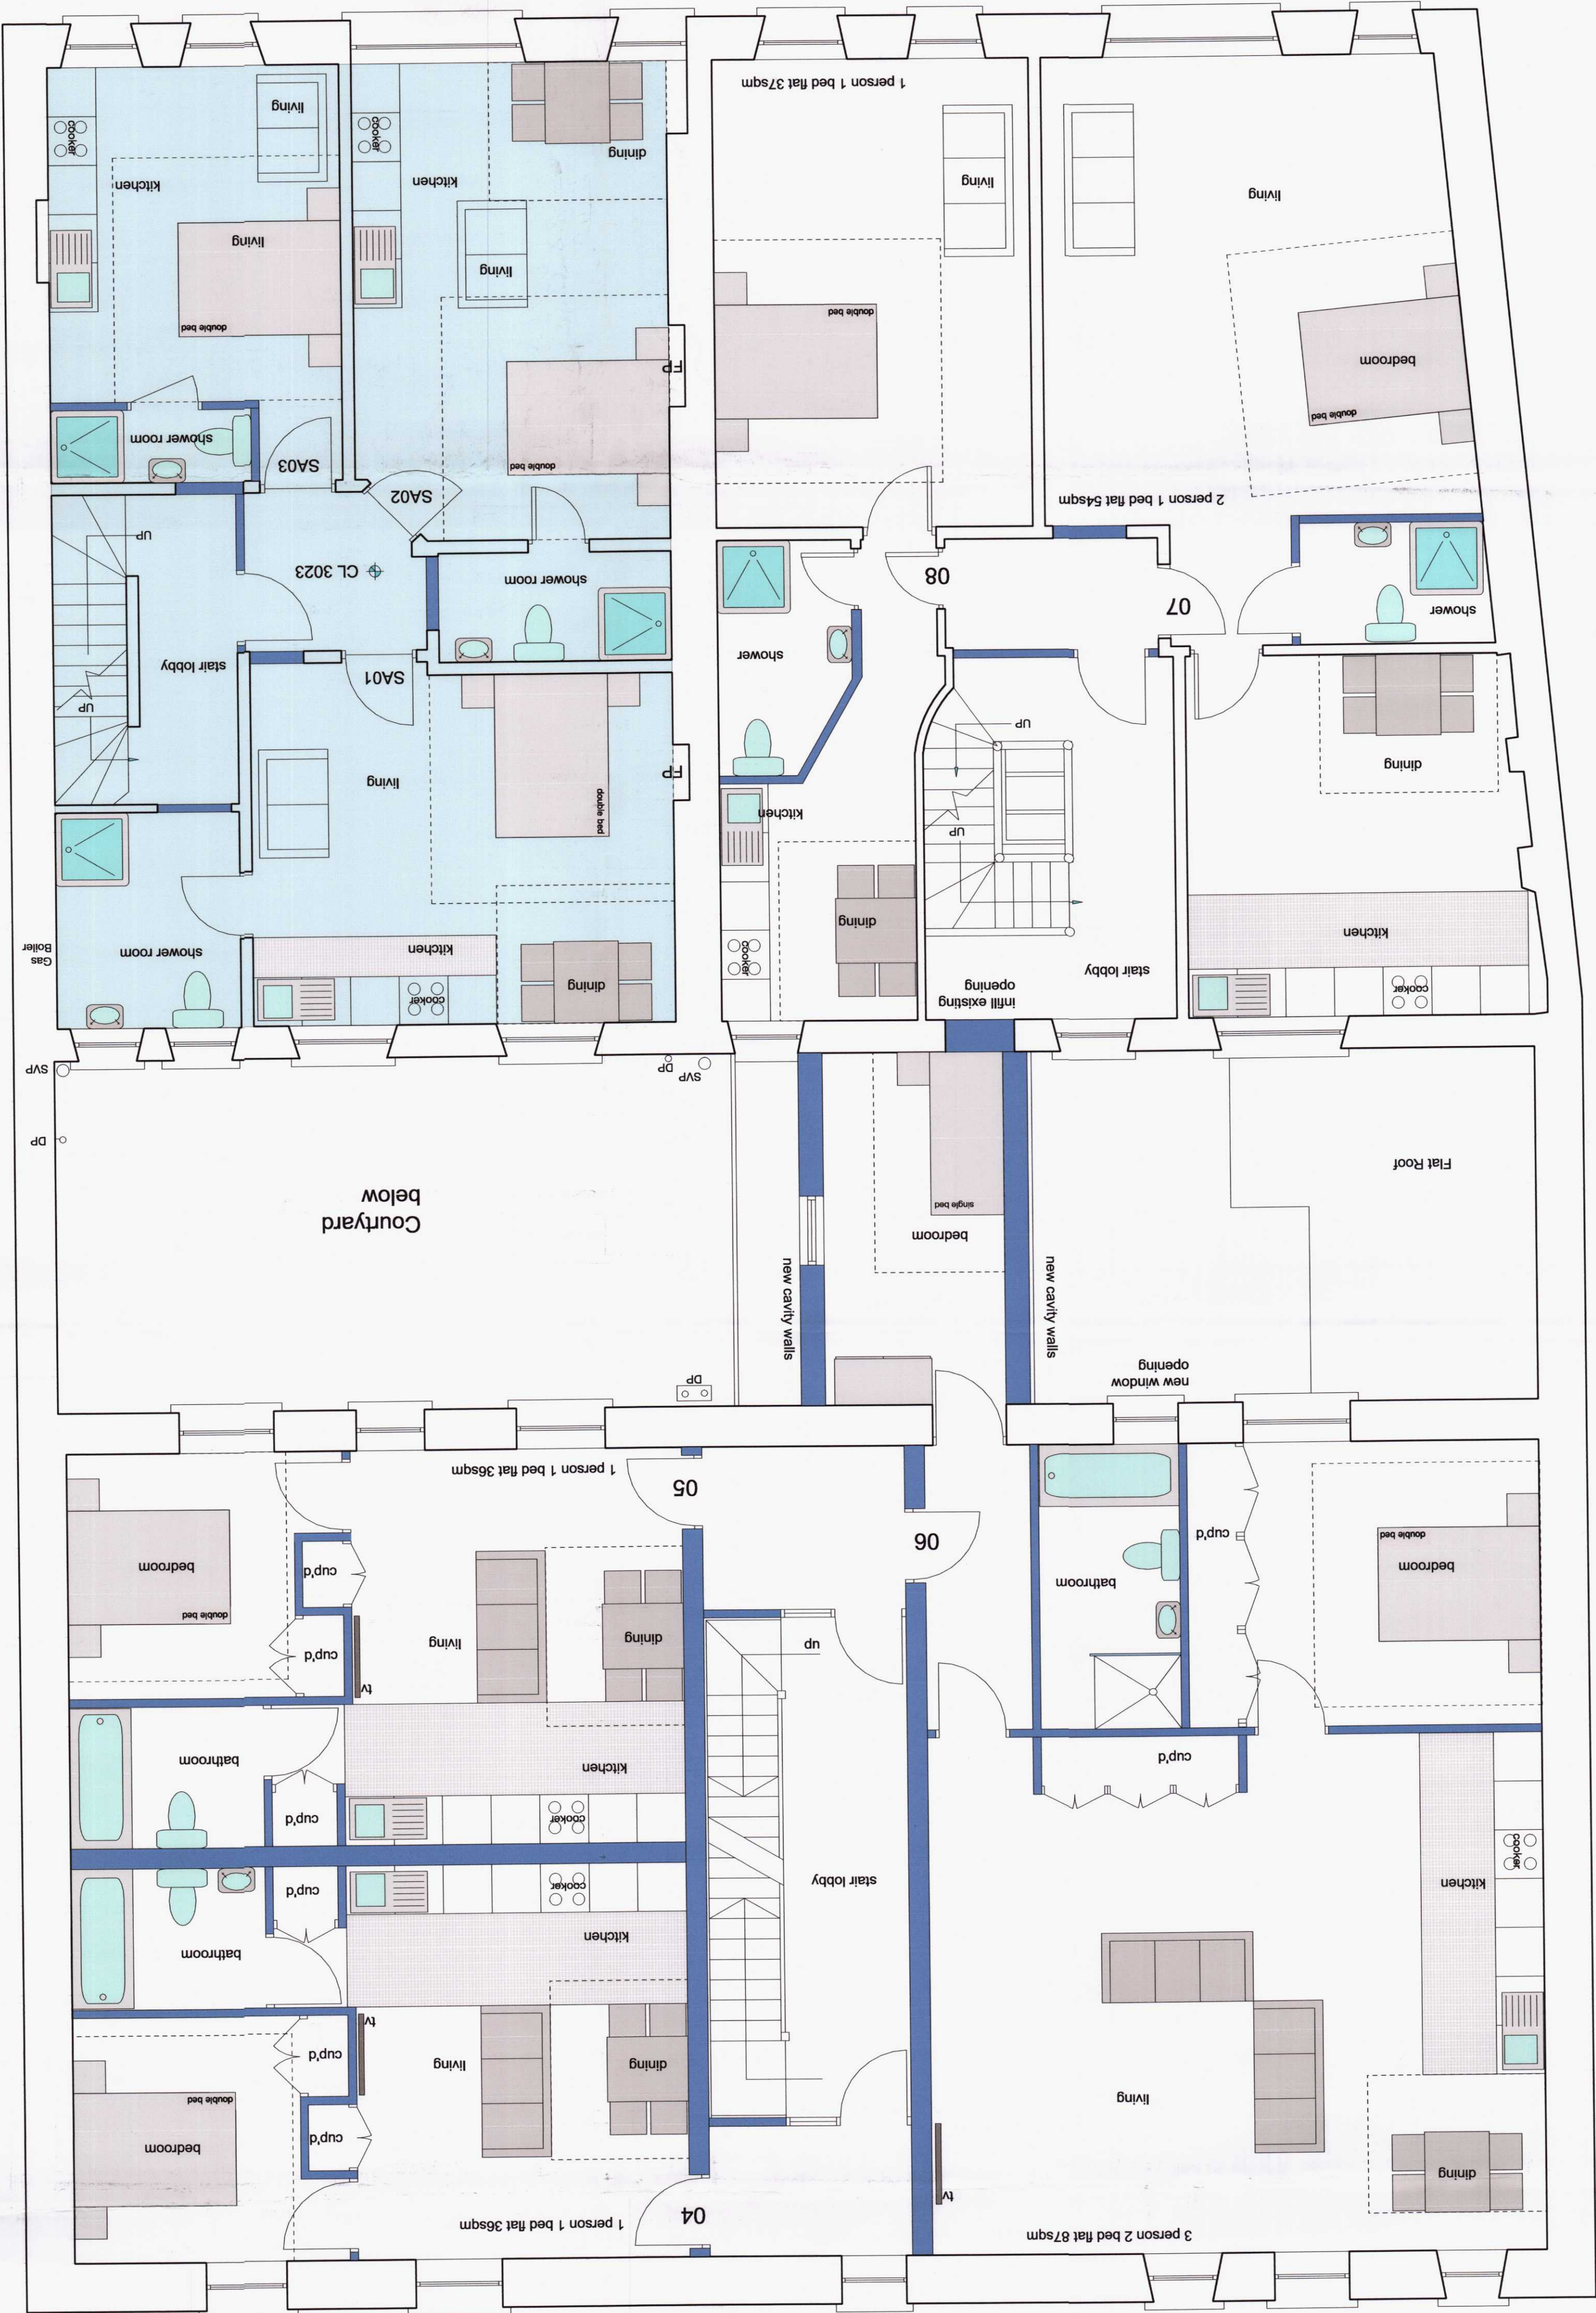

holiday let



George and Co.
Proposed refurbishment
of
Howfield Bakery, High
Street, Merthyr Tydfil

625.002	Proposed plans	Sketch 1:50@A1	July 19	SG
1st Floor				
Woodford Studios 63 High St				
Merthyr Tydfil CF37 8DE				
0783028652				
helo@georgeandco.studio				
www.georgeandco.studio				
DO NOT SCALE THIS DRAWING				
©George and Co.				