


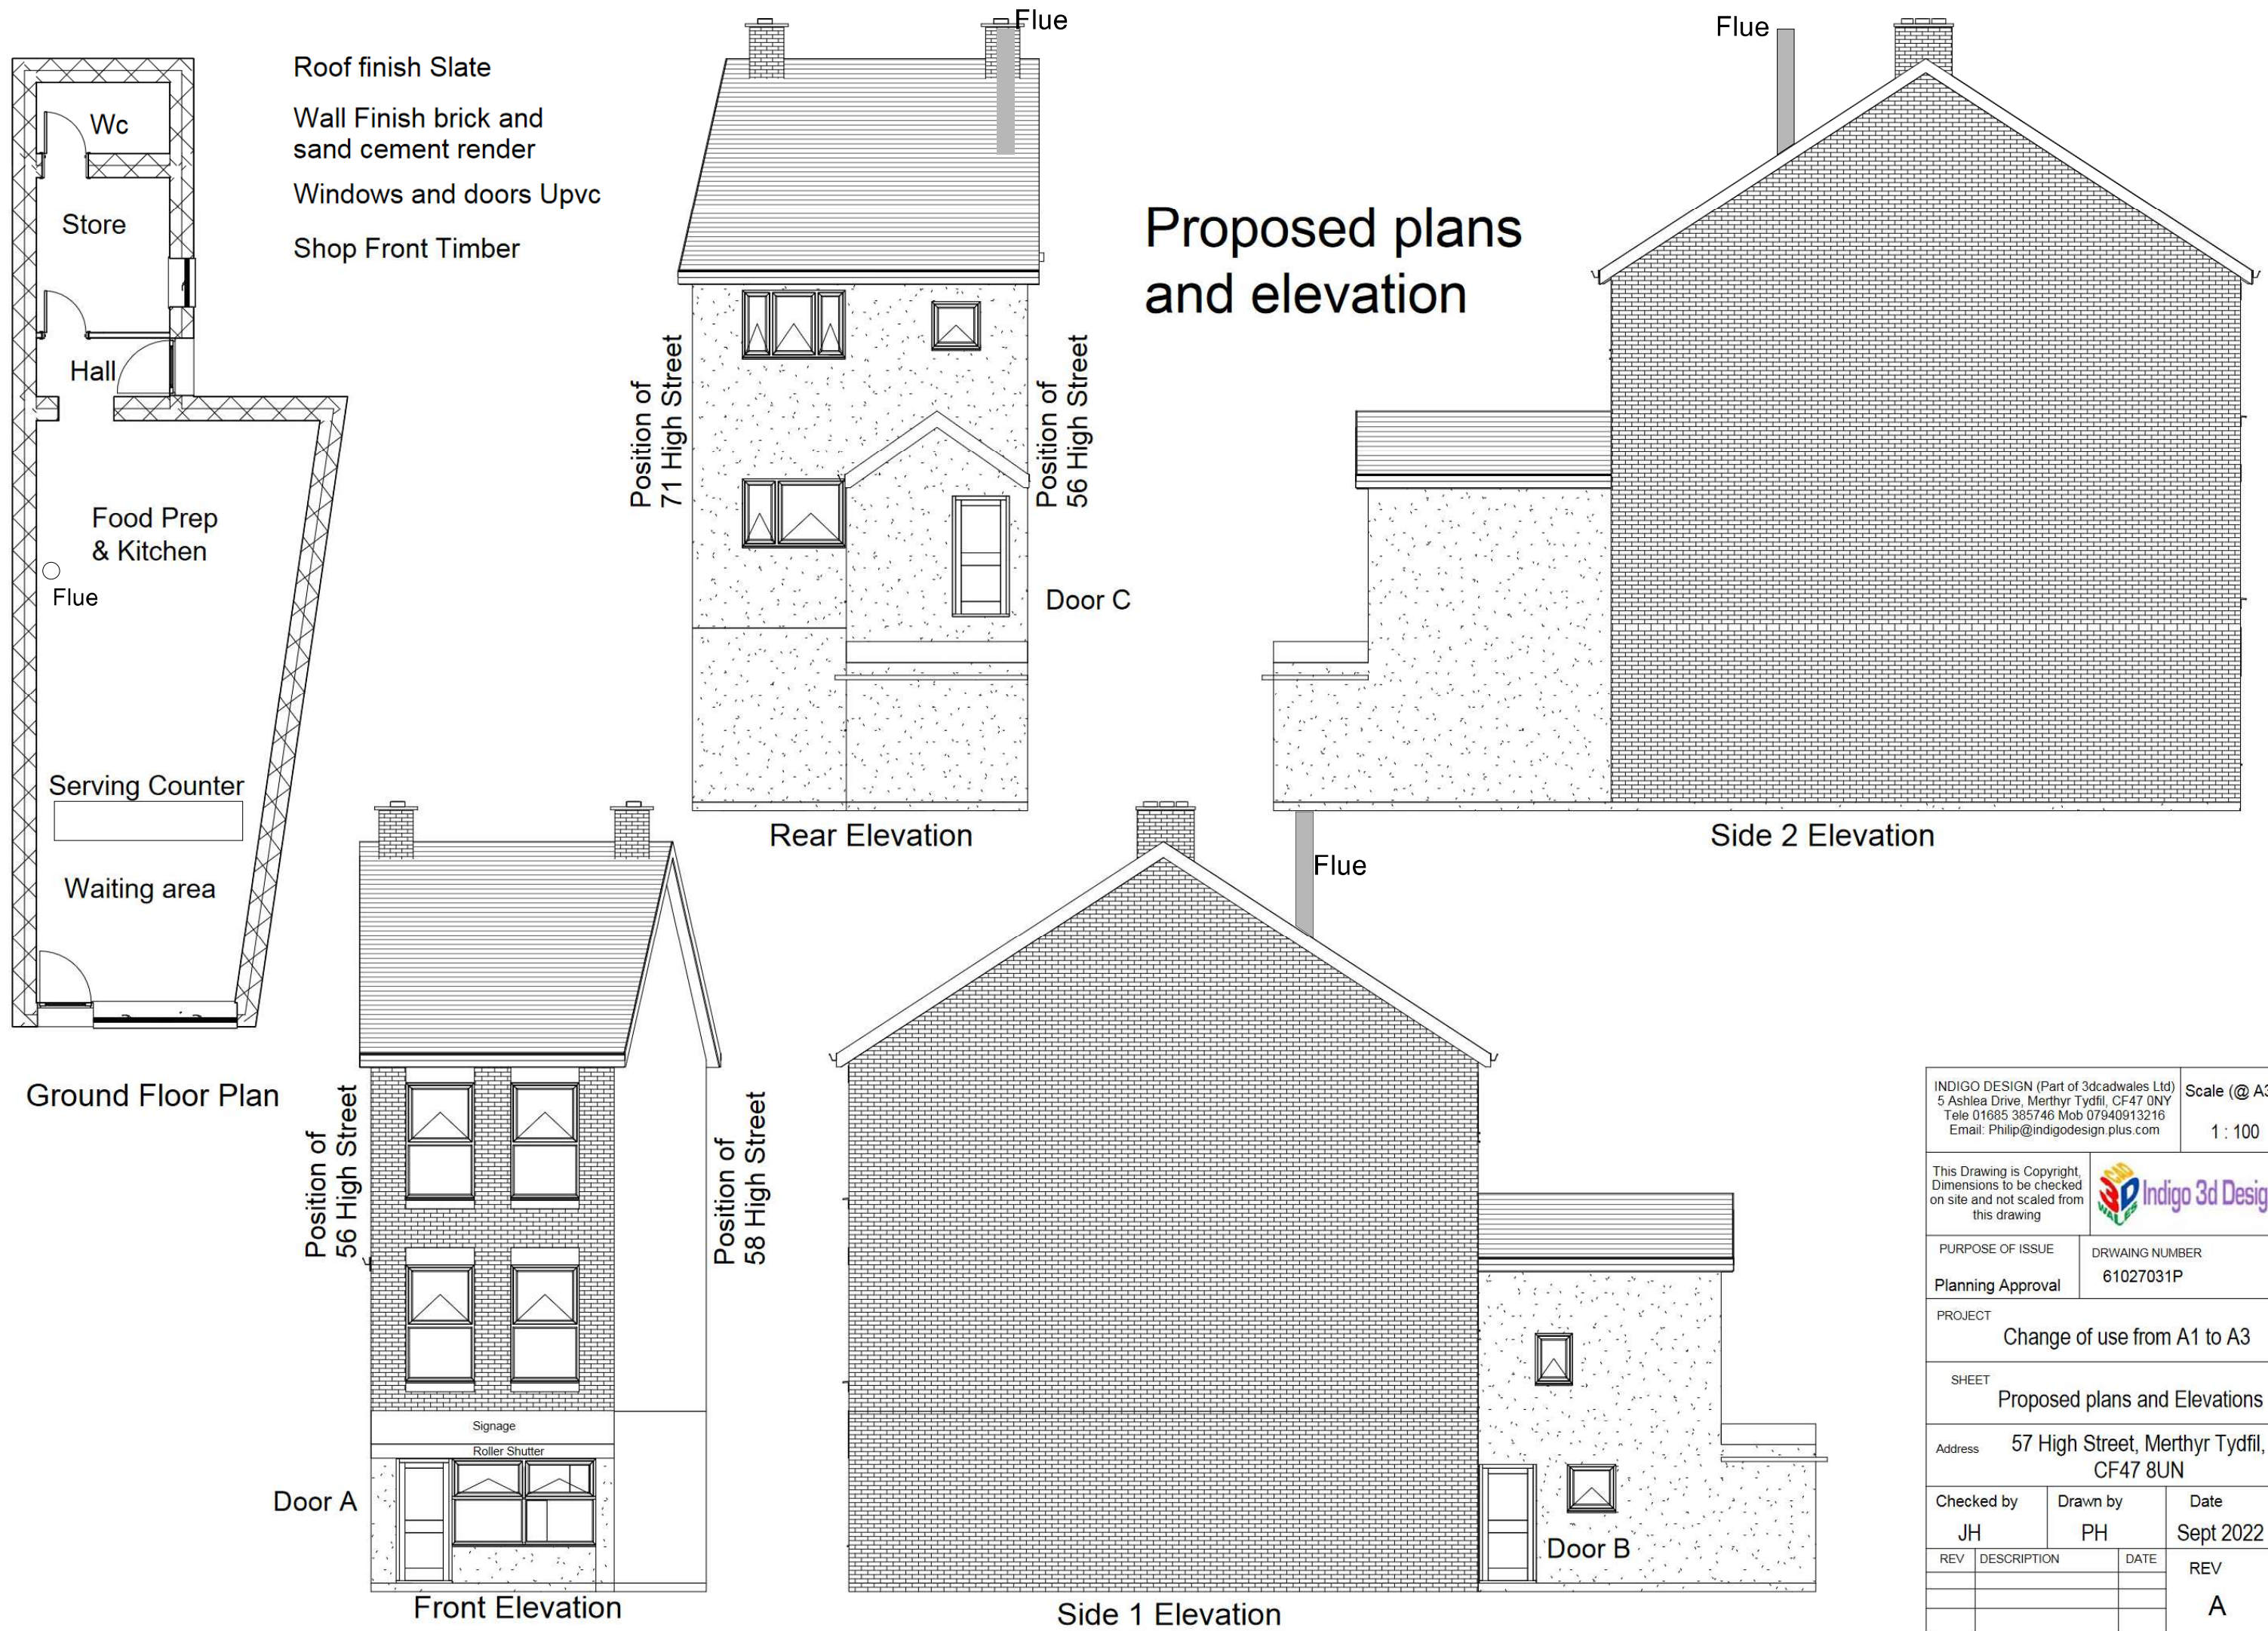

INDIGO DESIGN (Part of 3dcadwales Ltd) 5 Ashlea Drive, Merthyr Tydfil, CF47 0NY Tele 01685 385746 Mob 07940913216 Email: Philip@indigodesign.plus.com		Scale (@ A3) 1 : 100	
This Drawing is Copyright, Dimensions to be checked on site and not scaled from this drawing		 Indigo 3d Design	
PURPOSE OF ISSUE Planning Approval		DRAWING NUMBER 61027031P	
PROJECT Change of use from A1 to A3			
SHEET Proposed plans and Elevations			
Address 57 High Street, Merthyr Tydfil, CF47 8UN			
Checked by JH		Drawn by PH	
		Date Sept 2022	
REV	DESCRIPTION	DATE	REV
			A