


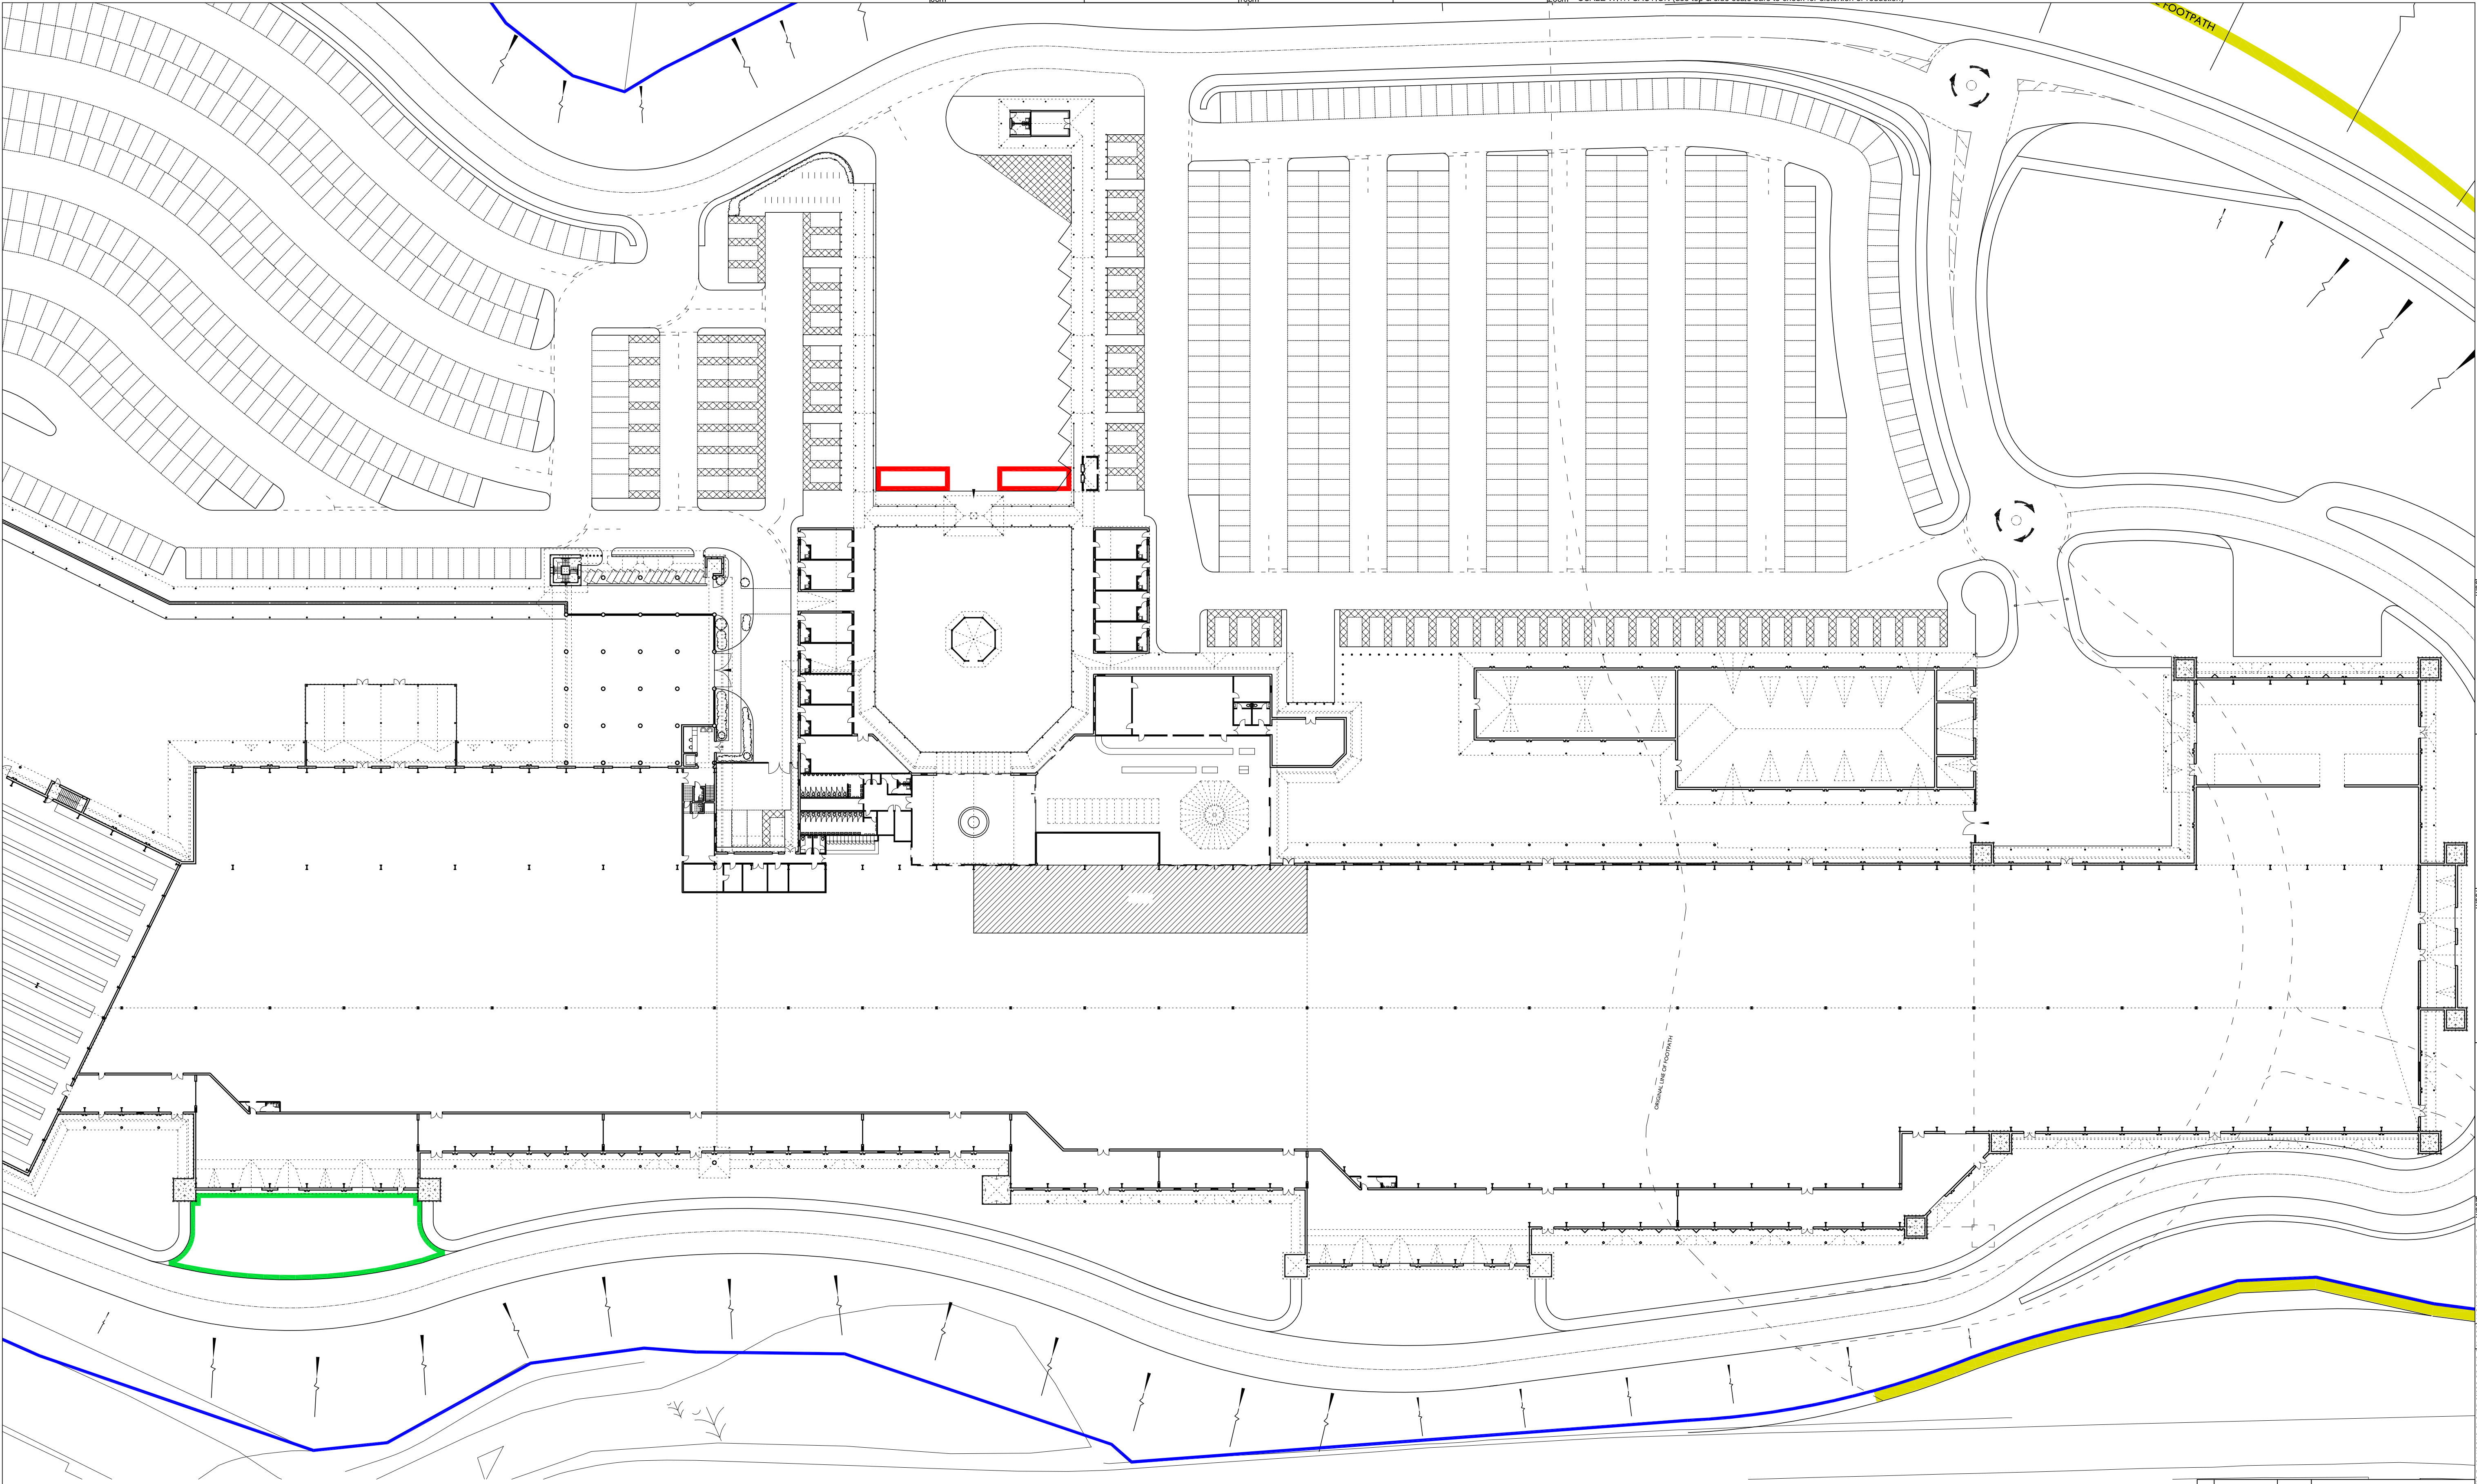

A	11/05/2021	CGM	updated as SO request
Let.	Date dd/mm/yy	Drawn	Revision Description

REVISIONS

STUDIO WINTER
Chartered Architect
The Old Mill, Llanwrthwl, Carmarthenshire, SA31 3JE
T: 01579 345354 E: mail@studiotwinter.com W: www.studiotwinter.com

Project Title
TRAGO HILLS
MERTHYR TYDFIL

This drawing is Copyright to Studio Winter Chartered Architect. It is not to be used for any other project without the written permission of Studio Winter Chartered Architect. All rights reserved. No part of this drawing may be reproduced without the written permission of Studio Winter Chartered Architect. The drawing is the property of Studio Winter Chartered Architect.

CAD Ref SKETCH - Sales Pitches I.dwg

(survey & original drawing by others with any errors or omissions therein)