


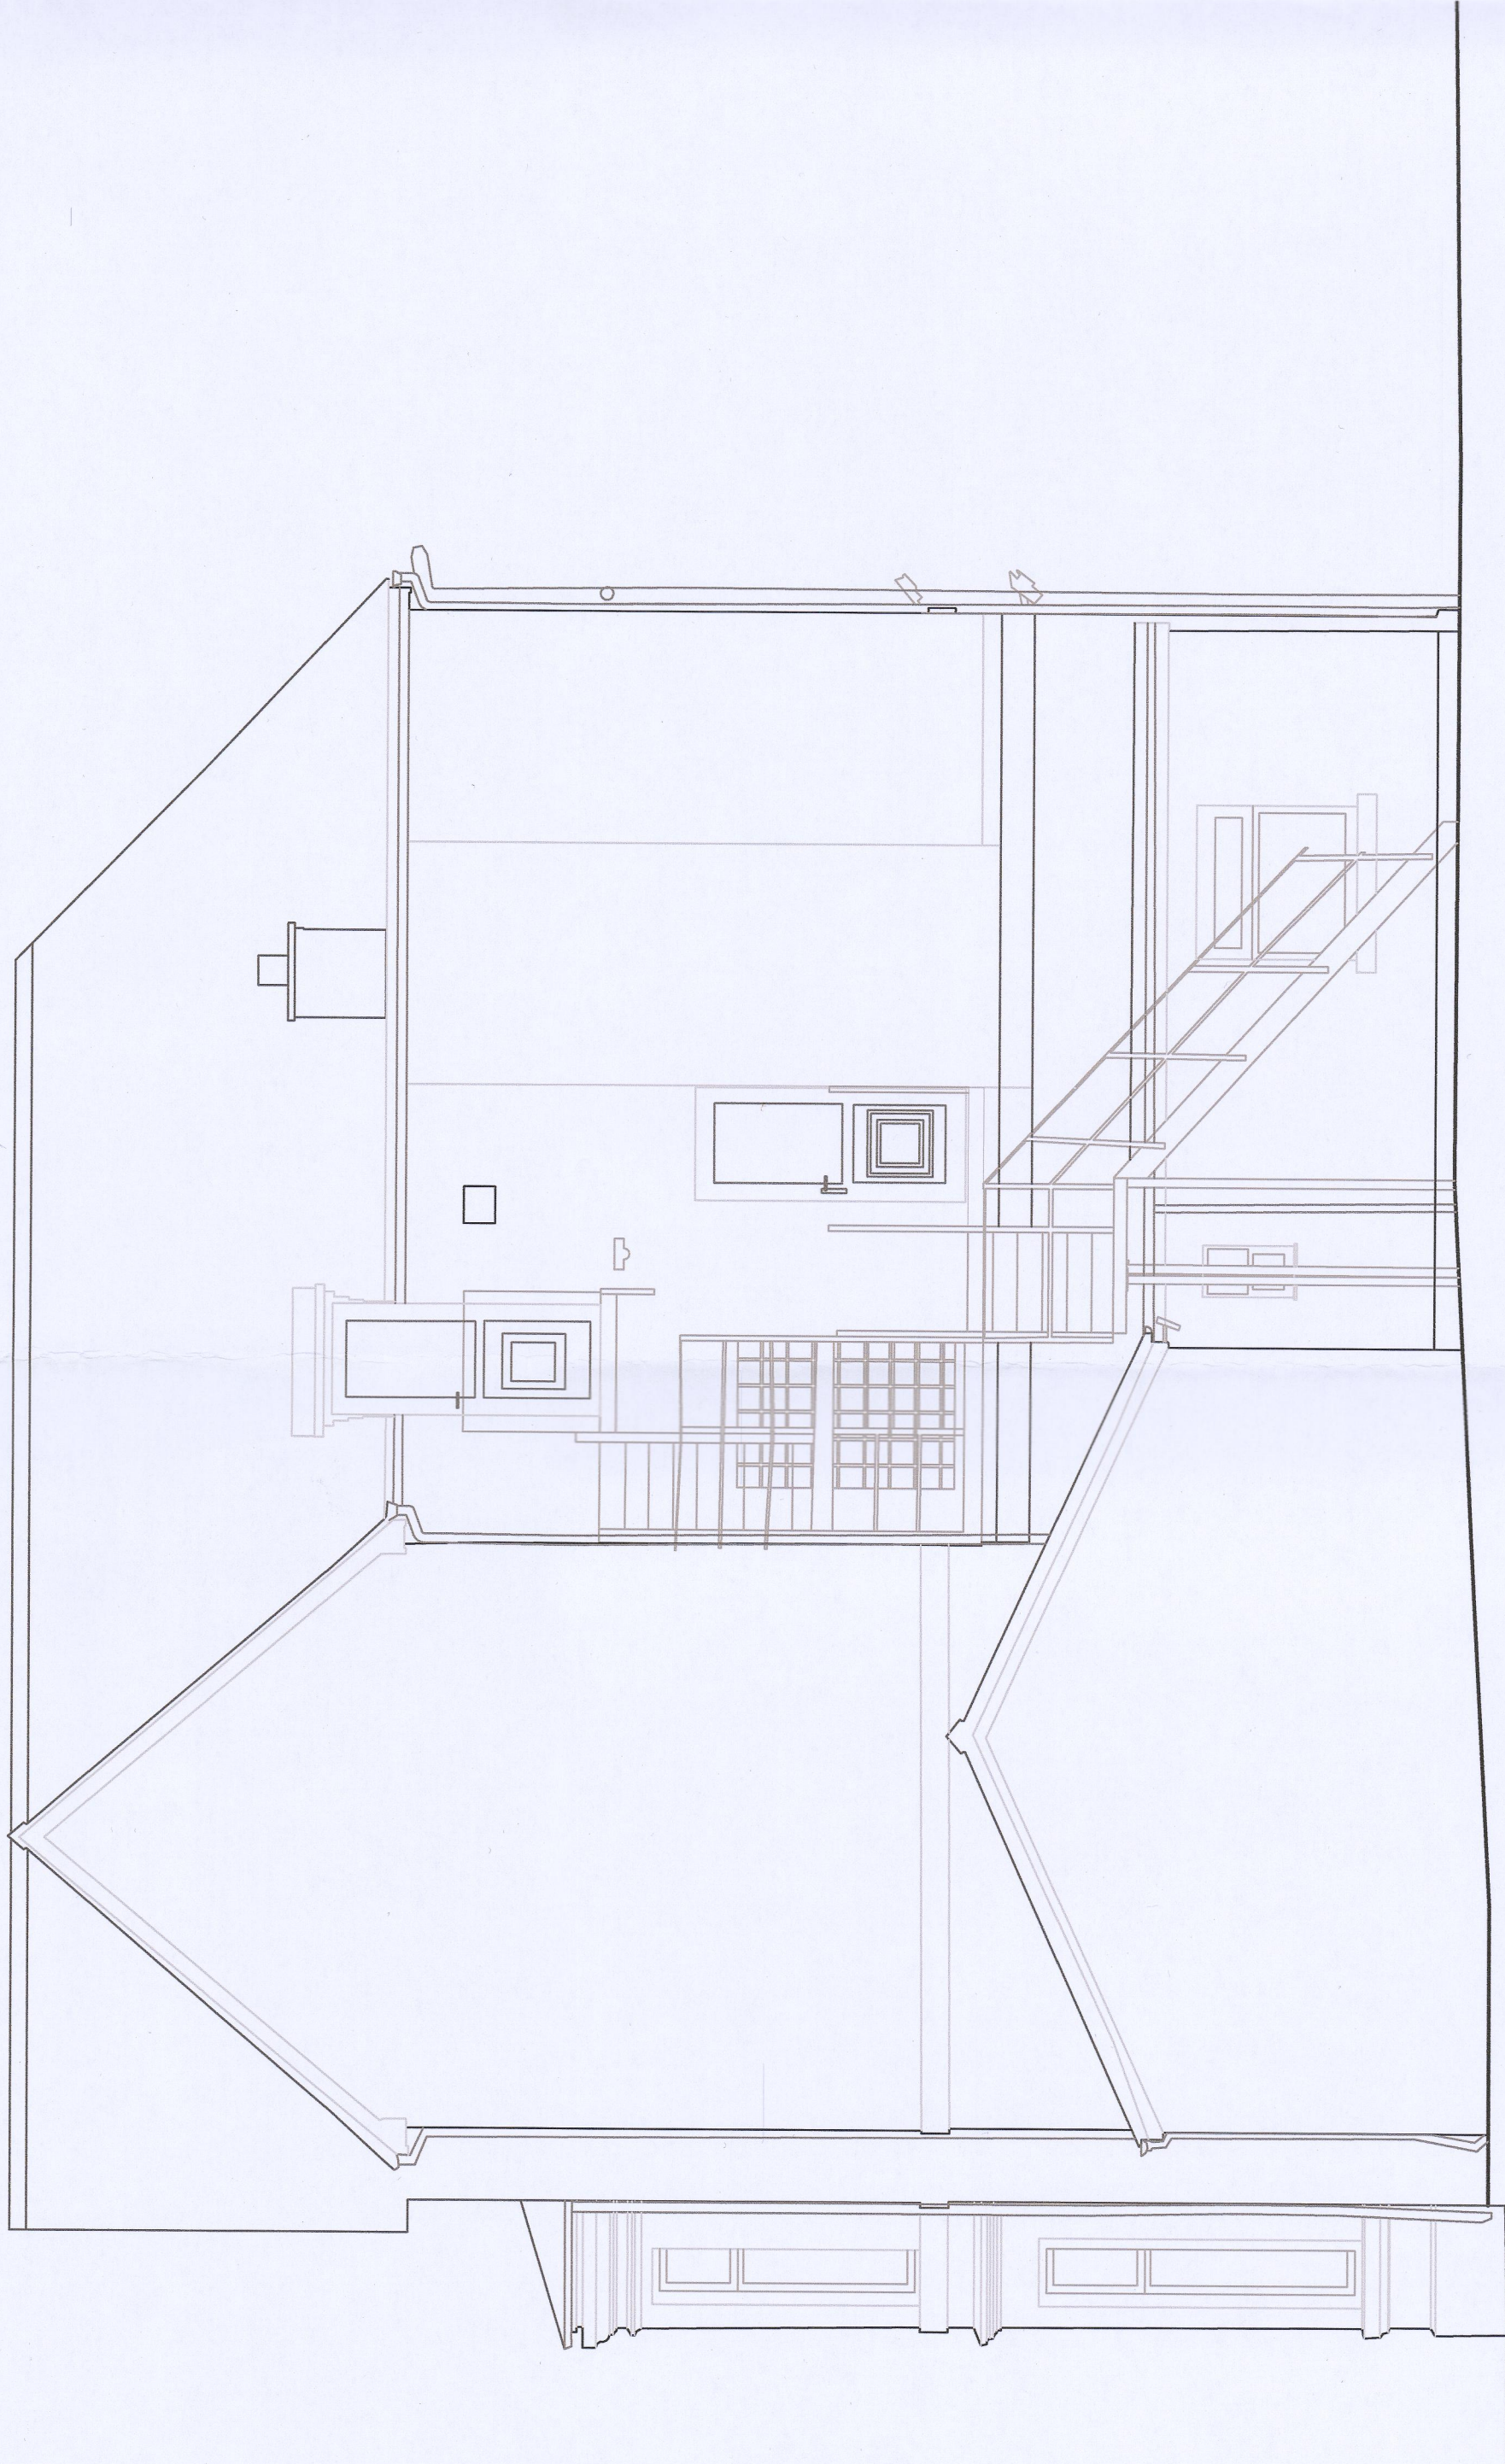

Datum 190.00m

Elevation-1

Existing South East Elevation 1:50




Datum 190.00m

Elevation-2

Existing North East Elevation 1:50

Rev	Description	Date
-	Existing Elevations	22/06/2022

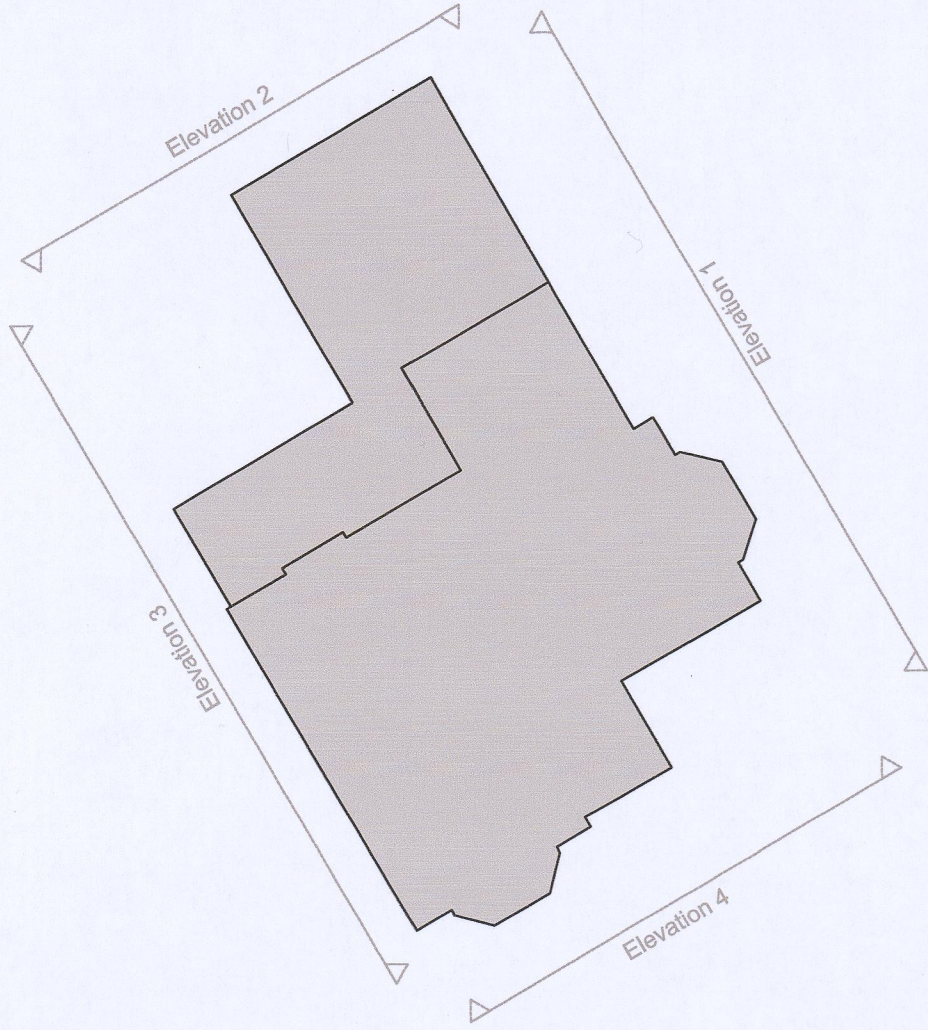

		Cygnets - Ty Alarch	
Cygnets Health Care 3rd Floor 4th Floor Westminster London SW1P 3JA		Peninsula W, Merlin Tydfil CF47 8UY	
Existing Elevations 1:50 @ A1		24/03/2022	
24/03/2022		AM	
proj code	comp	rev	dep no
600016 - CYG - V1 - XX - DR - K - 0005			
NOTE: DRAWING IS FOR DESIGN INTENT PURPOSES ONLY. CONTRACTOR TO DEVELOP DETAILED DESIGN AND PRESENT TO CLIENT FOR APPROVAL. DRAWING, ANY DIMENSIONS SHOWN ARE UNLESS OTHERWISE SPECIFIED. CONTRACTOR TO VERIFY ALL DIMENSIONS ON SITE DURING THE CONSTRUCTION AND REPORT ANY DISCREPANCIES TO THE ARCHITECT IMMEDIATELY.			

