




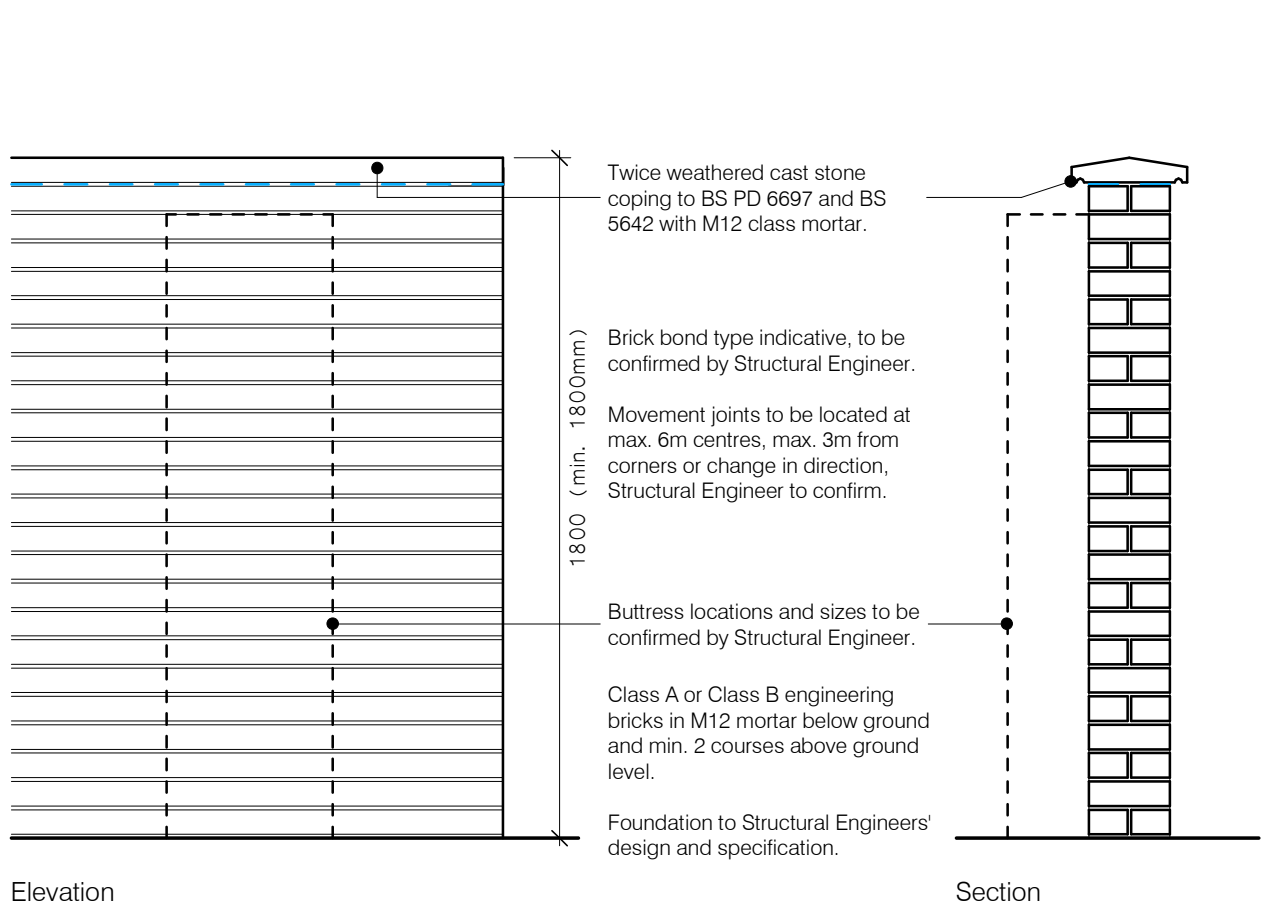


**Boundary Type 1** - - - - -  
1800mm high facing brickwork walls with cast stone coping.

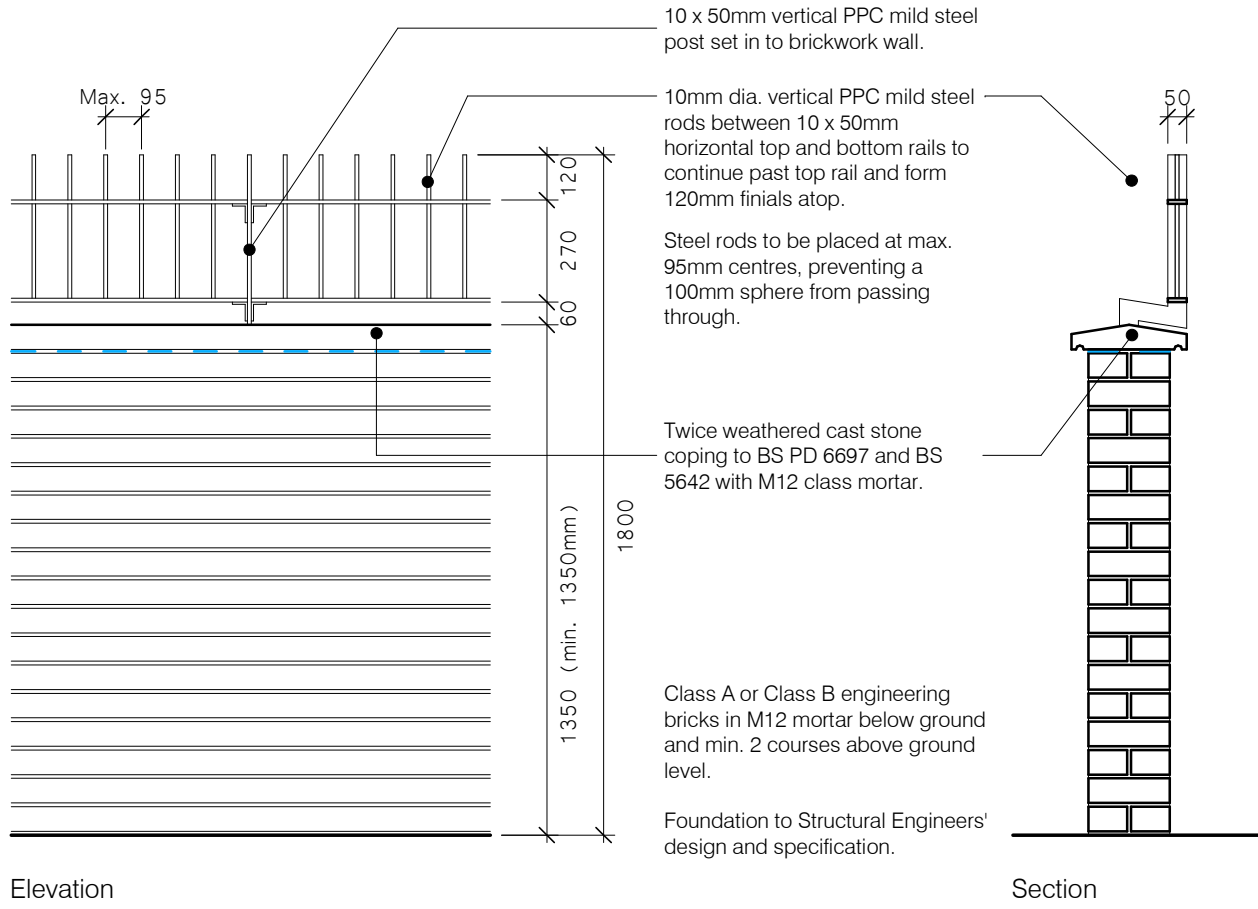


**Boundary Type 2** - - - - -  
1350mm high facing brickwork walls with cast stone coping and PPC metal bar railings atop up to 1800mm.

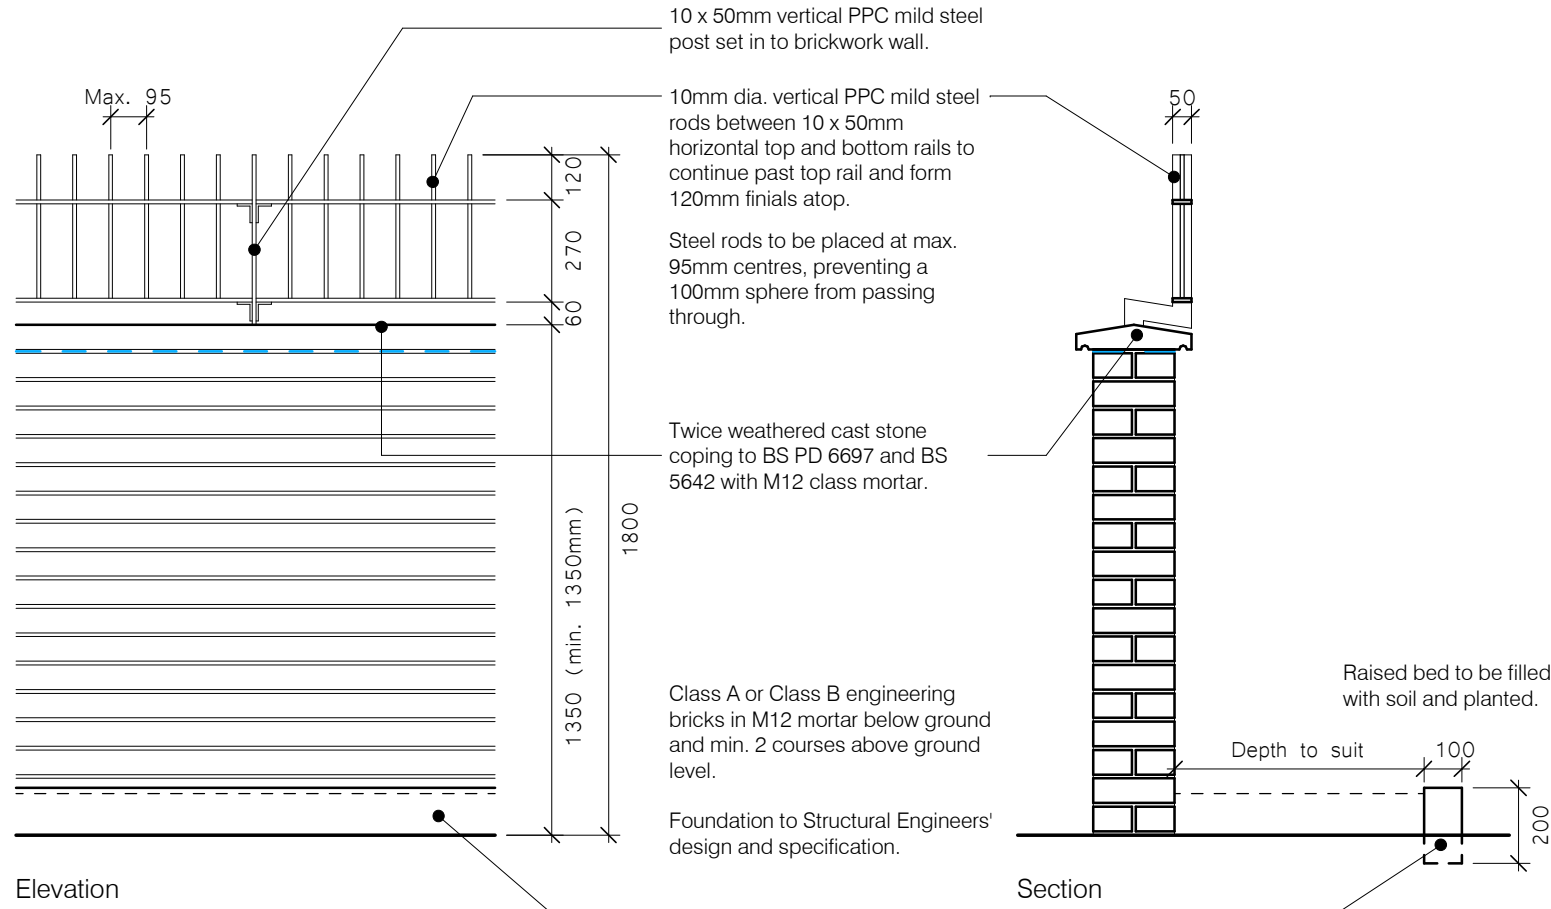


**Boundary Type 3** - - - - -  
1350mm high facing brickwork walls with cast stone coping and PPC metal bar railings atop up to 1800mm. Planting bed to front.

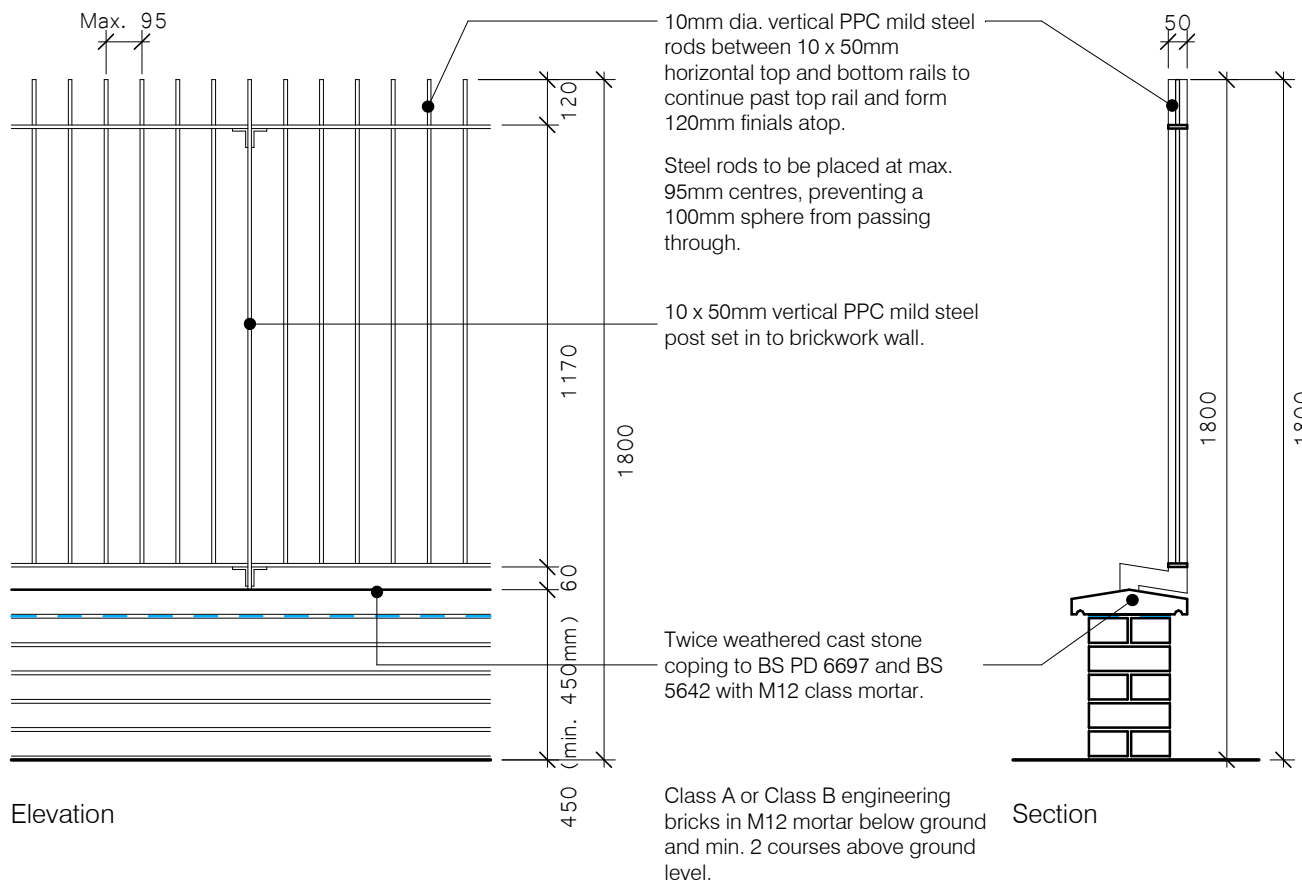

**Boundary Type 4** - - - - -  
450mm high facing brickwork walls with cast stone coping and PPC metal bar railings atop up to 1800mm.

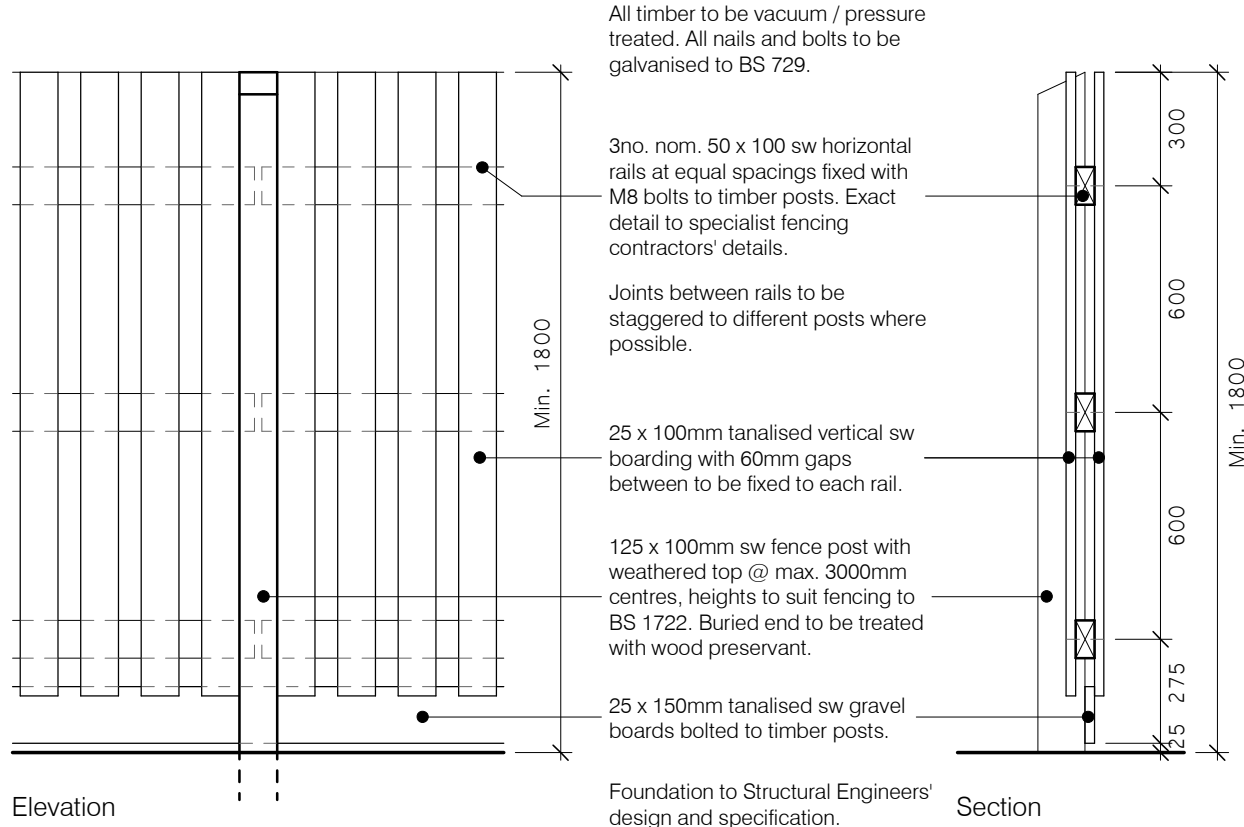

**Boundary Type 5** - - - - -  
1800mm high double sided hit & miss timber fencing (single side where indicated).

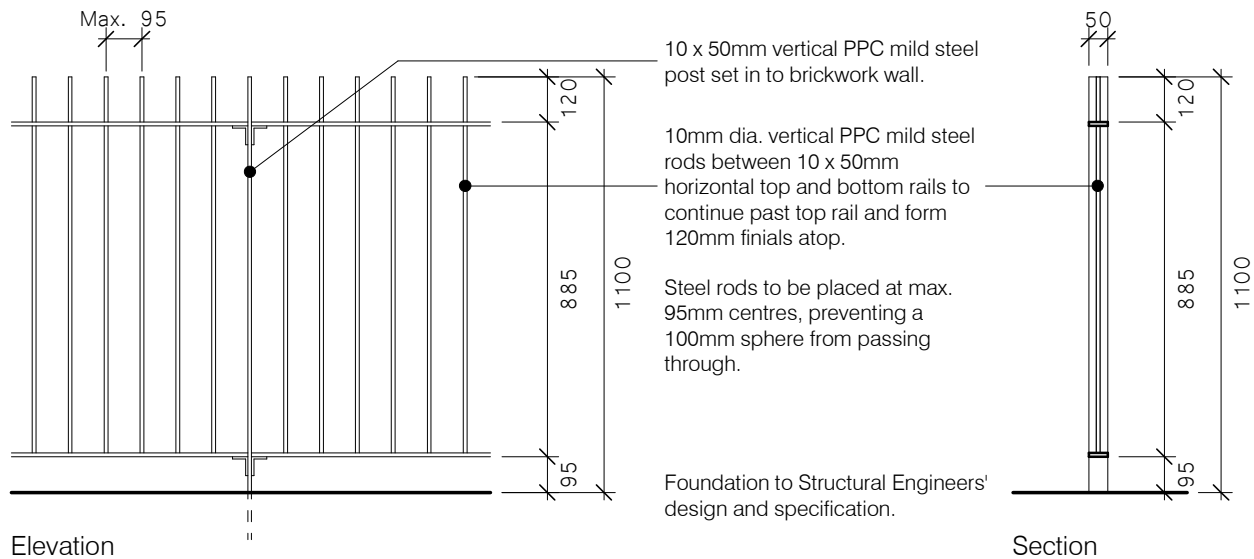

**Boundary Type 6** - - - - -  
1100mm high PPC metal bar railings.

|      |                      |       |       |          |
|------|----------------------|-------|-------|----------|
| P1   | Issued for approval. | HJ    | DT    | 02.12.19 |
| Rev. | Description          | Drawn | Check | Date     |

FOR APPROVAL

pentan architects  
22 Cathedral Road  
Cardiff CF11 9LJ  
t. 029 2030 9010  
info@pentan.co.uk

|               |                       |
|---------------|-----------------------|
| Project       | Brynau Road, Merthyr  |
| Client        | Holbrook Construction |
| Drawing Title |                       |

## Boundary Details

| Job no. | Org.        | Zone | Level | Type | Role | Description | Status | Rev.    |
|---------|-------------|------|-------|------|------|-------------|--------|---------|
| 3815    | PEN         | ZZ   | ZZ    | DR   | A    | 1000        | S3     | P1      |
| Scale   | 1 : 20 @ A2 |      |       |      |      |             |        | Date    |
|         |             |      |       |      |      |             |        | Dec '19 |

NOTES Do not scale. All dimensions are in millimetres unless stated otherwise