


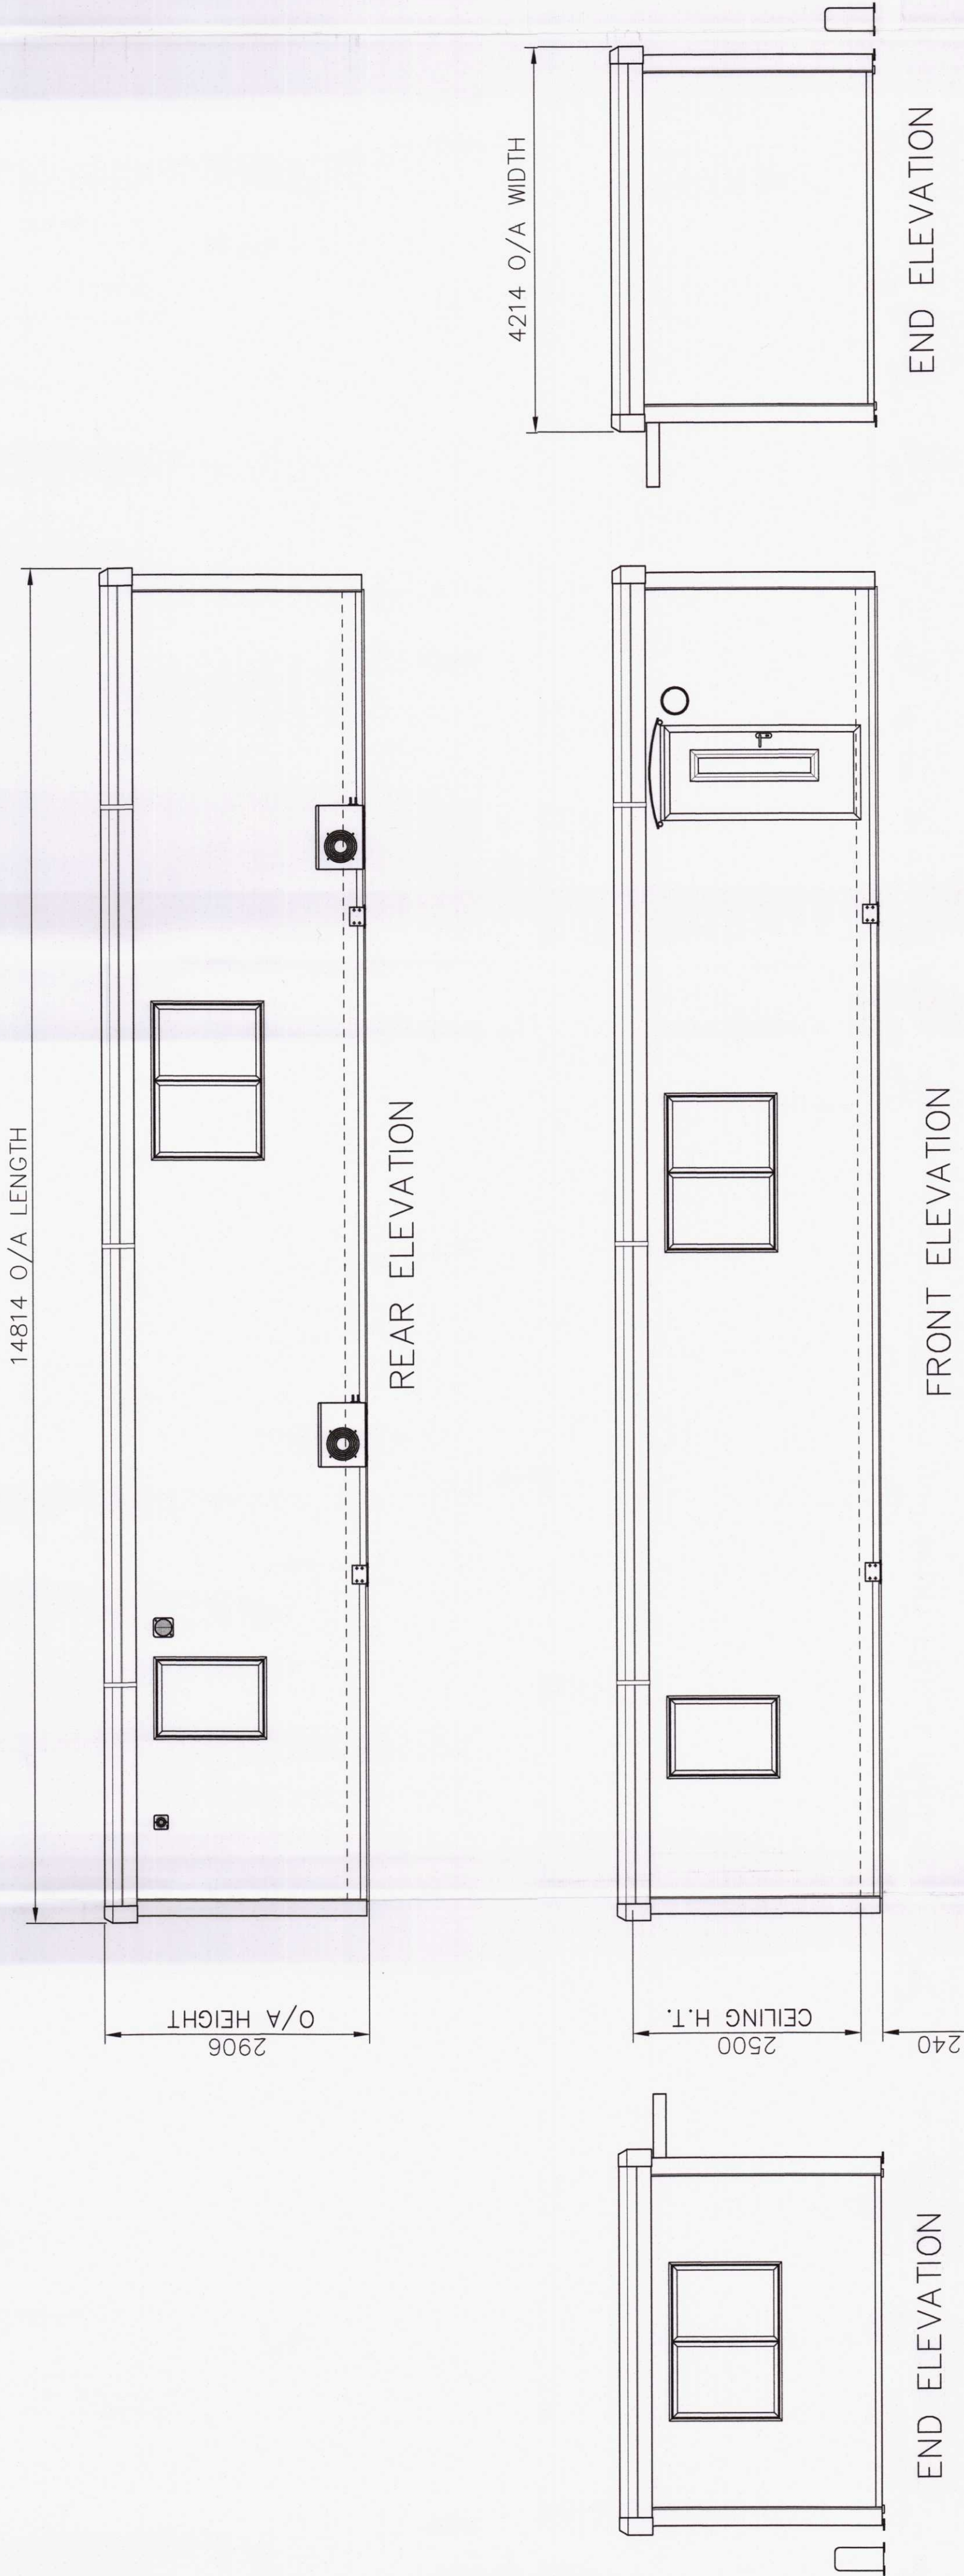

MIDLANDS
PLANNING DEPARTMENT
- 5 DEC 2019
RECEIVED

Portakabin Limited, Huntingdon, York, YO32 9PT
Telephone 01904 611655 Fax 01904 611644

Project	Maternity Office		
Client	Interserve Construction Ltd		
Title	Office TITAN TN154		
Date	15/11/19	Drawn	R HYDE
Scale	1:50 @A1		
Dwg. No.	OPP1181177_1 Elevation		Rev. 0

STANDARD COLOURS

Exterior:	Walls and wall trims	-	Goosewing grey nearest BS ref 10 A 05
	Corner trims	-	Silver
	Roof	-	White nearest BS 4800 ref 00 E 55
	Fascia	-	Grey RAL 7042
	Windows	-	Anthracite RAL 7016
	Door	-	Anthracite RAL 7016
Door Frame	Door Frame	-	Satin silver anodised aluminium
	Door Furniture	-	67 Manhattan Grey nylon nearest NCS S 2502-Y RAL-DS 080 70 05