


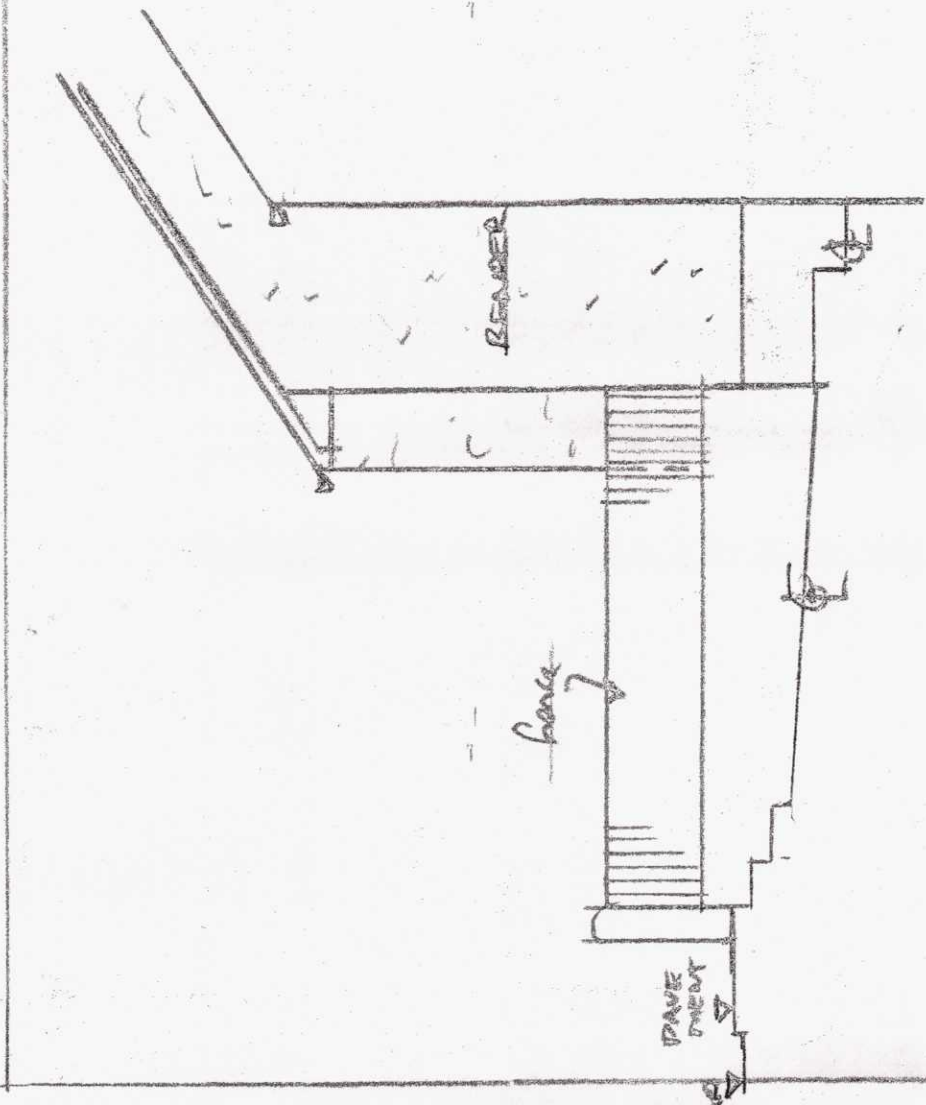


EXISTING SIDE ELEVATION


R O A D

P A V E M E N T

Orthographic - - - - - Support

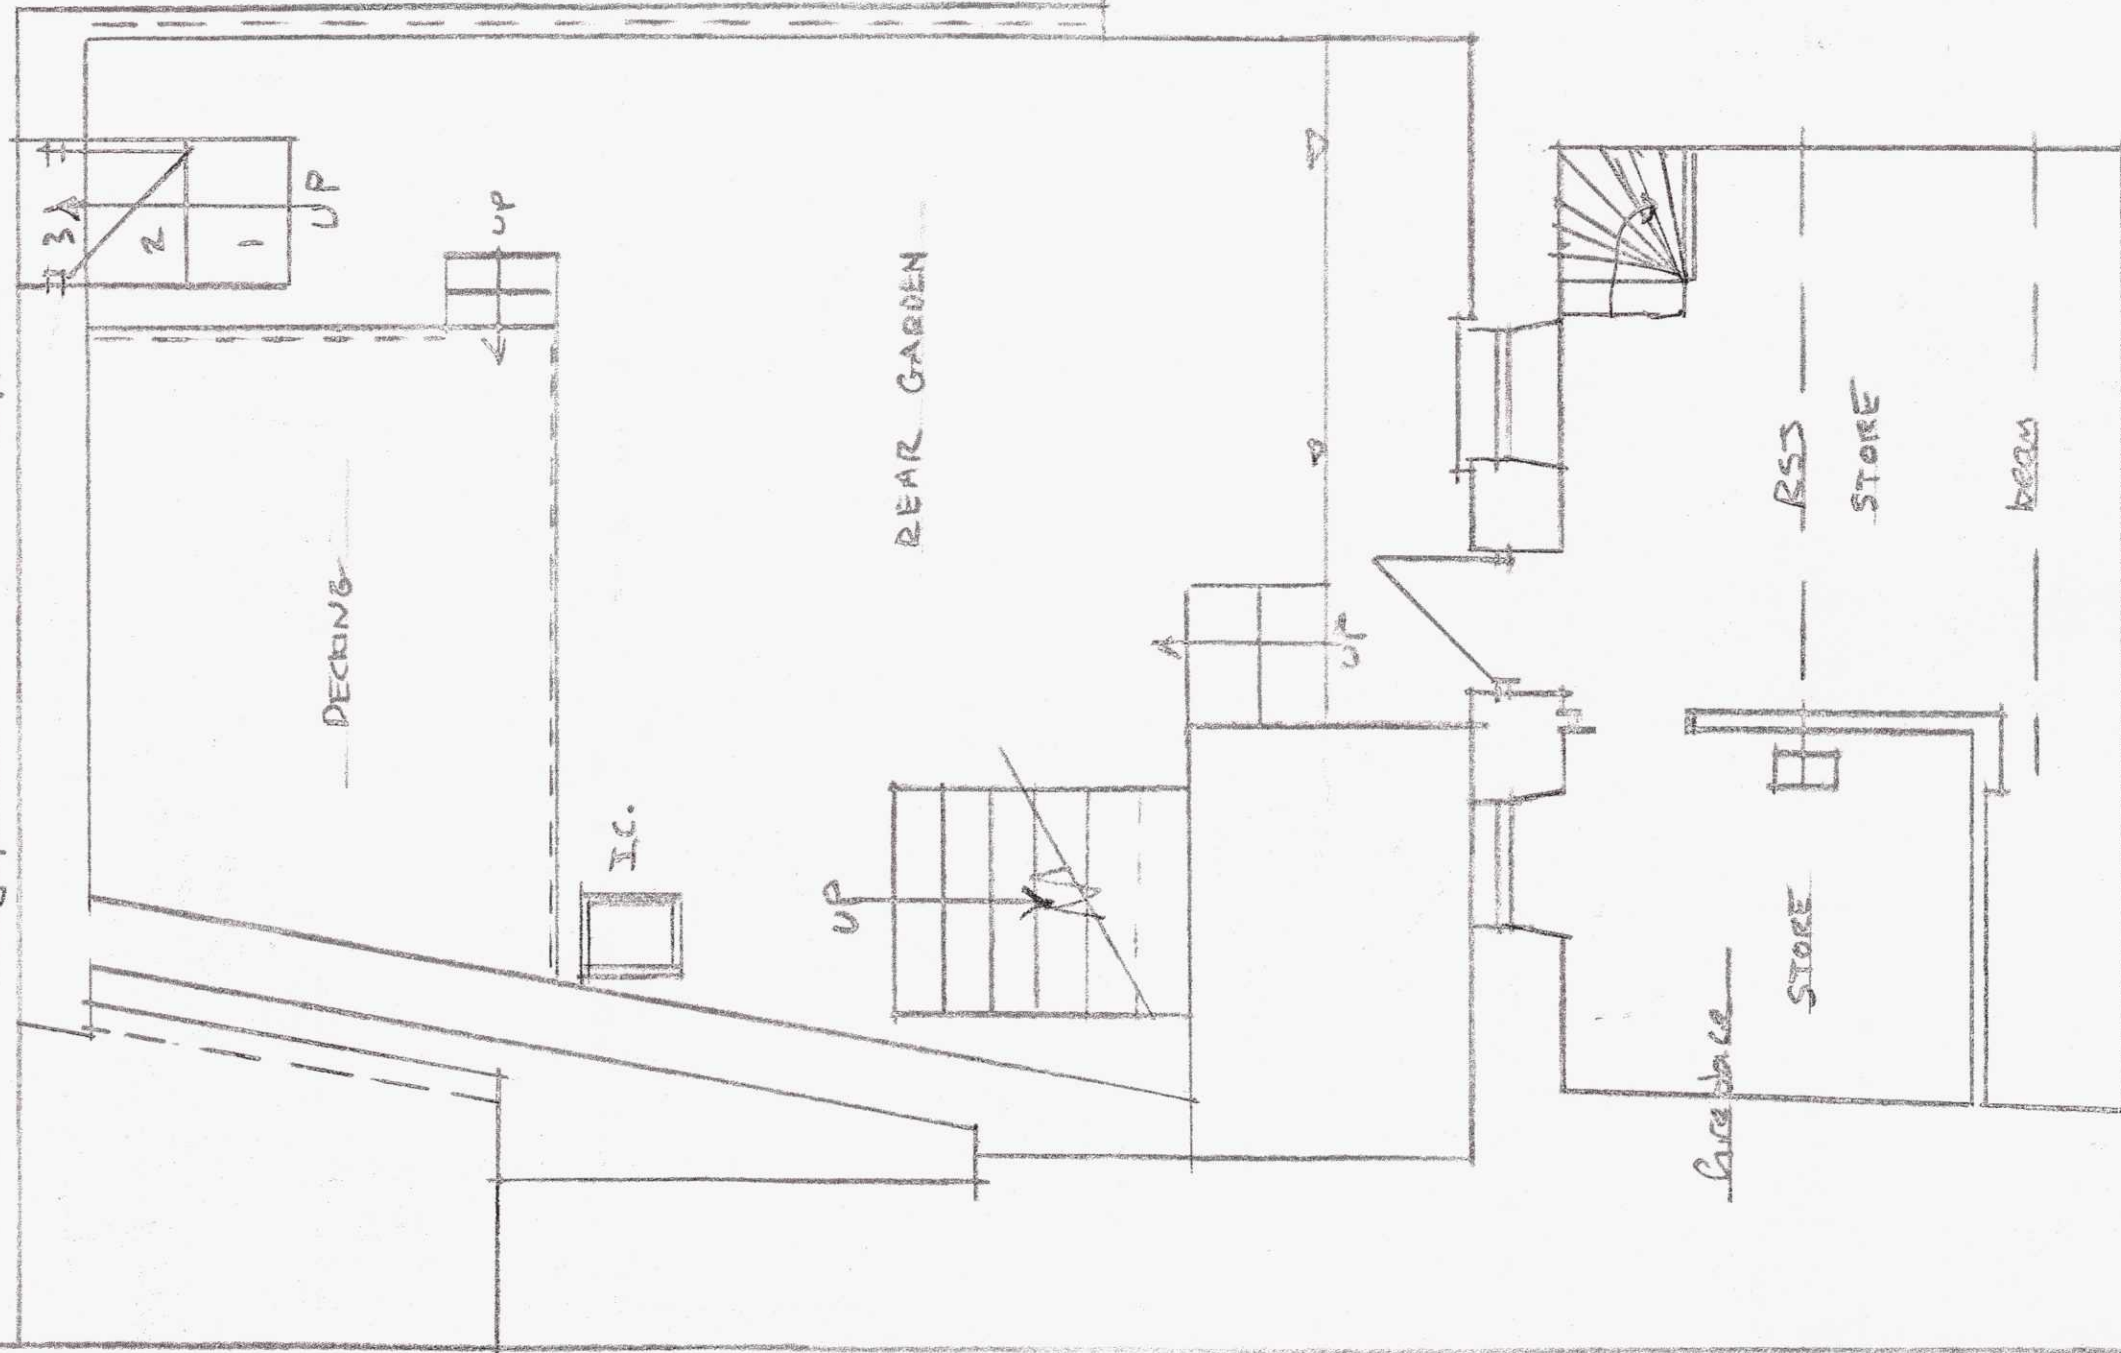

EXISTING LOWER GROUND FLOOR

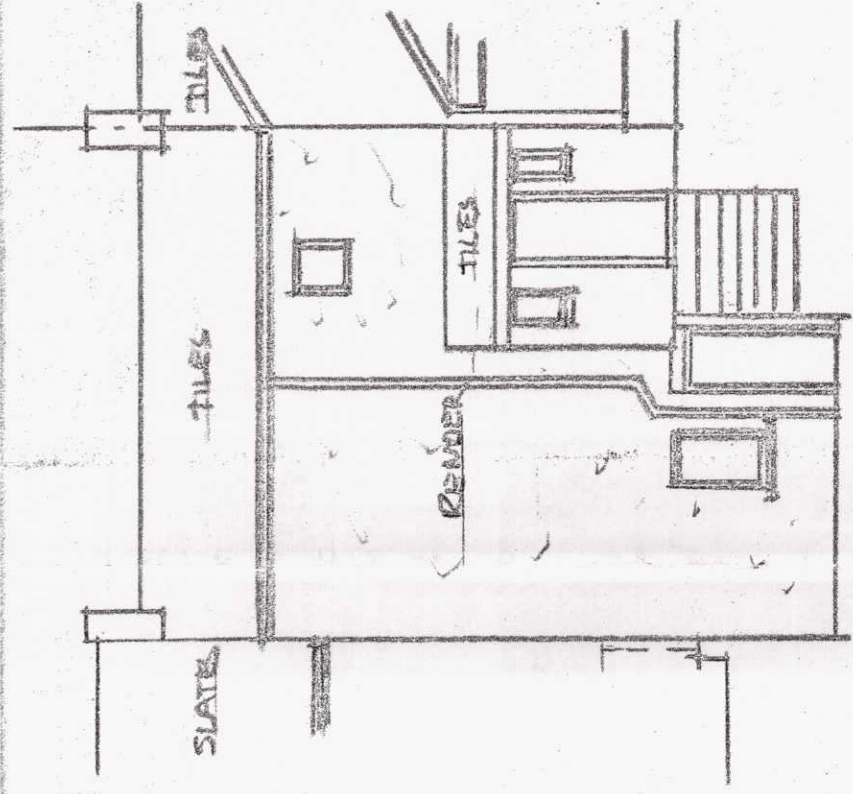


EXISTING REAR ELEVATION


R O A D

P A V E M E N T

Orthographic - - - - - Support

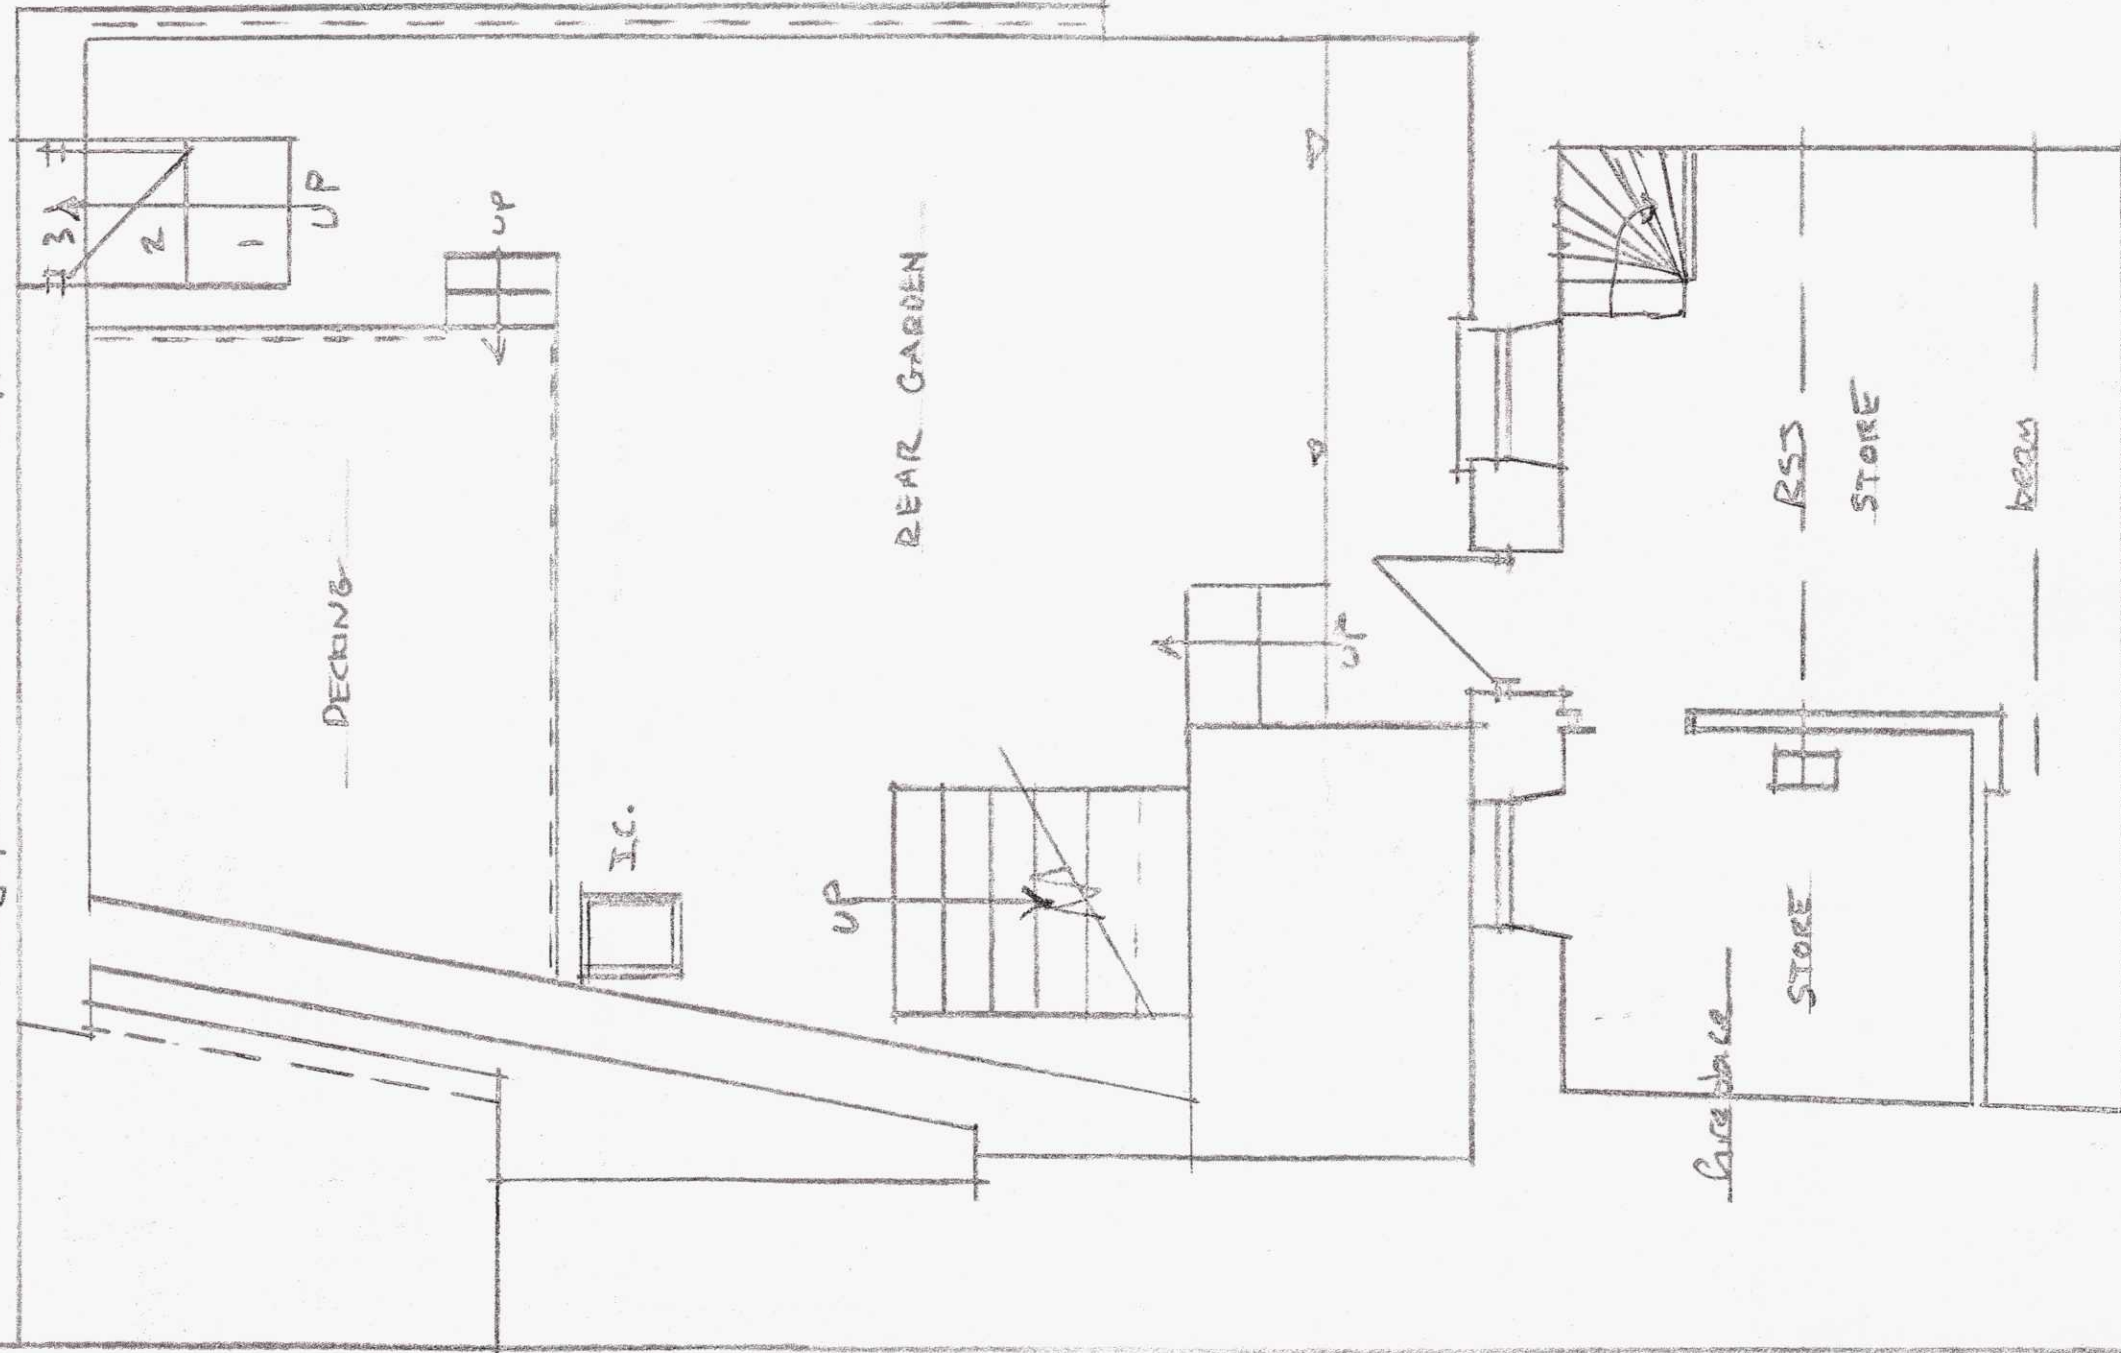

EXISTING LOWER GROUND FLOOR

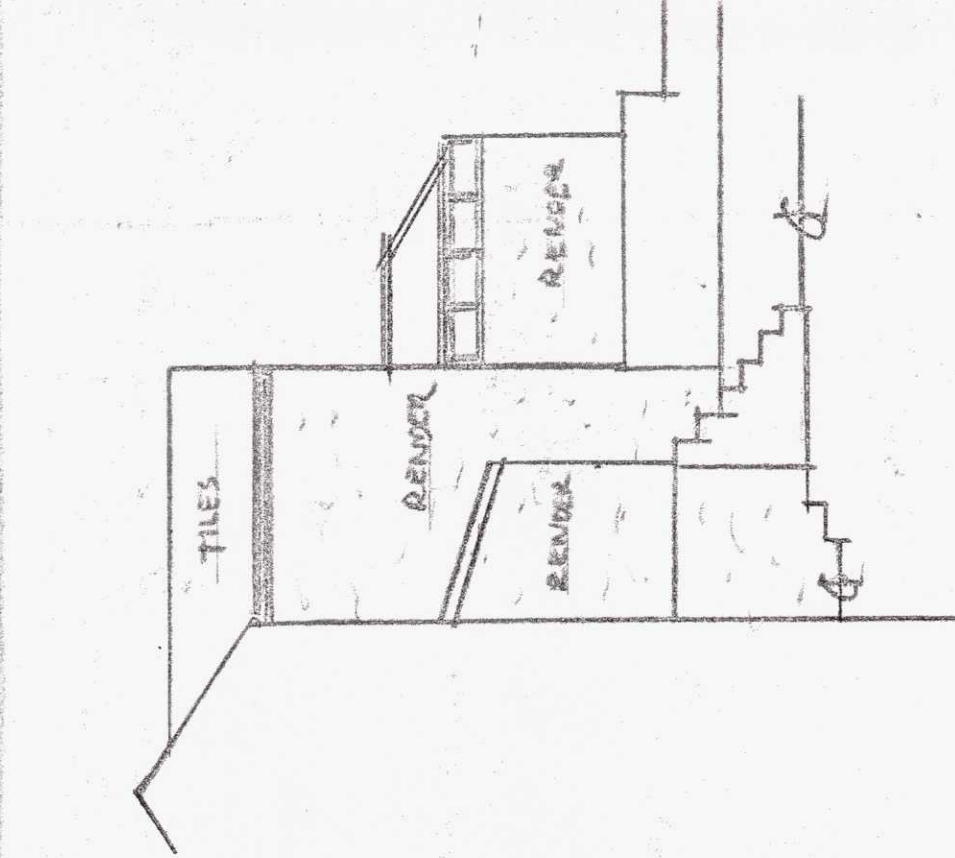


EXISTING SIDE ELEVATION


R O A D

P A V E M E N T

Orthographic - - - - - Support

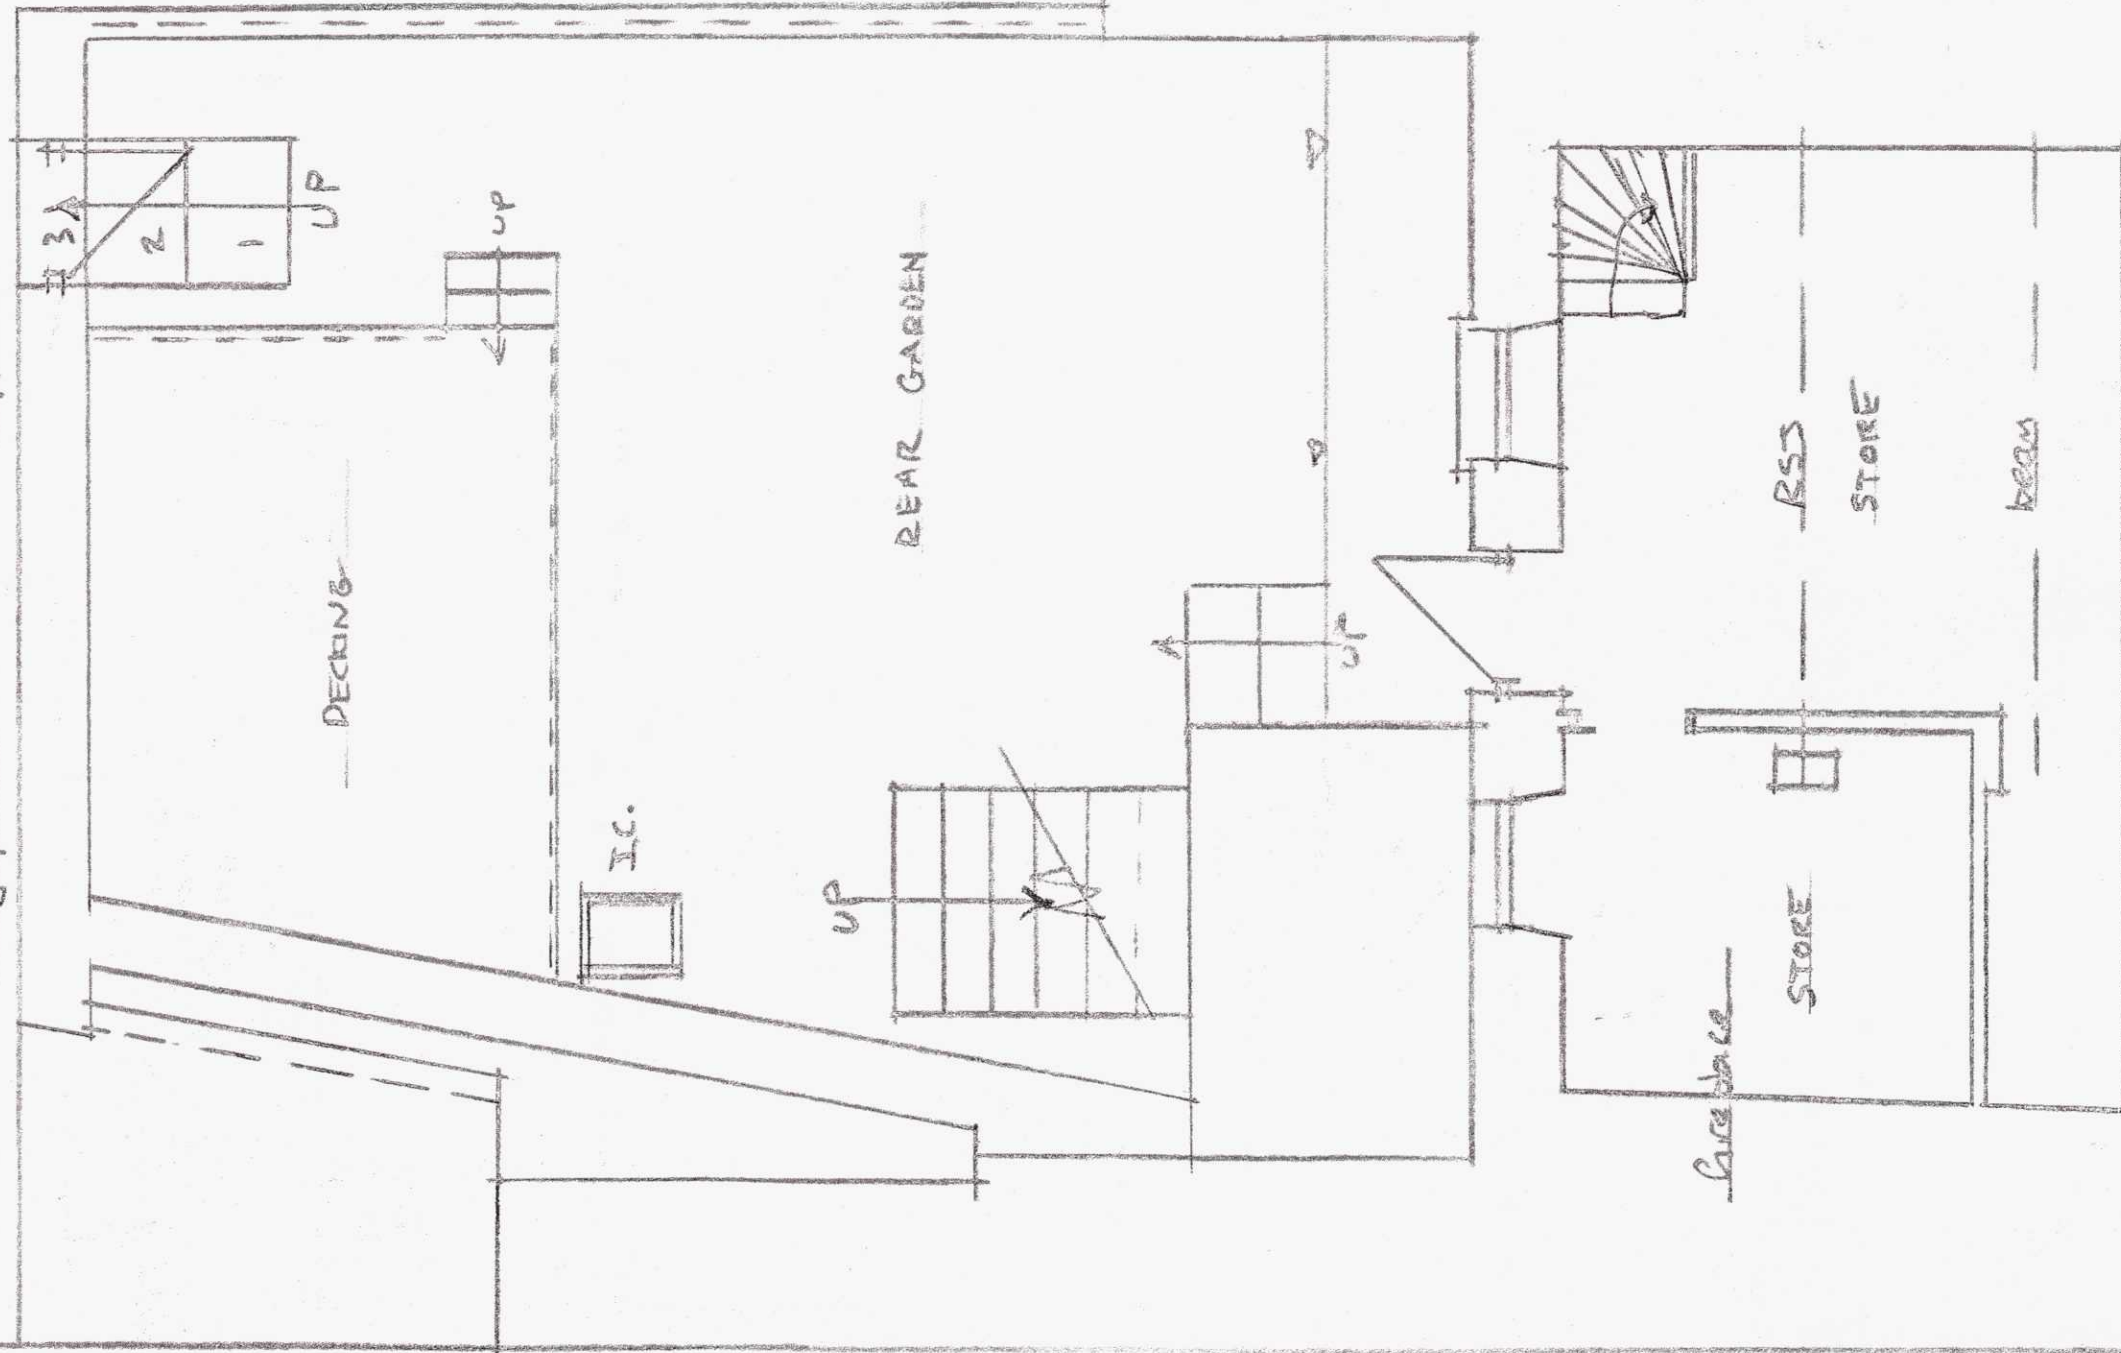

EXISTING LOWER GROUND FLOOR

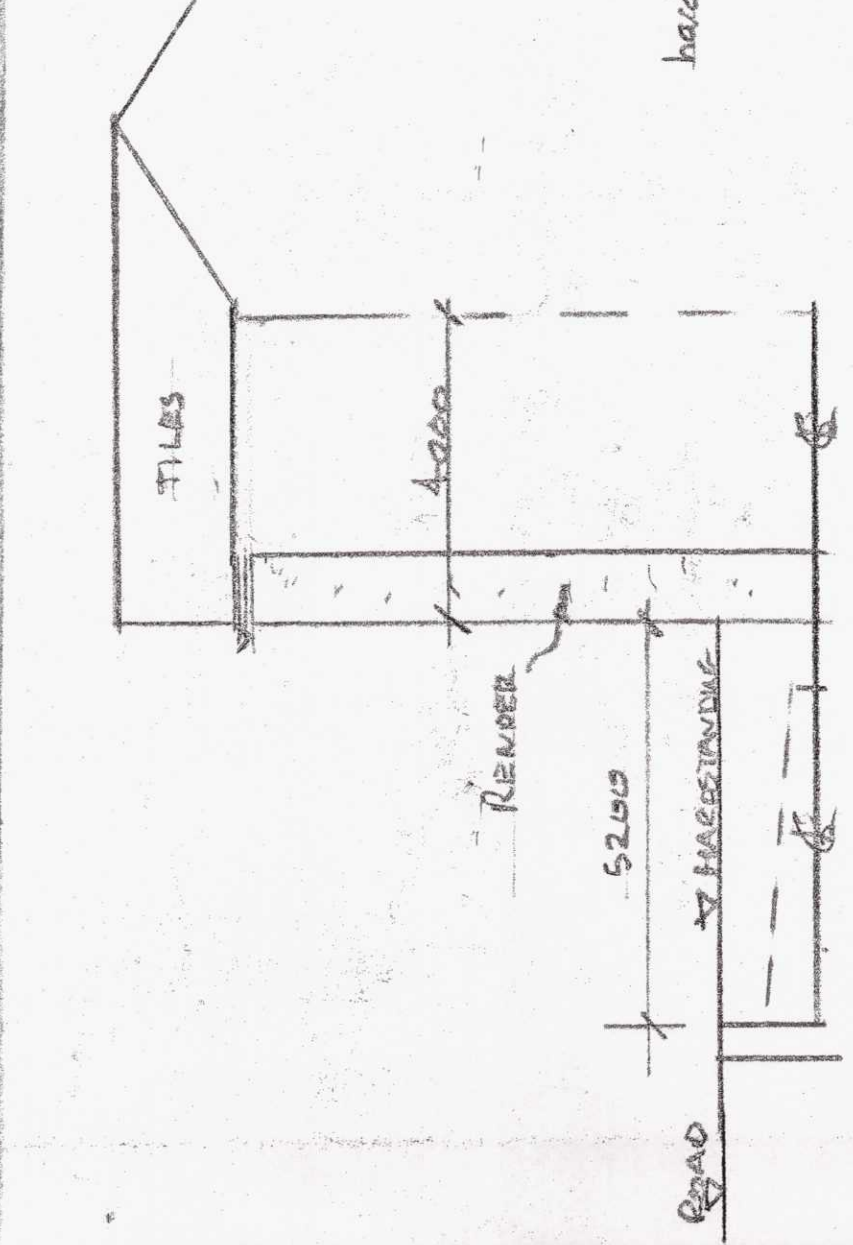


PROPOSED SIDE ELEVATION


R O A D

P A V E M E N T


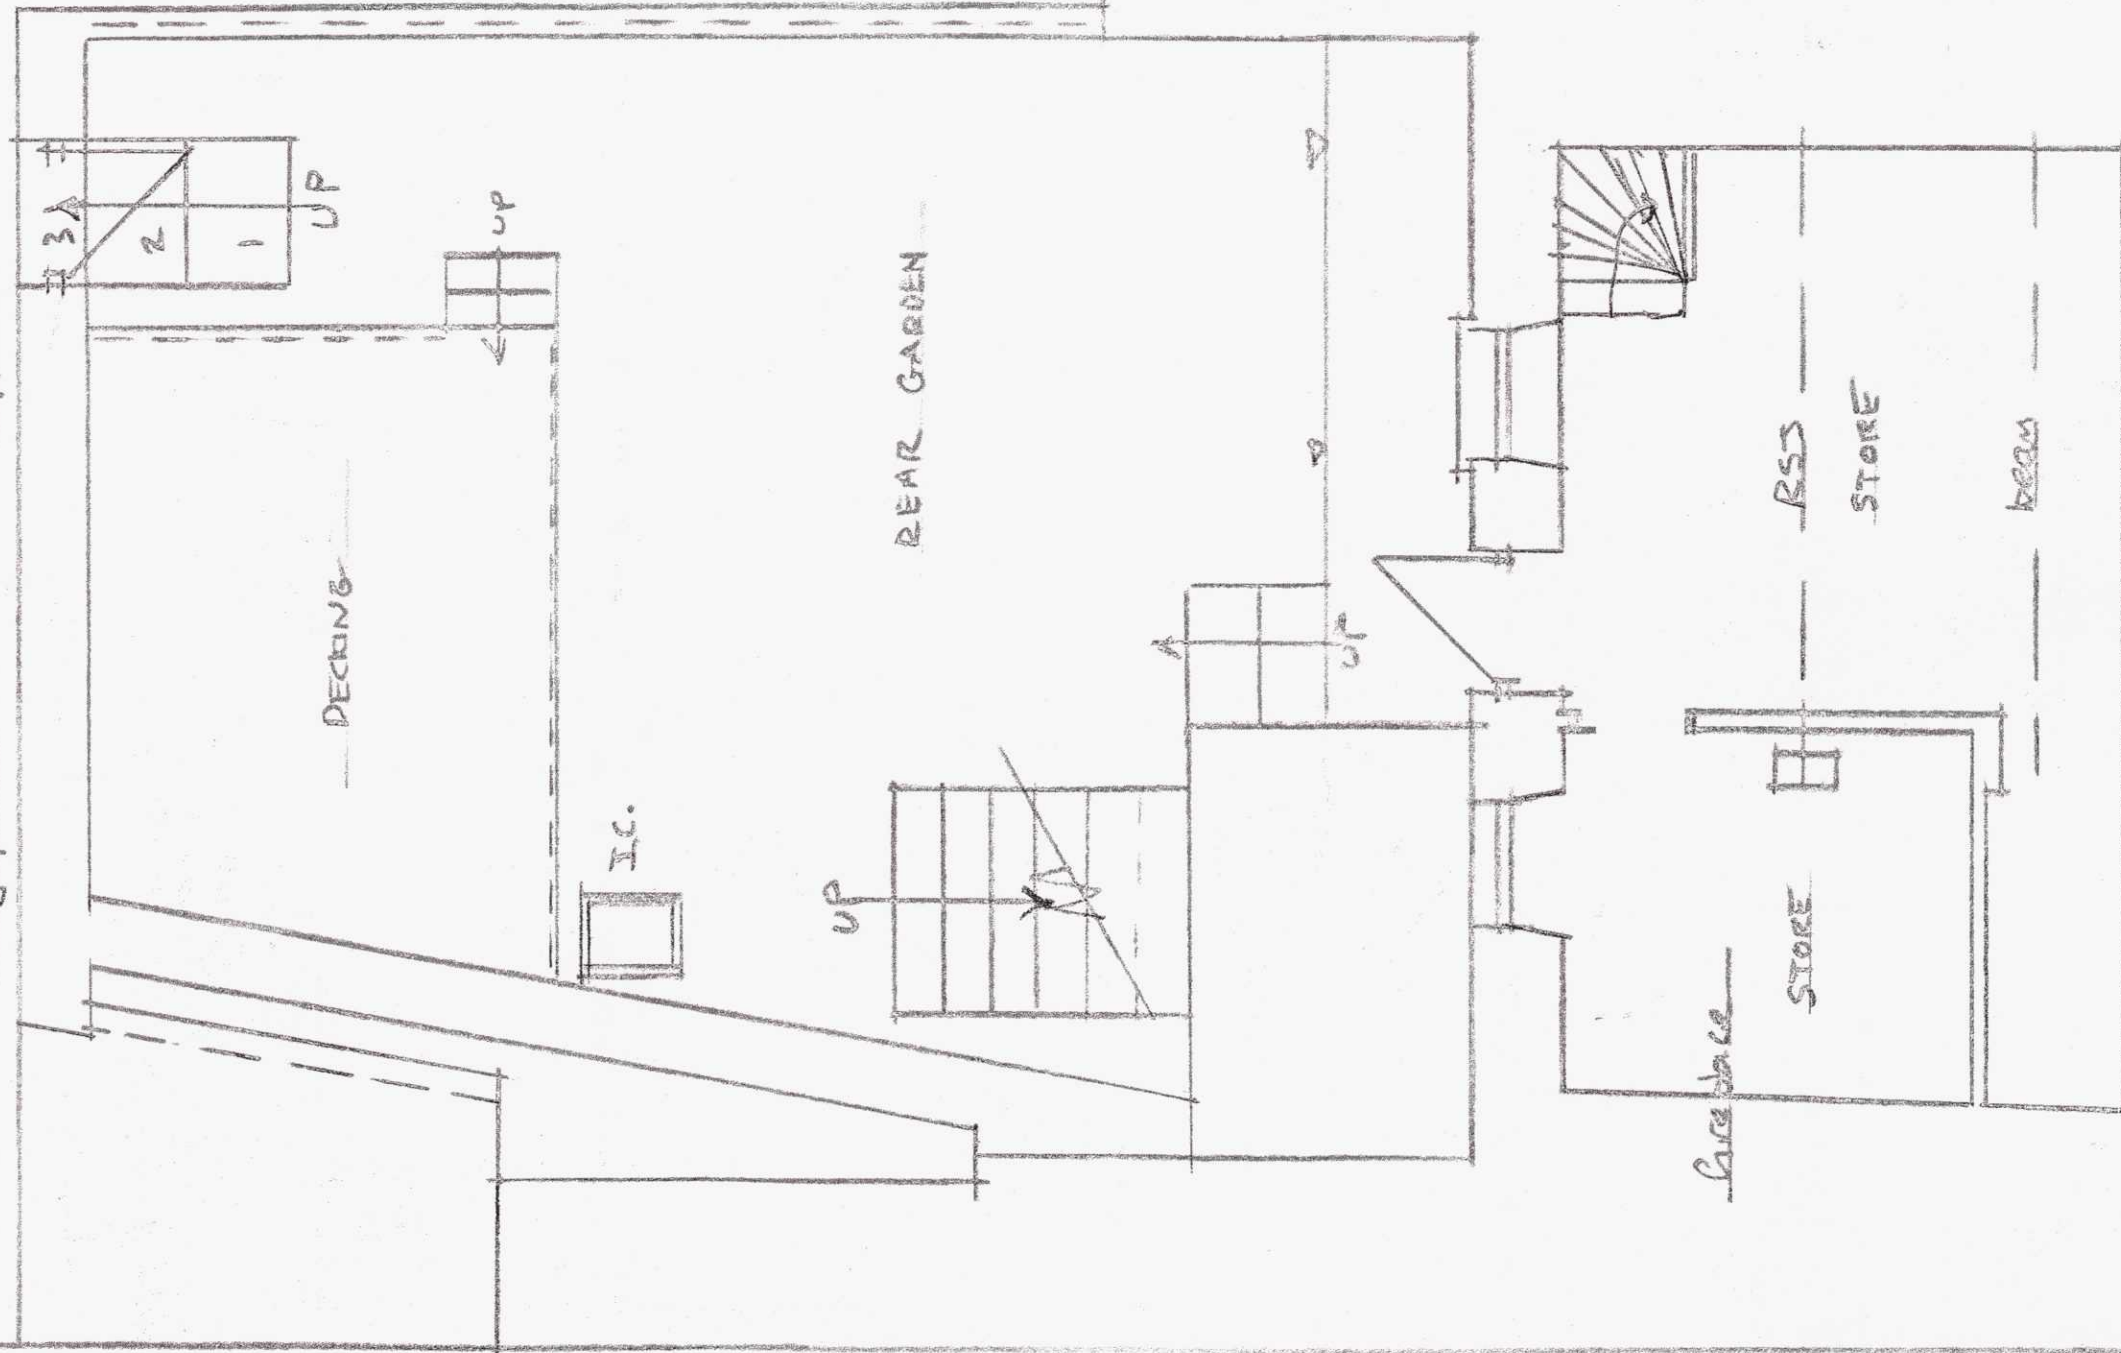

EXISTING LOWER GROUND FLOOR

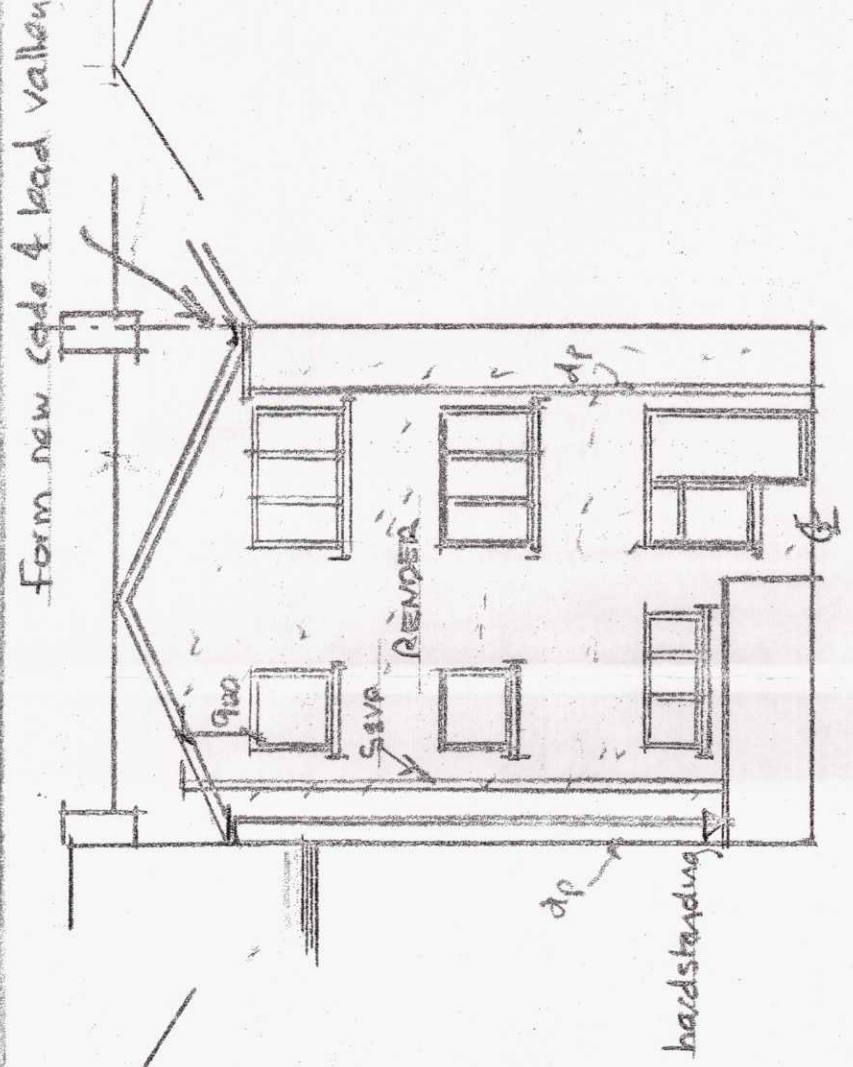


PROPOSED REAR ELEVATION


R O A D

P A V E M E N T


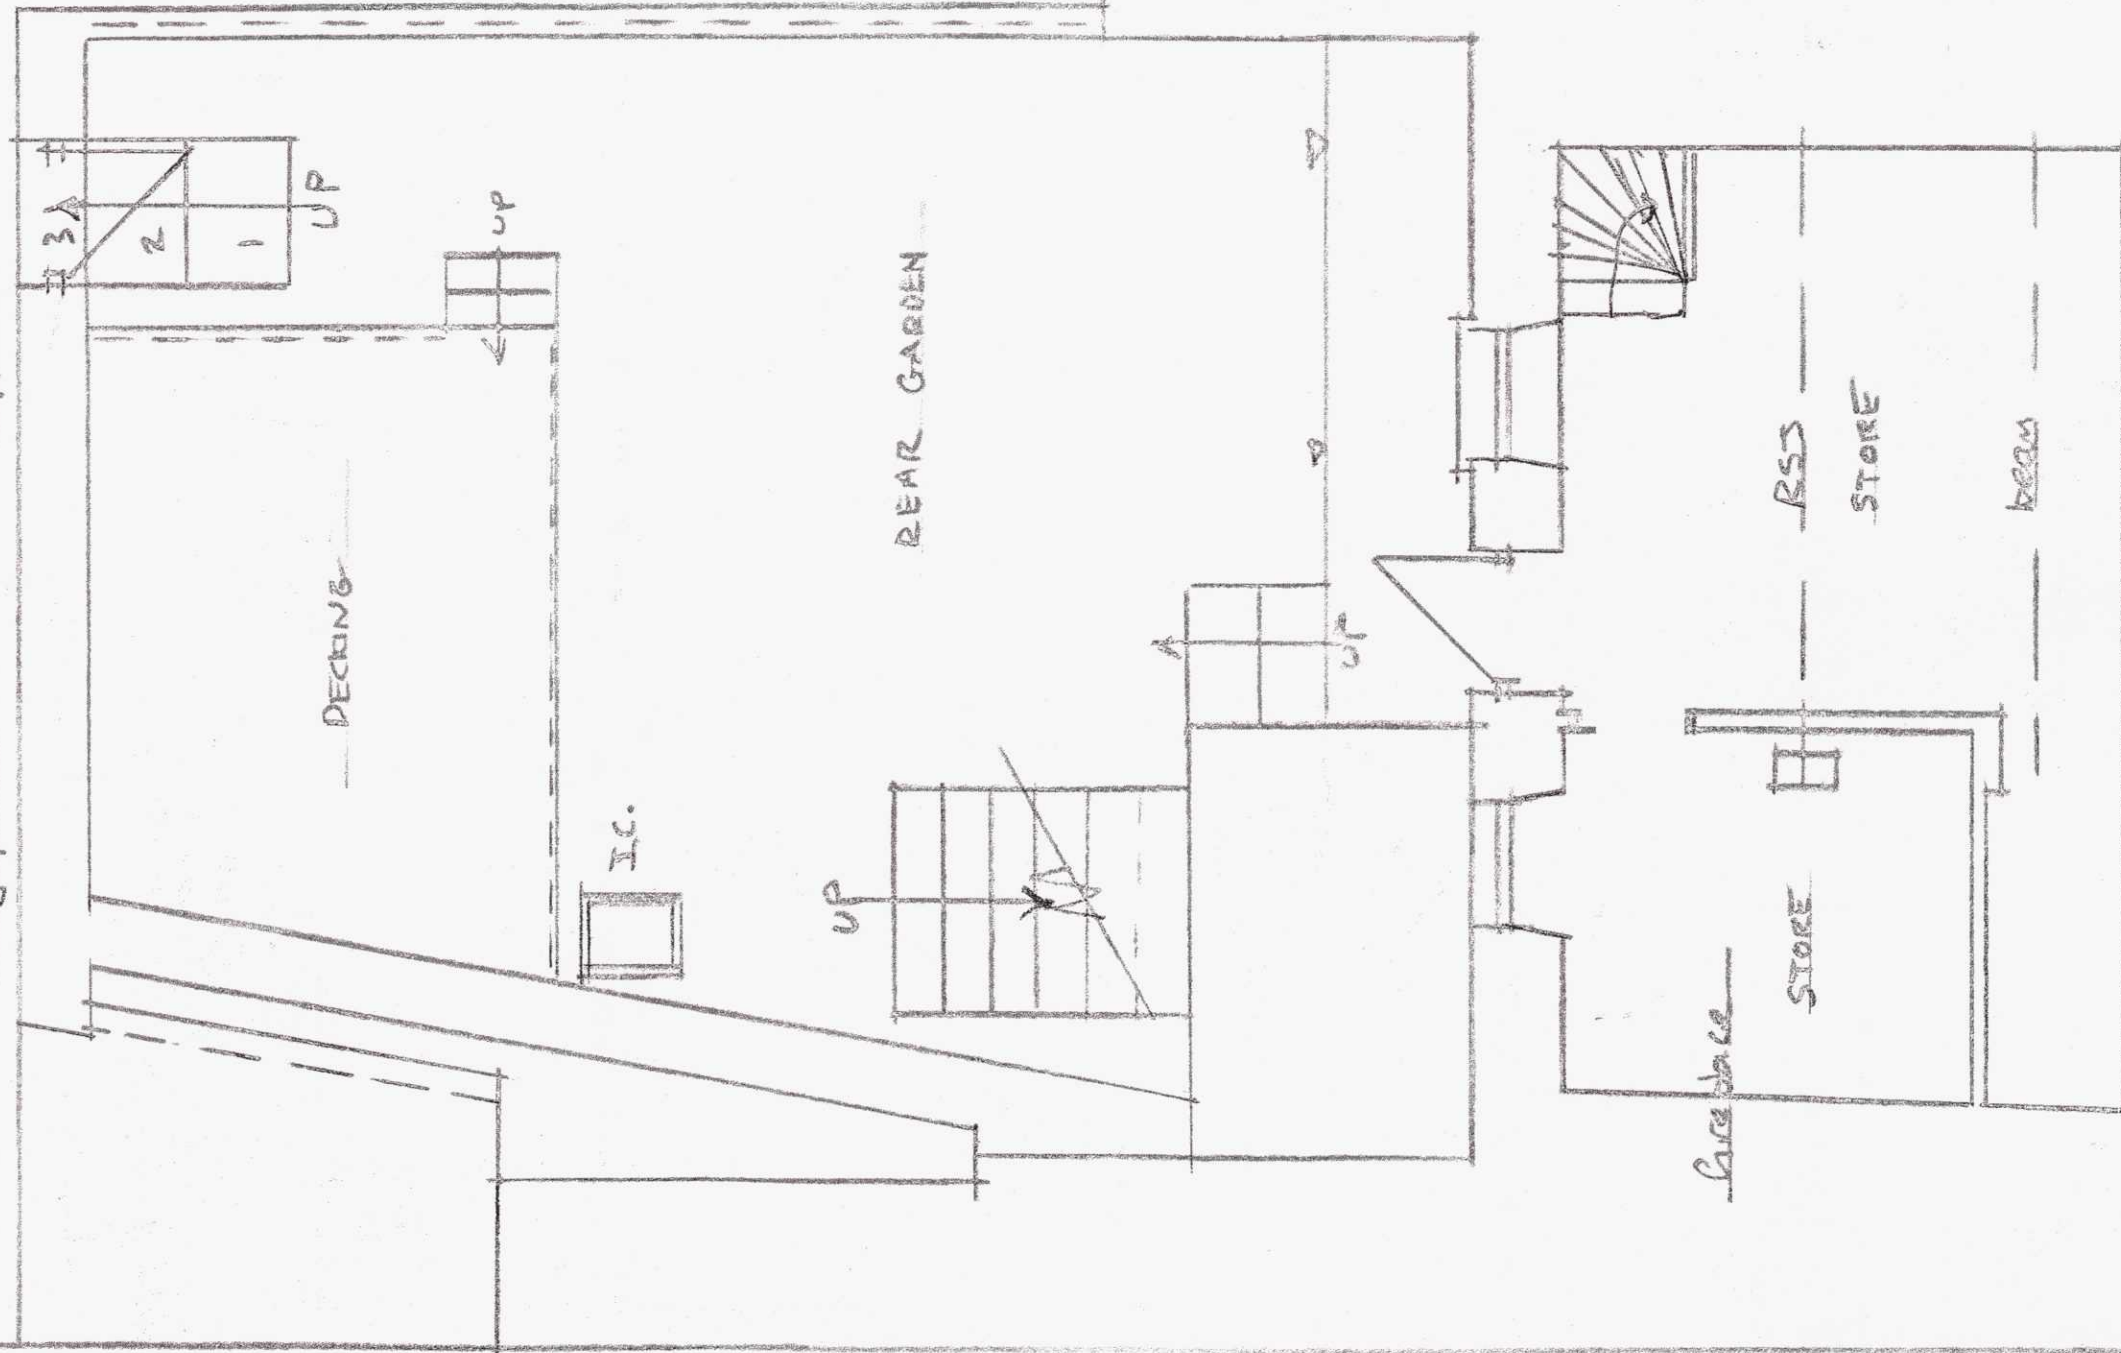

EXISTING LOWER GROUND FLOOR

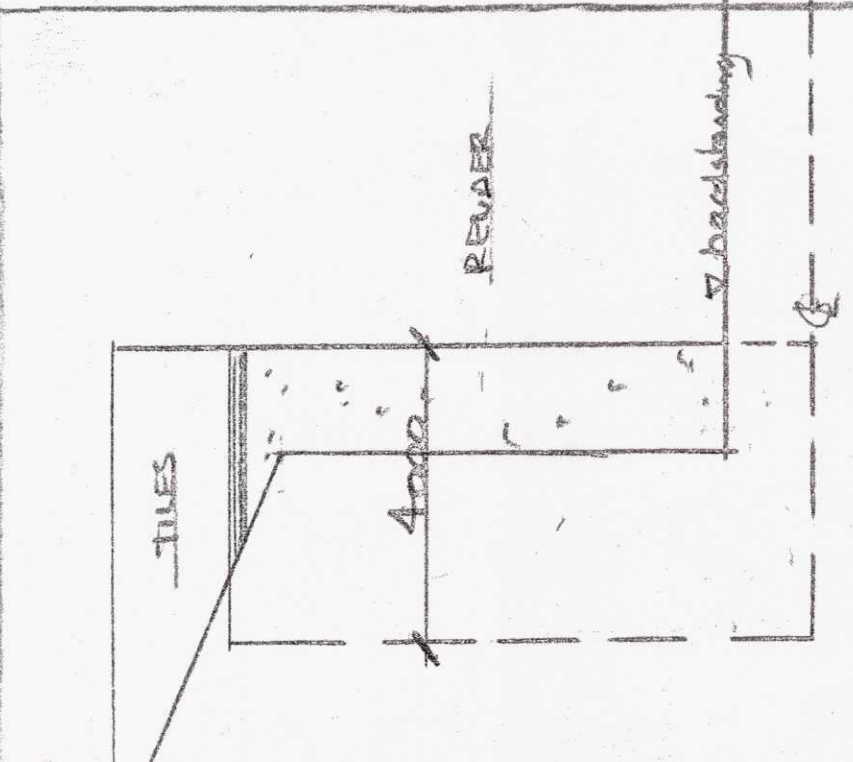


PROPOSED SIDE ELEVATION

R O A D


P A V E M E N T


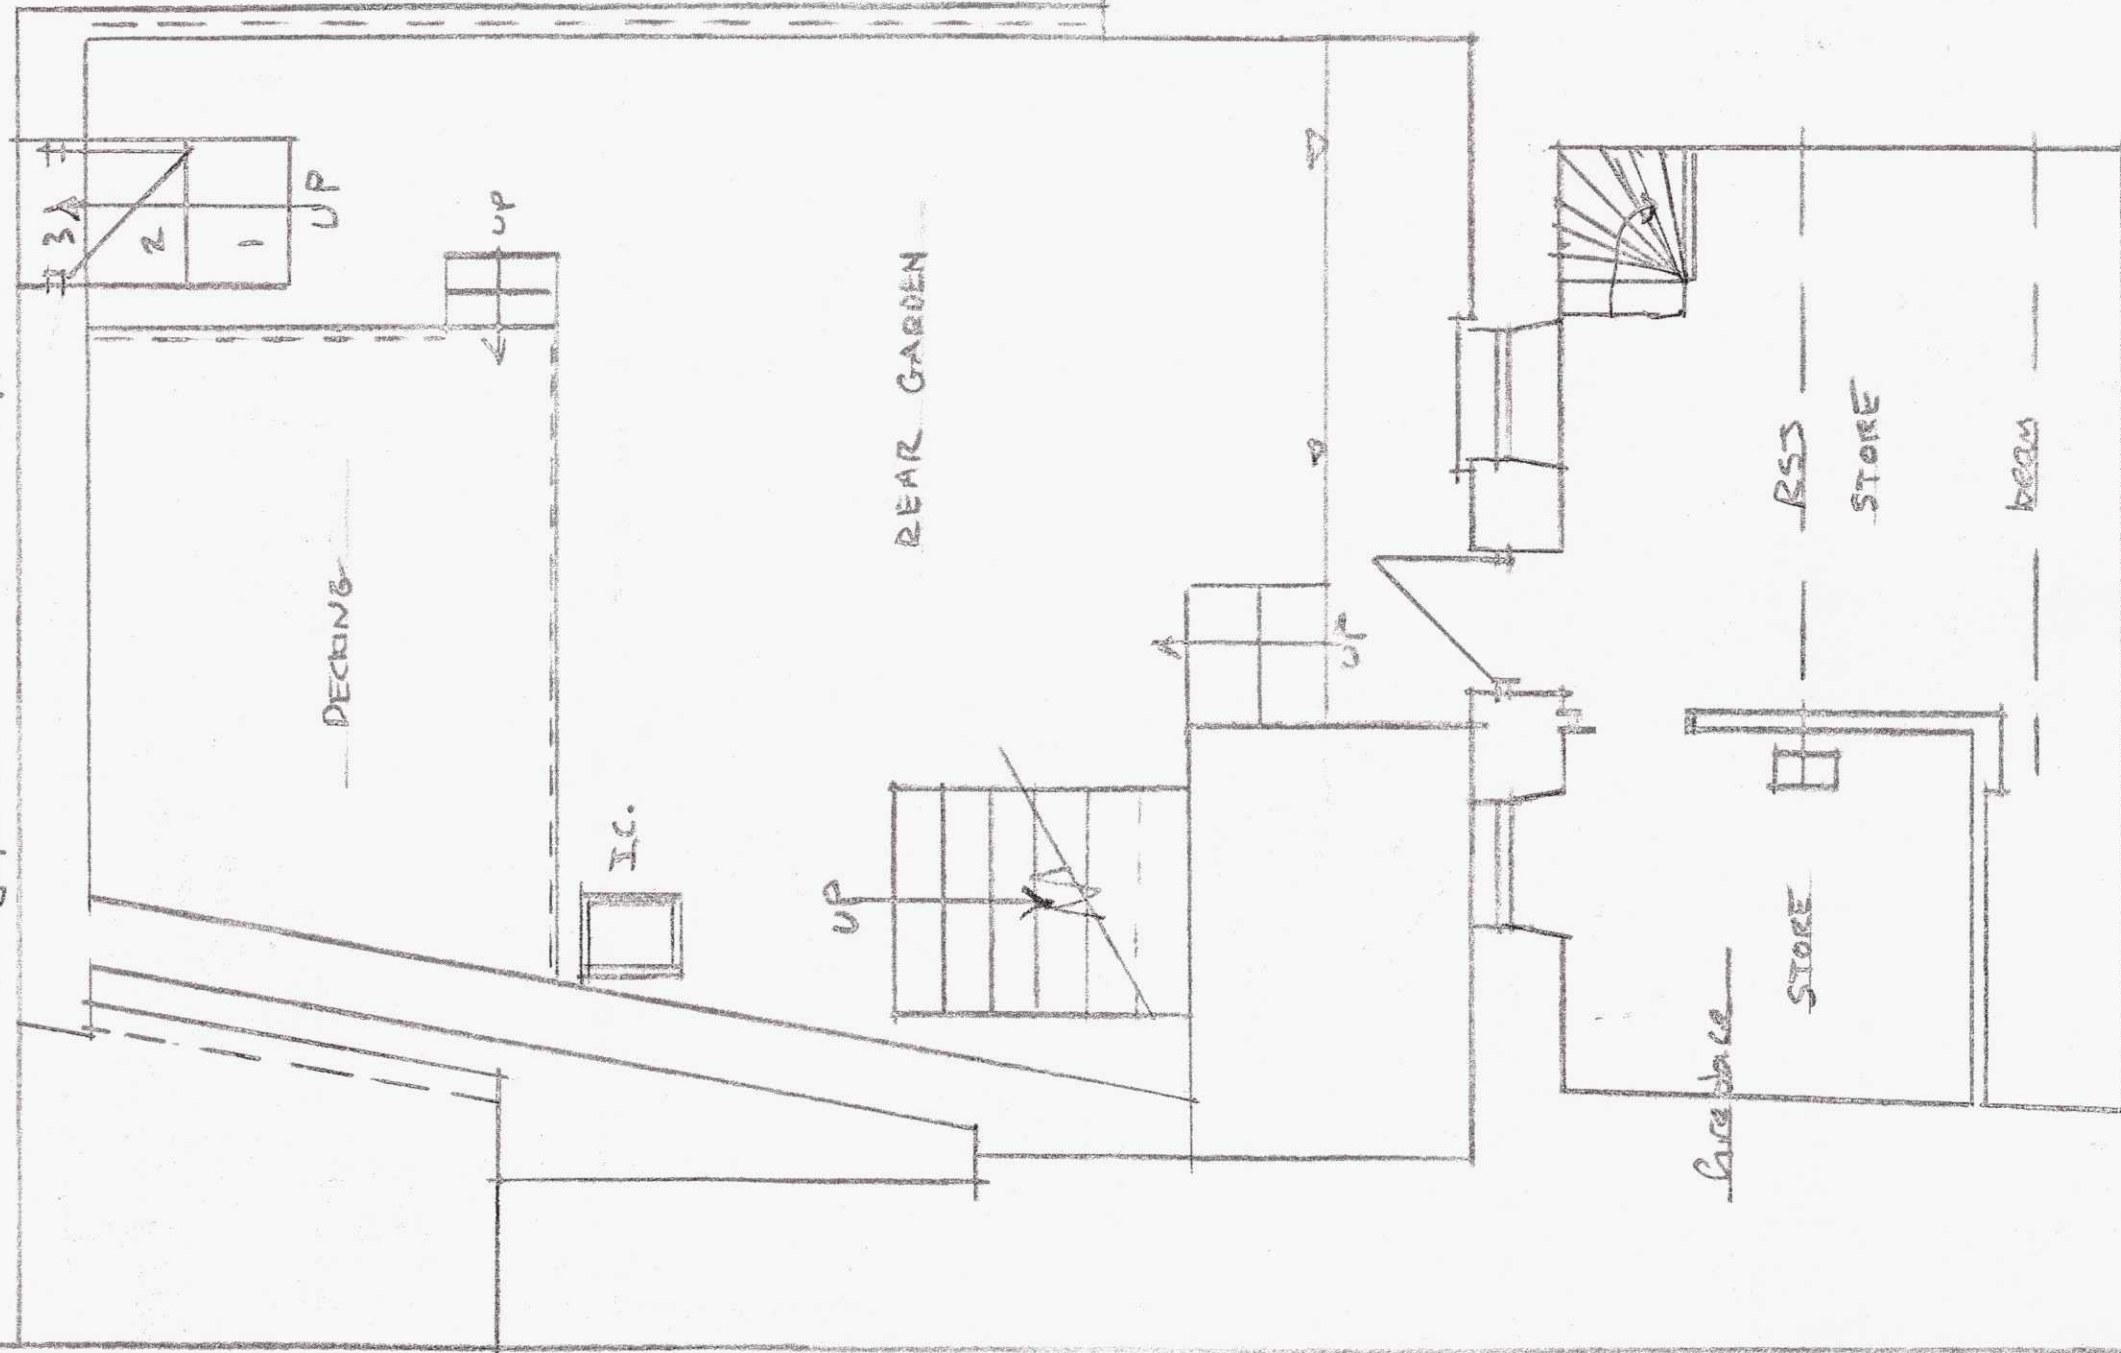


EXISTING LOWER GROUND FLOOR

Cut back existing rafters and build up wall as shown

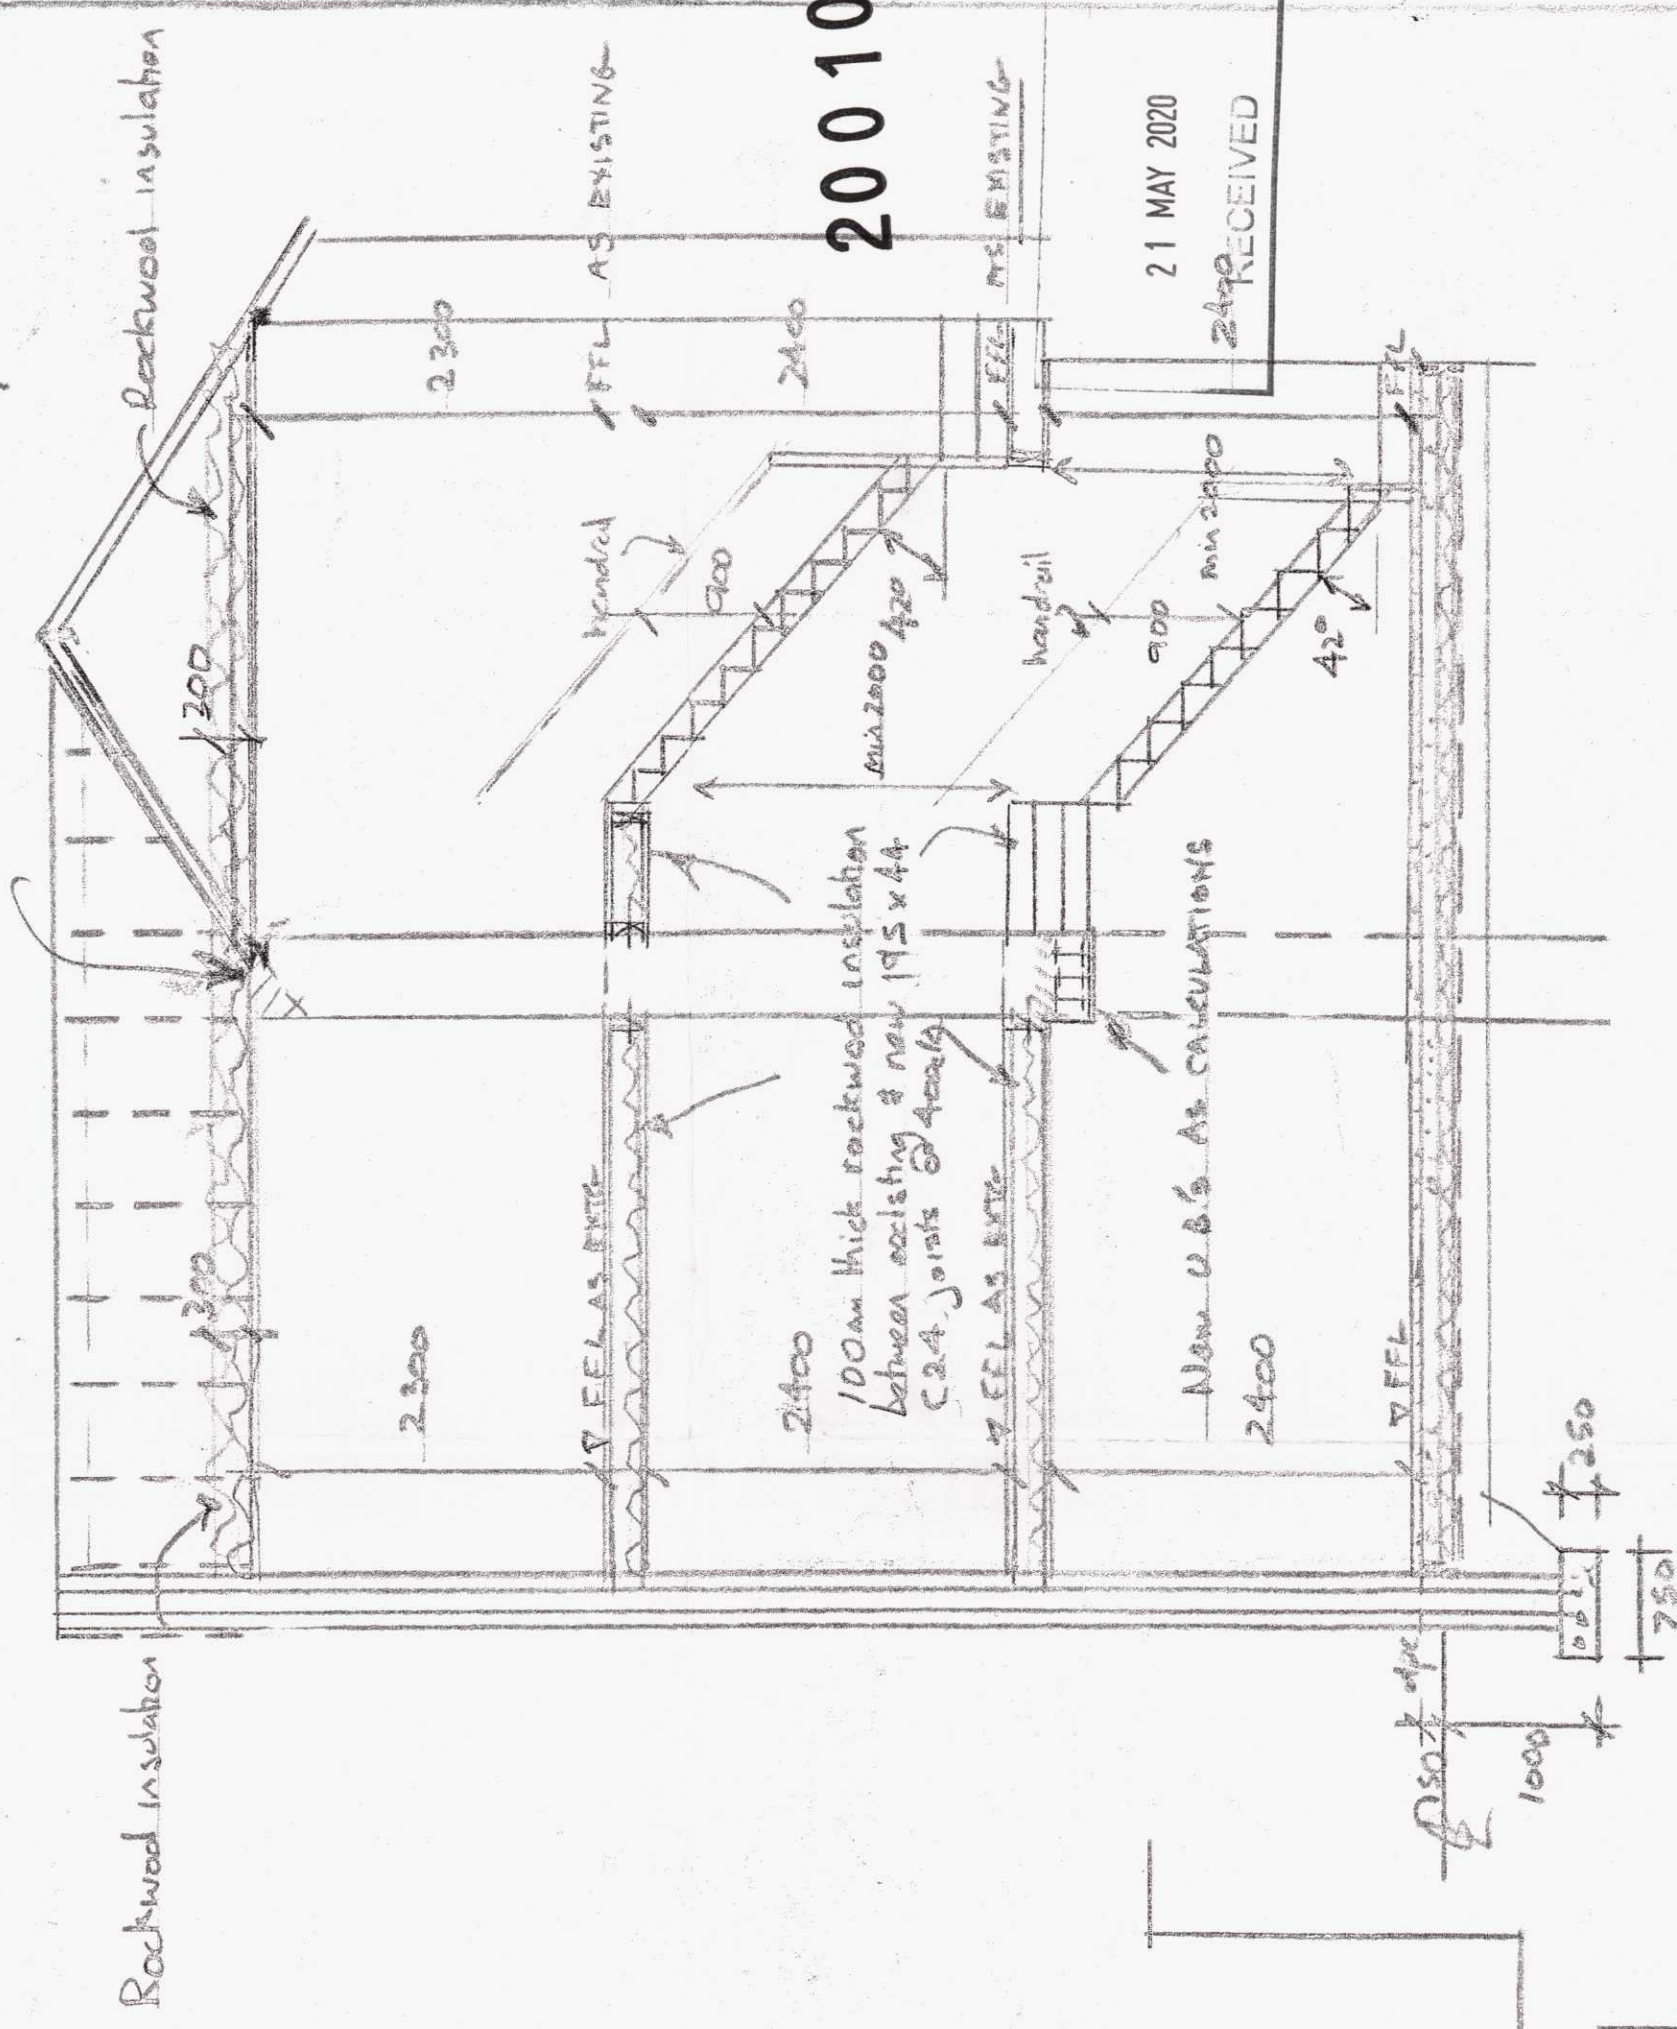

TYPICAL SECTION

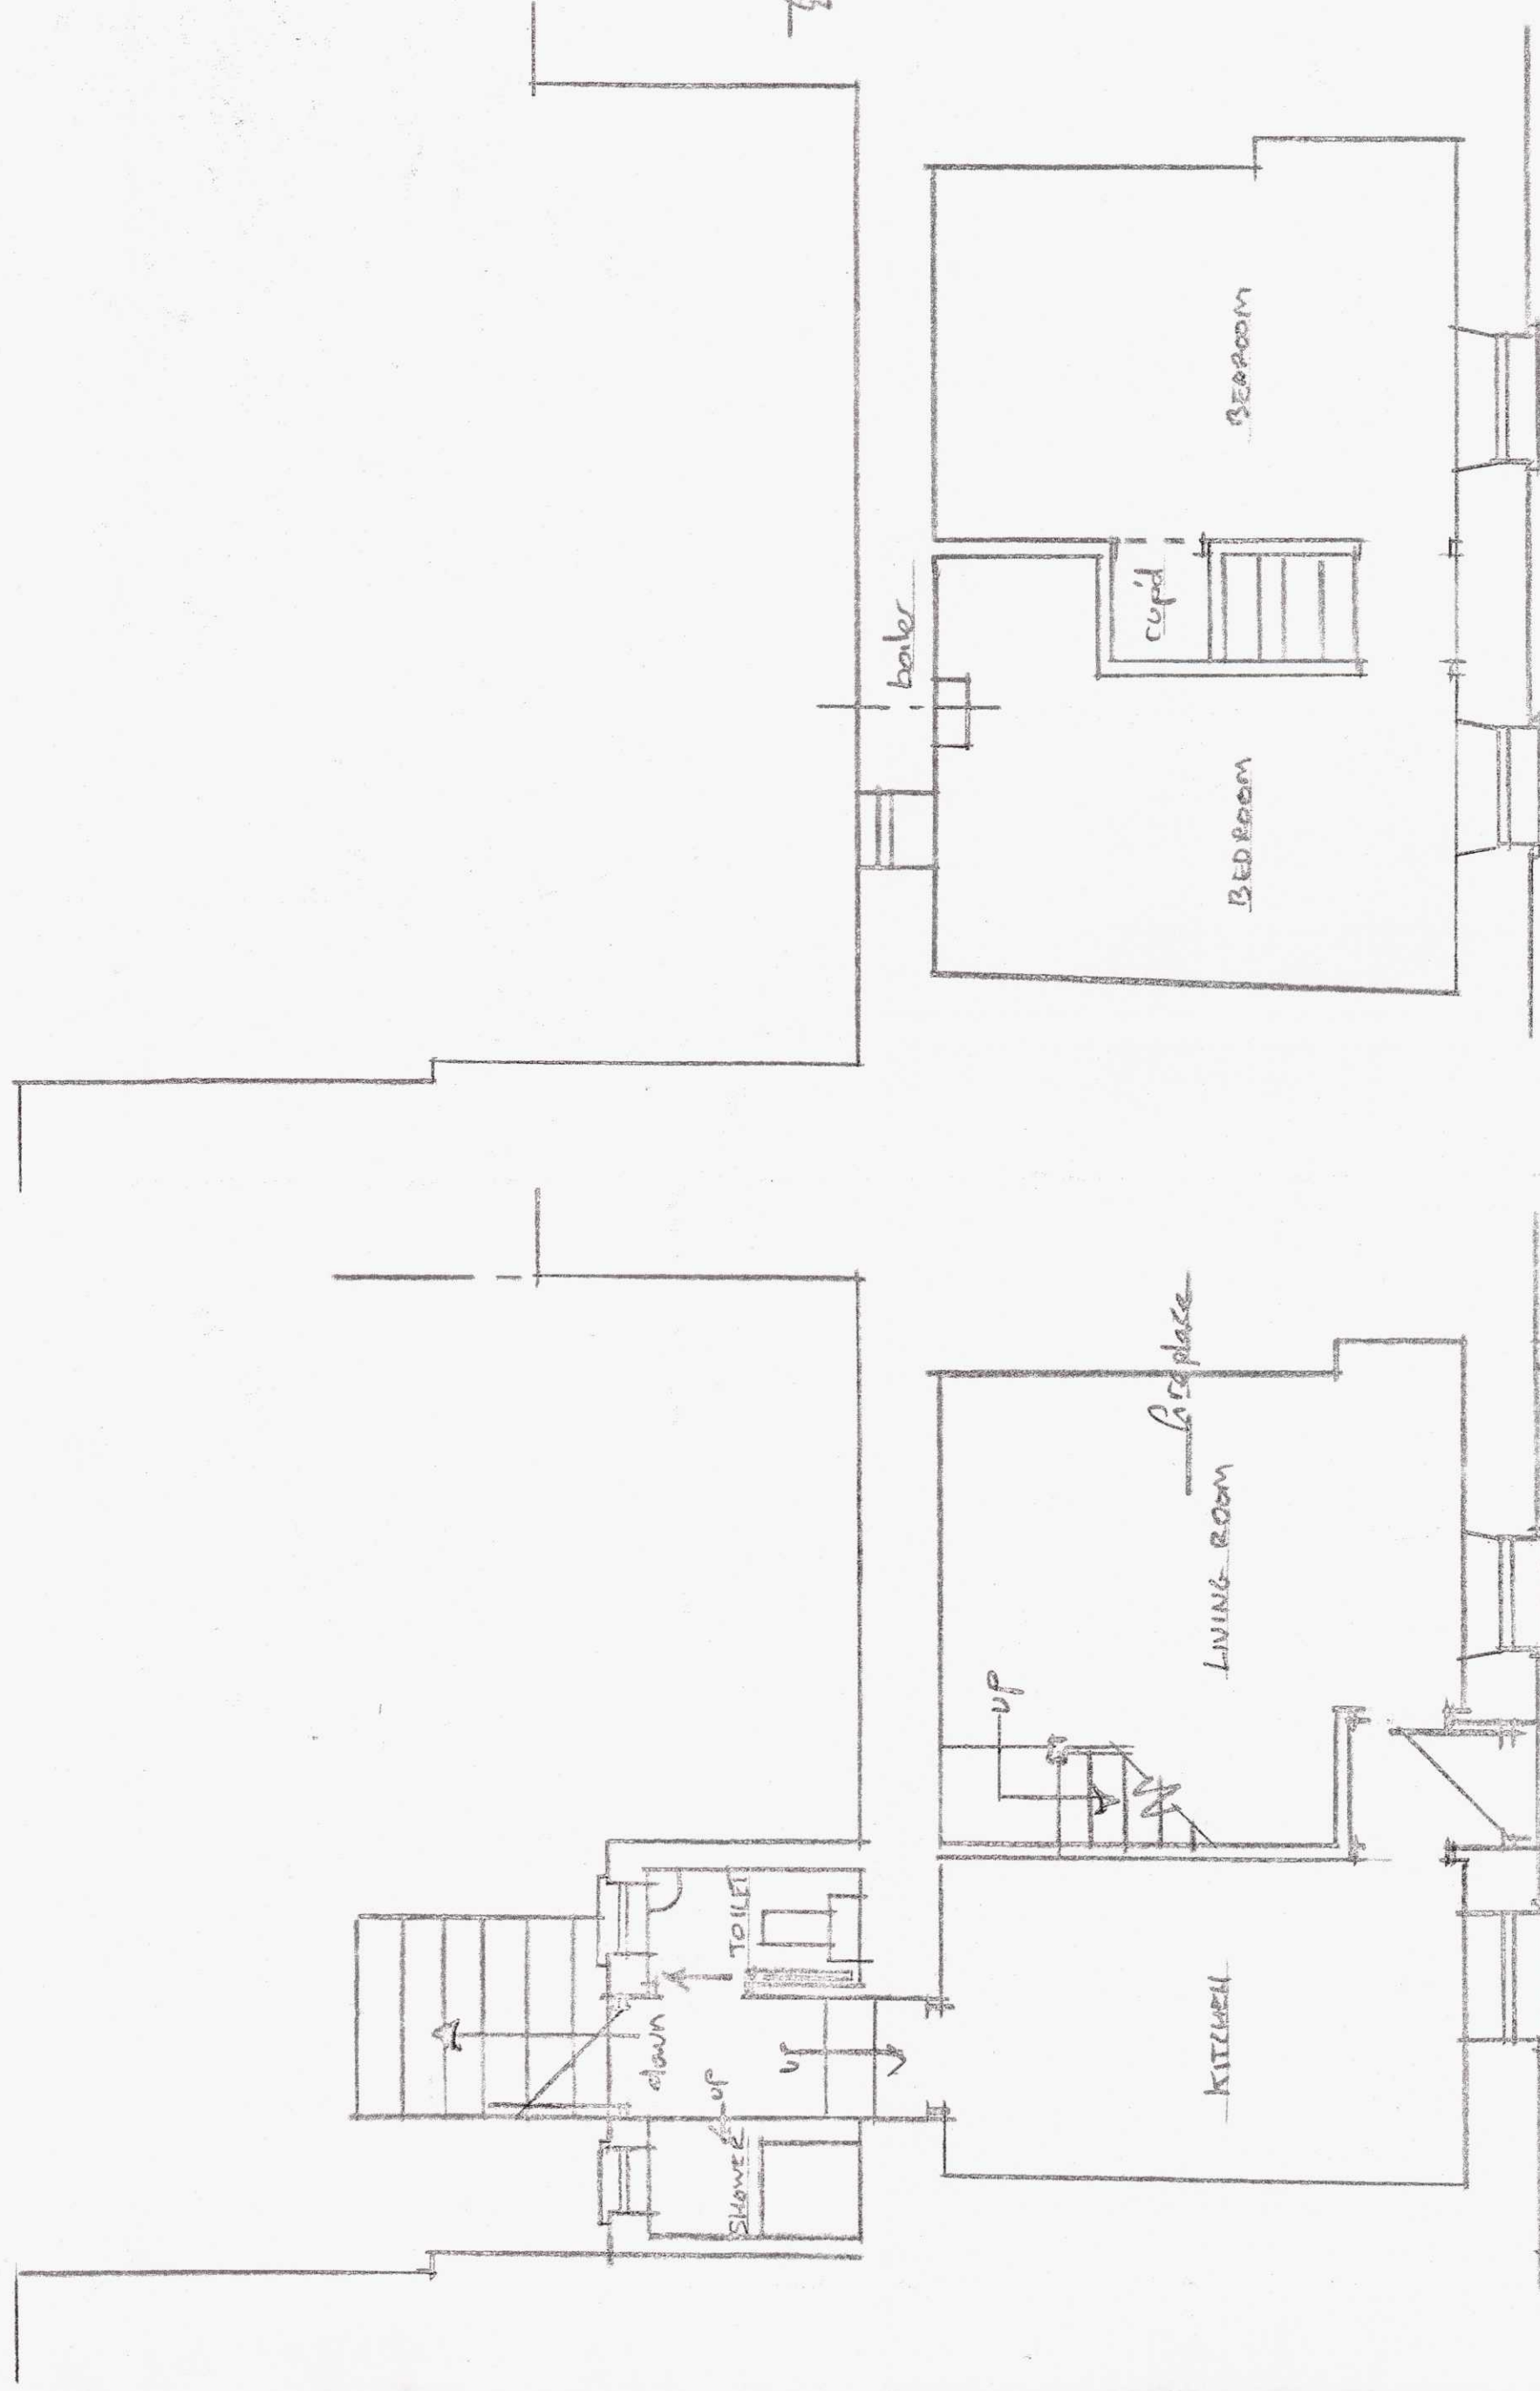

EXISTING FIRST FLOOR

JOB		PROPOSED THREE STOREY ATTACHED
PROF		REAR EXTENSION & HARDSTANDING
ADDRESS		8 MORGAN STREET, THE QUAY,
MERTYR TYDFIL CF47 8TP		
REVISION	DATE	DRAWN
1 of 2	1:50, 1:100	APRIL 2020
		A. COLLINS

200105

21 MAY 2020
RECEIVED