

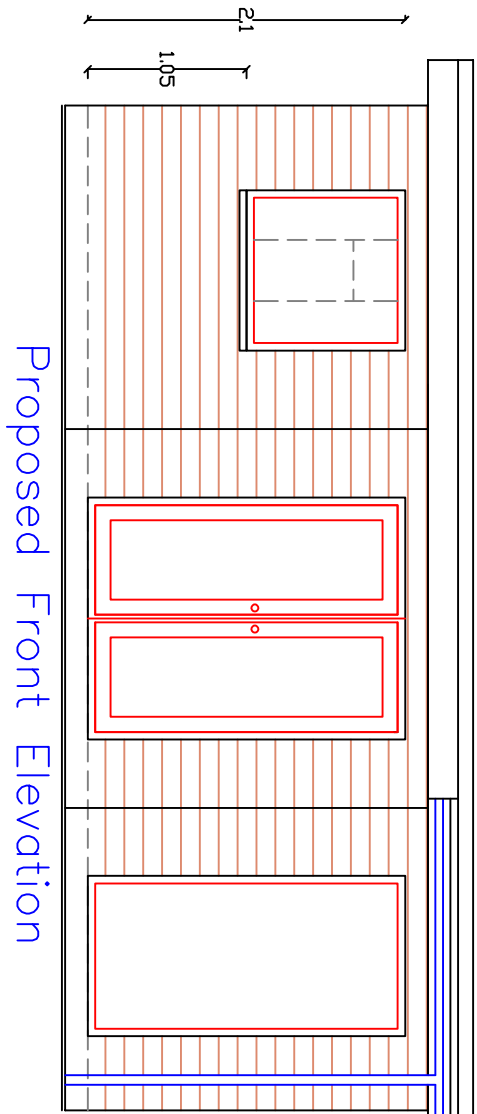
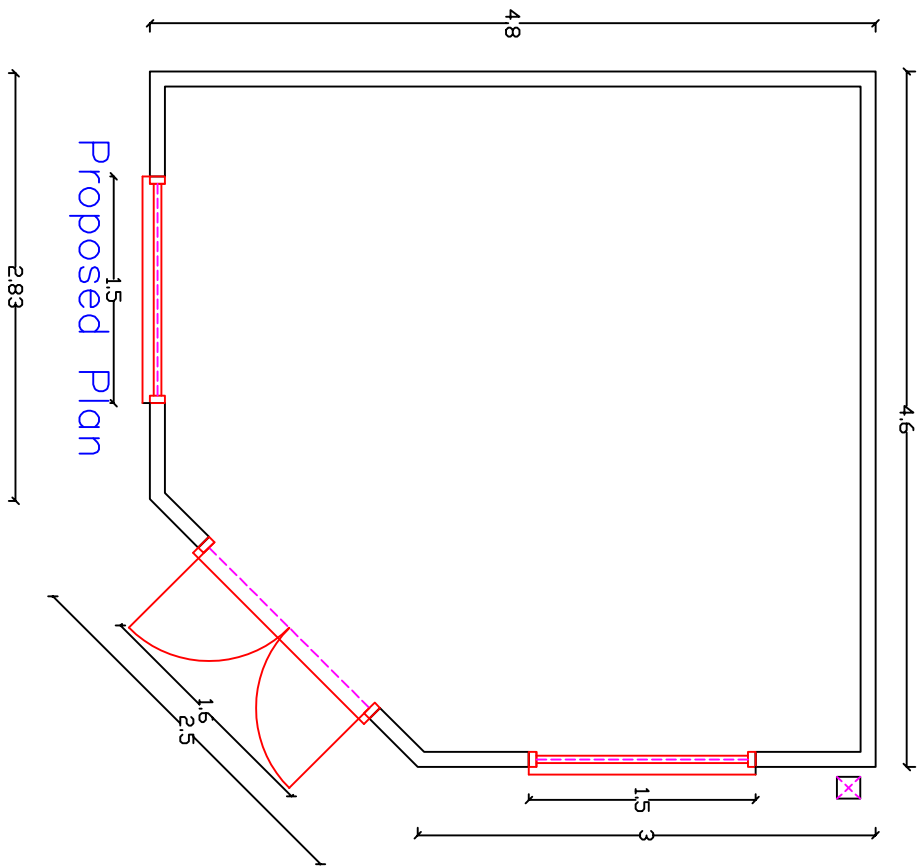
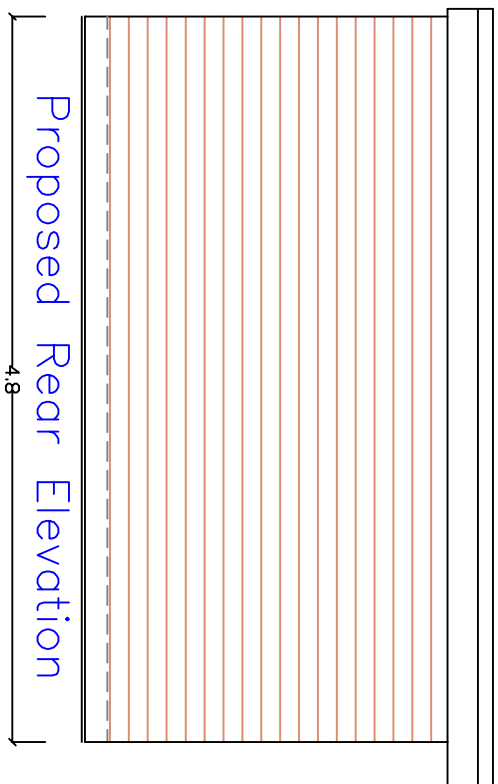
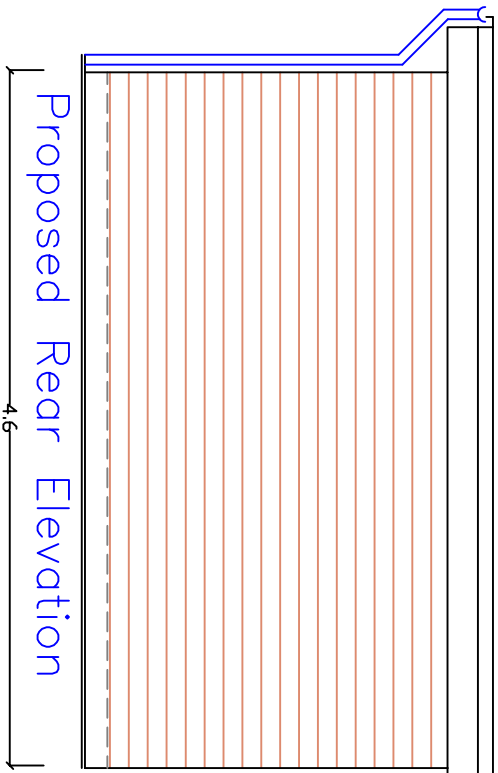
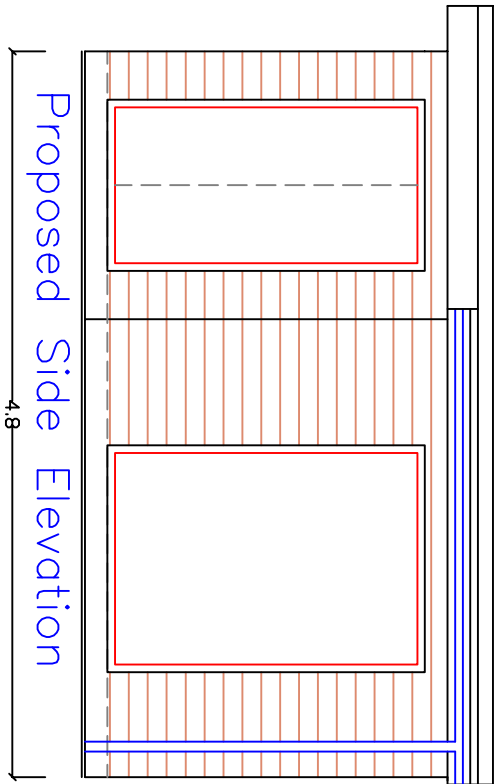
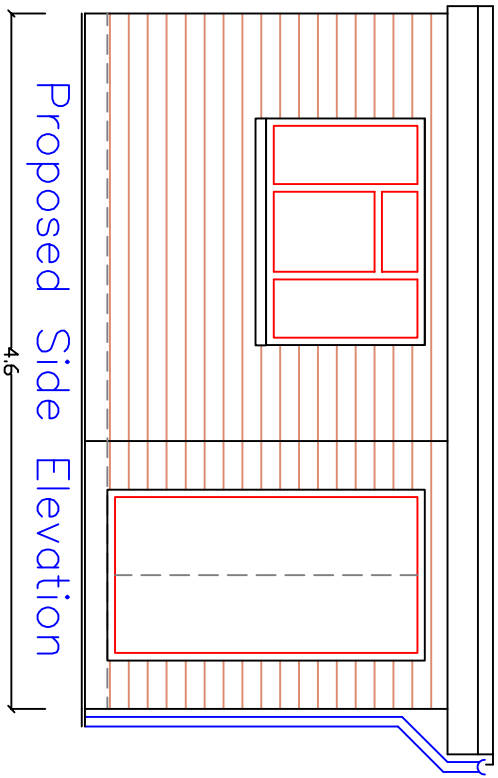
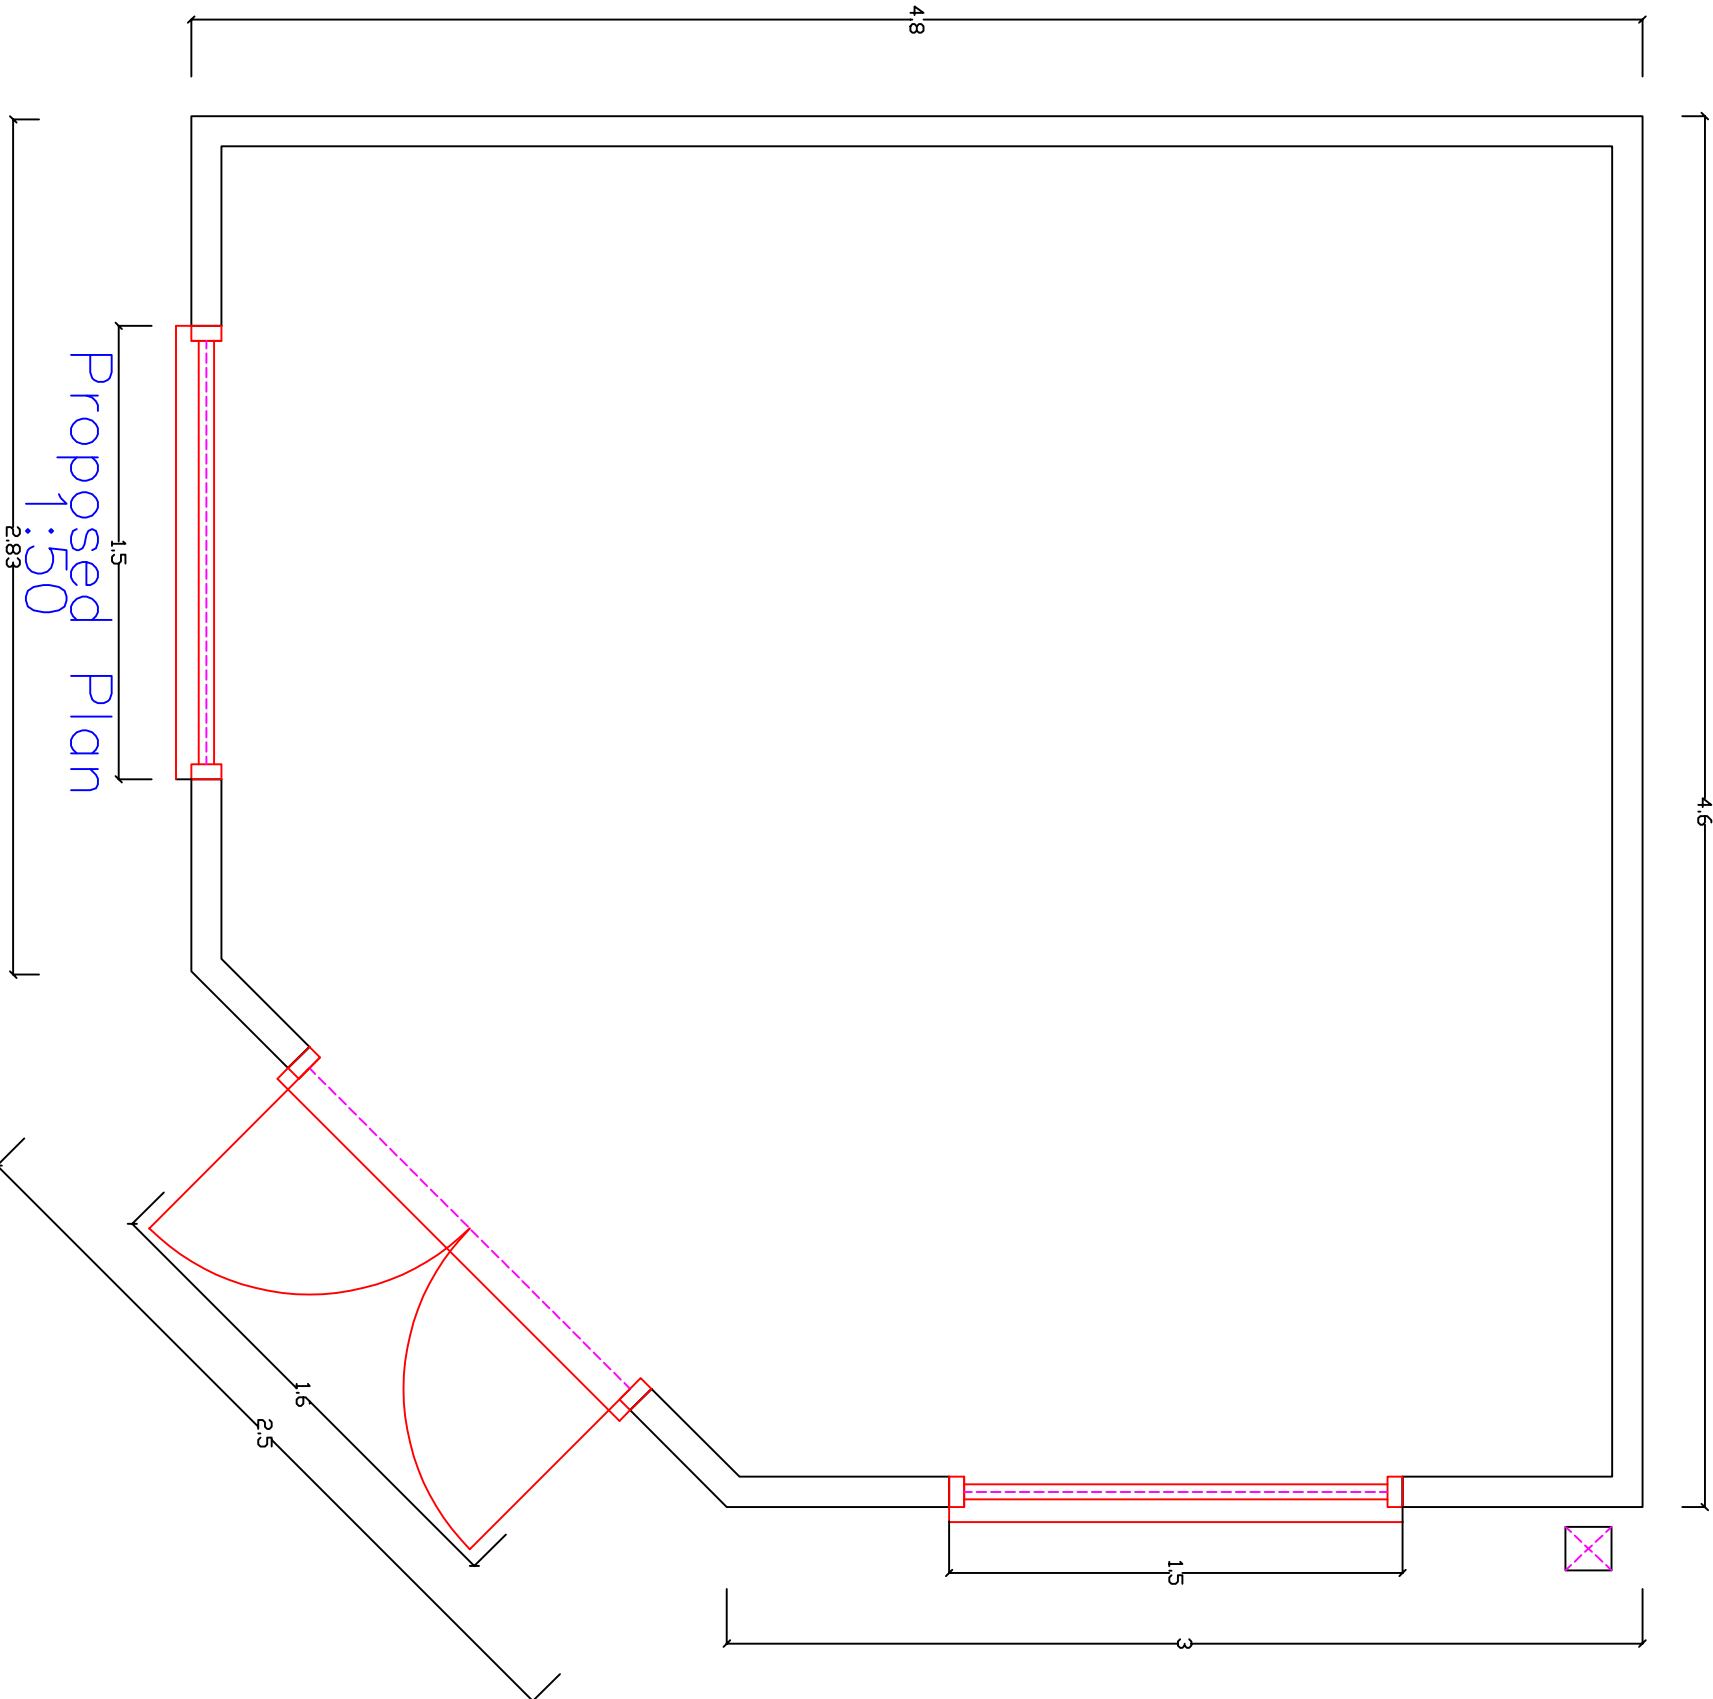


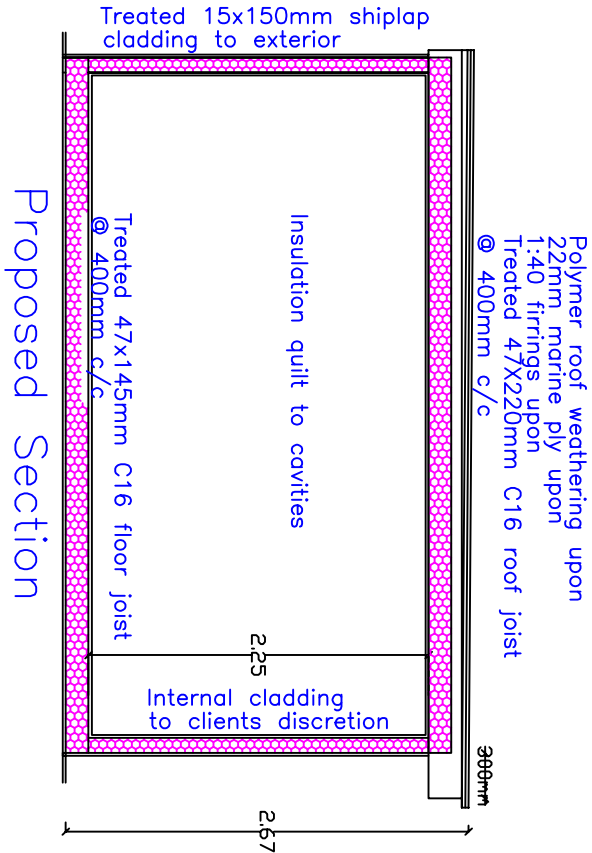

Proposed Site Plan
1:200

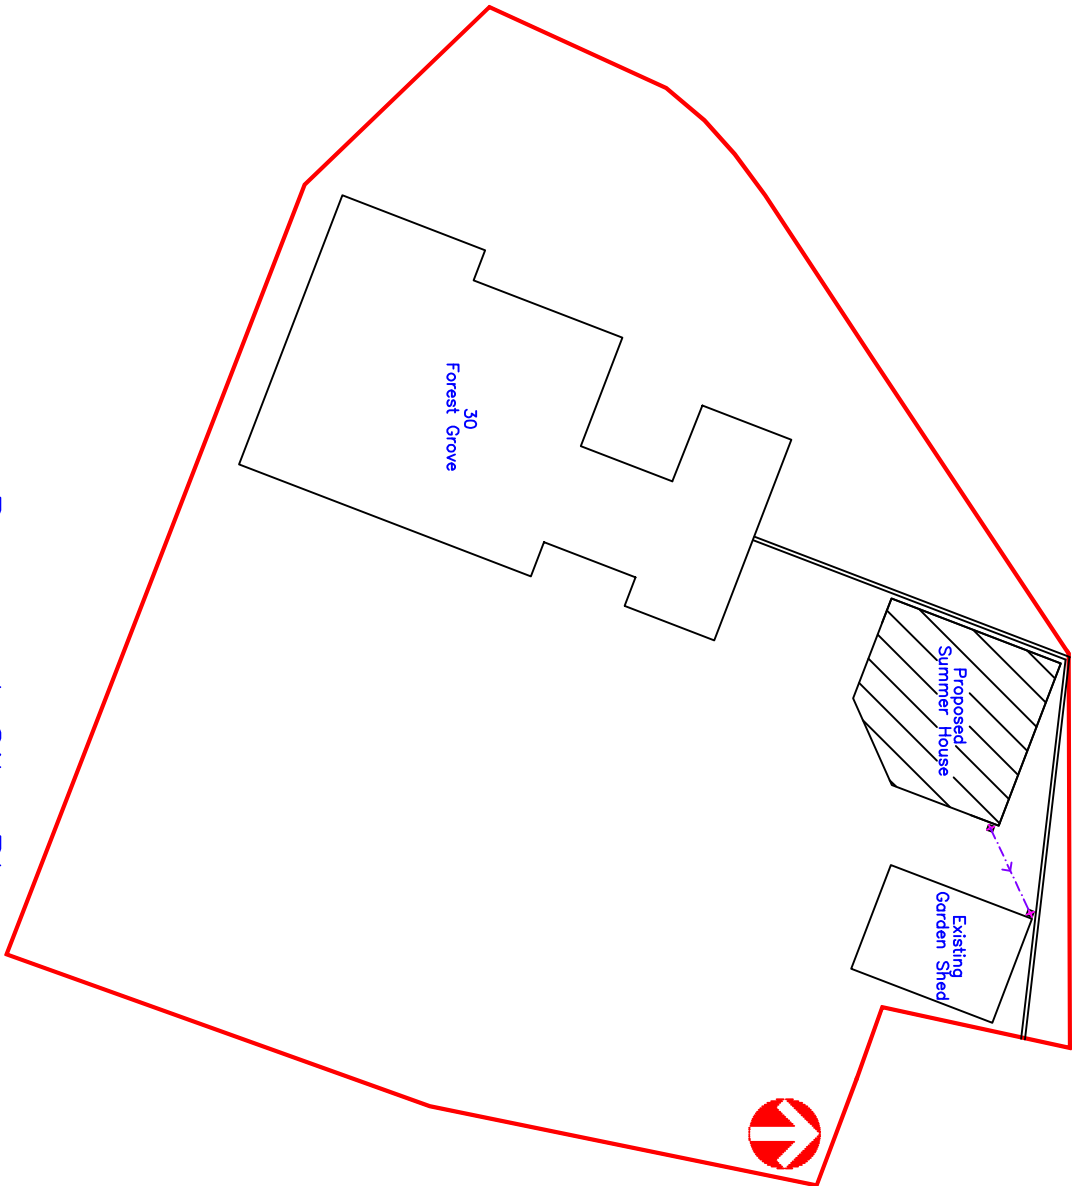

Finishes

Roof:	Polymer in Grey
External walls:	Natural timber finish shiplap cladding
Windows/Doors:	White uPVC
Fascia/RWG's:	White uPVC



Issued Only for Purpose Indicated

Drawing Status: FOR PLANNING PURPOSES ONLY

Address

30, Forest Grove
Edwardsville
Merthyr Tydfil
CF46 5NG

Project

Proposed Garden Summer House

Date	05.05.2020	Paper	A2
------	------------	-------	----

Title	Scale
-------	-------

Proposed Plans, Elevations & Sections	1:50, 1:100, 1:200	Drwg No	Forest Grove 01
---------------------------------------	--------------------	---------	-----------------