




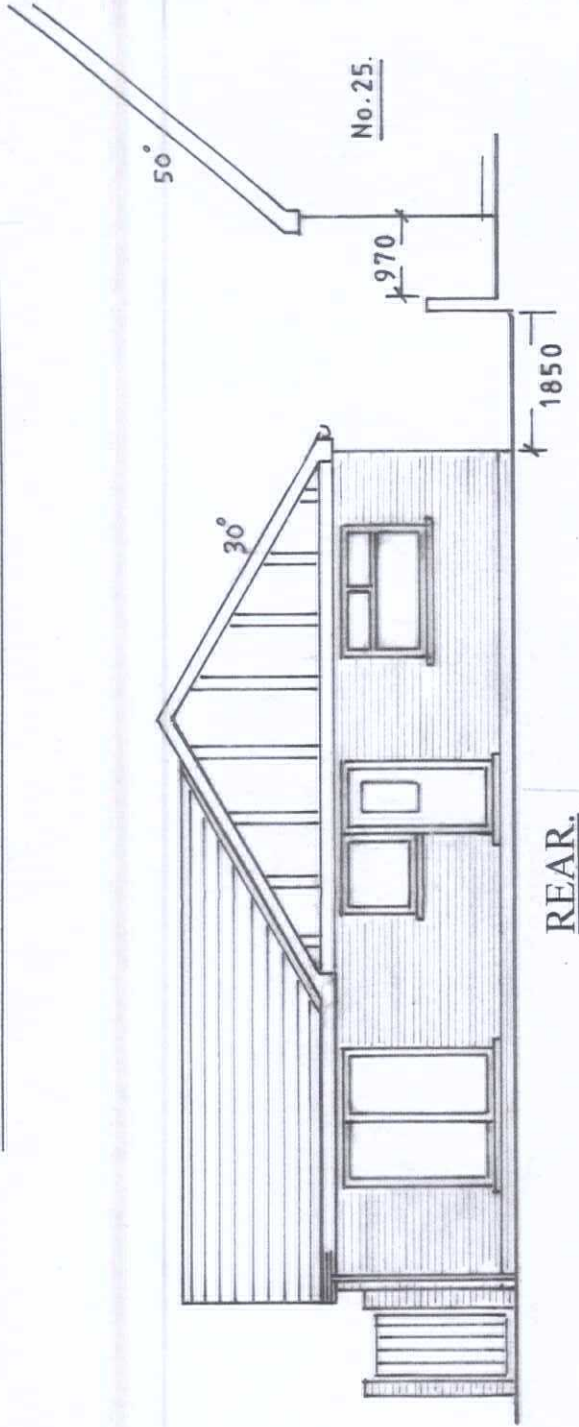

REAR.

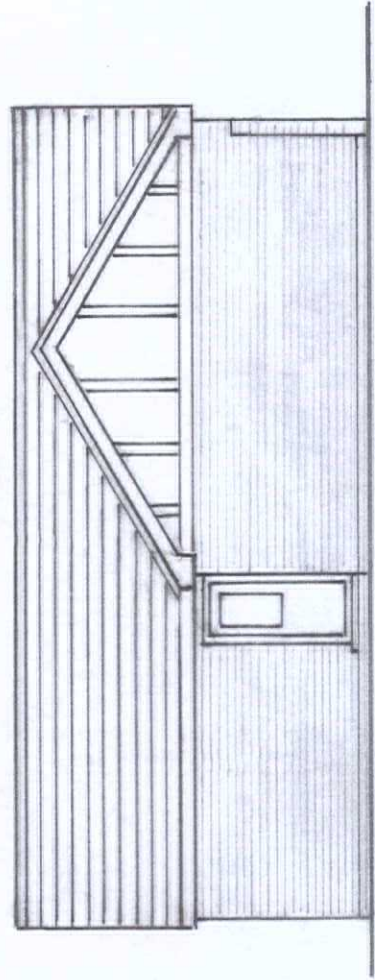


SIDE.

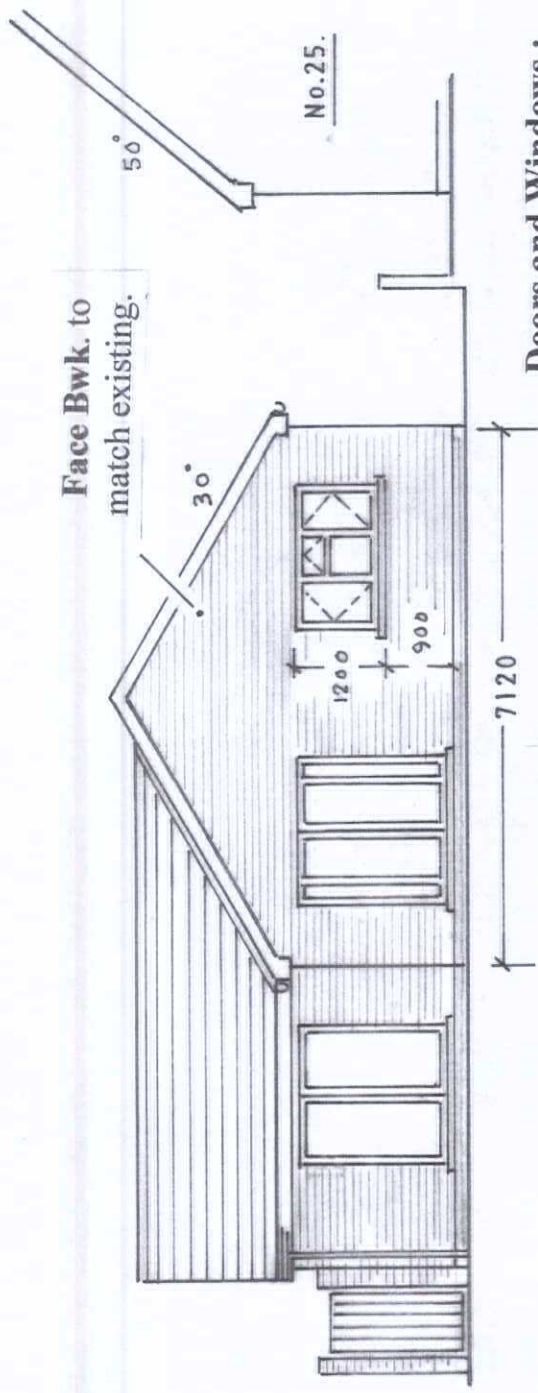

REAR.


Doors and Windows :
White uPVC d/glazed units
to match existing.

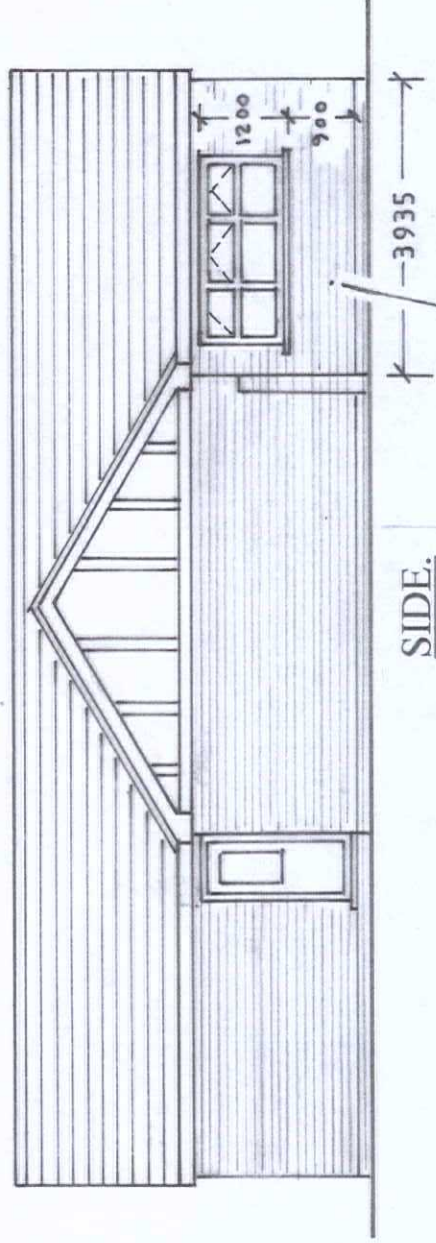

SIDE.

Face Bwk. to
match existing.

Tiles to match existing.

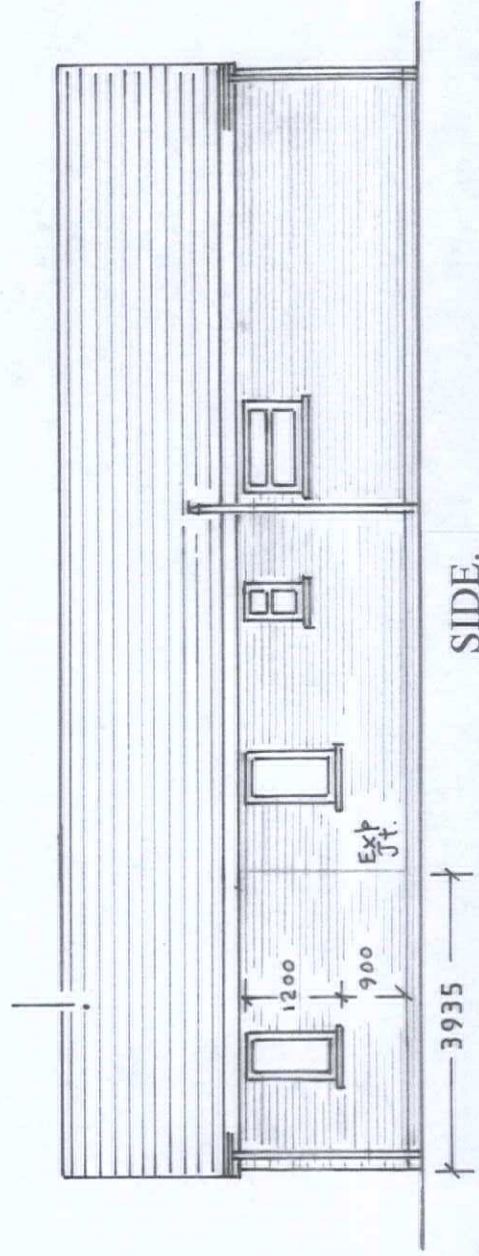

SIDE.