

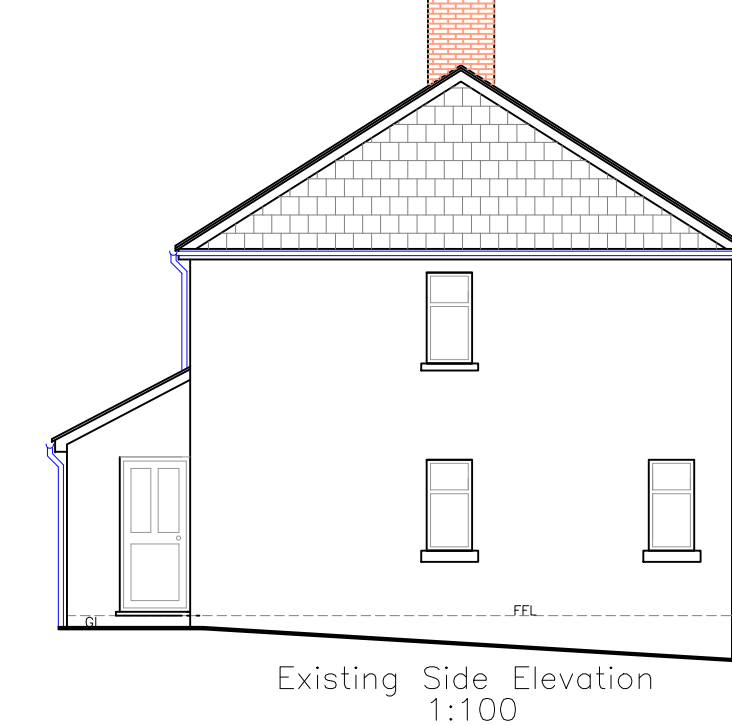
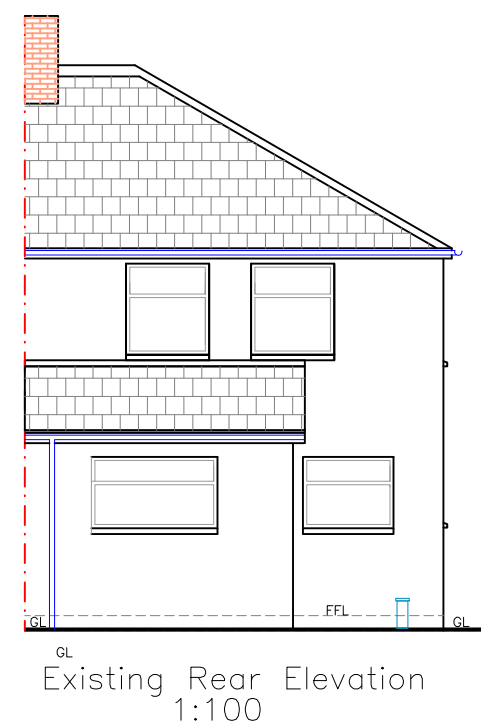
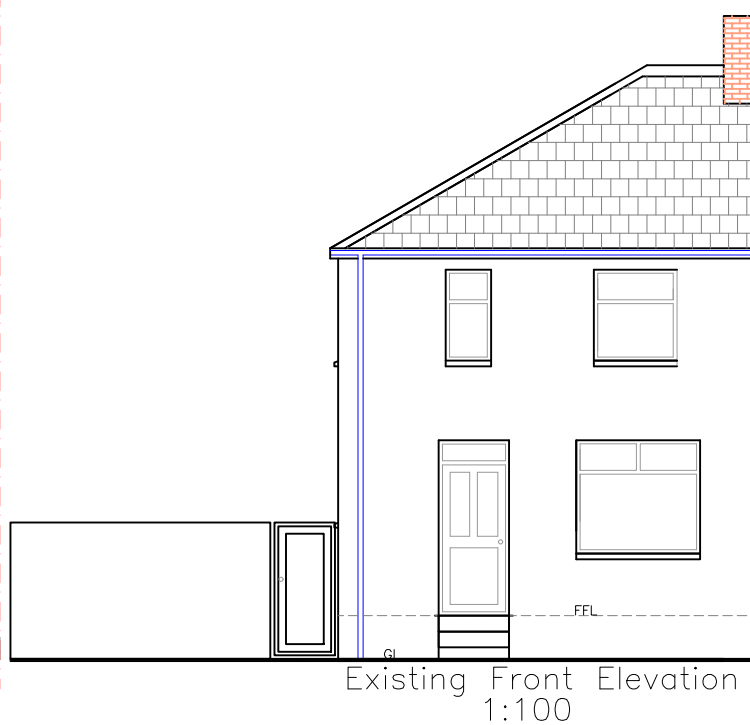
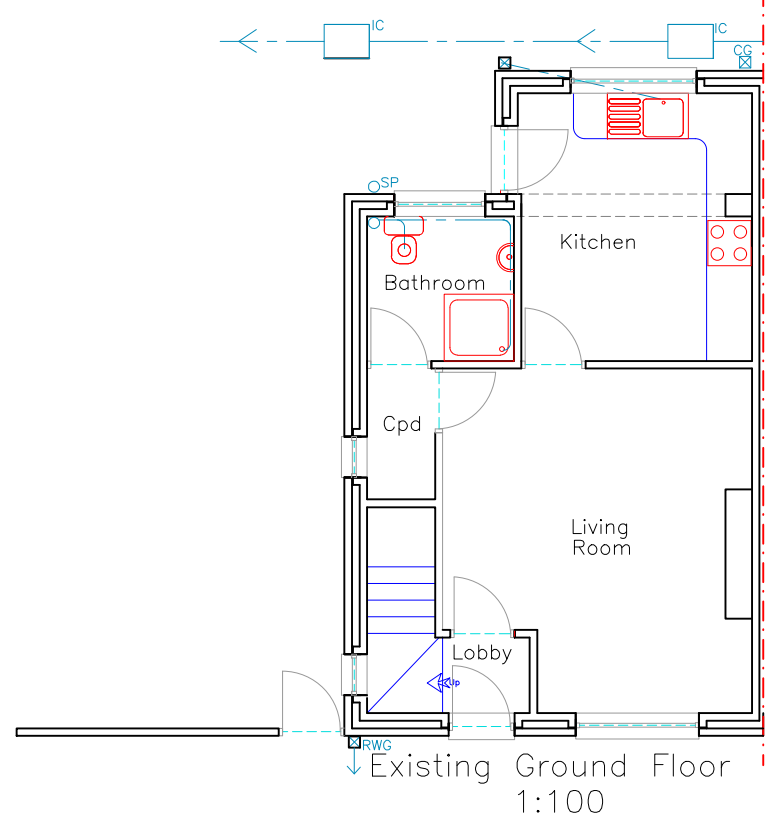
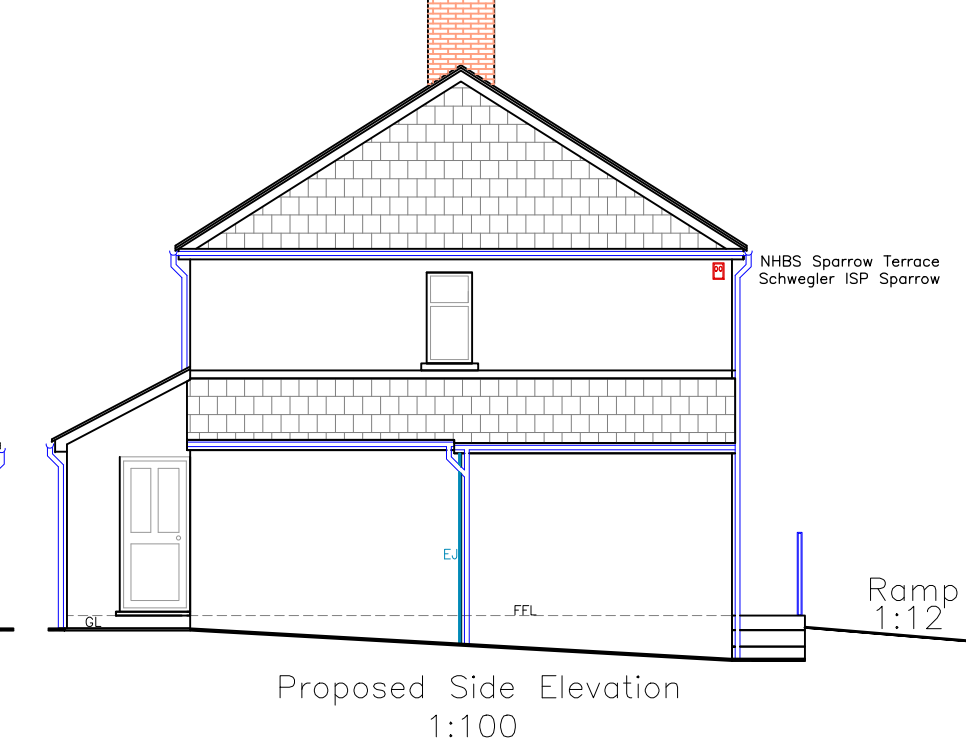
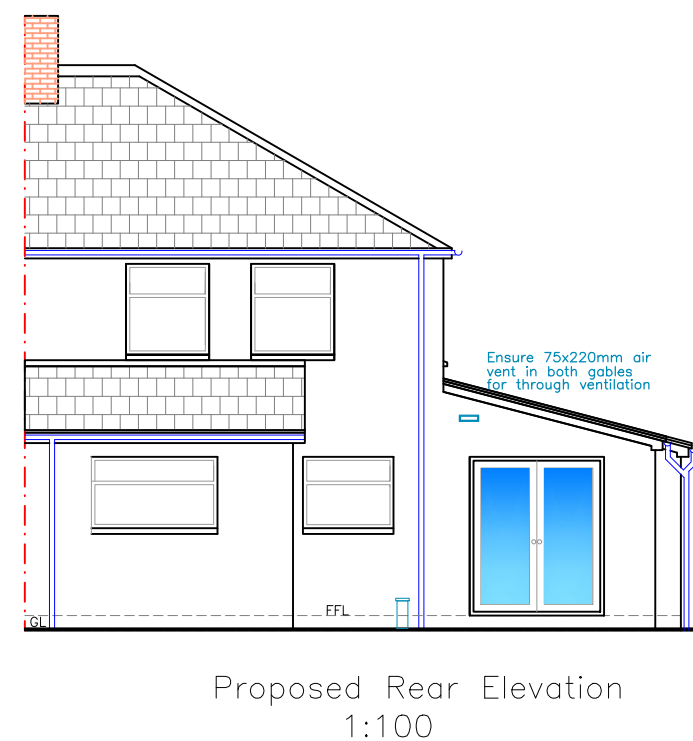
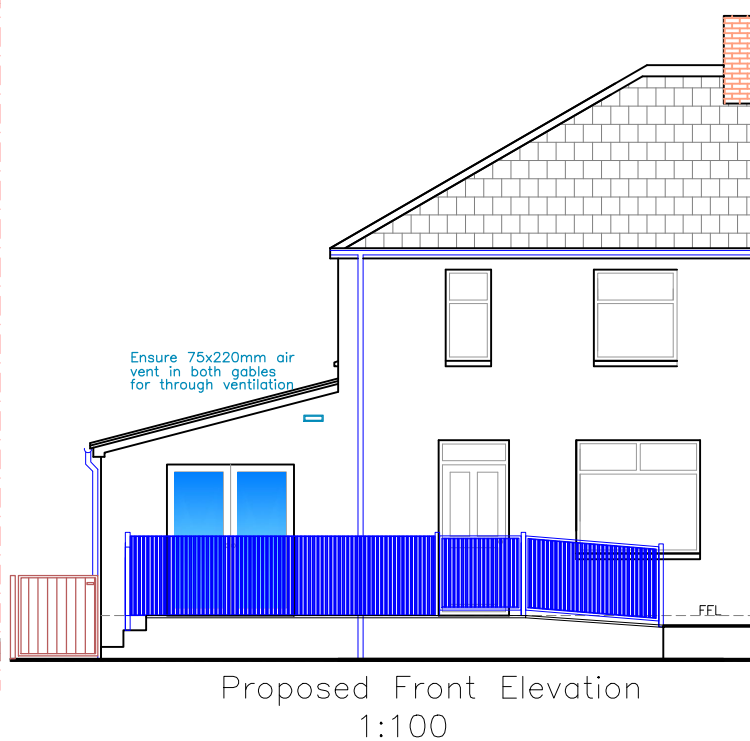
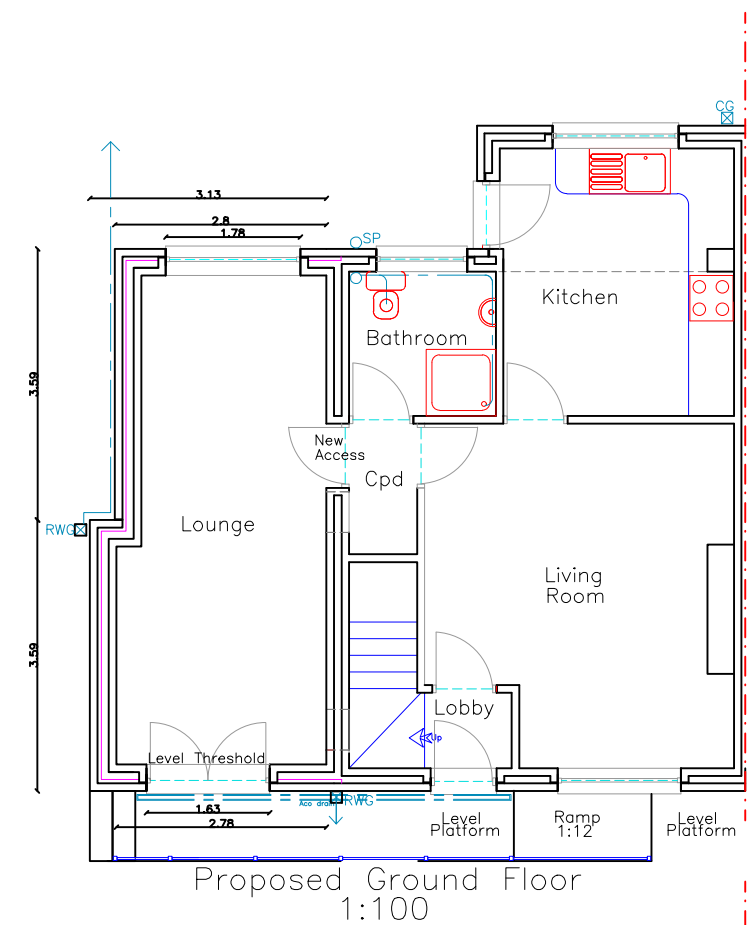
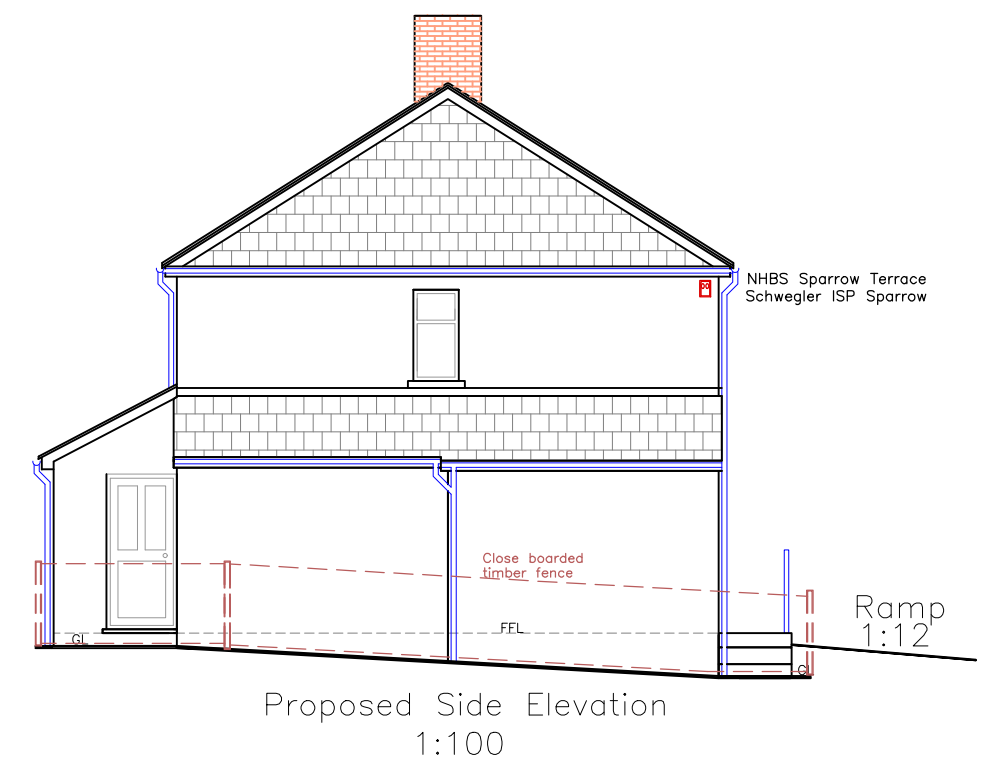
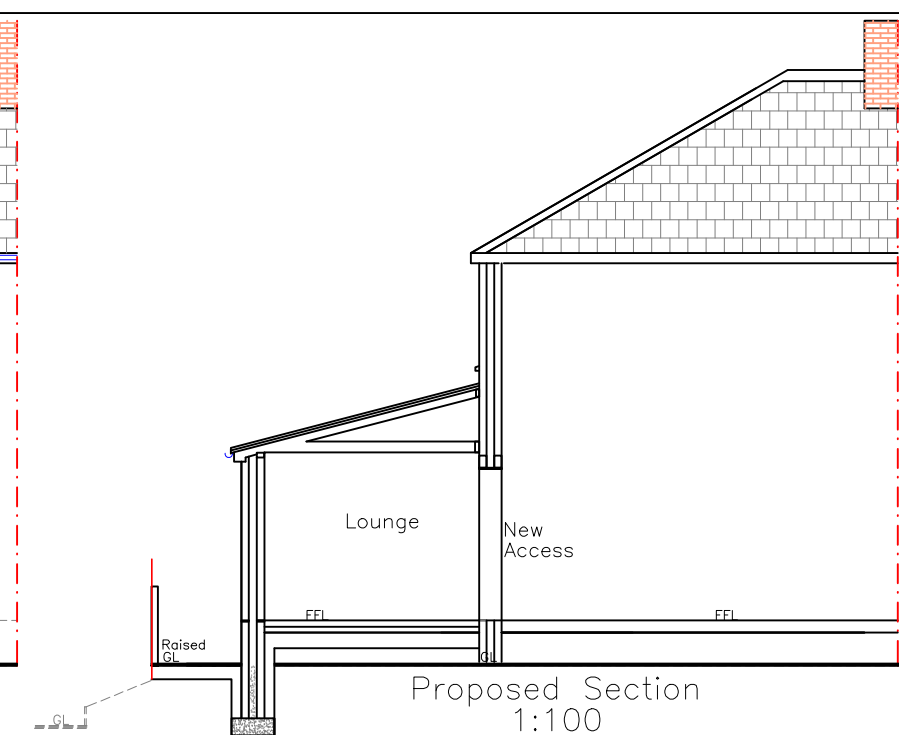


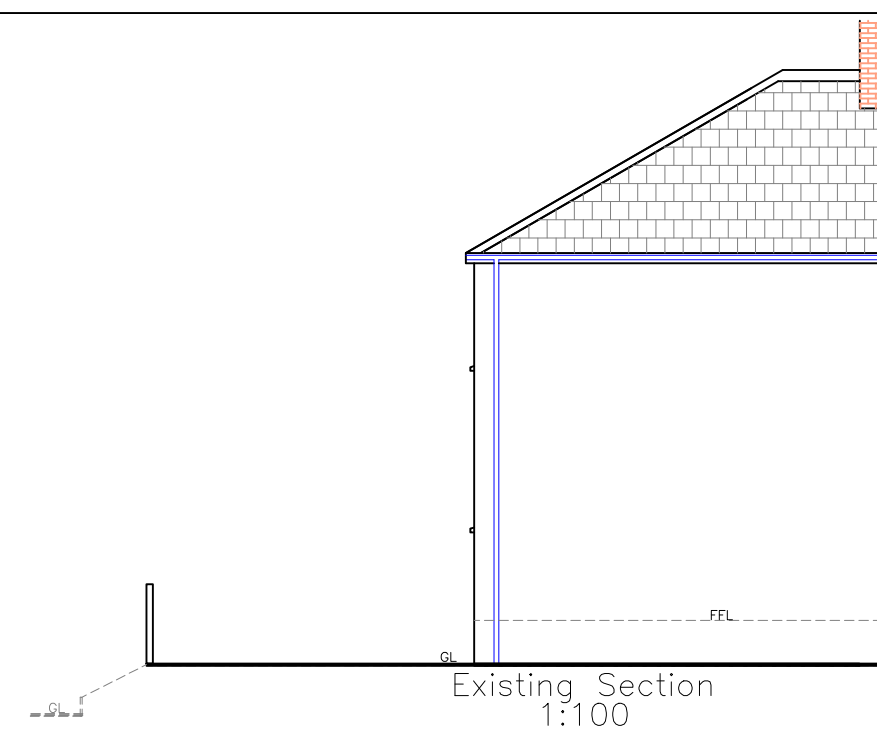

Finishes	
Roof:	Concrete tile matching existing
External walls:	Rendered blockwork in white
Windows/Doors:	White uPVC matching existing
Fascia/RWG's:	White uPVC matching existing
Boundary walls:	Rendered blockwork in white
Safety Rails:	Fabricated Steel/Timber
Surfaces:	Permeable Tarmac

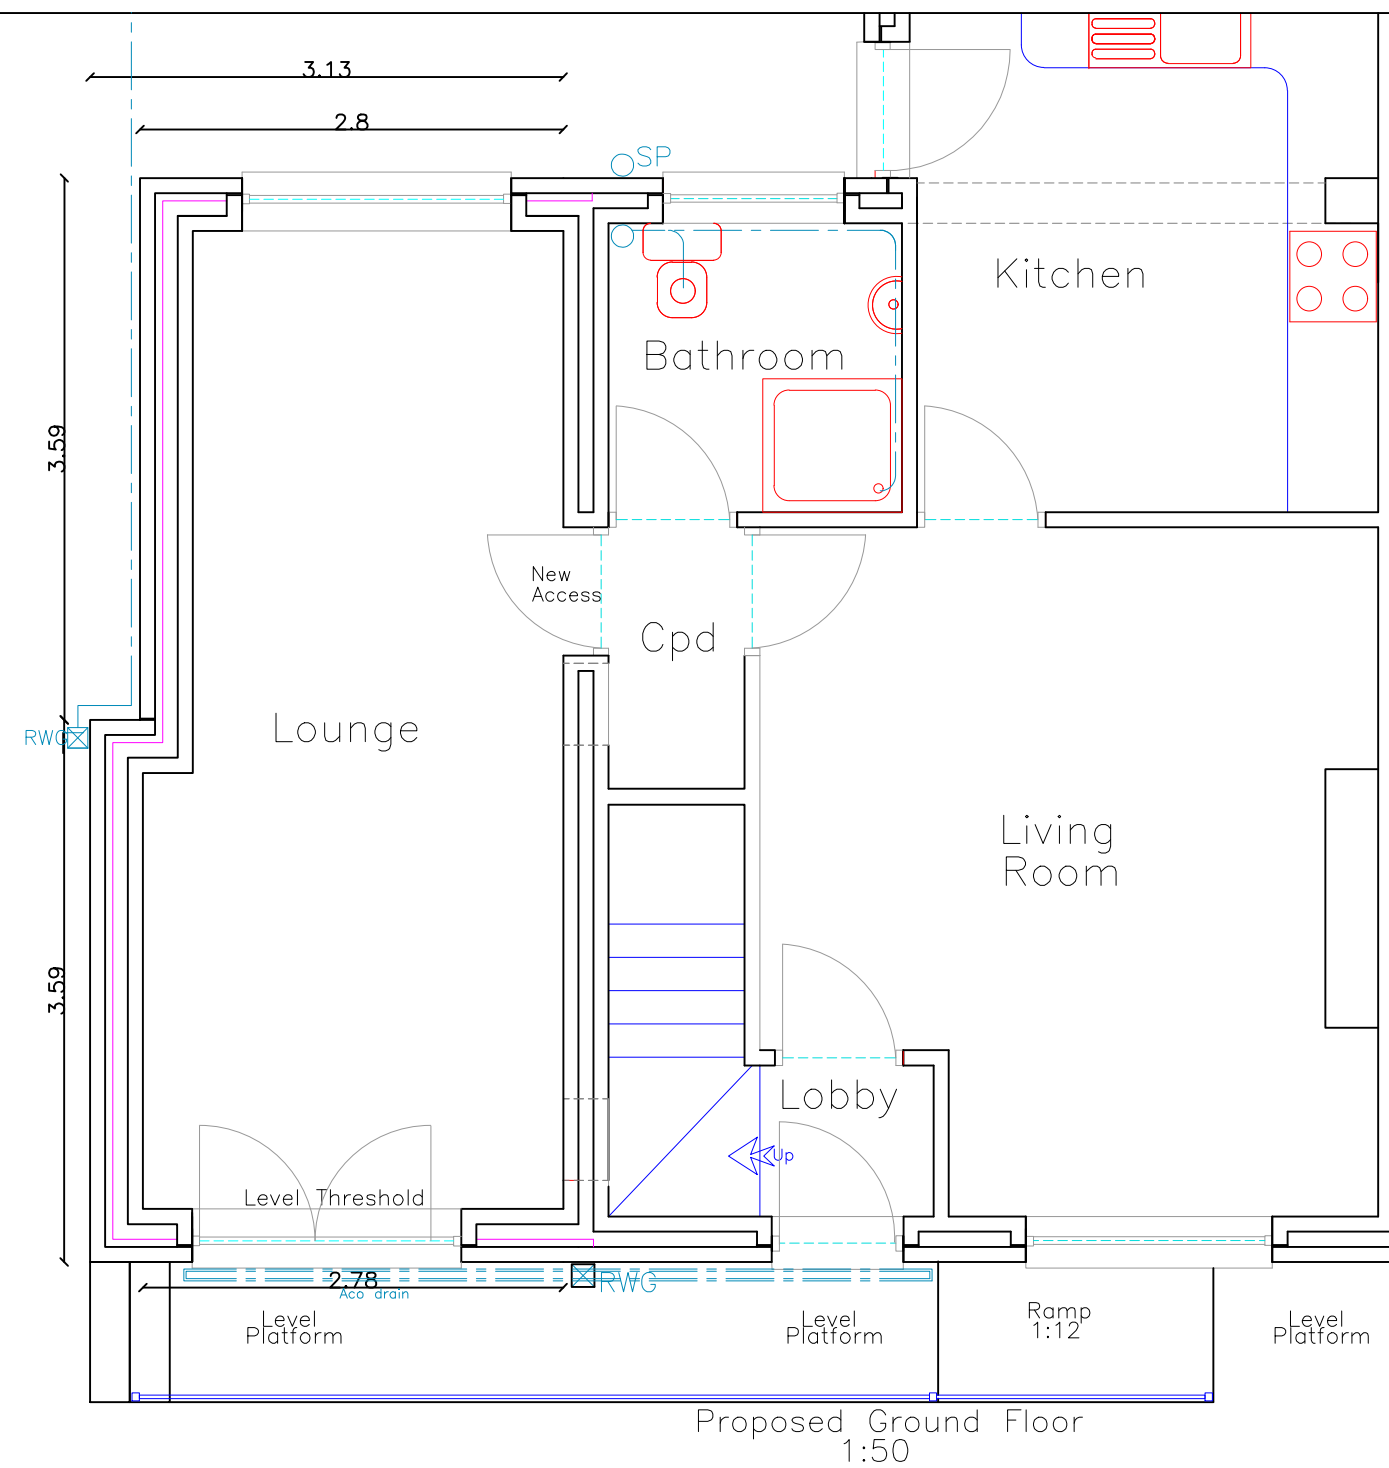

<u>Utopia Design</u> <u>Architectural Services</u>			
Building Planning Application Support Paul Thomas: BSc (Hons) Tel: 01685 559230. Mob: 07908 725065			
Issued Only for Purpose Indicated			
Drawing Status: FOR PLANNING/BUILDING REGS PURPOSES ONLY			
Address		31, Rocky Road Penydarren Merthyr Tydfil CF47 9JL	
Project		Proposed Single Storey Side Extension with Increased Front Driveway and Associated Ground Level Re-profiling	
Drawn by	Date	Scale	
PT	JULY 26	1:50 1:100	
Title		Existing & Proposed Plans, Elevations & Sections	
Drwg No		A2	
ROCKY 31 BC 01B			