


NOTE: ALL DIMENSIONS TO BE CHECKED ON SITE AND ANY DISCREPANCIES NOTIFIED PRIOR TO COMMENCEMENT OF WORK.
DO NOT SCALE FROM THIS DRAWING IF NOT COMPLETELY SURE.

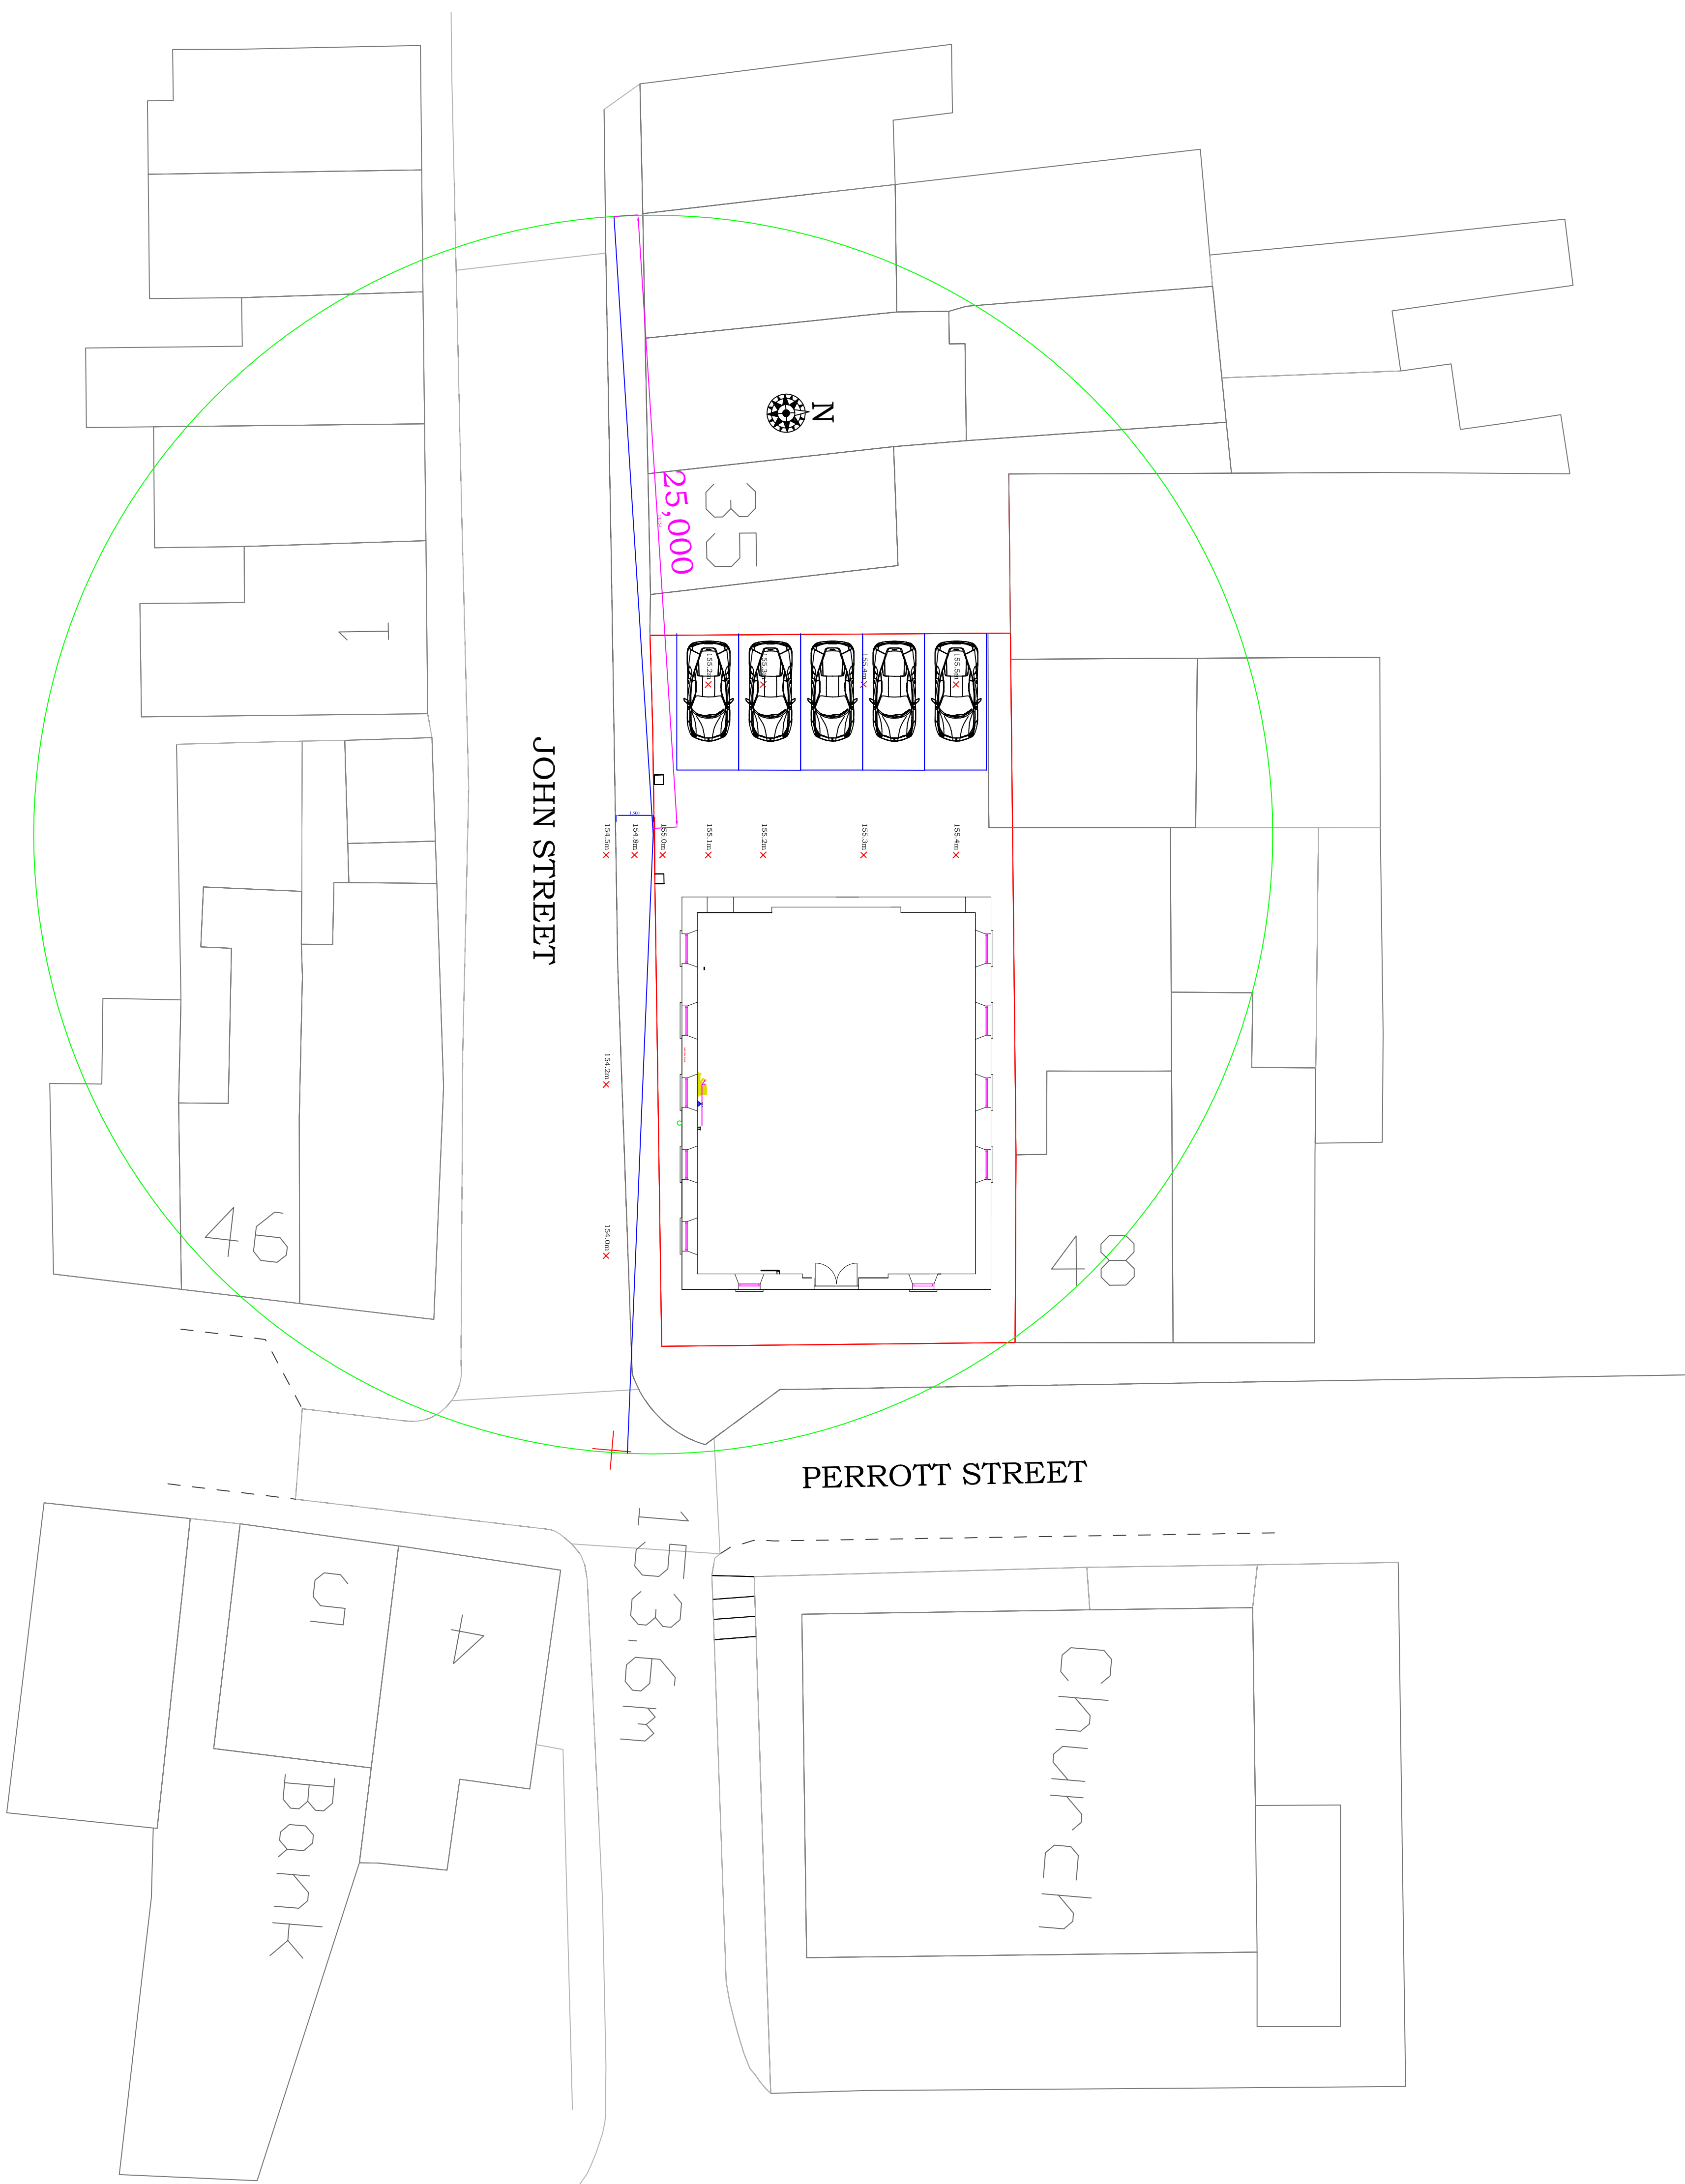

Drawn:	Checked:	Scale:	Date:
PD	ML	1:150	SEPT 2023
Drawing Number:		Contract No:	Rev:
PD/BCT/CP/04		183/23	

Drawing Title:
PROPOSED CARPARK LAYOUT AND
PLAY OF VIEW (20MPH @25.0M)

Dell DESIGNS LTD
paul.dellama@gmail.com • Tel: 07567456073

Project: BETHEL CHAPEL, PERROTT STREET
TRELEWIS, CF46 5ET.