



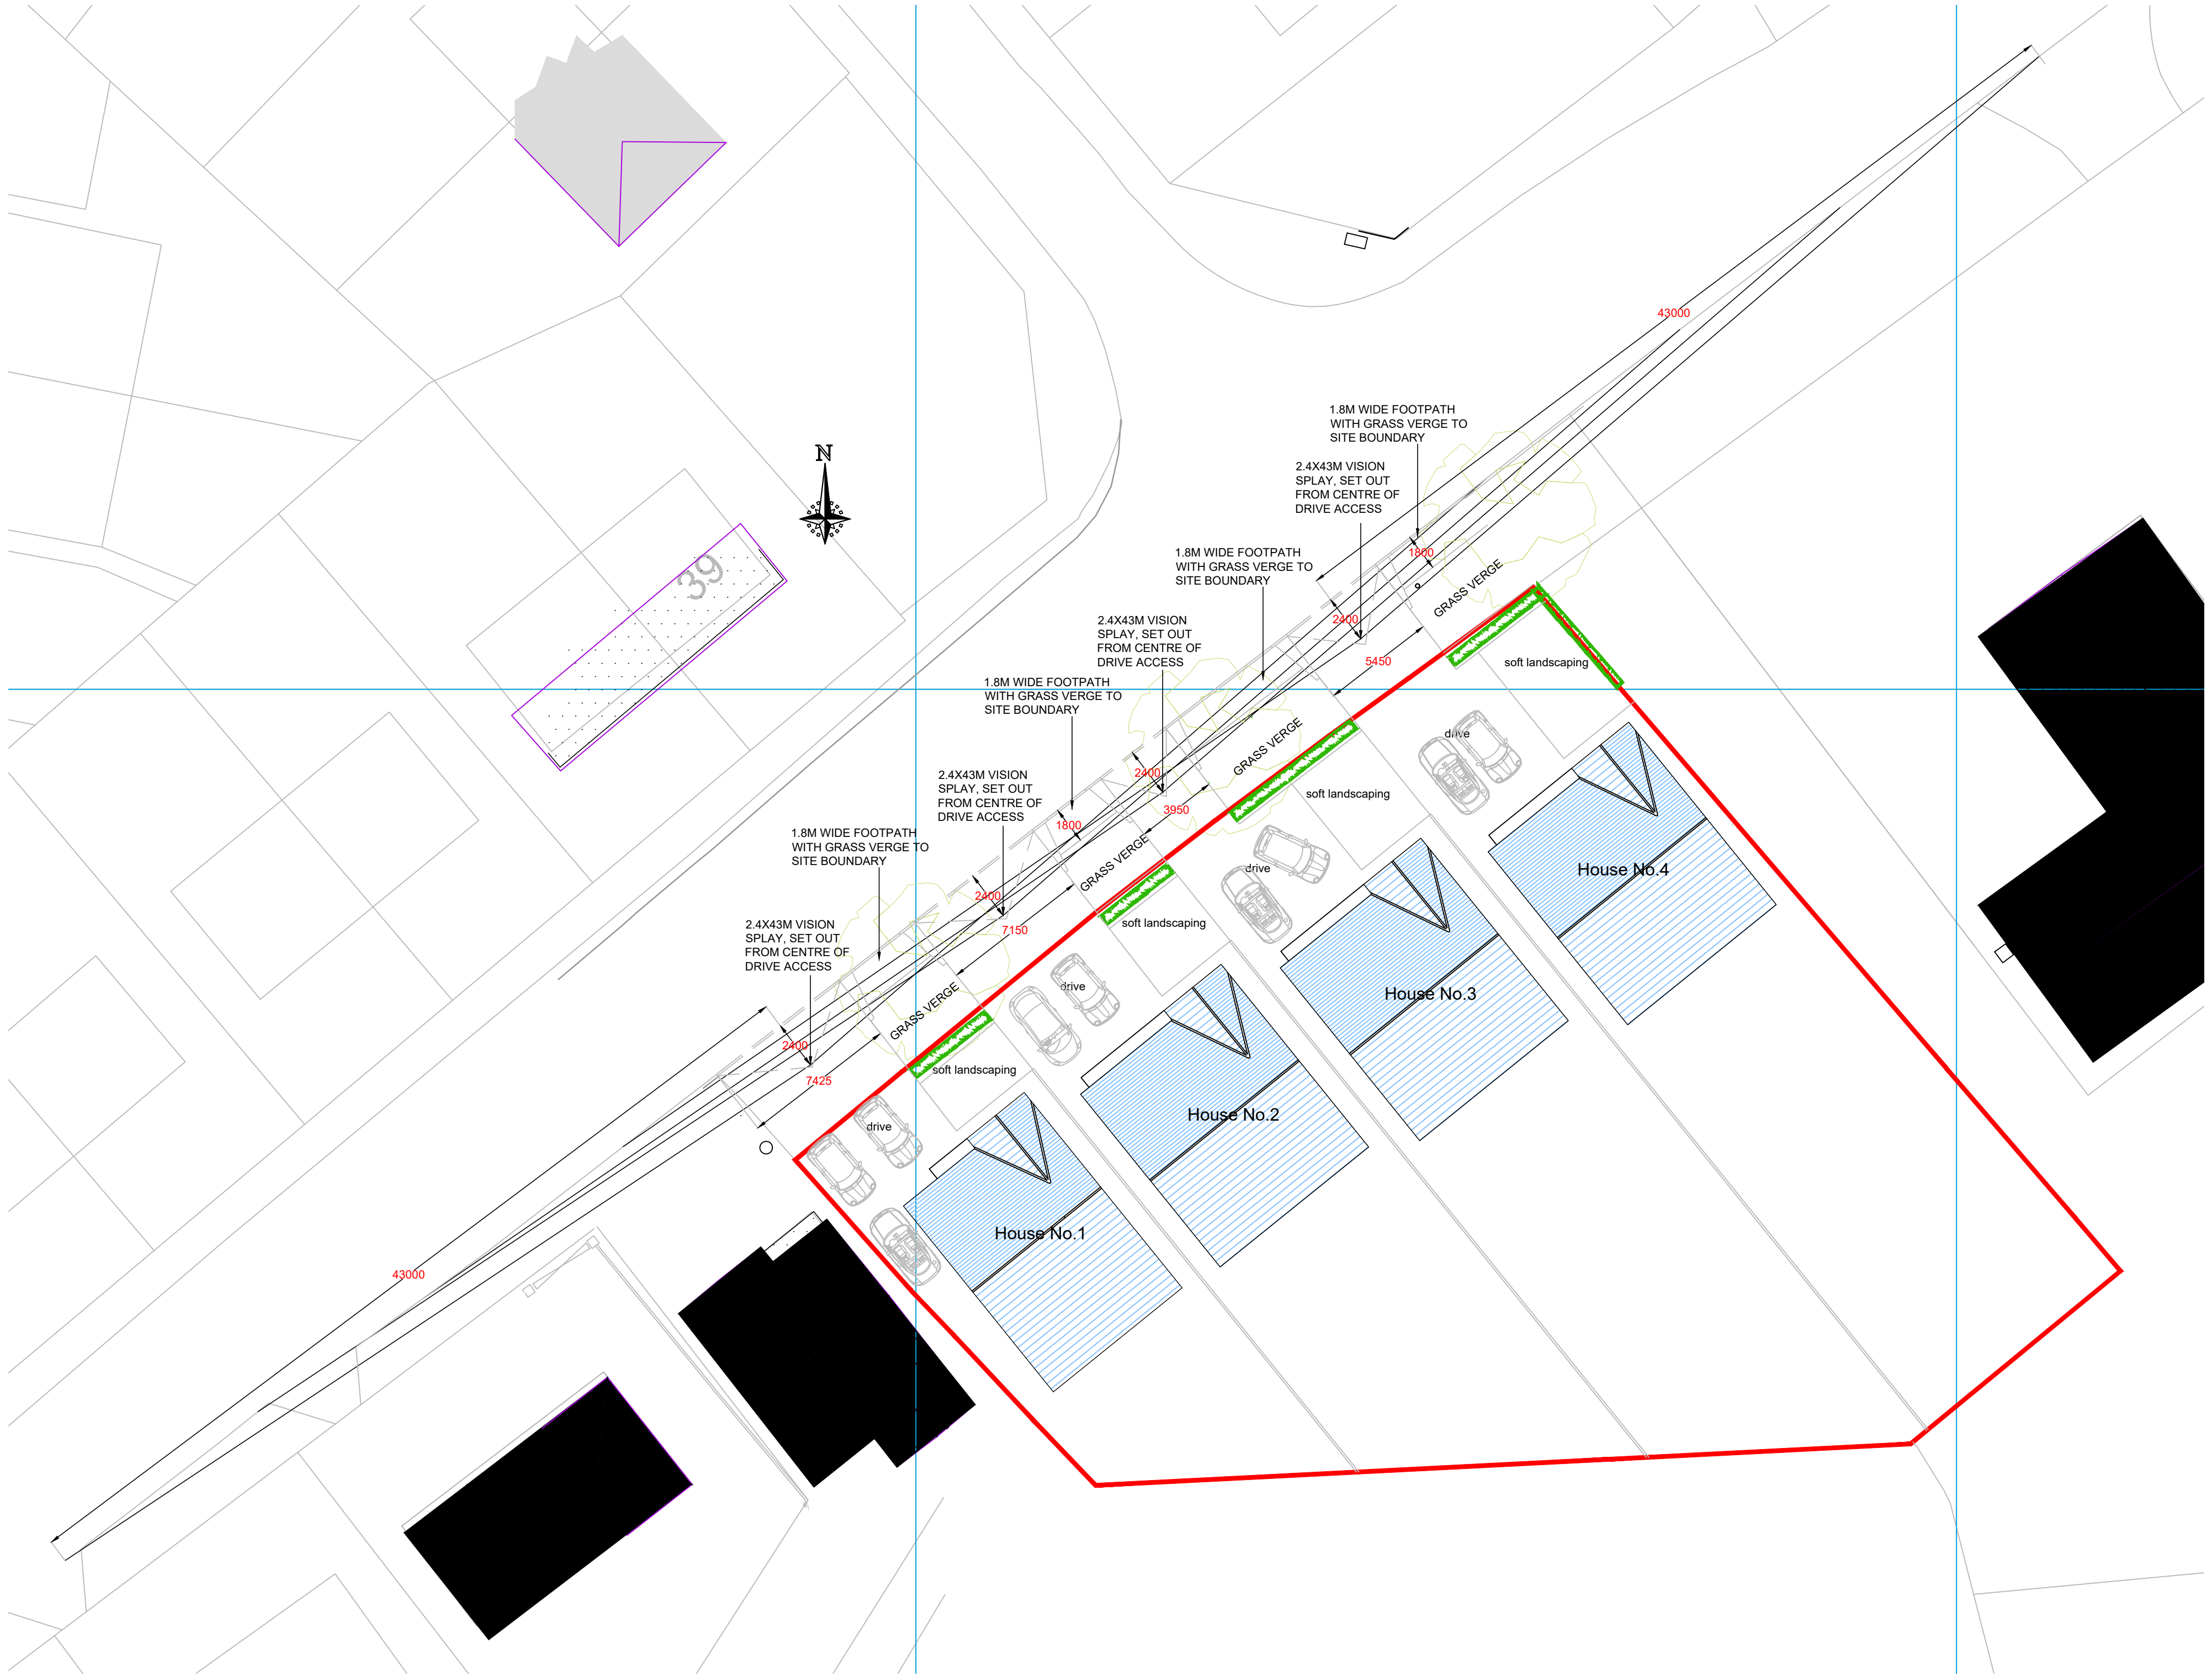

Vision Splay Plan Scale 1:200

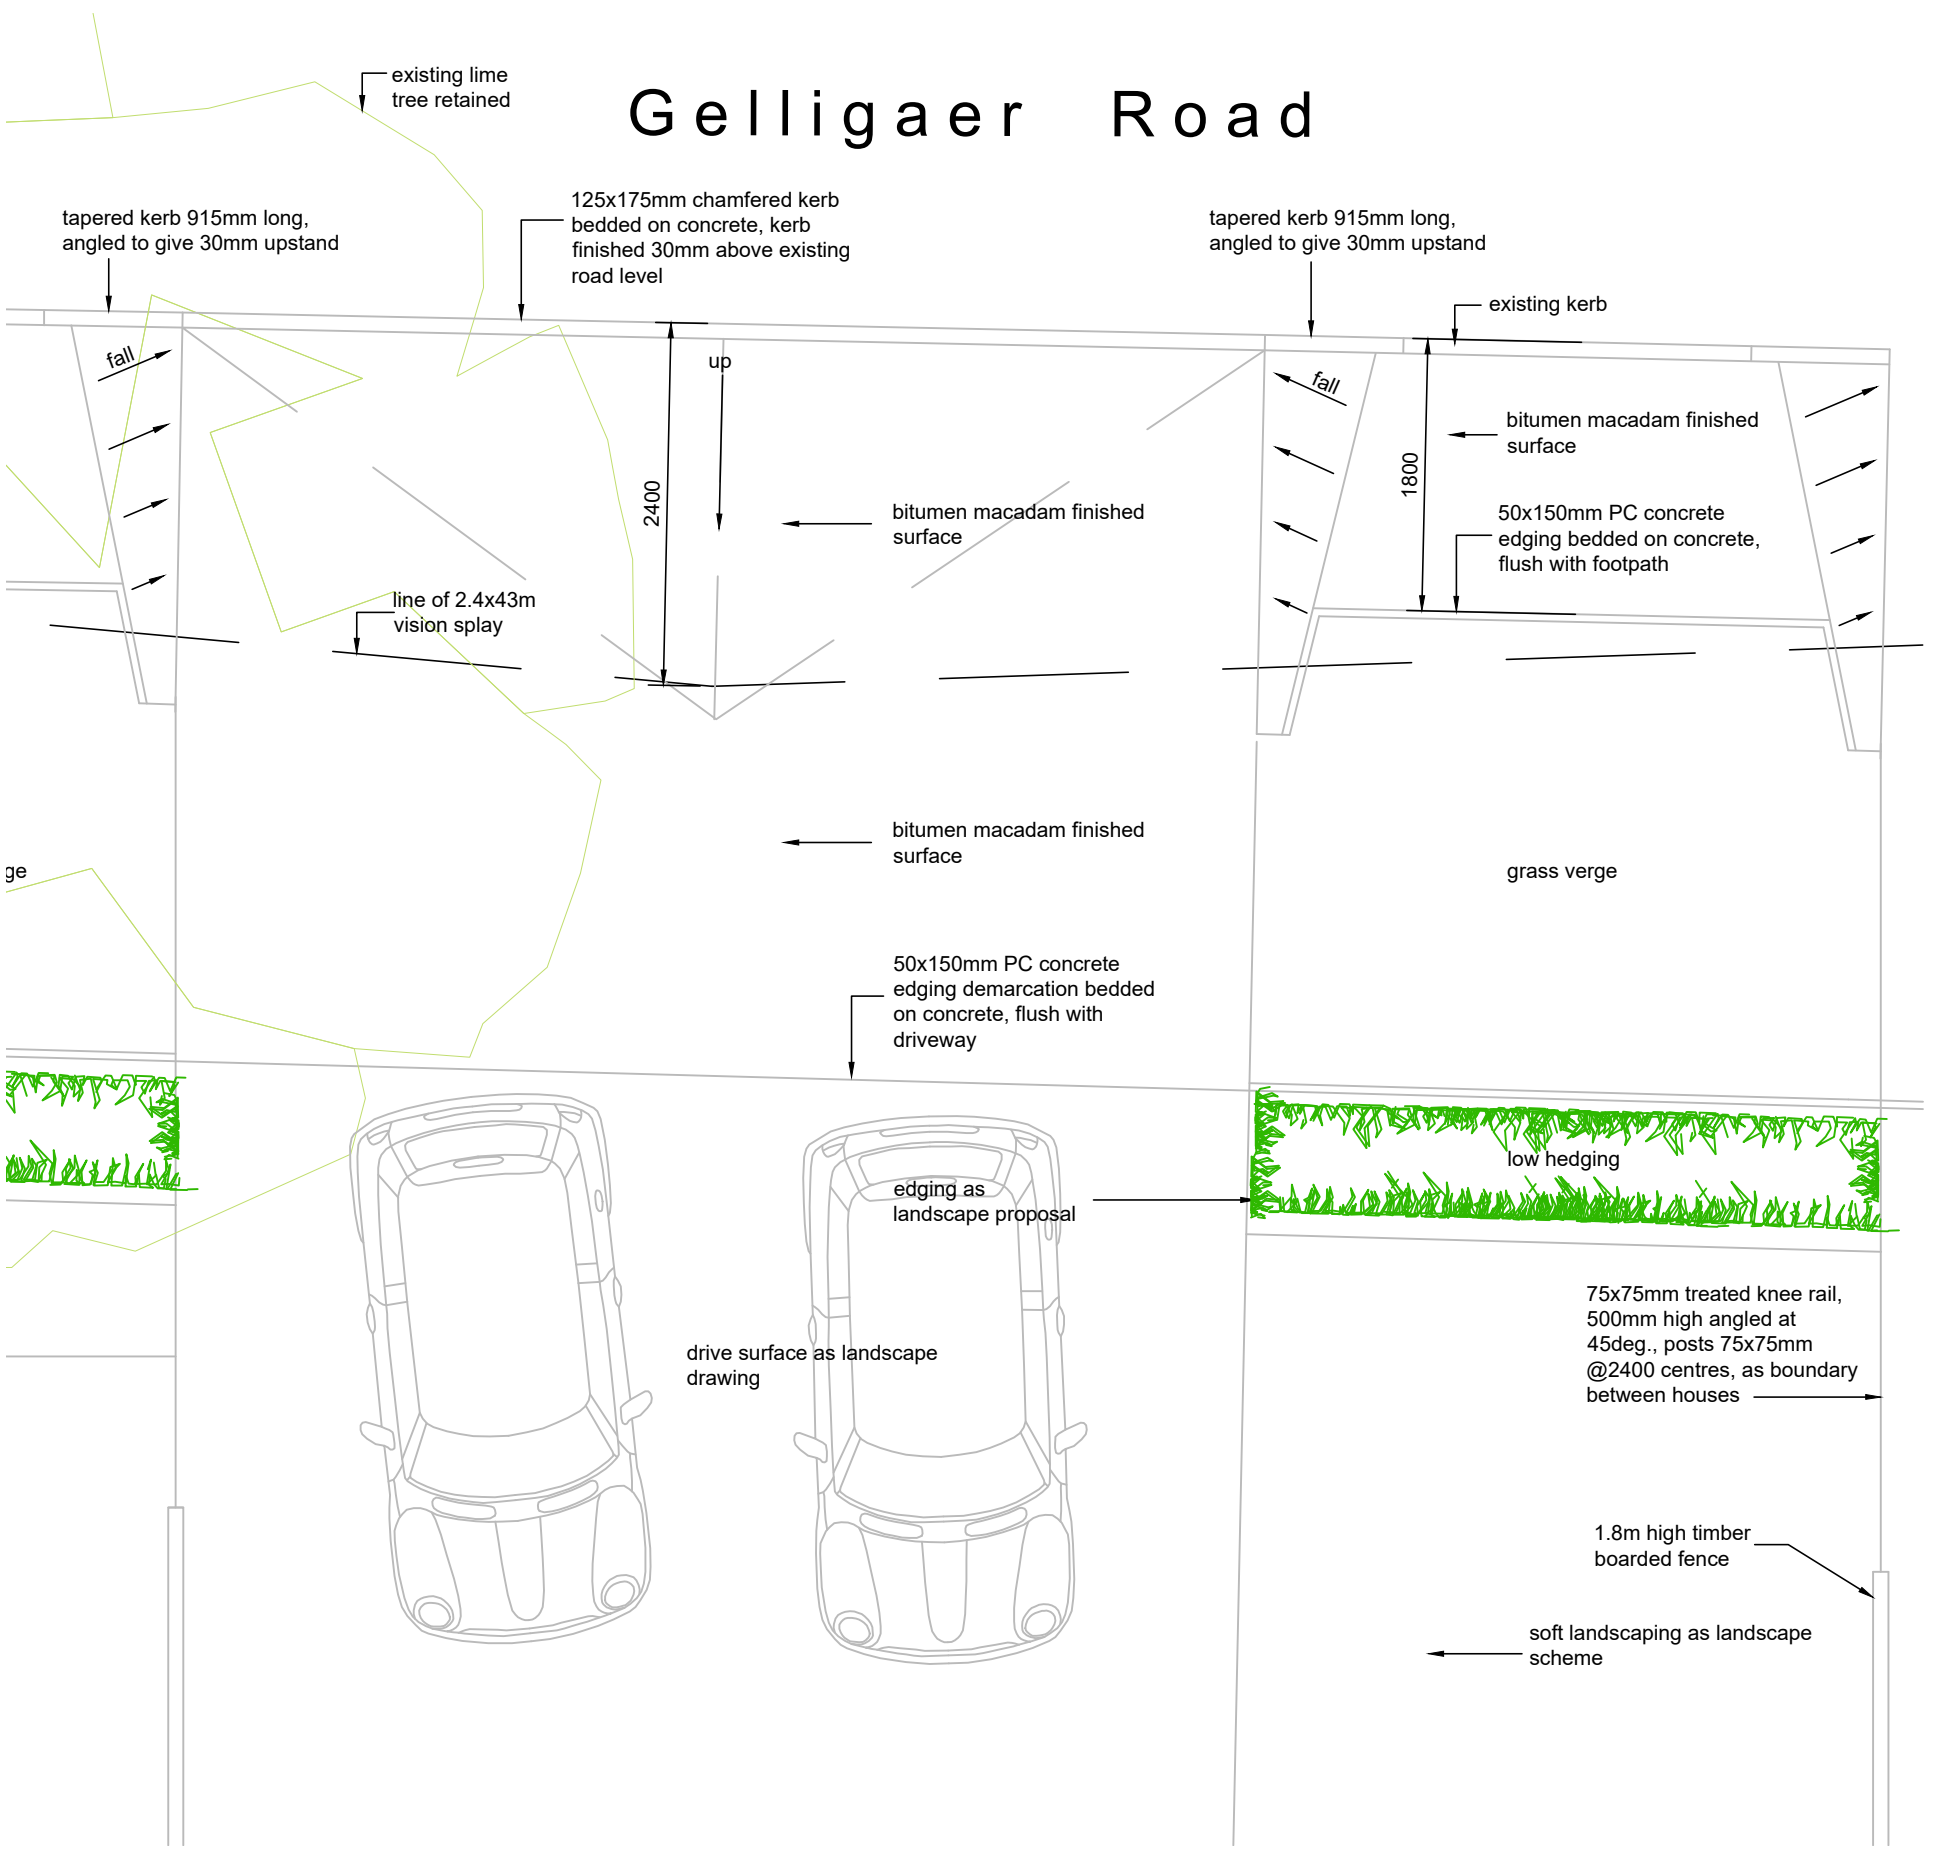

Typical Crossover/ Plan Scale 1:50

This drawing
supersedes
Treescape Arborist
report drawings for
Arboricultural Impact
Assessment,
Crossover and Access
Drive, Draft Tree
Protection Plan, and
Planting Schedule
This drawing to be
read in conjunction
with Catherine Etchell
Associates Ltd
landscape drawings

Layout based on survey
data provided by Azimuth
Land Surveys

REV B:11.02.2022:REVISED
TO SUIT LEGAL BOUNDARY
REV A:17.12.2021:PLANNING

PROJECT	
Land adjacent Caths Farm Shop CF46 6DN	
TITLE	
Proposed Vision Splay and Crossover Plan	
DATE	SCALE
September 2021	1:200
DRAWING NUMBER	REVISION
AL(0)12B	