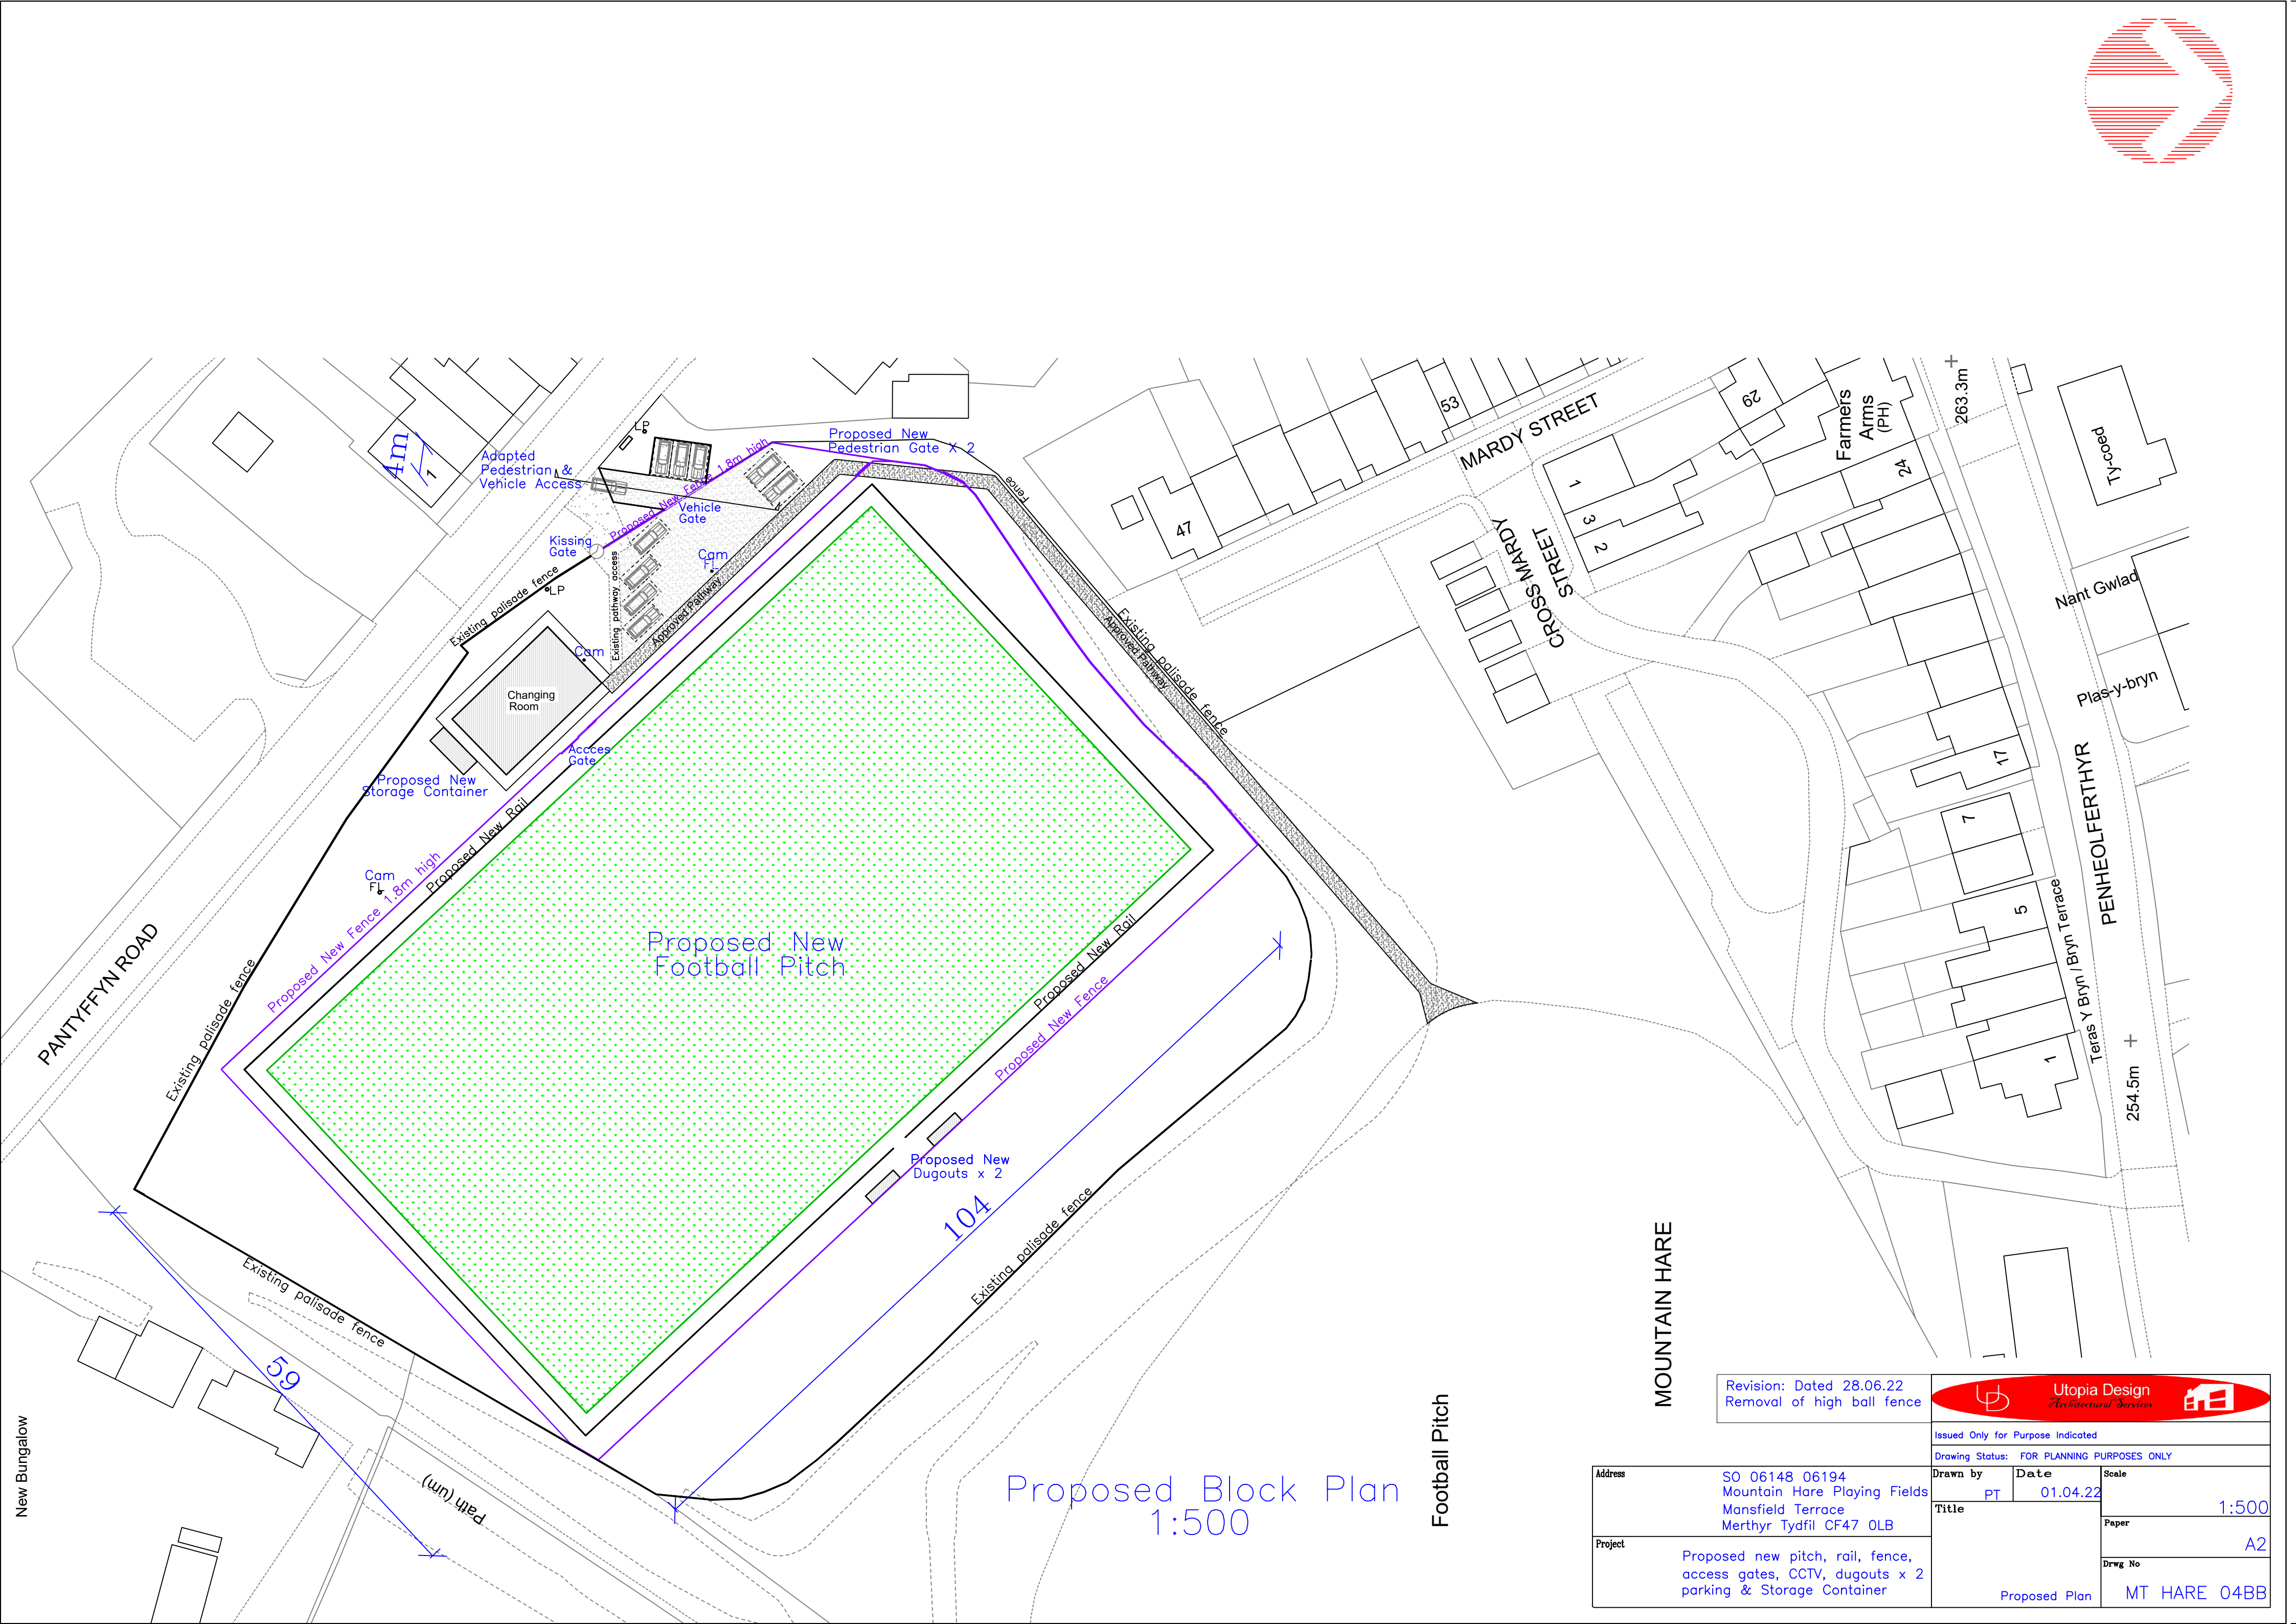


Utopia Design
Architectural Services

Drawing Status: FOR PLANNING PURPOSES ONLY

	A2
--	----

Proposed Plan	MT HARE 04BB
---------------	--------------

Address	SO 06148 06194 Mountain Hare Playing Fields Mansfield Terrace Merthyr Tydfil CF47 0LB
Project	Proposed new pitch, rail, fence, access gates, CCTV, dugouts x 2 parking & Storage Container