


height and length depend on difficulty level of the trail.
ramp should always be long enough for both wheels to be on the transition.

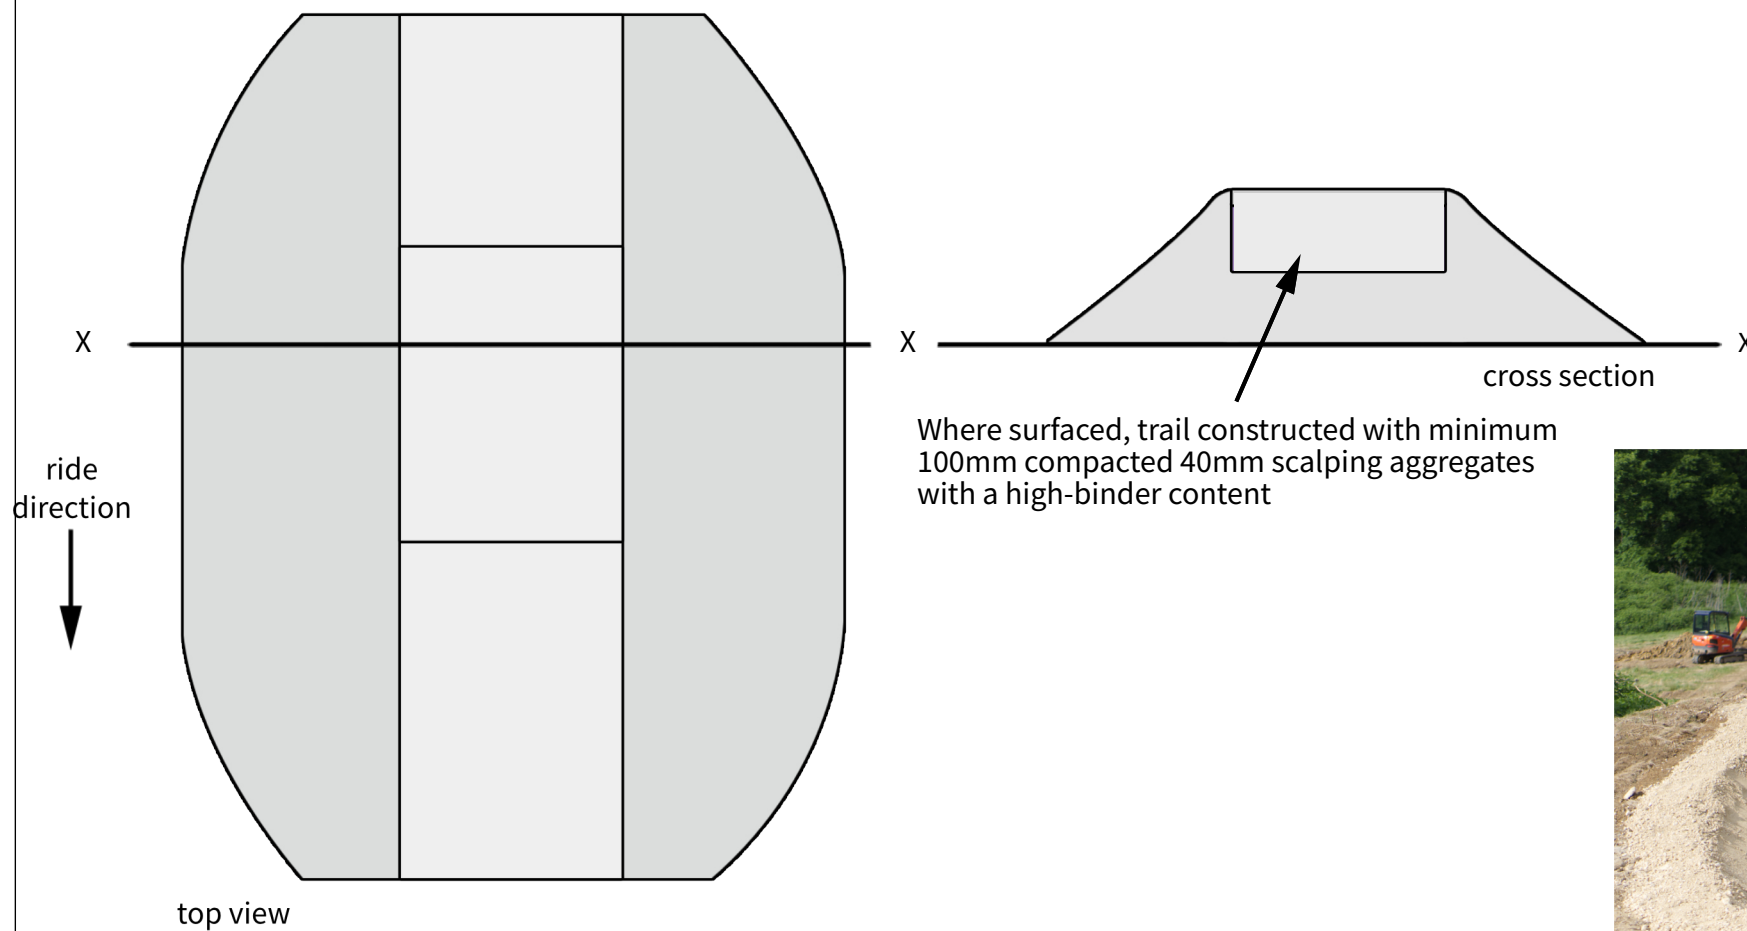


Where surfaced, trail constructed with minimum 100mm compacted 40mm scalping aggregates with a high-binder content



Take-offs and/or landings can be angled or raised to alter the ride style and difficulty level of the jumps.

The landing ramp should generally be at a shallower angle than the take off ramp

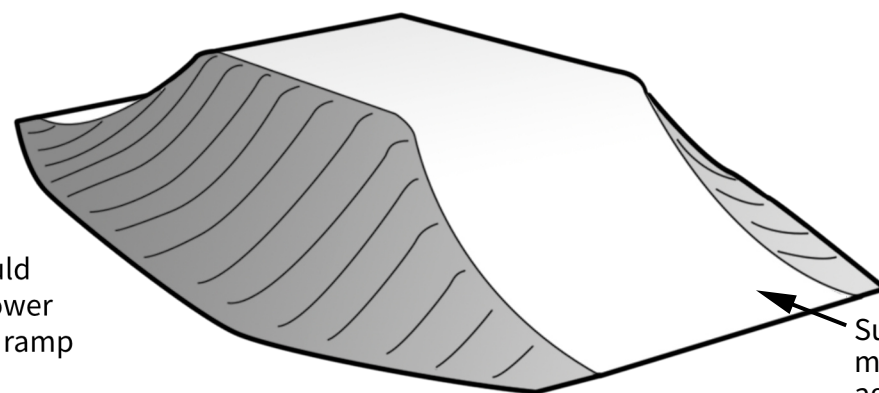

Surface of compacted high quality mineral sub-soil OR 40mm scalping aggregates with a high-binder content

Comments:

Client:



Project:

FUTURE MASTERPLAN

Scale & Paper Size: NTS

Revision: Date: 19.10.22

Drawing Title: TABLETOP

Drawing No: OT-BPW22-TF14

ON' TRACK.

© Copyright: Back On Track Mountain Bike Solutions Ltd,
PO Box 106, Pontypool, NP4 4BZ
Tel: 01495 785428 info@ontrack.cc