
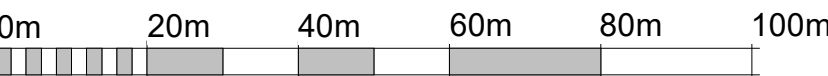
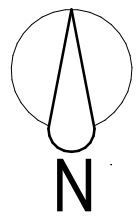


LANDSCAPE KEY

- GRASS SEEDED AREAS
- SHRUB PLANTING AREAS
- HEDGE PLANTING
- WOODLAND BOUNDARY PLANTING
- TREE PLANTING
- CAR PARK AREAS AND PHASING FOR CONSTRUCTION OF SOFT LANDSCAPE DELIVERY

- BOUNDARY
- BOUNDARY OWNED

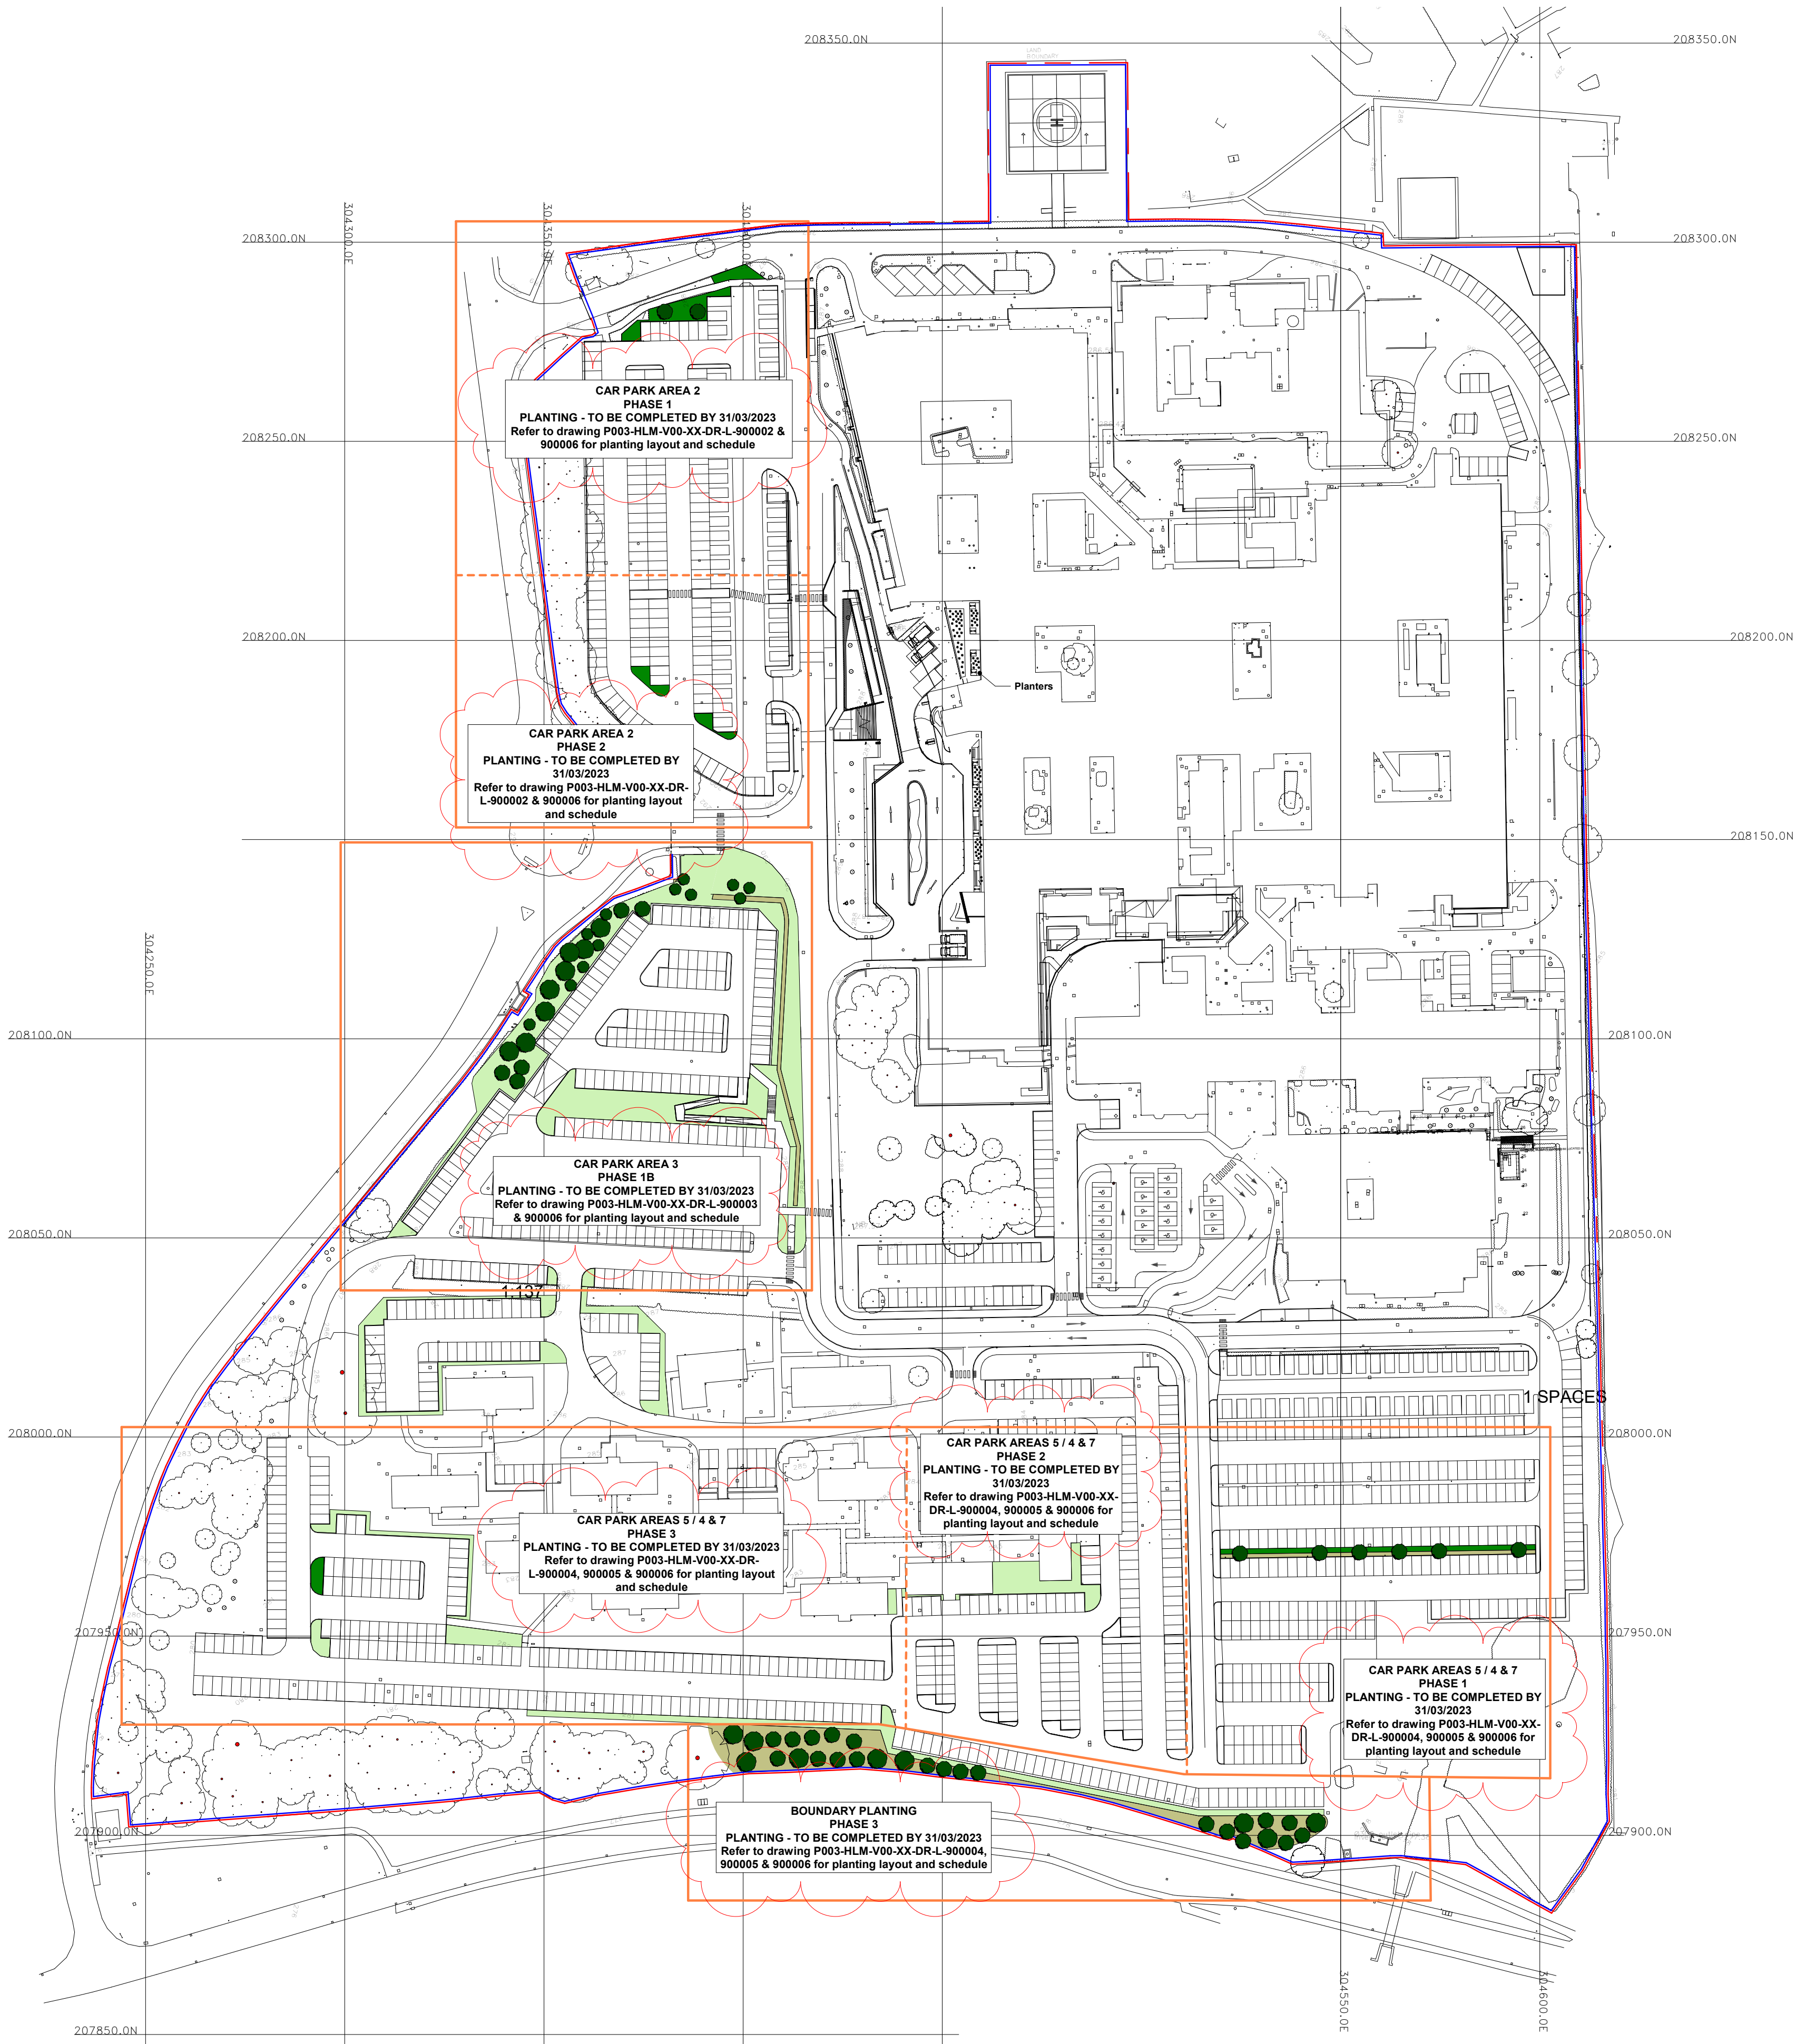

SCALE 1:1000 @ A1

Mark	Date	Details	By
P4	22/06/2022	Updated following site survey	ML
P3	22/06/2022	Programme dates updated	ML
P2	17/05/2022	Programme dates updated	AO
P1	22/04/2021	Issued for information	AO

REVISIONS

Health Board:	CWM TAF MORGANNWG UHB Prince Charles Hospital Merthyr Tydfil Mid Glamorgan CF47 9DT
---------------	---

Supply Chain Partner:	TILBURY DOUGLAS 138 HEOL-Y-GORS CWMHWPLA SWANSEA SA5 8LT
-----------------------	--

Project Title:
Prince Charles Hospital Refurbishment
Prince Charles Hospital, Gurnos, Merthyr Tydfil. CF47 9DT.

Scale: 1 : 1000 for the original size of A1

Drawn By: AO Checked By: ML Passed By: MUH Date: 22/06/2022

Drawing Status:

S2 - For Information

Drawing Originator:

HLM Architects

© HLMarchitects
Suite 104
The Creative Quarter
Morgan Arcade
The Hayes
Cardiff CF10 1AF

www.hlmarchitects.com
T: +44 (0) 29 2039 6070
F: +44 (0) 29 2039 6080
cardiff@hlmarchitects.com

Drawing Title:
MAIN CAR PARK PLANTING
PHASING SHEET 1 OF 6

Job No:	Drawing No:	Project	Origin	Volume	Level	Type	Discip	Number	Revision:
5005	P003	HLM	V00	XX	DR	A		900001	P4
Do NOT scale this drawing Refer to Architects for details of current building layouts									AII