

LANDSCAPE KEY

- GRASS SEEDED AREAS
- SHRUB PLANTING AREAS
- HEDGE PLANTING
- WOODLAND BOUNDARY PLANTING
- TREE PLANTING
- CAR PARK AREAS AND PHASING FOR CONSTRUCTION OF SOFT LANDSCAPE DELIVERY

- BOUNDARY
- BOUNDARY OWNED

Mark	Date	Details	By
P5	22/06/2022	Updated following site survey	ML
P4	22/06/2022	Programme dates updated	ML
P3	17/05/2022	Programme dates updated	AO
P2	10/11/2021	Landscape key added	LMB
P1	22/04/2021	Issued for information	AO

REVISIONS

Health Board:	CWM TAF MORGANNWG UHB Prince Charles Hospital Merthyr Tydfil Mid Glamorgan CF47 9DT
Supply Chain Partner:	TILBURY DOUGLAS 138 HEOL-Y-GORS CWMISWRILA SWANSEA SA5 8LT

Project Title:
Prince Charles Hospital Refurbishment
Prince Charles Hospital, Gurnos, Merthyr
Tydfil. CF47 9DT.

Scale: As indicated for the original size of A1

Drawn By: AO Checked By: ML Passed By: MUH Date: 22/06/2022

Drawing Status:

S2 - For information

Drawing Originator:


HLM Architects

© HLMArchitects
Suite 104
The Creative Quarter
Morgan Arcade
The Hayes
Cardiff CF10 1AF

www.hlmarchitects.com
T: +44 (0) 29 2039 6070
F: +44 (0) 29 2039 6080
cardiff@hlmarchitects.com

Drawing Title:
CAR PARK - AREA 2 PLANTING -
PHASE 1 & 2 - SHEET 2 OF 6

Job No:	Drawing no:							Revision:
5005	Project P003	Origin HLM	Volume V00	Level XX	Type DR	Discip. A	Number 900002	P5
Do NOT scale this drawing Refer to Architects for details of current building layouts							Phase: AII	Section:

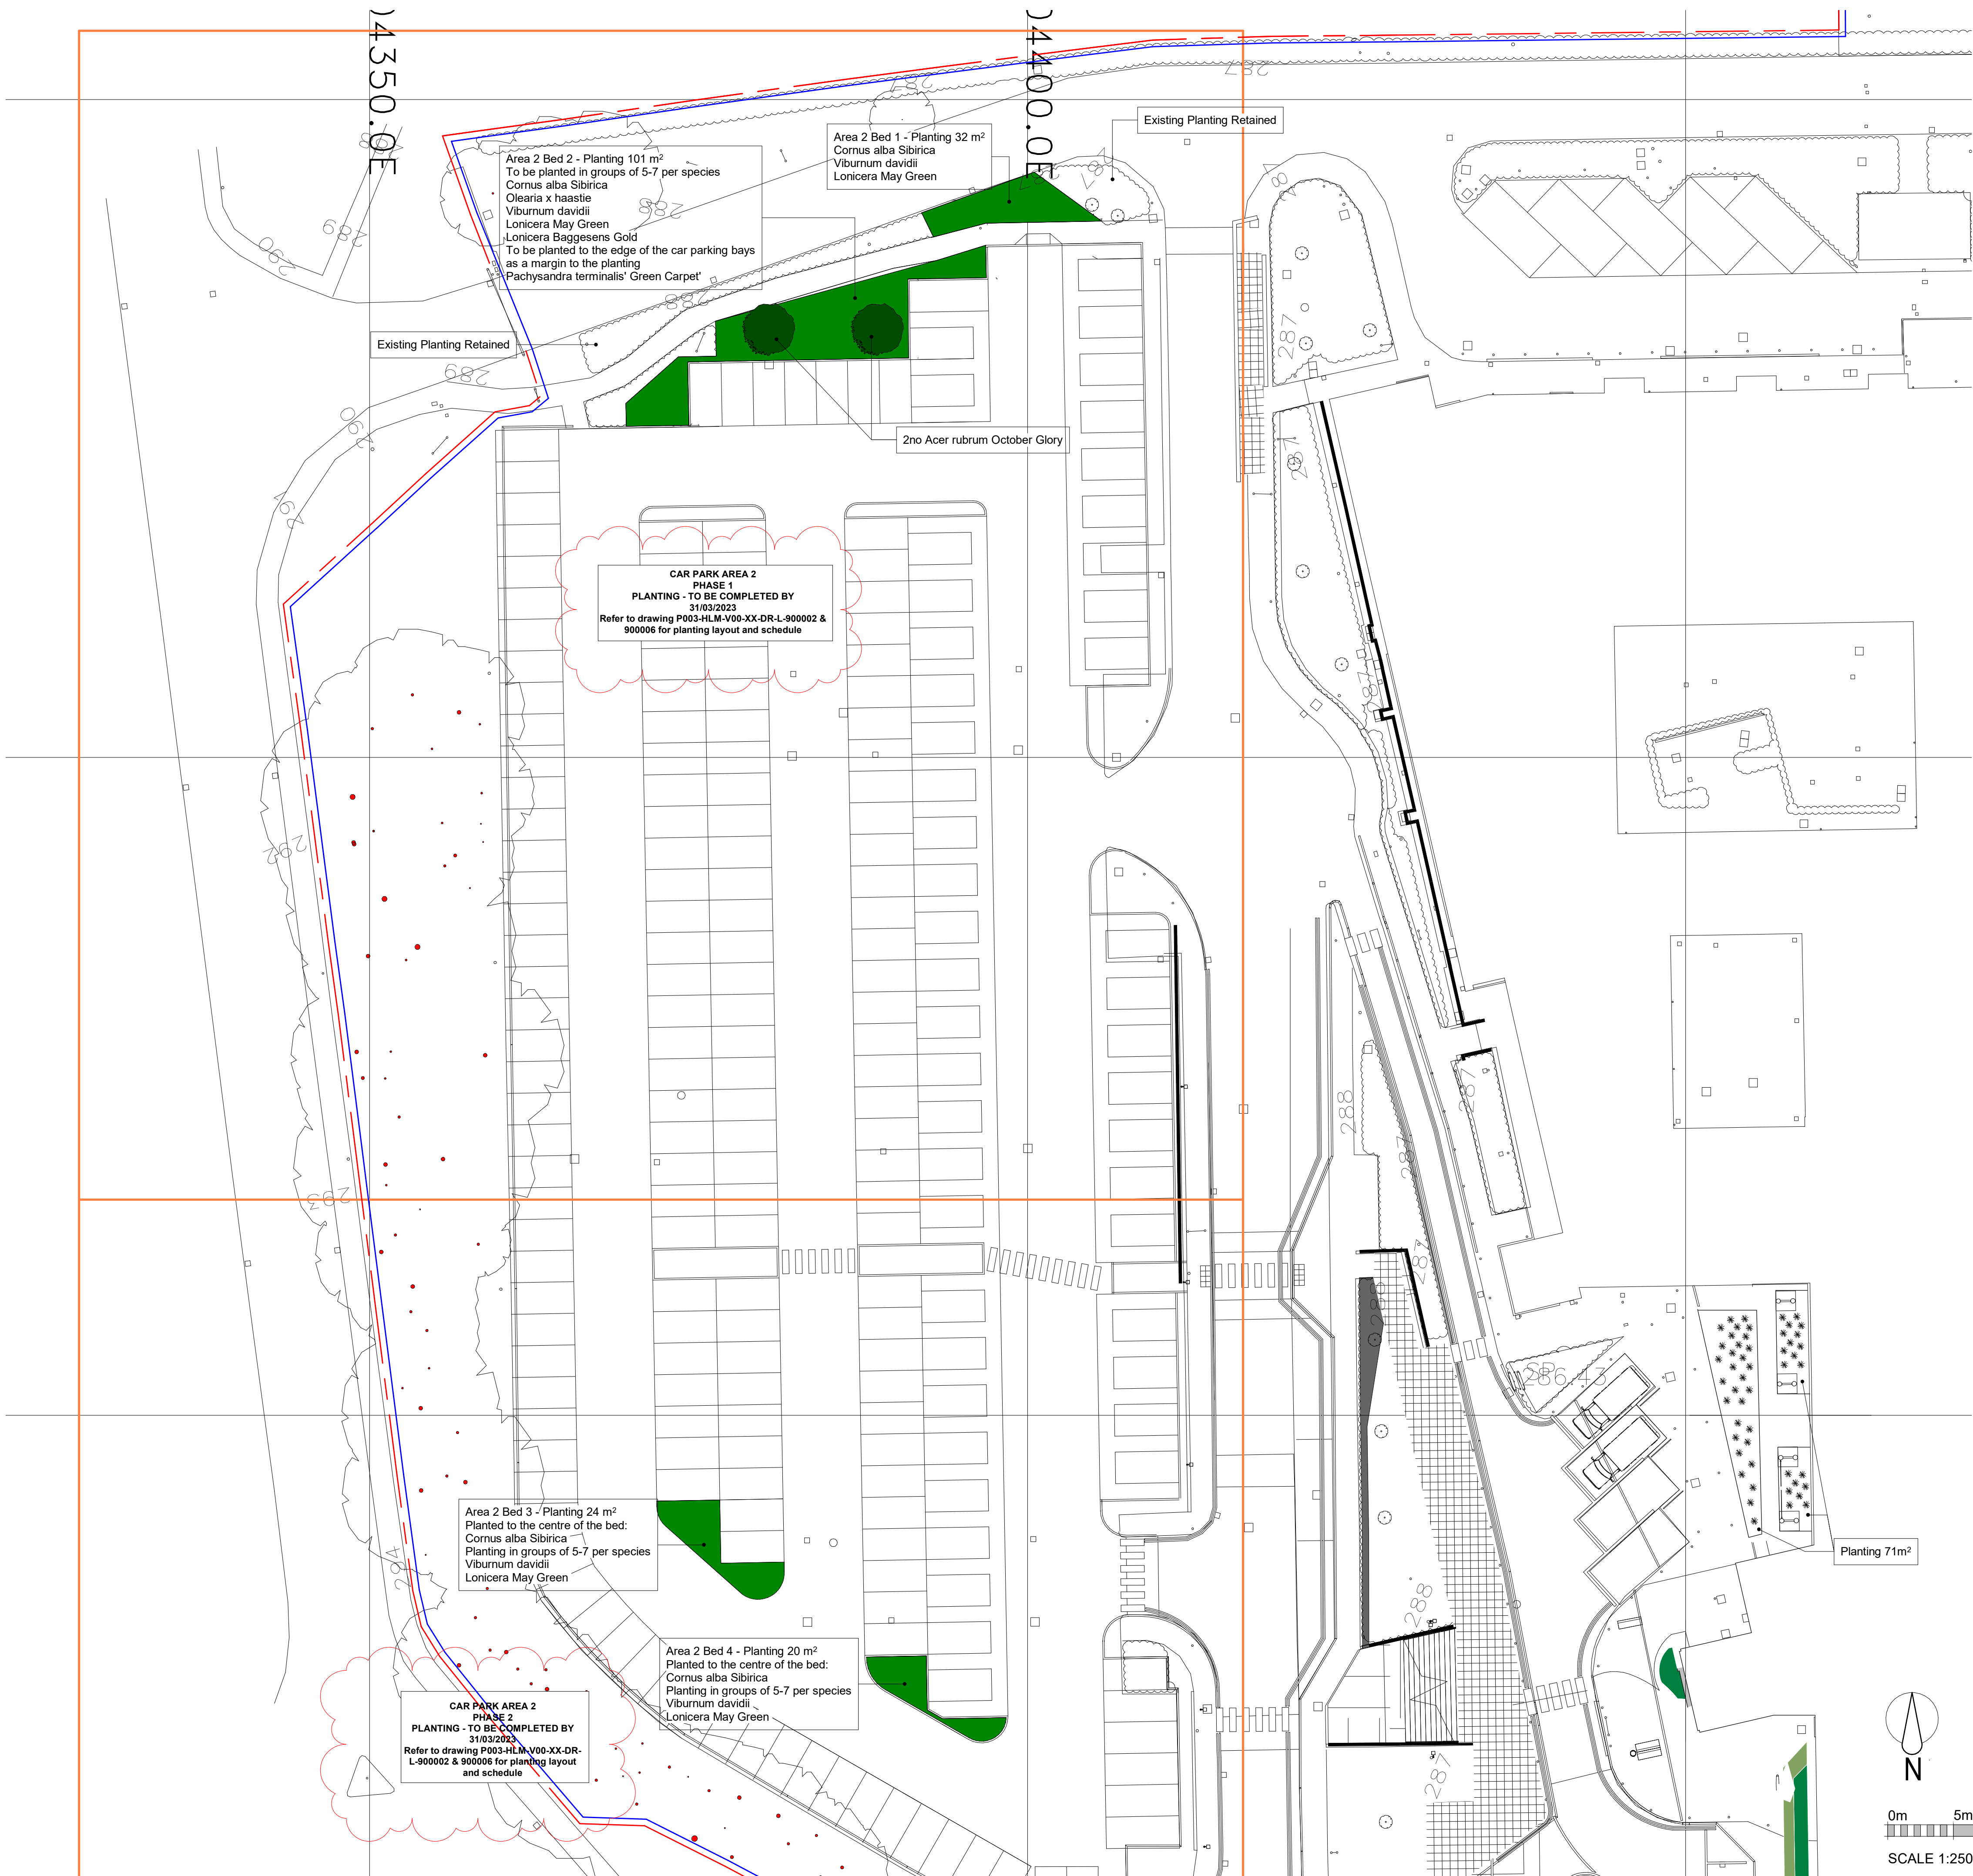

0m 5m 10m 15m 20m 25m

SCALE 1:250 @ A1