



Ground Floor Plan

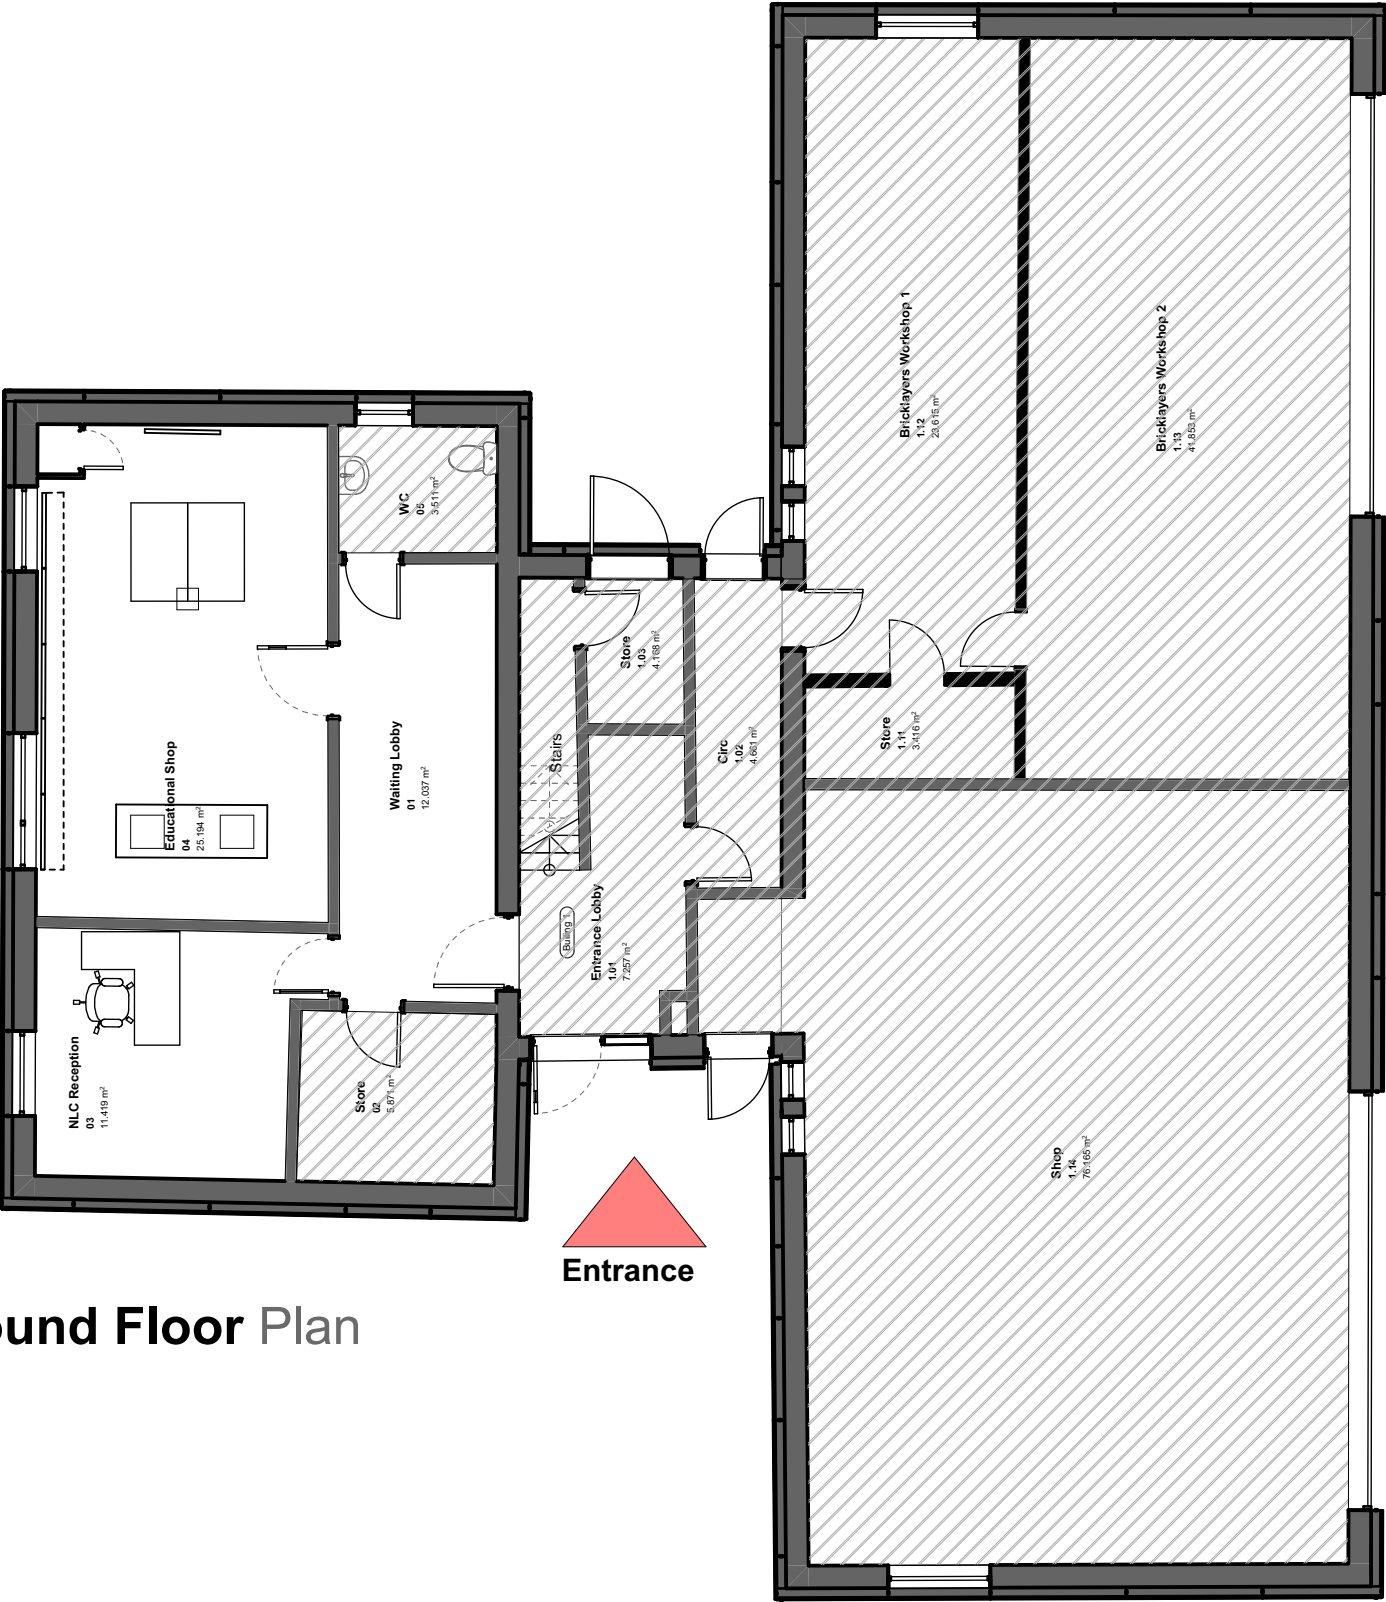

First Floor Plan

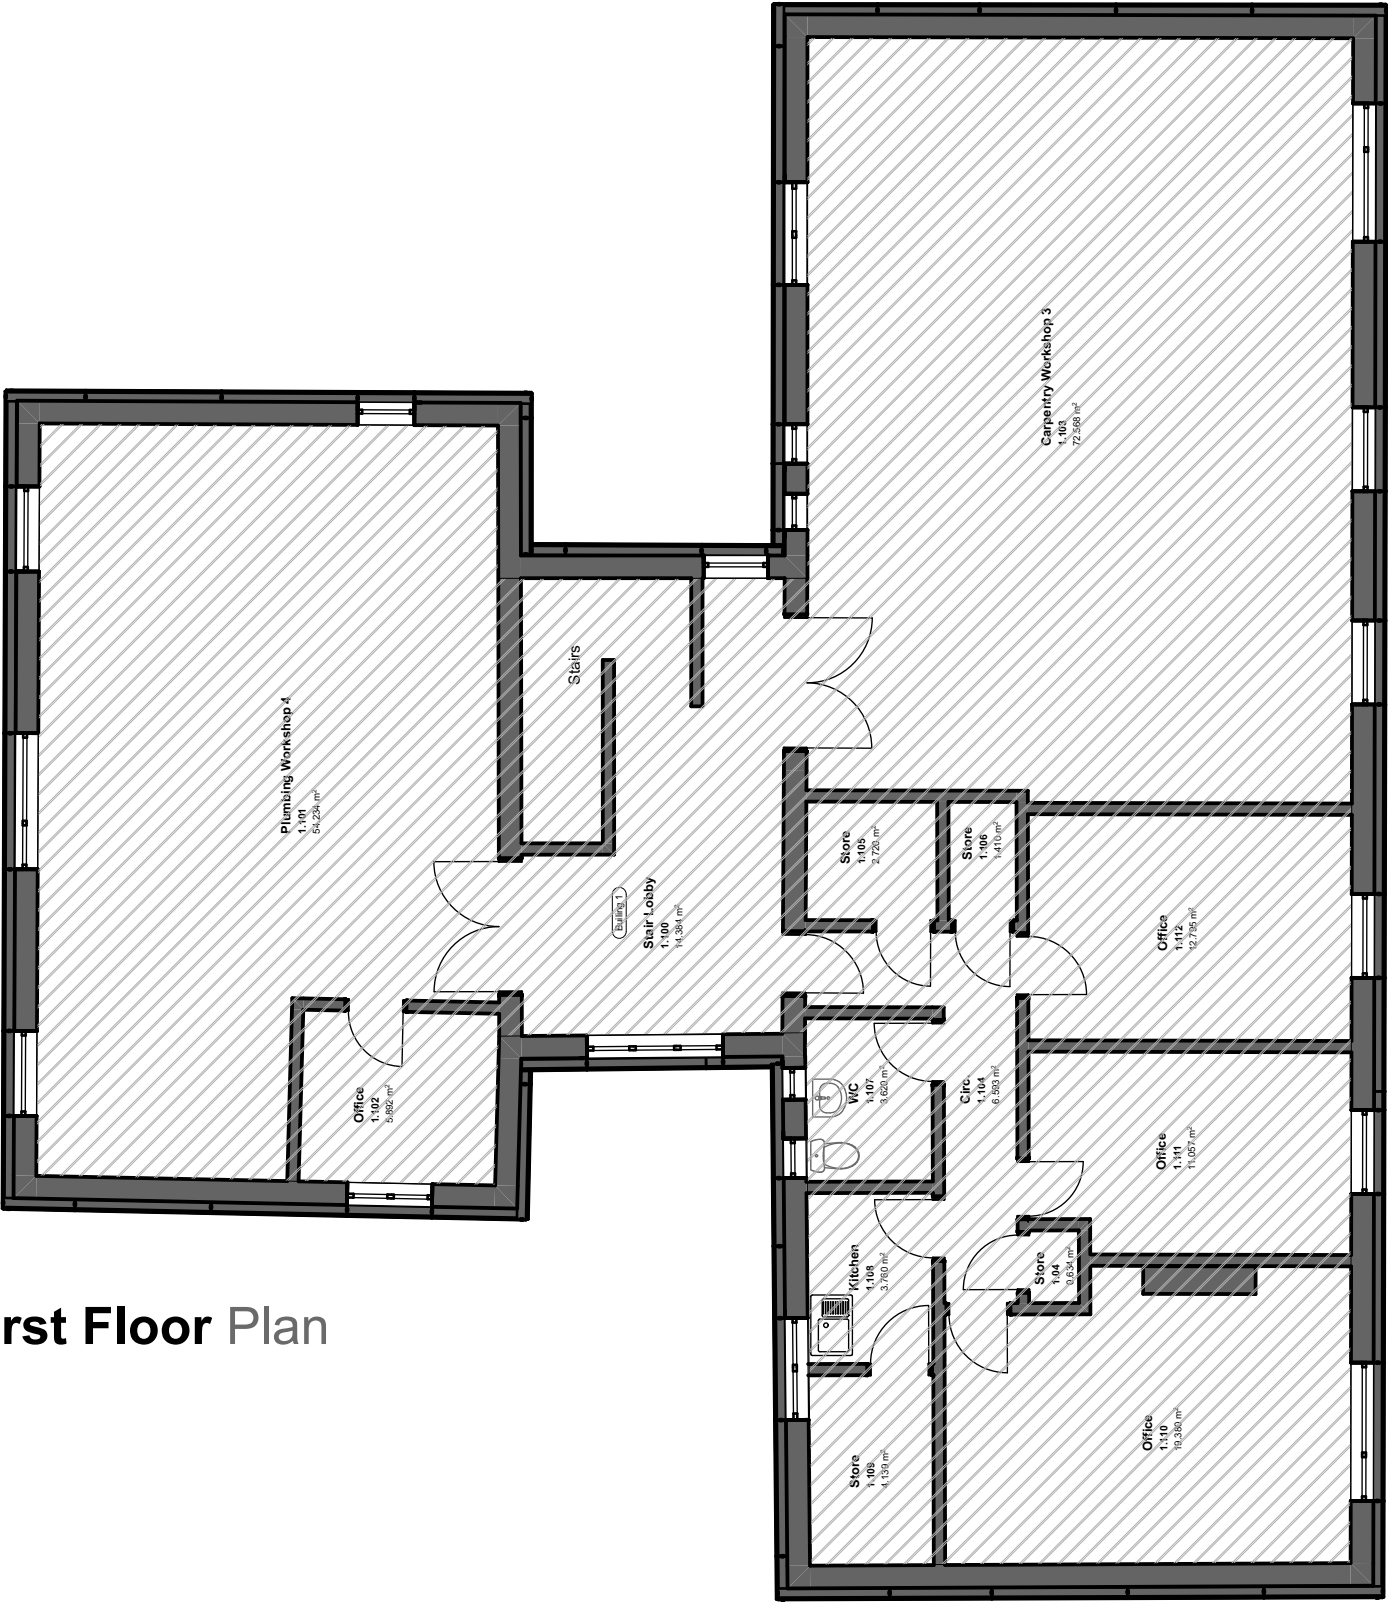

Building 1 - No change in use. Other than Educational (dummy) shop relocated from building 2.

Key:
 To remain as existing - no internal works