

All dimensions must be checked on site and not scaled from this drawing.

This plan has been prepared for Planning and /or Building Regulation purposes only.

Some forms of building works may require action by the owners under The Party Wall Act 1996. The adjoining owners are to be informed of the proposals at least one month before commencement of works and their written approvals obtained.

	Date	Revisions
A		

D. Vivian Jones AssocRICS
Building Design Services

1114, Brecon Road,
HIRWAUN,
Rhondda Cynon Taf,
CF44 9NS

Tel. 01885 812069
Mobile 07702 380869
Email: vivianjonesdesign@yahoo.co.uk

 **RICS**

Client
Ms Hannah Kelleher

Job Title	



PROPOSED
DETACHED
DWELLING

Drawing Title
Land at 14, Gelligaer Road,
Trelewis,
MERTHYR TYDFIL.
CF46 6DN.

Scale	1:100	1:200	1:250
-------	-------	-------	-------

Date	24.01.2020	Drawn by	✓
------	------------	----------	---

2710 NB 02	Rev.
-------------------	-------------

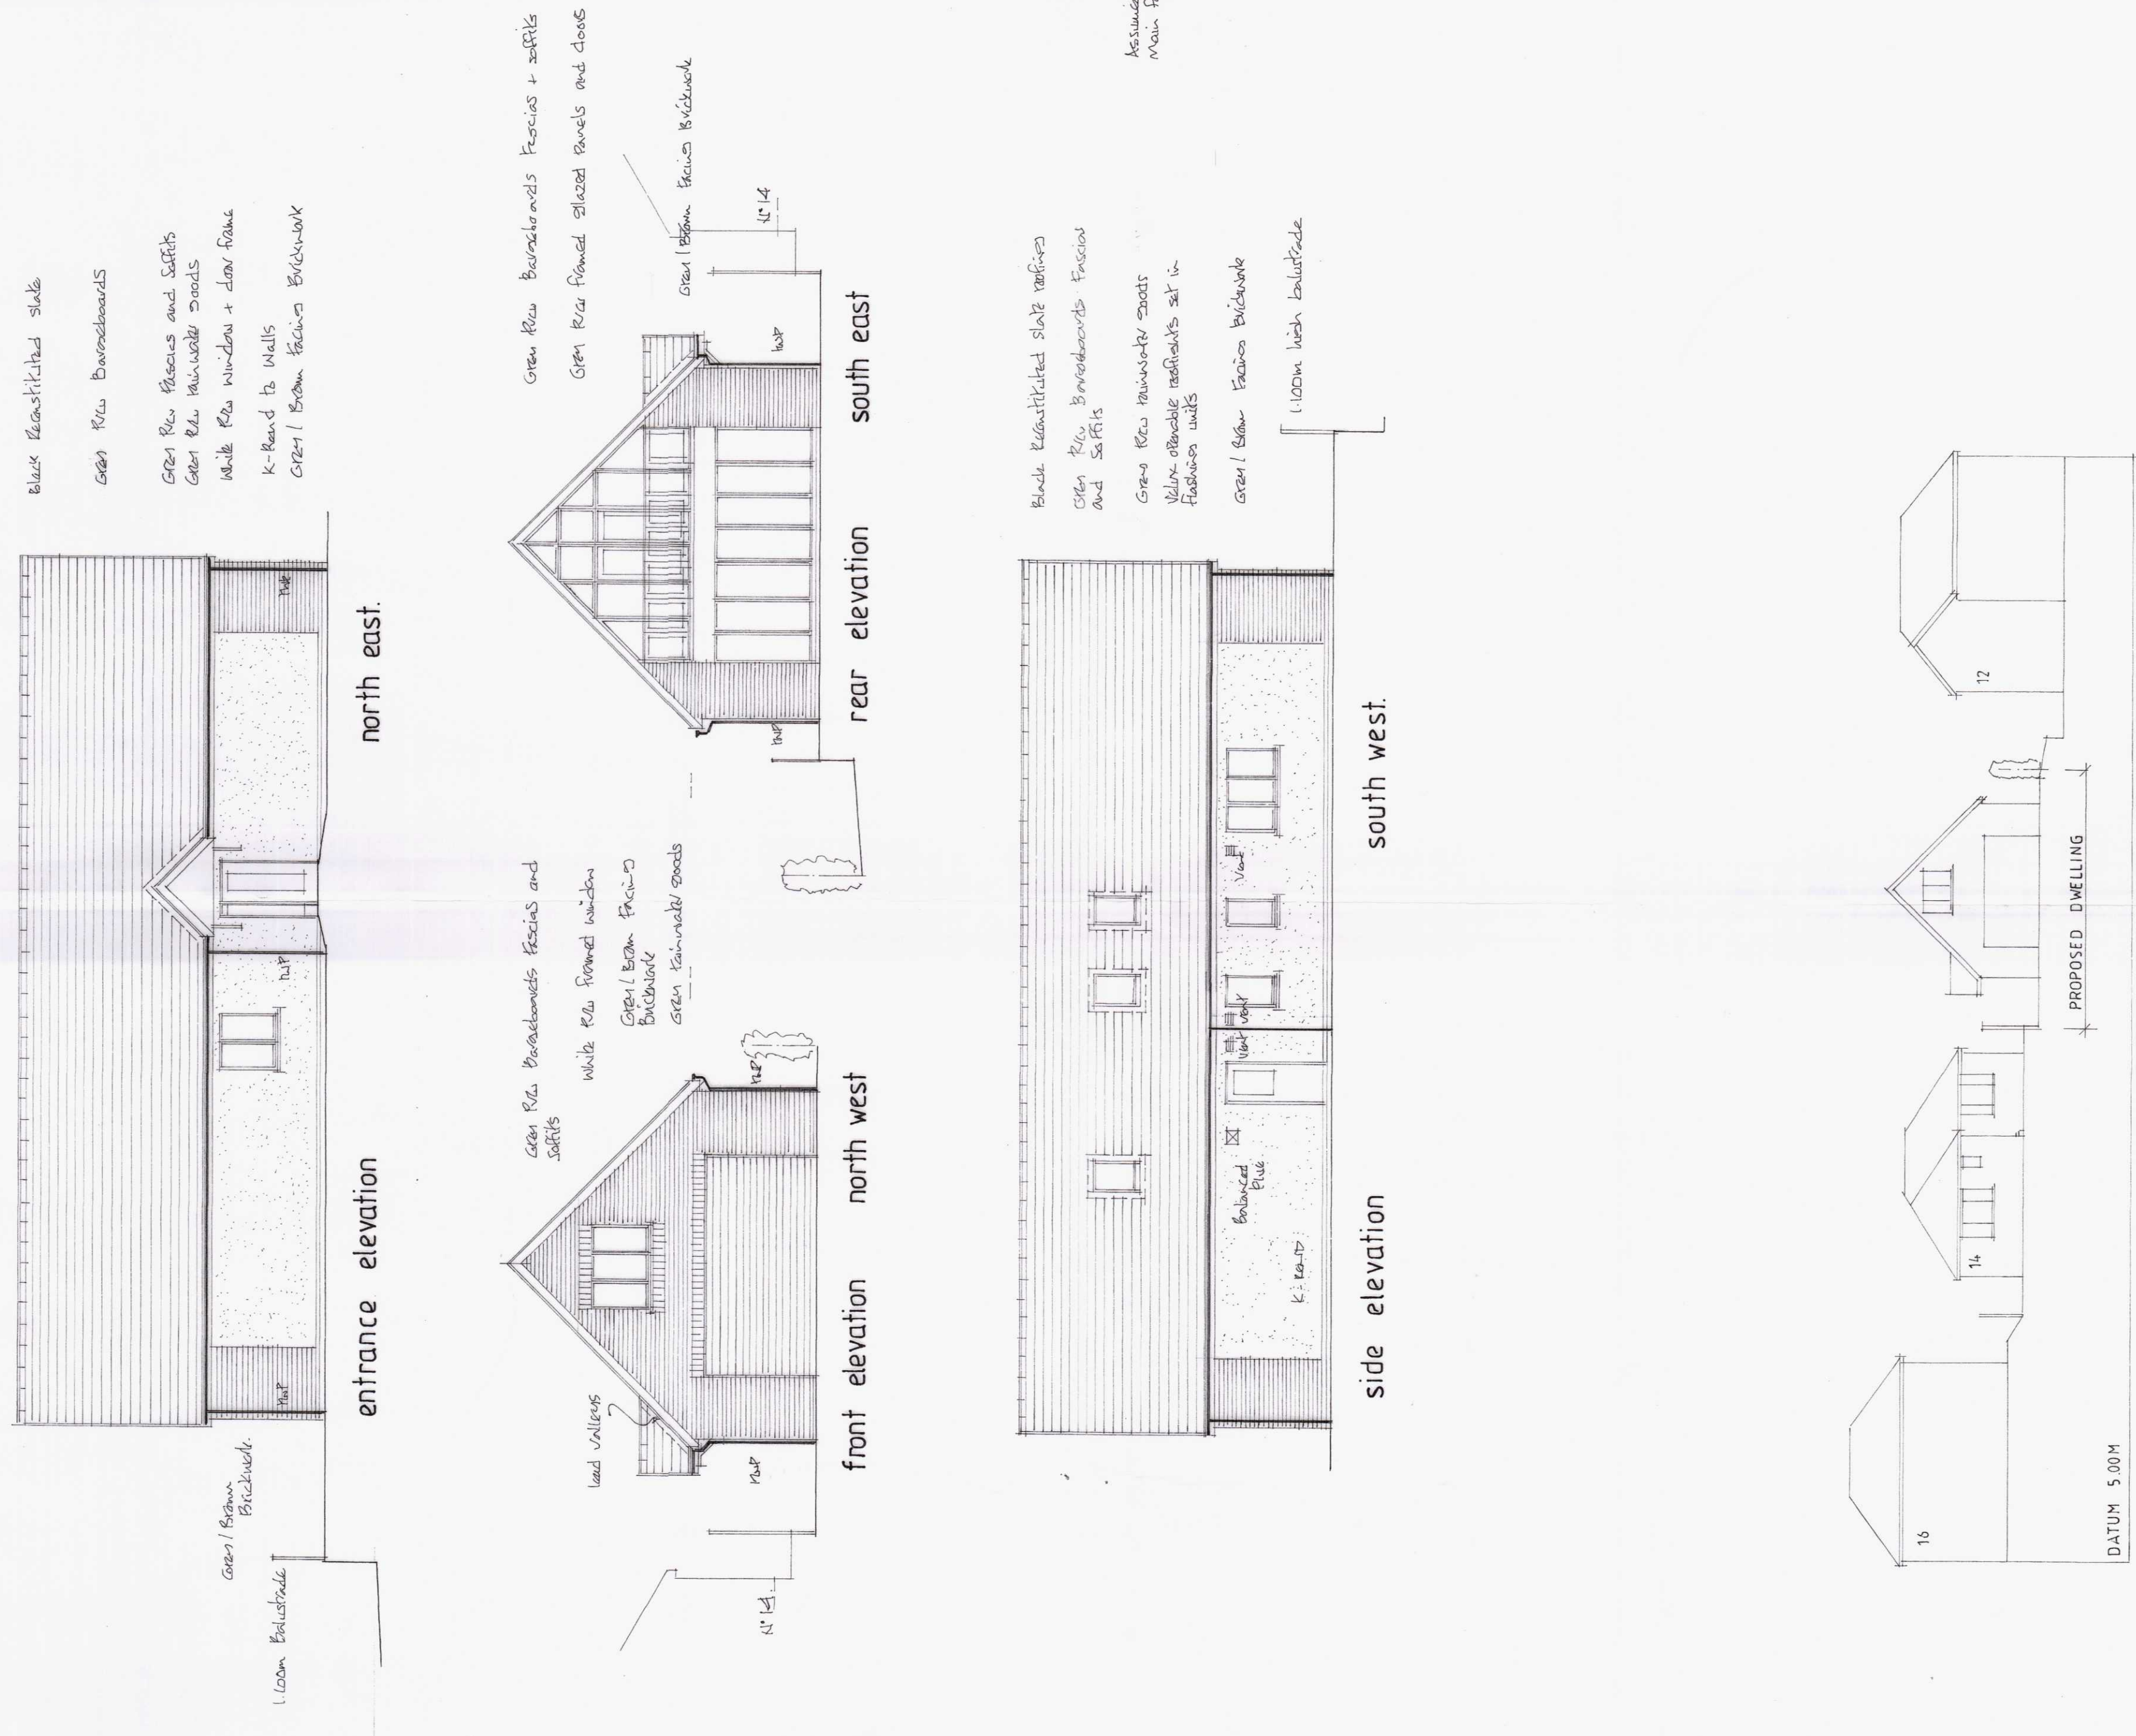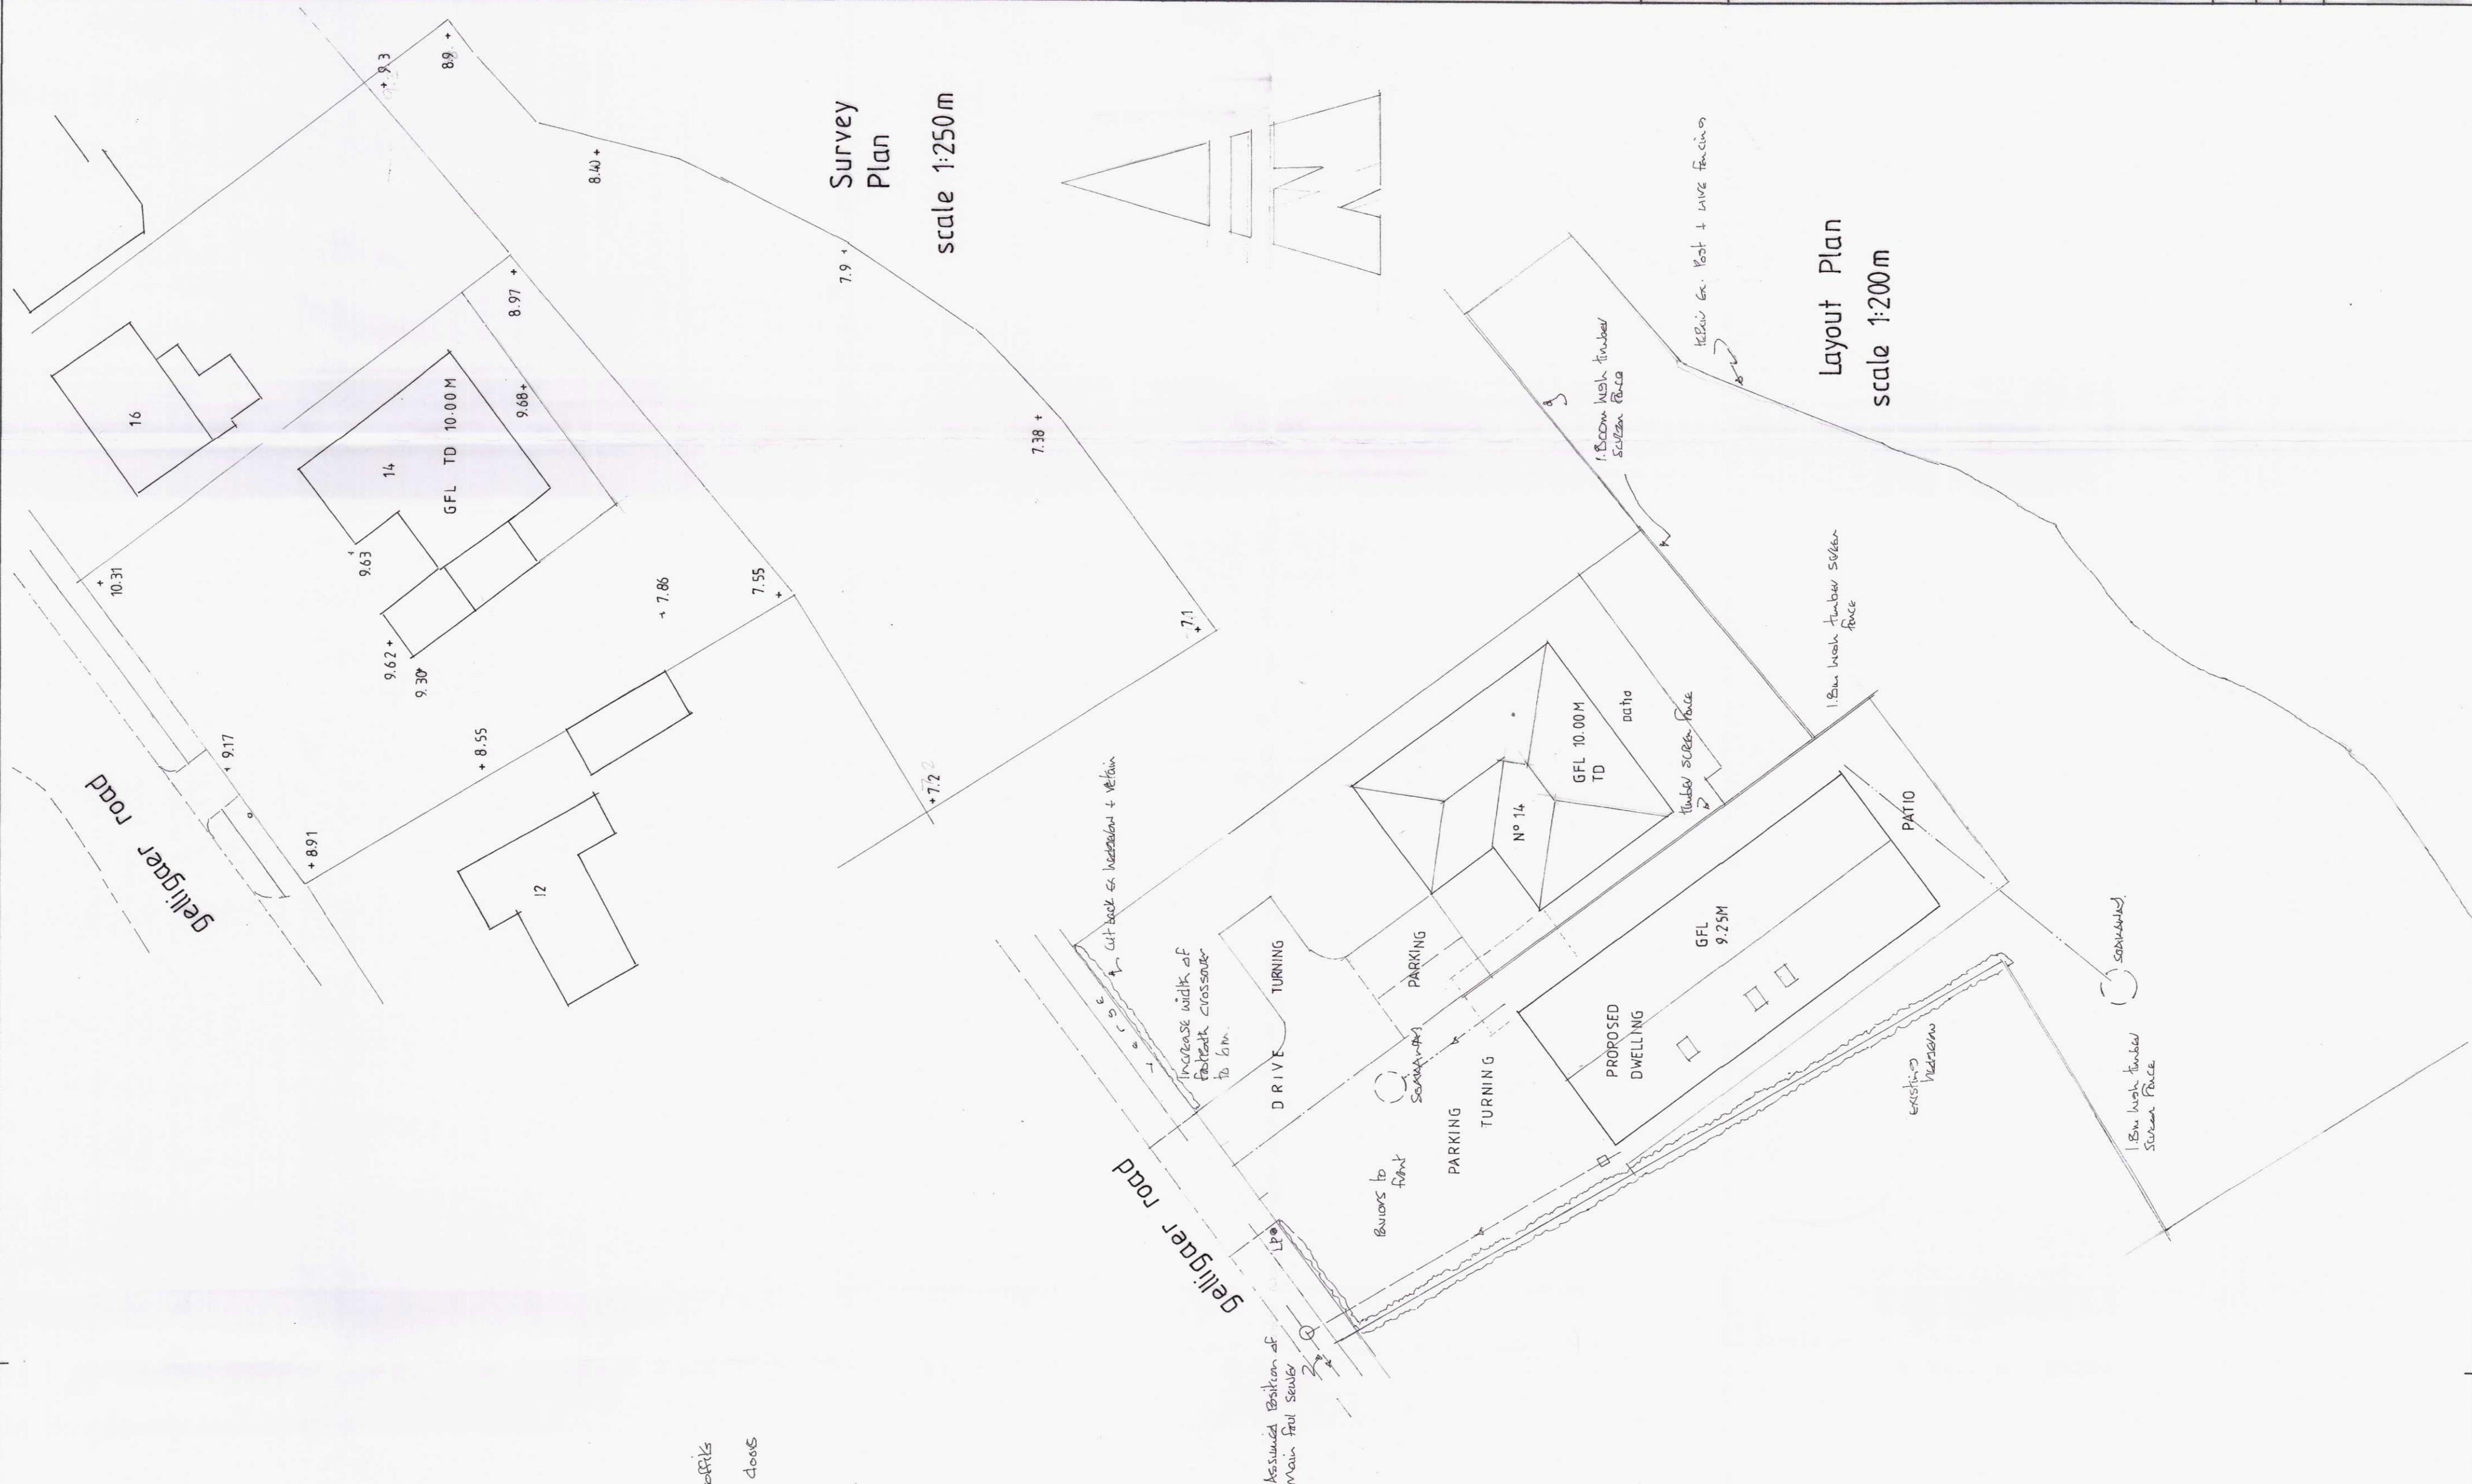

Street Scene
scale 1:200m horiz.+vert.