


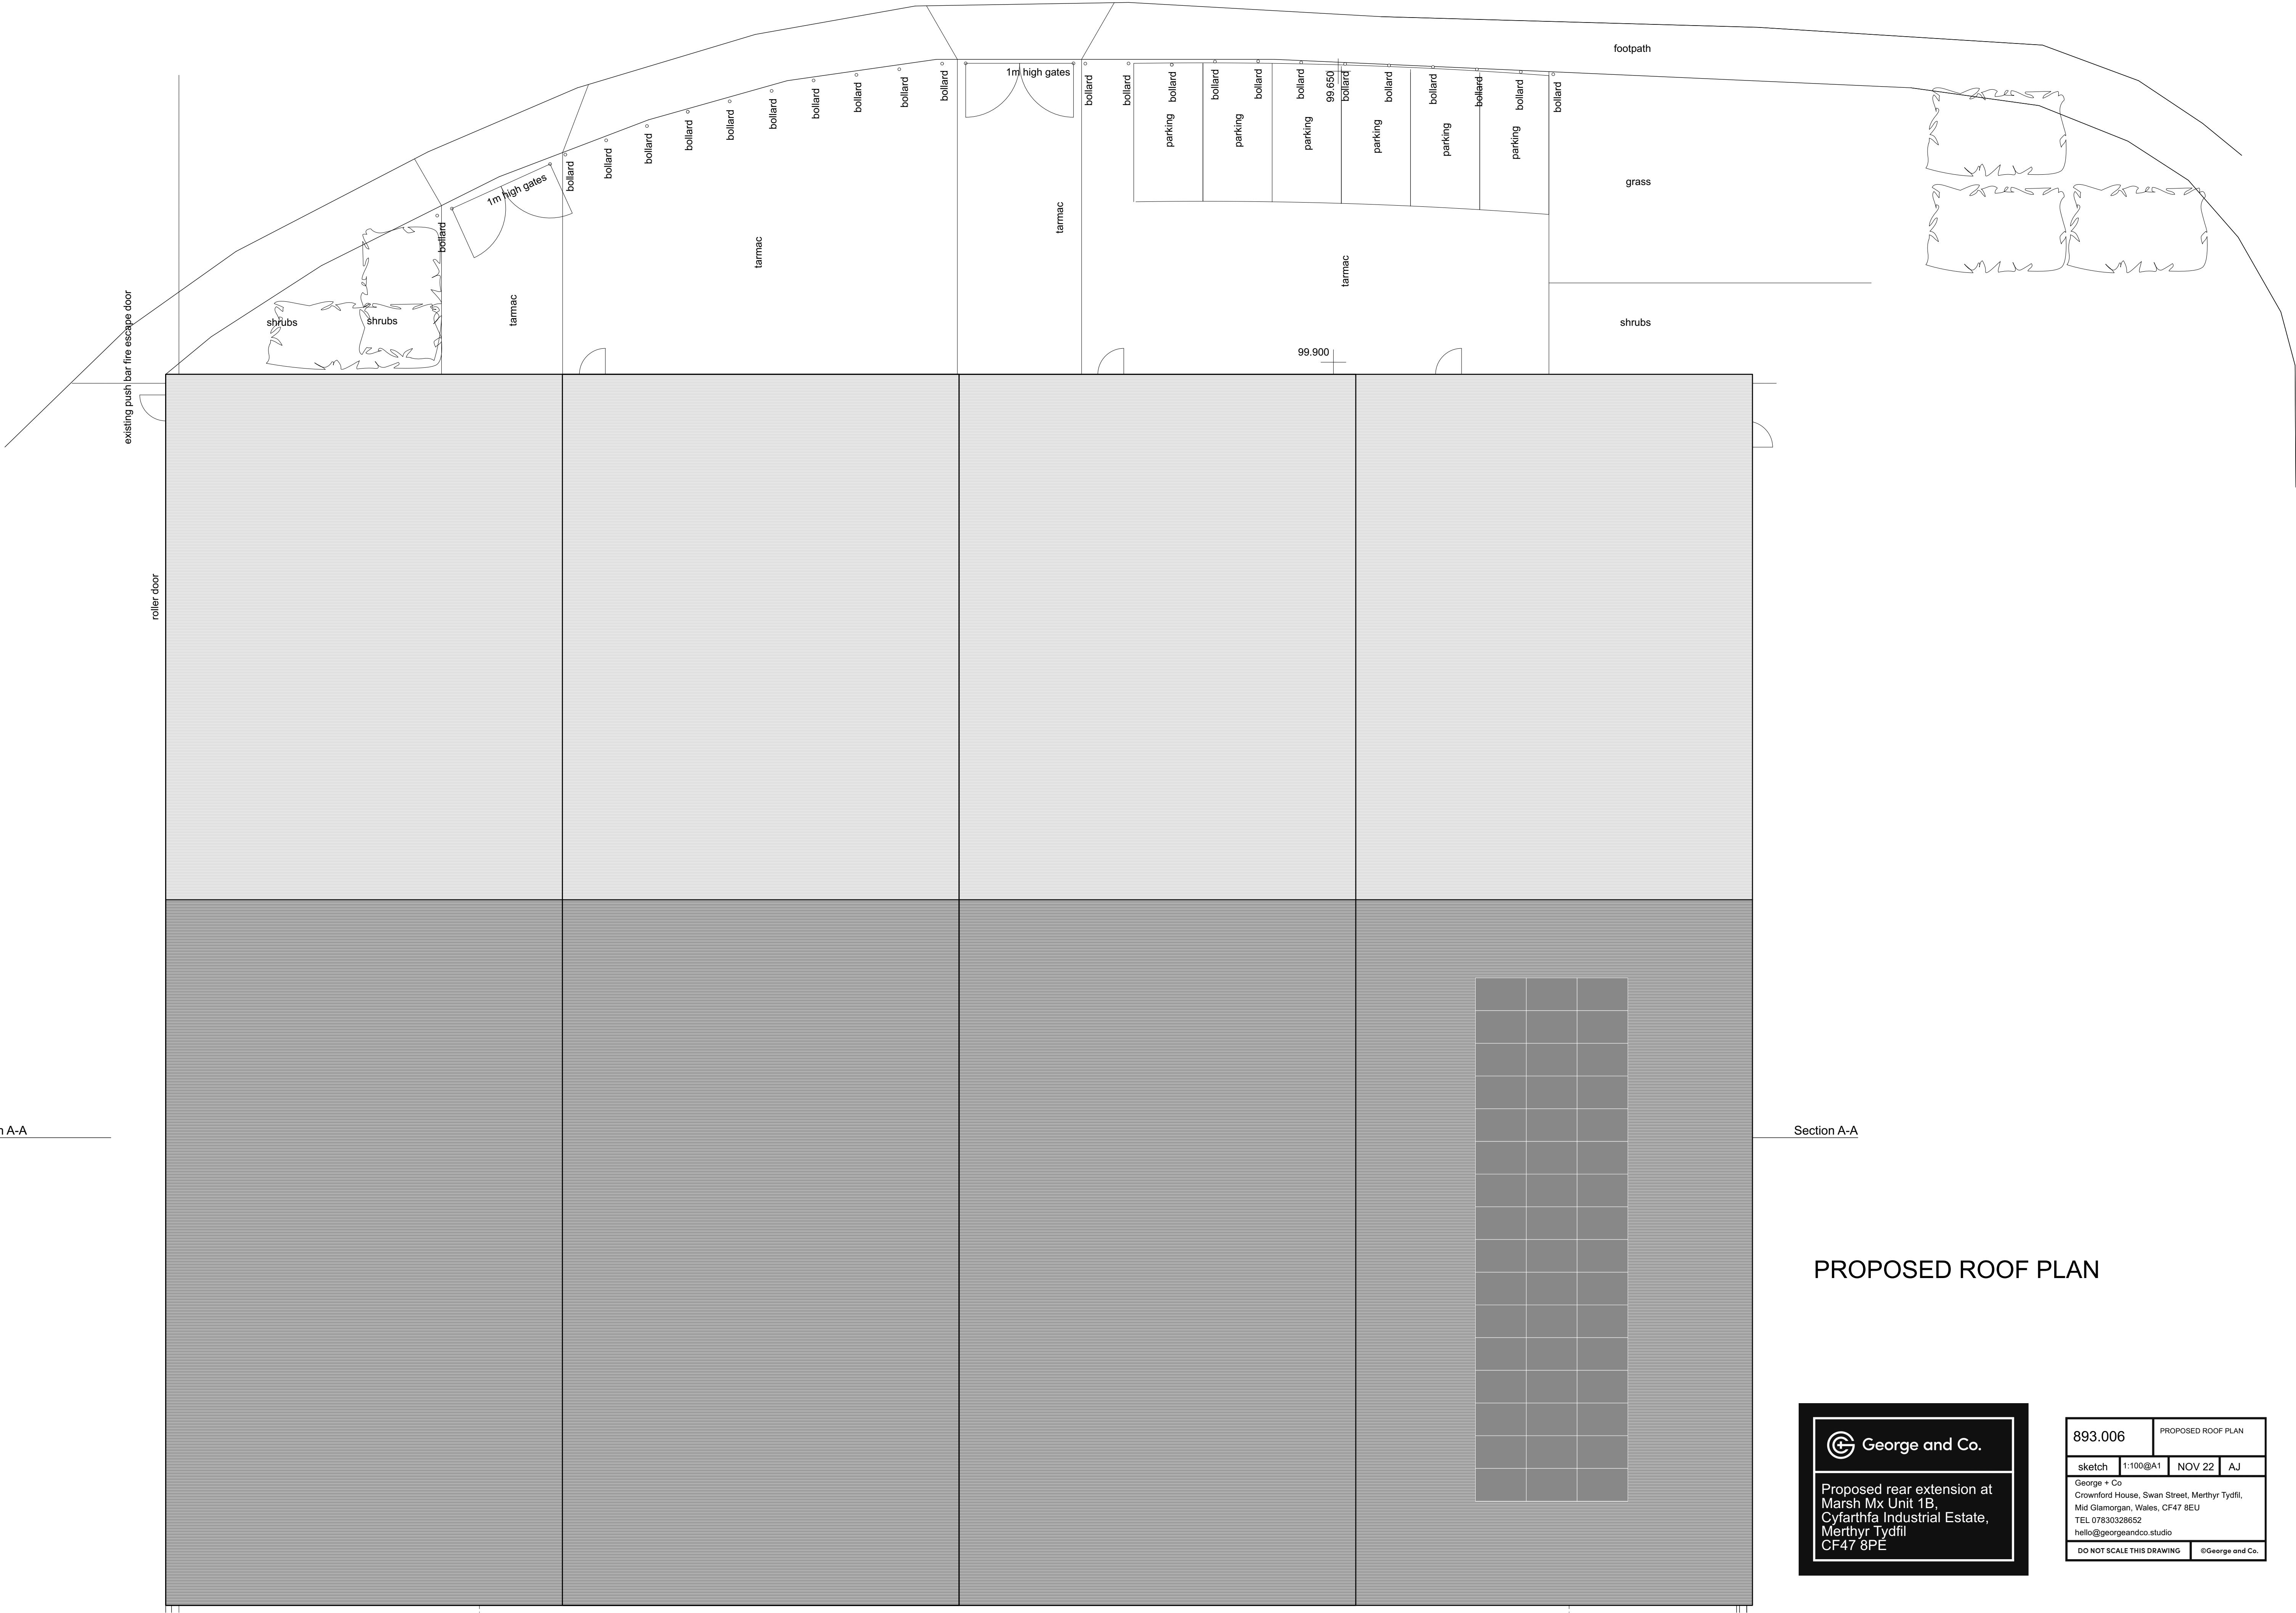

Section A-A

Section A-A

PROPOSED ROOF PLAN

 George and Co.

Proposed rear extension at
Marsh Mx Unit 1B,
Cyfarthfa Industrial Estate,
Merthyr Tydfil
CF47 8PE

893.006		PROPOSED ROOF PLAN	
sketch	1:100@A1	NOV 22	AJ
George + Co Crownford House, Swan Street, Merthyr Tydfil, Mid Glamorgan, Wales, CF47 8EU TEL 07830328652 hello@georgeandco.studio			
DO NOT SCALE THIS DRAWING		©George and Co.	