

Click to Zoom

Trina Solar 415W Full Black Solar PV Panel

Part Code: DE09.05R Stock Code: 2745-3766

No reviews

£51.25 For 1

£61.50 inc VAT

Compare

Order via your local store

This product requires special delivery. Please call, email or visit your local store to place an order.

Find a Store



MS+ PORTRAIT 400 MM (SET)
MS+ PORTRAIT 400 MM (SET)

420421

400x77x39 mm
0,386 kg
Schienenlänge: 400,0 mm

Material: Aluminium
Zertifizierung: MCS012 IK0197/02; TÜV ID: 1111212485

Geeignet für: Blech
Dachendeckung: Trapez
Min. Hochsickenbreite: 20 mm
Material Trapezblech: Aluminium; Stahl
Blechstärke Alu.: 0,50 - 1,50 mm
Blechstärke Stahl: 0,40 - 1,13 mm
Modulausrichtung: Vertikal (portrait)


400x77x39 mm
0,386 kg
Rail length: 400,0 mm

Material: Aluminum
Certification: MCS012 IK0197/02; TÜV ID: 1111212485

Applicable with: Sheet metal
Roof decking: Trapezoidal sheet metal
Min. width of rib: 20 mm
Material of roof sheet: Aluminum; Steel
Metal thickness aluminum: 0,50 - 1,50 mm
Metal thickness steel: 0,40 - 1,13 mm
Module orientation: Vertical (portrait)



EXISTING FRONT ELEVATION

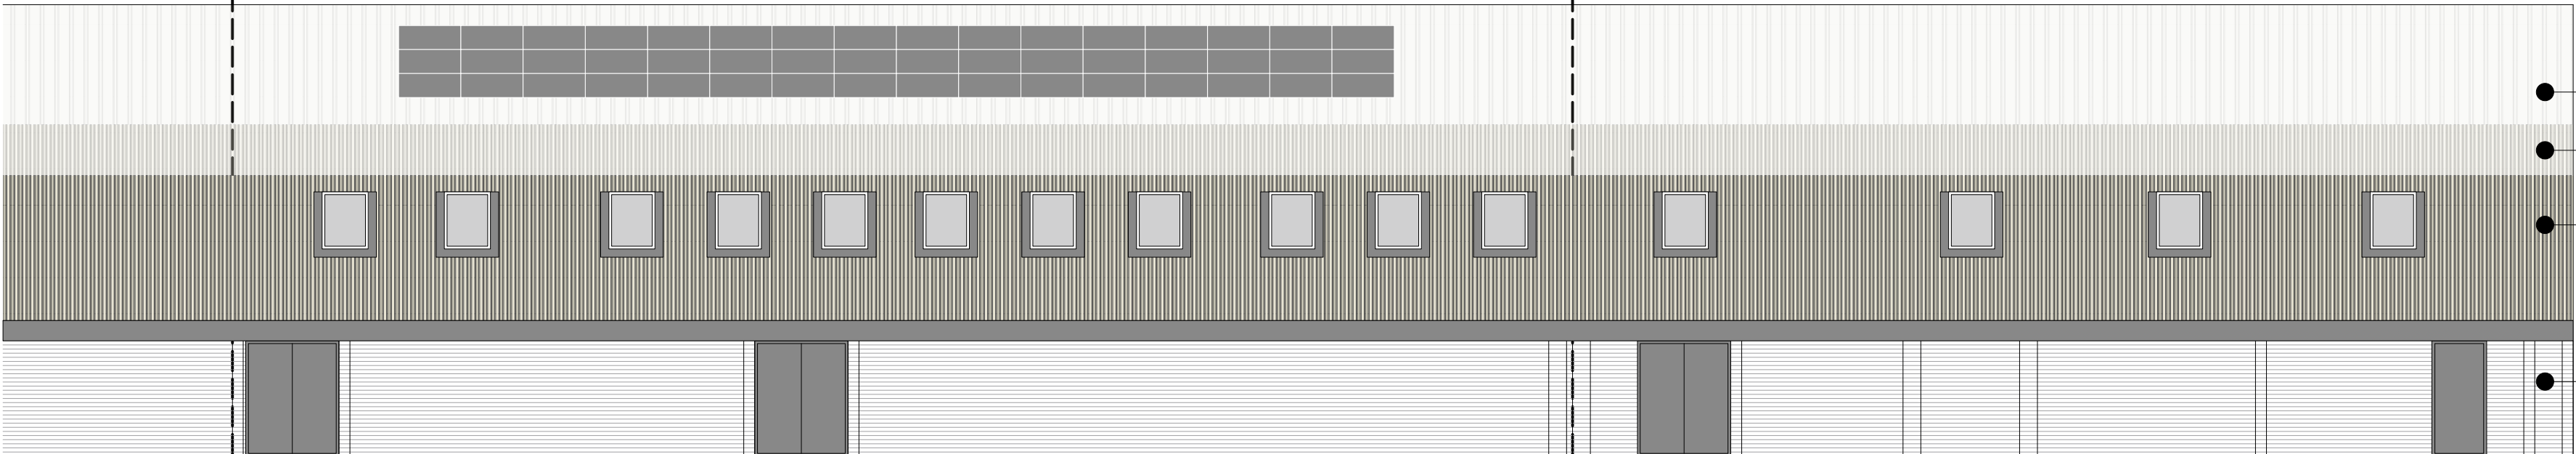

PROPSOED FRONT ELEVATION

METAL INSULATED CLADDING

CURVED ELEMENT

METAL INSULATED CLADDING

BRICKWORK

METAL INSULATED CLADDING

CURVED ELEMENT

METAL INSULATED CLADDING

BRICKWORK



Proposed rear extension at
Marsh Mx Unit 1B,
Cyfarthfa Industrial Estate,
Merthyr Tydfil
CF47 8PE

893.007				PROPOSED AND EXISTING FRONT ELEVATION			
sketch	1:100@A1	MAR 23	SG				
George + Co Crownford House, Swan Street, Merthyr Tydfil, Mid Glamorgan, Wales, CF47 8EU TEL 07830328652 hello@georgeandco.studio							
DO NOT SCALE THIS DRAWING				©George and Co.			