
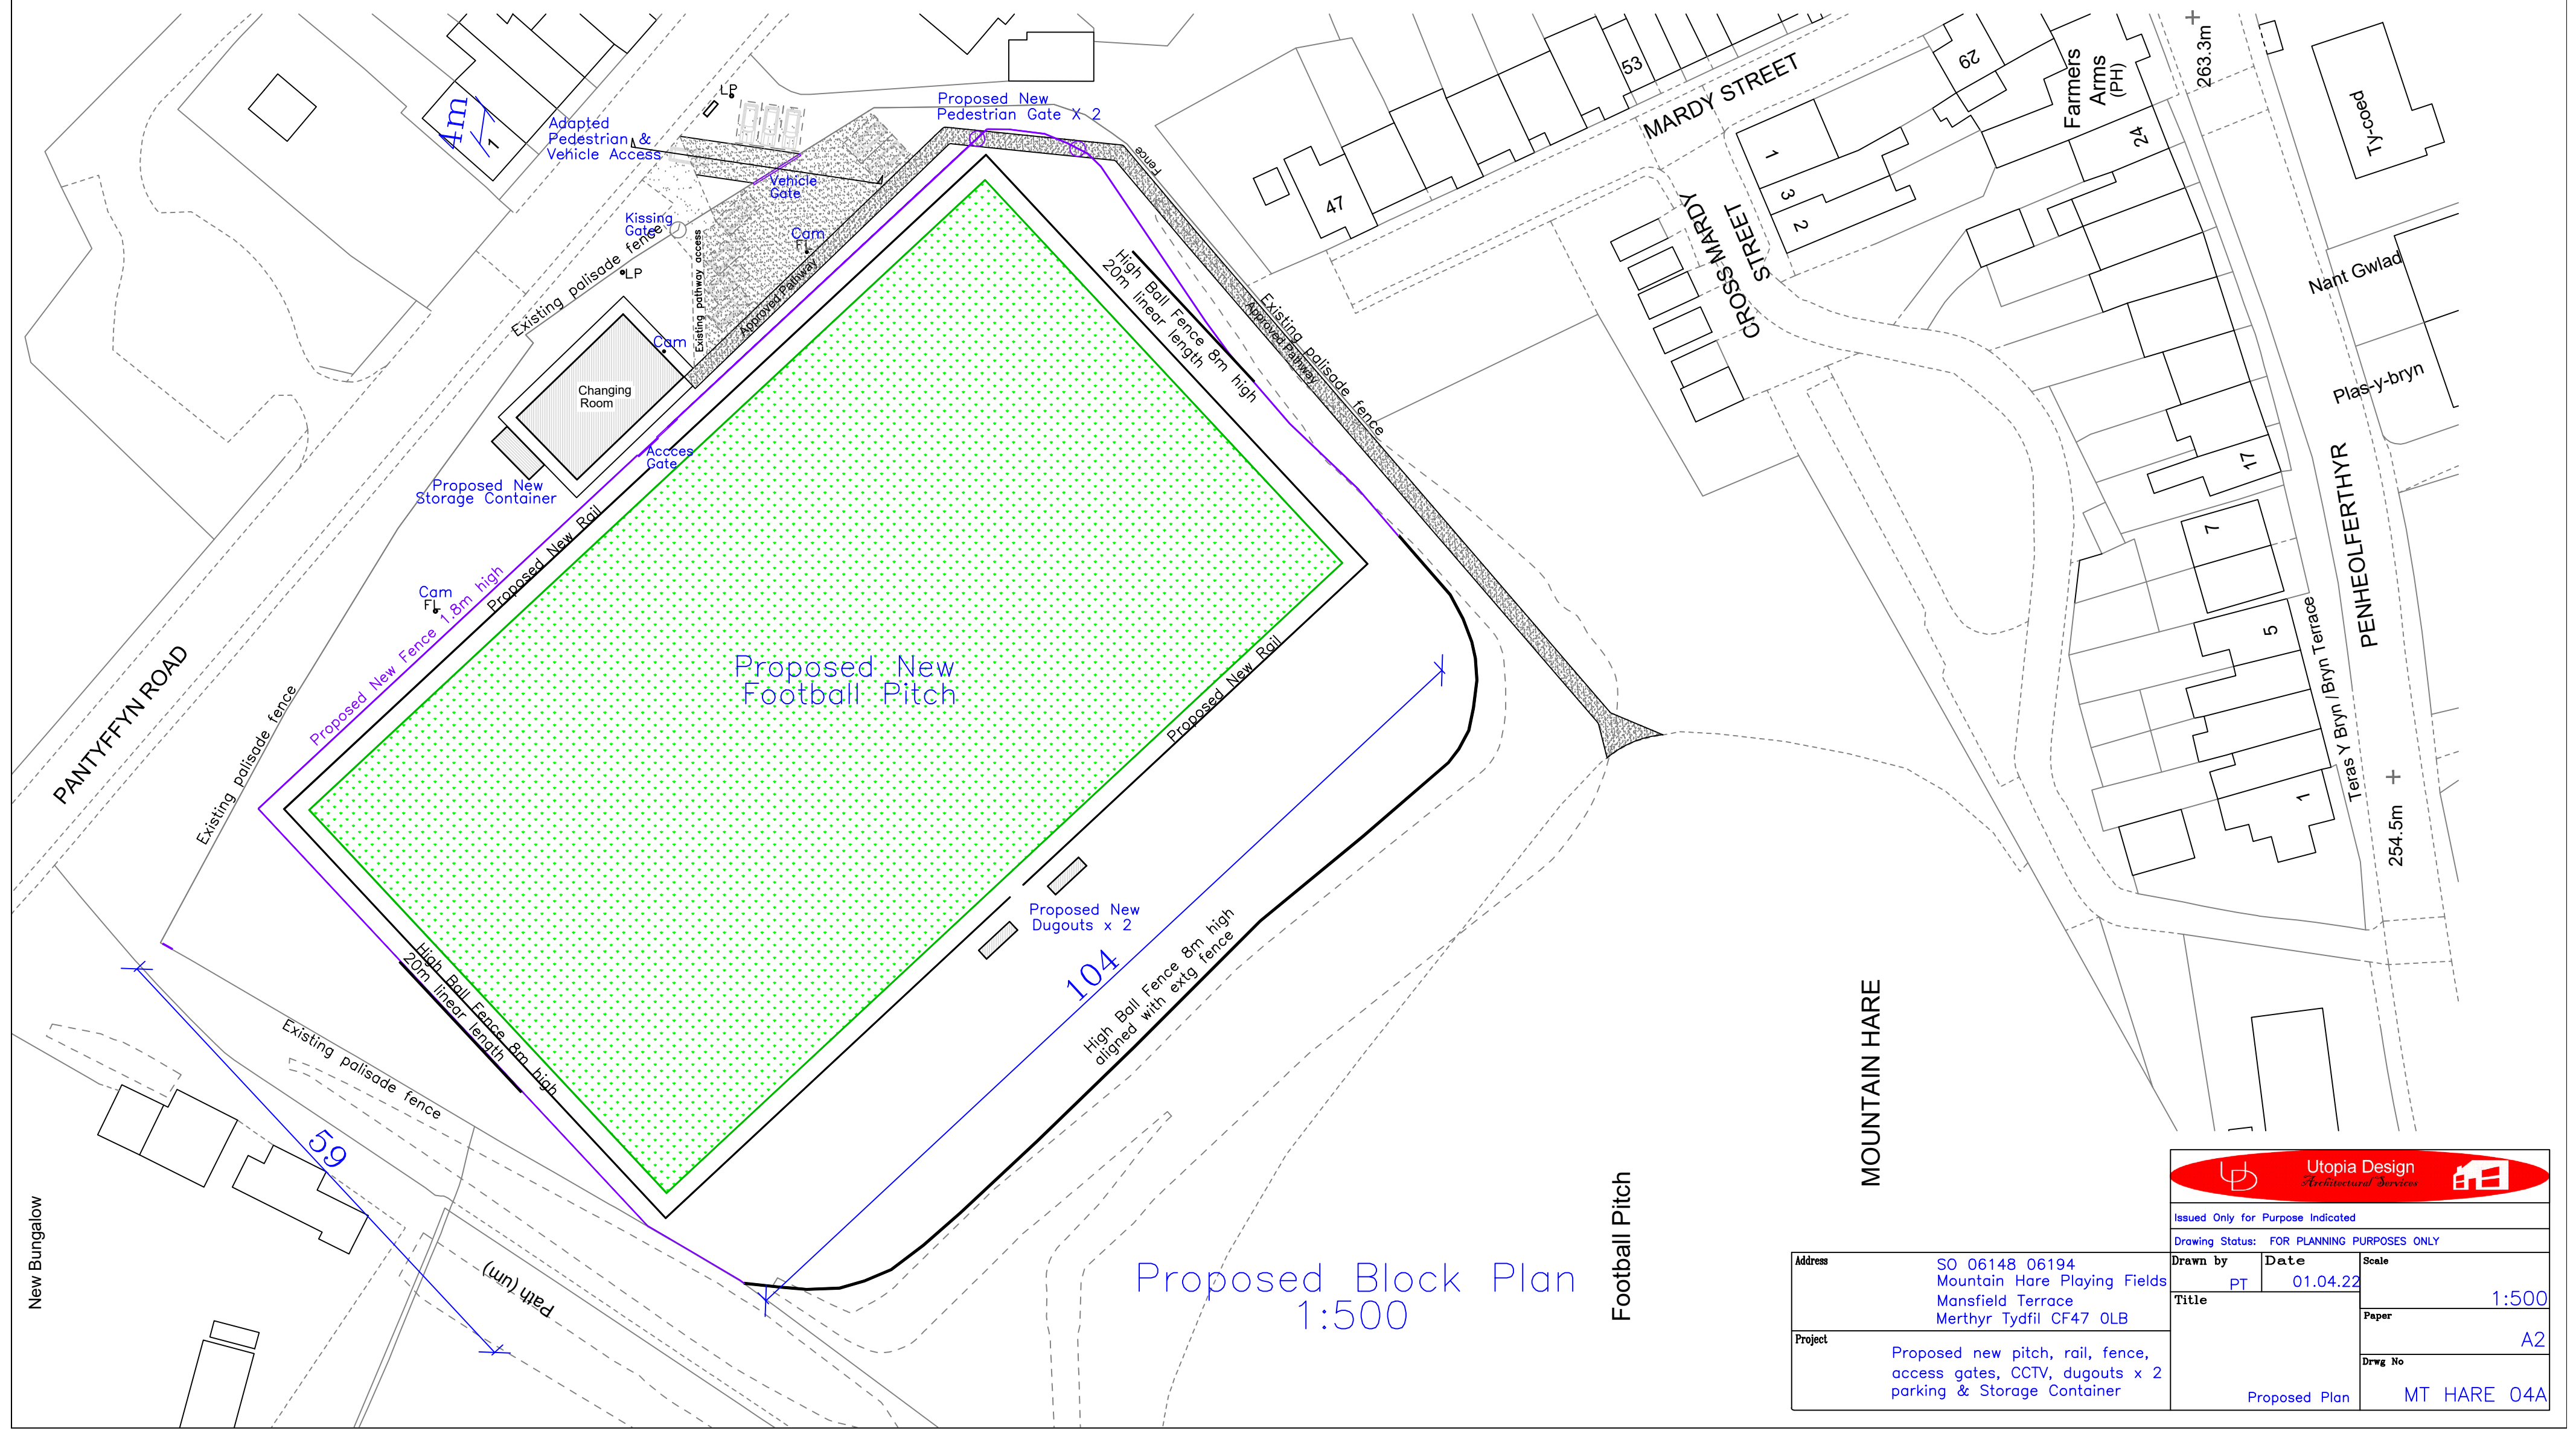


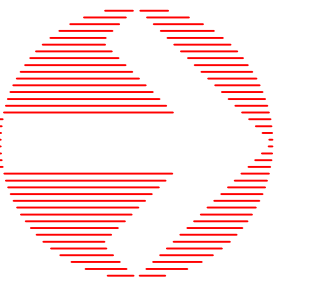

Proposed Block Plan
1:500

Football Pitch

MOUNTAIN HARE

Utopia Design Architectural Services			
Issued Only for Purpose Indicated			
Drawing Status: FOR PLANNING PURPOSES ONLY			
Address	SO 06148 06194 Mountain Hare Playing Fields Mansfield Terrace Merthyr Tydfil CF47 0LB		
Project	Proposed new pitch, rail, fence, access gates, CCTV, dugouts x 2 parking & Storage Container		
Drawn by	PT	Date	01.04.22
Title	Proposed Plan		
Scale	1:500		
Paper	A2		
Drwg No	MT HARE 04A		