


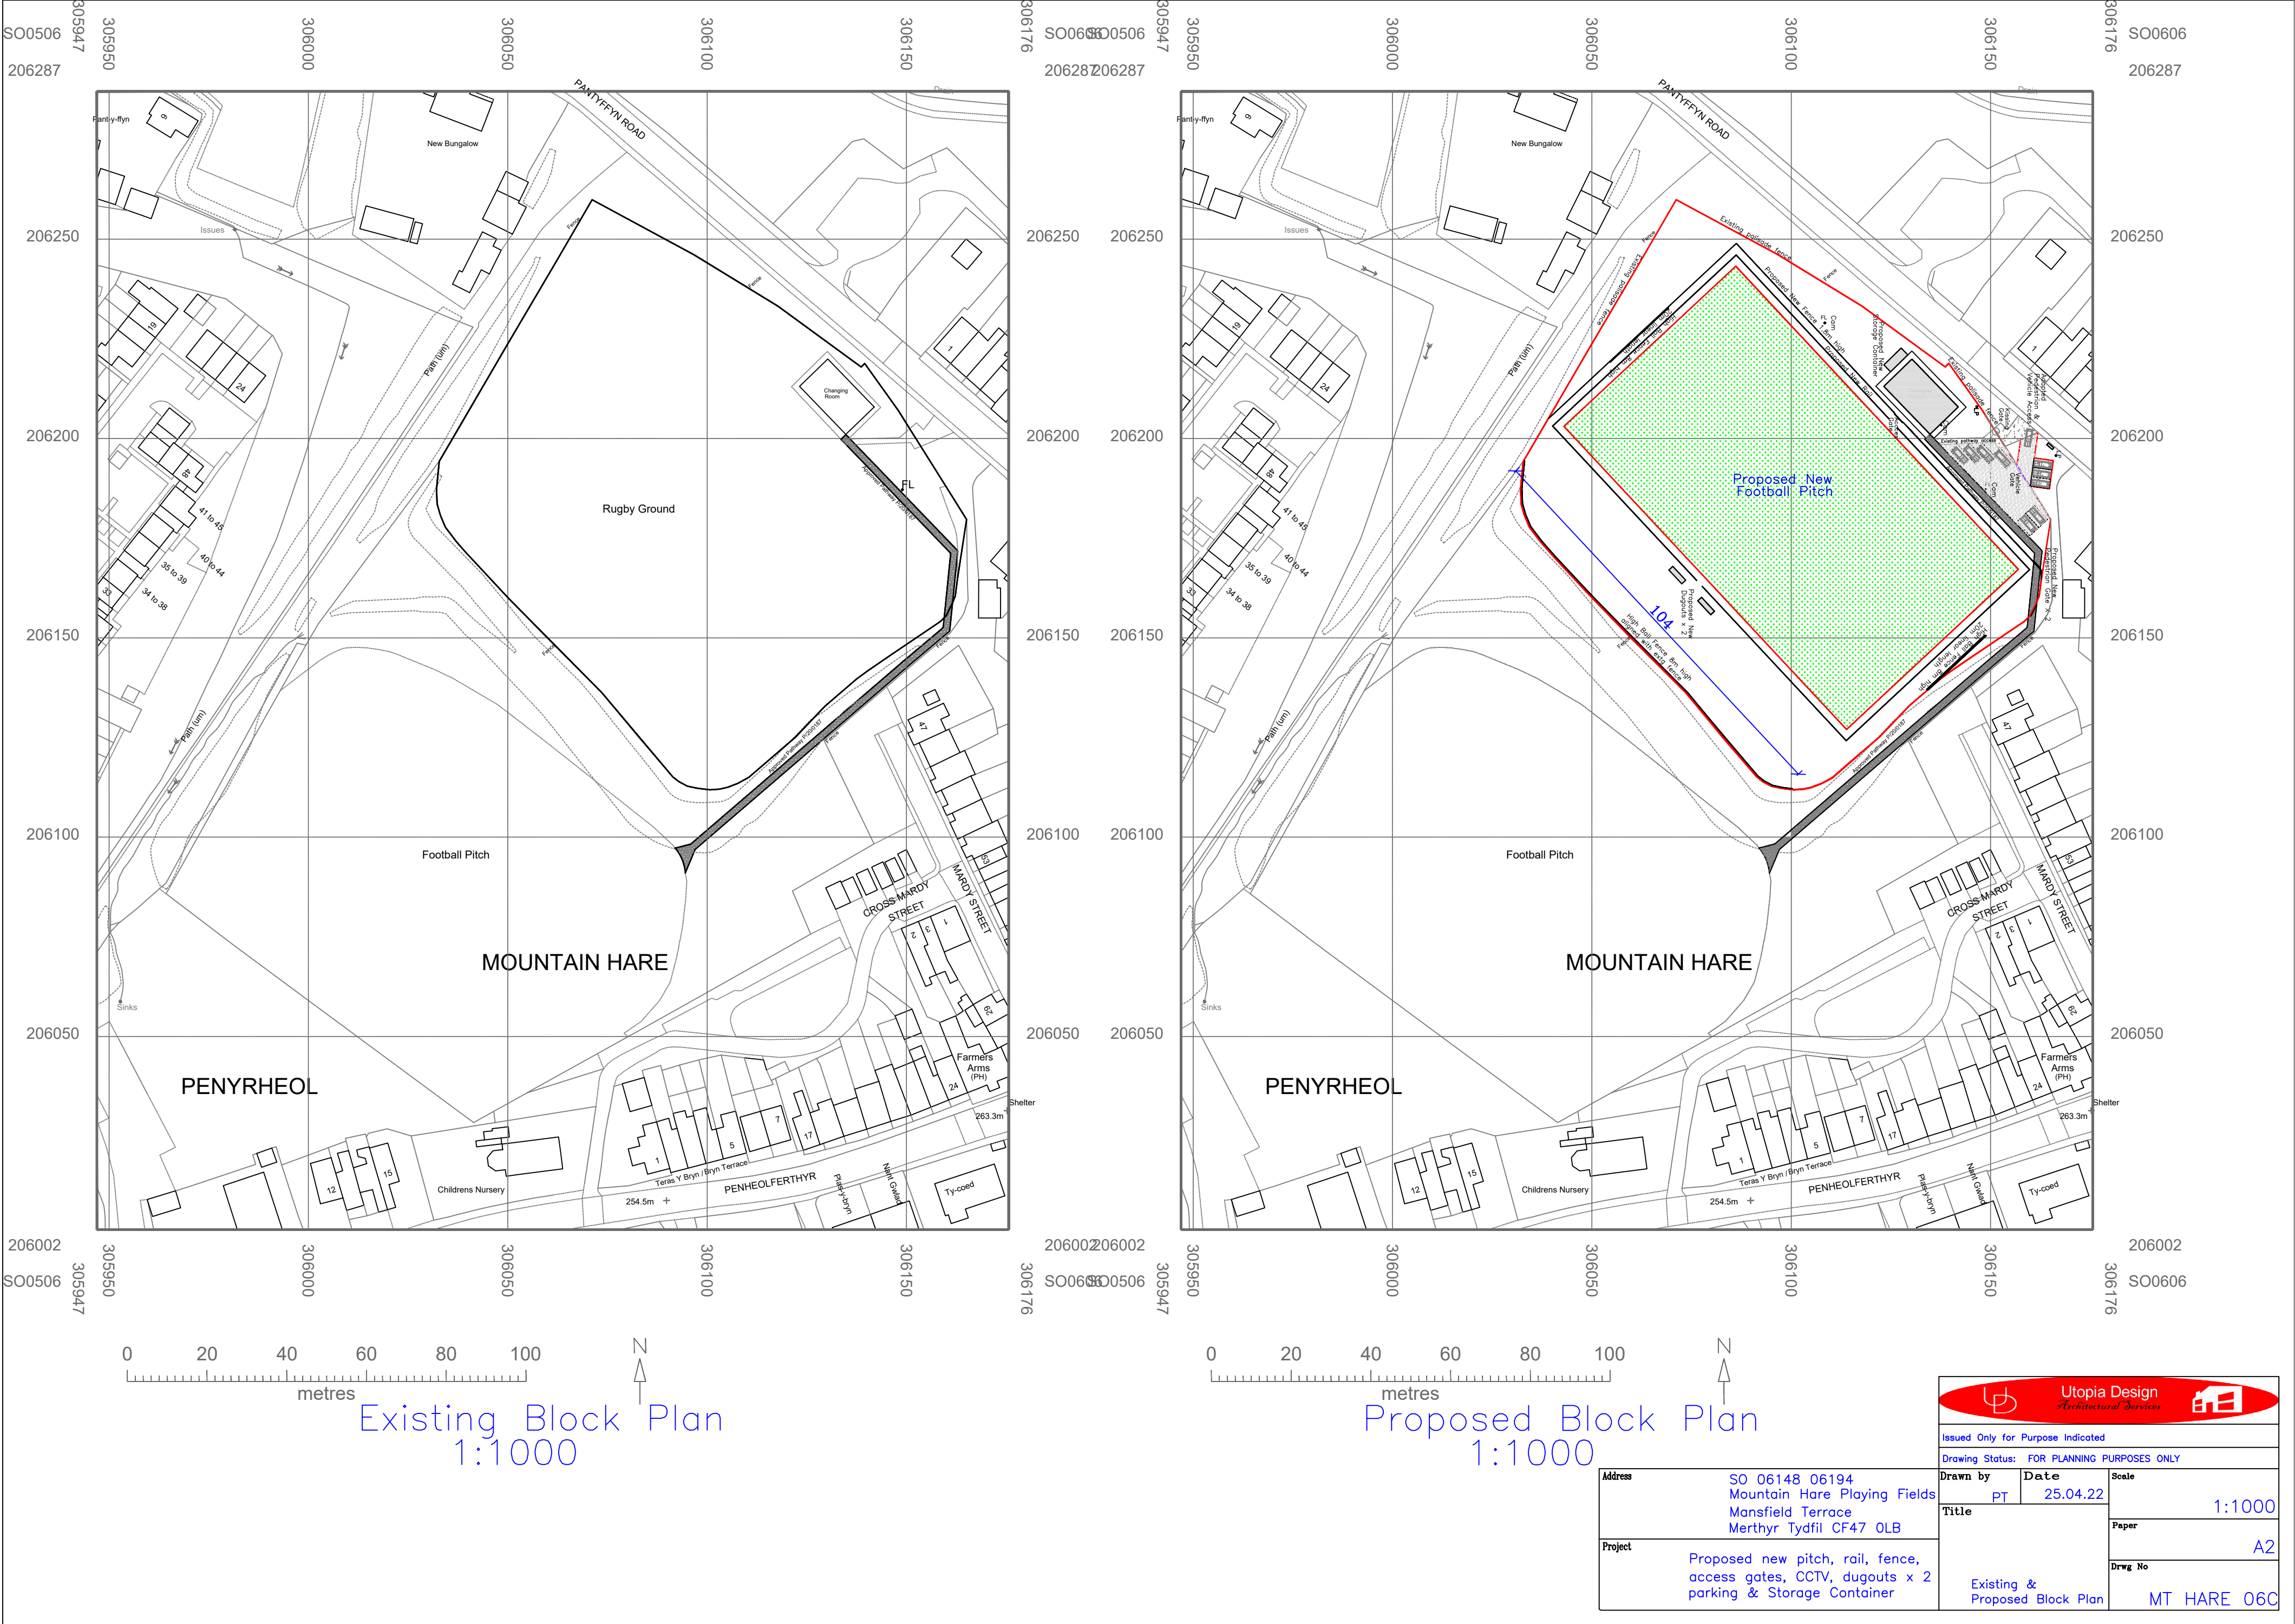

Existing Block Plan
1:1000

Proposed Block Plan
1:1000

Address	SO 06148 06194 Mountain Hare Playing Fields Mansfield Terrace Merthyr Tydfil CF47 0LB
Project	Proposed new pitch, rail, fence, access gates, CCTV, dugouts x 2 parking & Storage Container

 Utopia Design Architectural Services 		
Issued Only for Purpose Indicated		
Drawing Status: FOR PLANNING PURPOSES ONLY		
Drawn by	Date	Scale
PT	25.04.22	1:1000
Title		Paper
		A2
		Drwg No
Existing & Proposed Block Plan		MT HARE 06C