


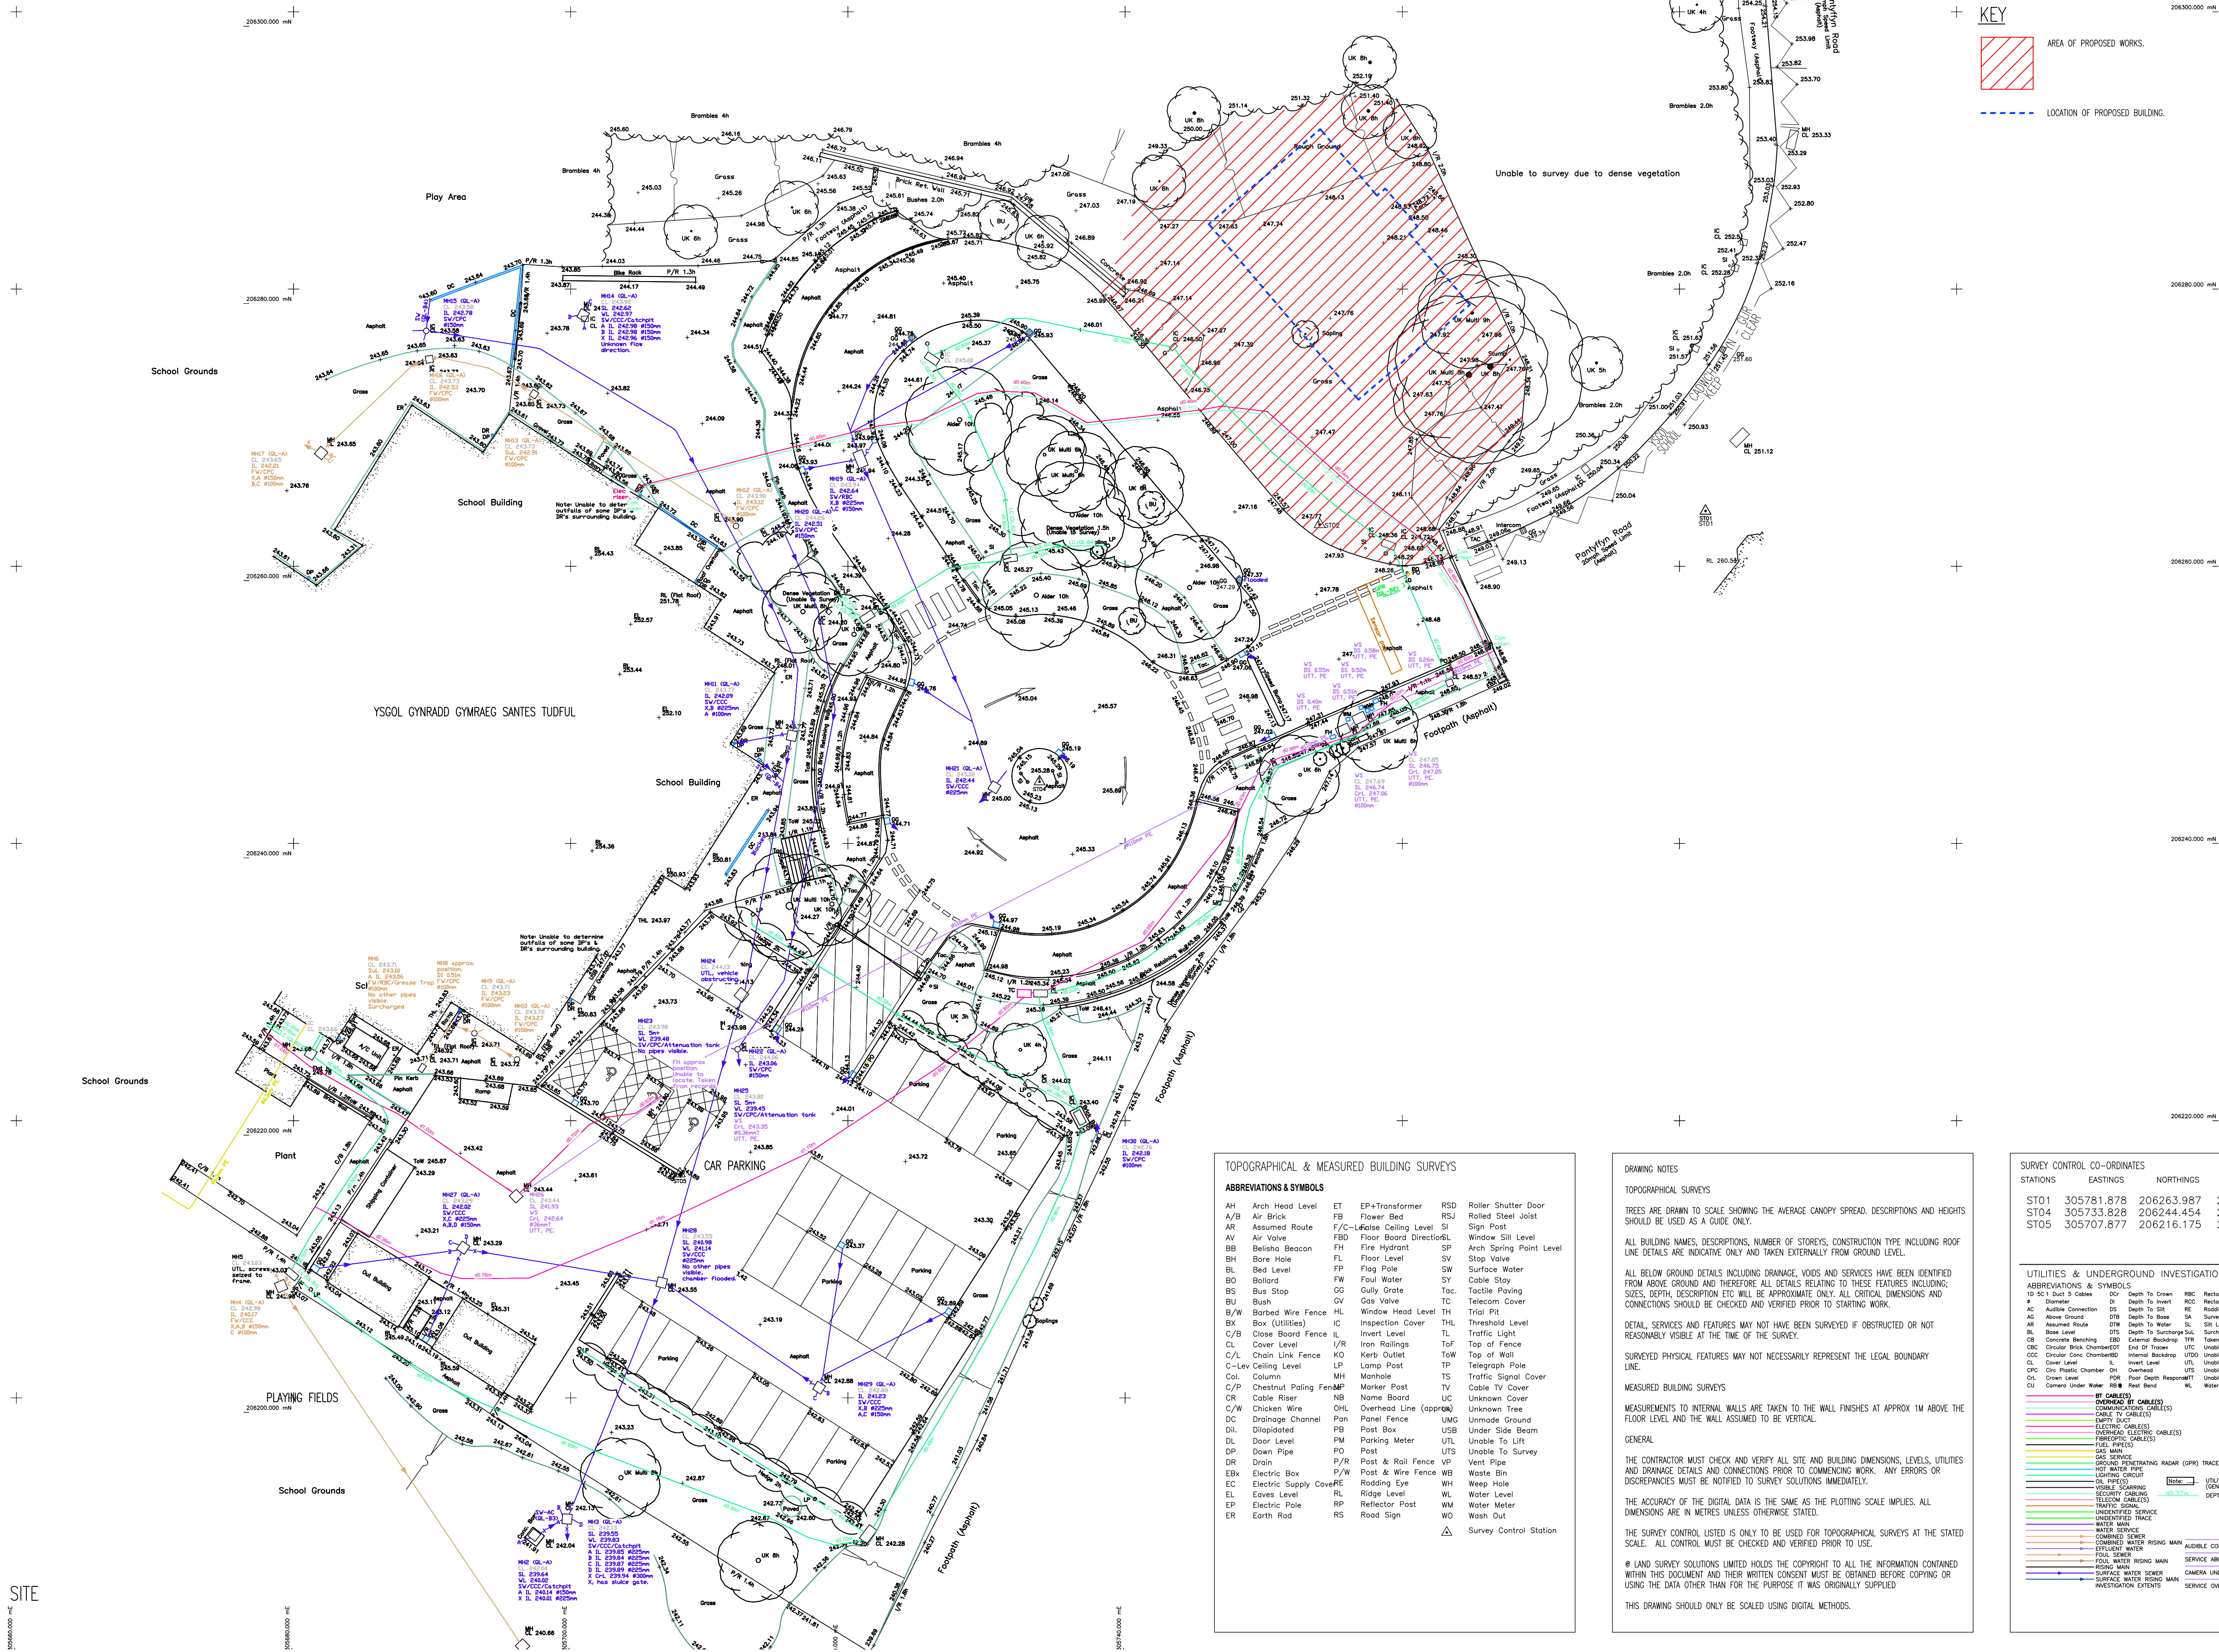

Job No:	Drawing No:	Rev:
24.03	A02	/

scales: 1:250 @ A1

STAGE	APPROVAL
-------	----------

Bending Schedules



Drawing title
TOPOGRAPHICAL SURVEY – SITE

©

Job No: 24.03	Drawing No: A02	Rev: /
scales: 1:250 @ A1		