


 George and Co.

Thespian House,
Penydarren Rd, Merthyr
Tydfil, CF47 0LJ

907.02A		existing ground floor plan	
survey	1:50@ A3	OCT 23	AJ
George + Co Crownford House, Swan Street, Merthyr Tydfil, Mid Glamorgan, Wales, CF47 8EU TEL 07830328652 hello@georgeandco.studio			
DO NOT SCALE THIS DRAWING		©George and Co.	

Rev A. updated window plan - 26.02.2025

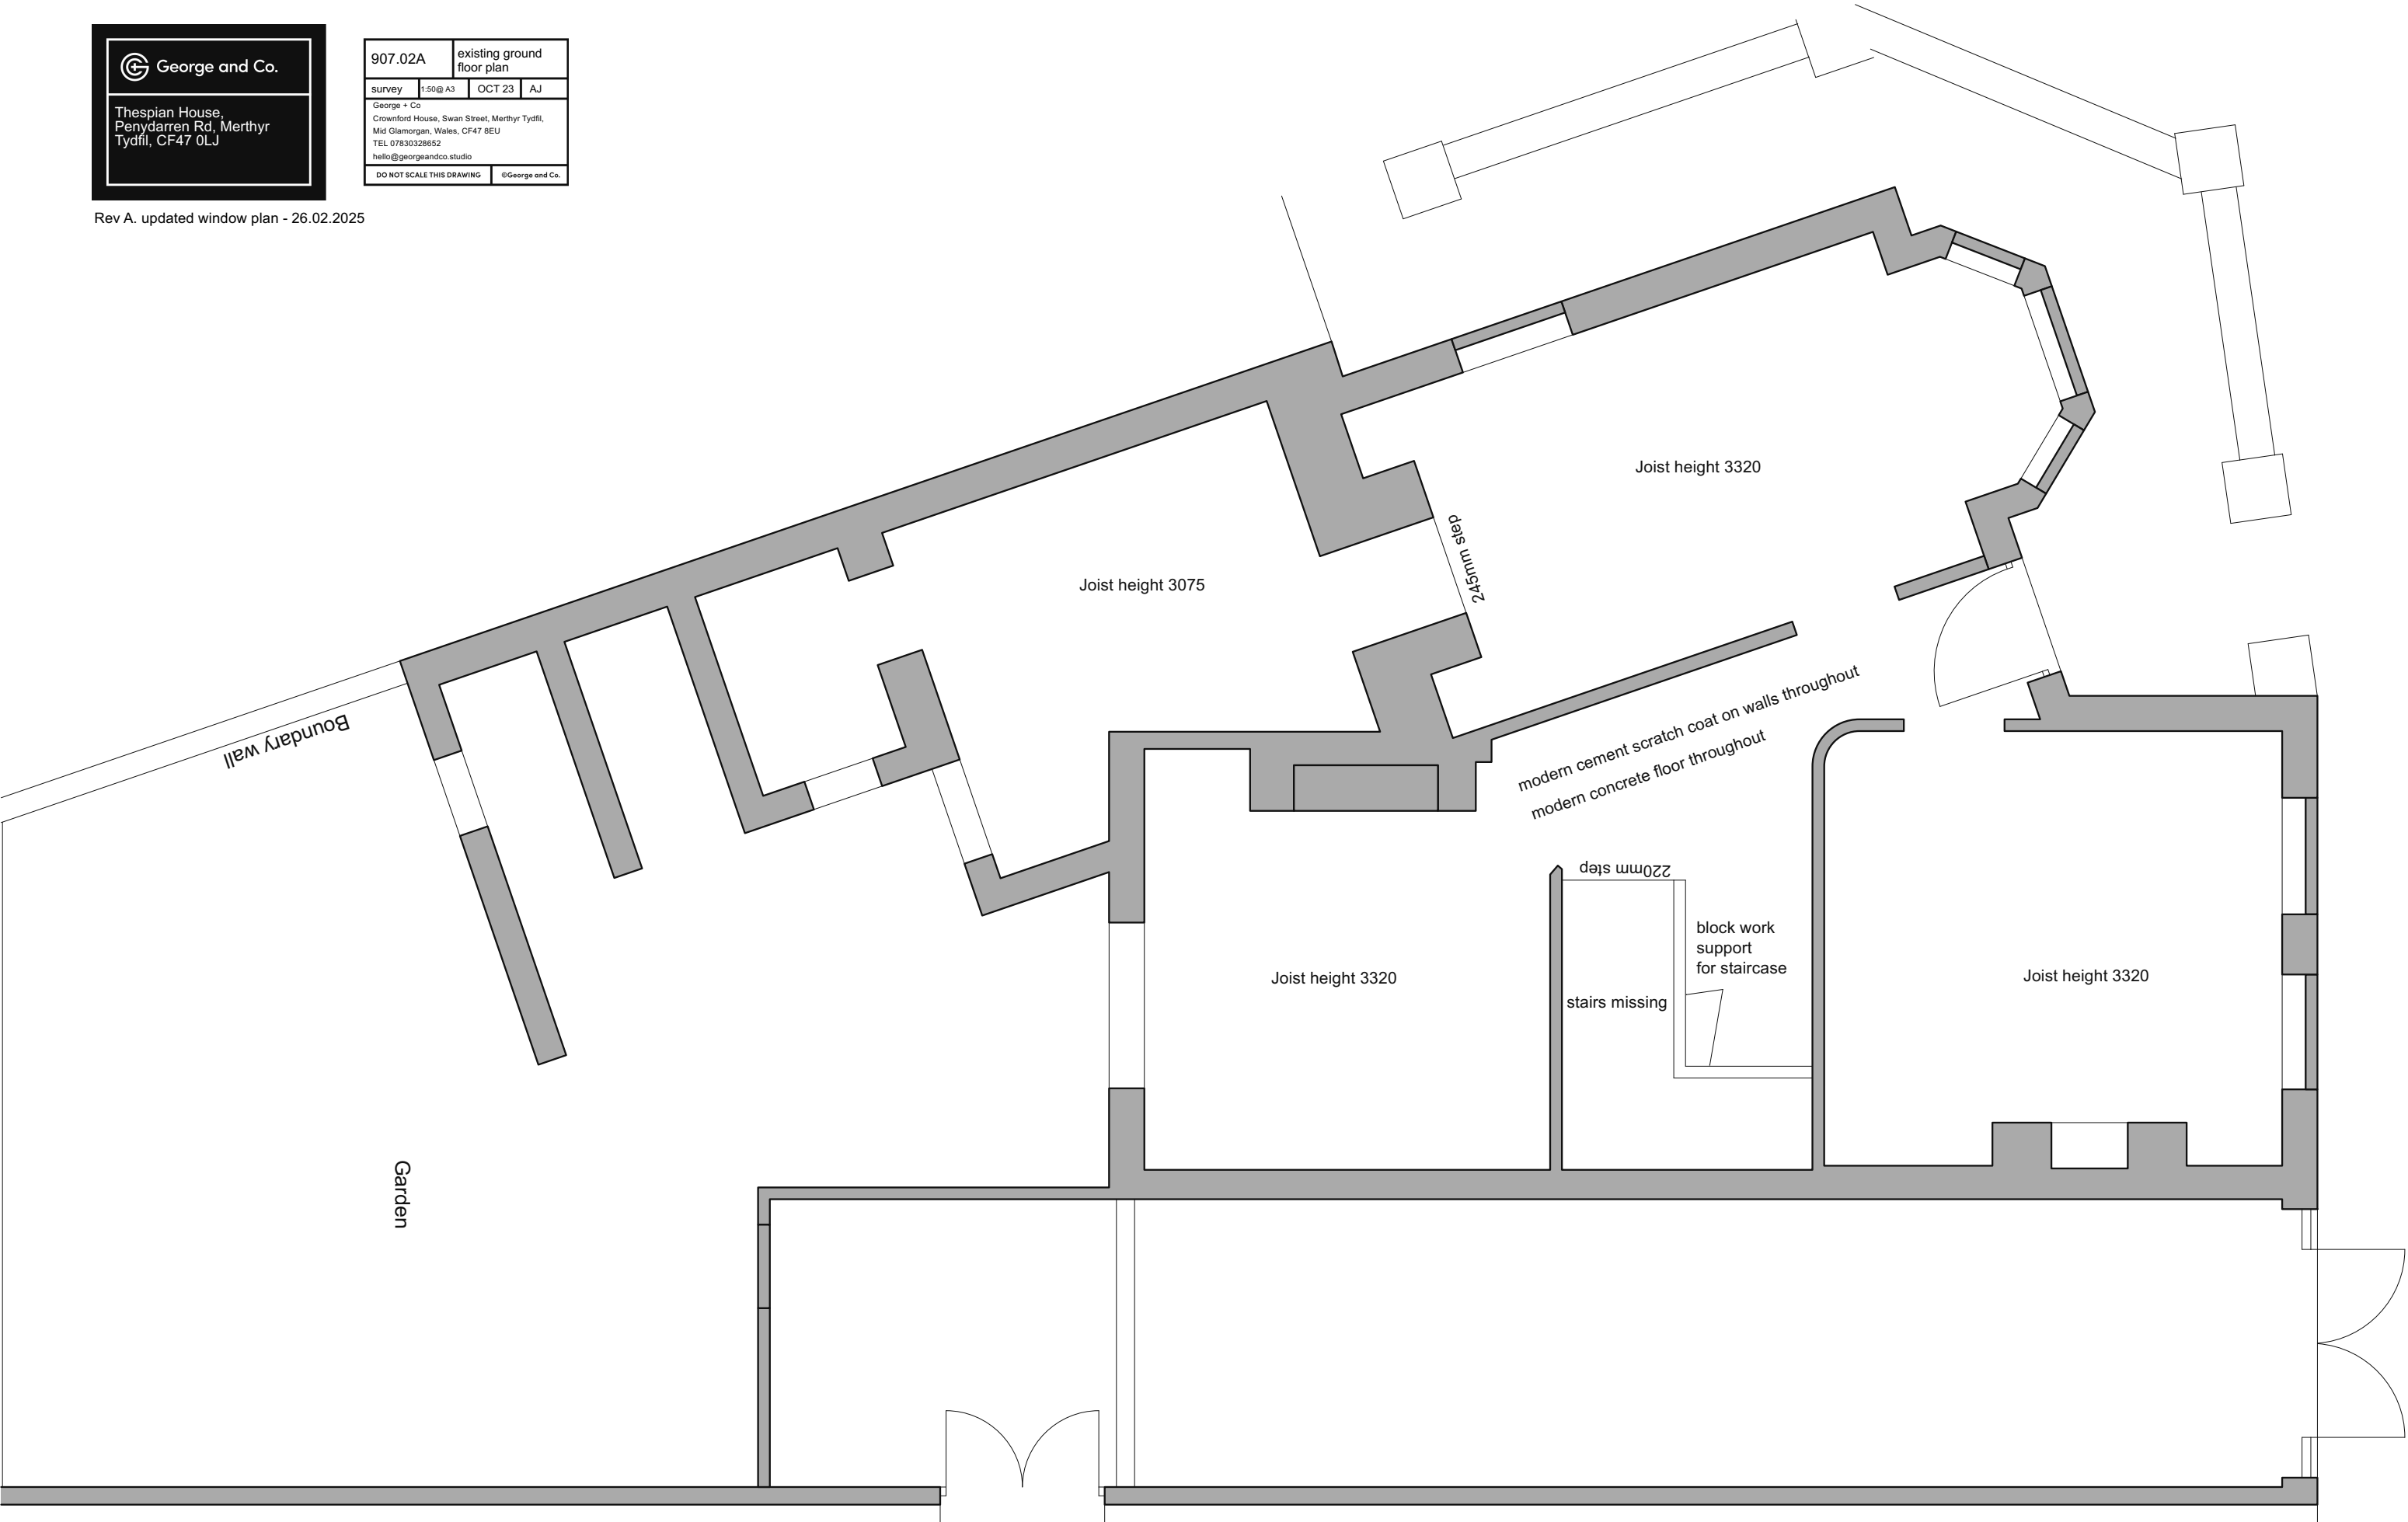

EXISTING GROUND FLOOR