

Revisions		
A	First floor balustrade and key plan amended.	17 Sep '19
B	'Contract Documents' Drawing Status added.	18 Oct '19
C	Exposed grid ceiling system added in lieu of linear ceiling system.	16 Jun '20

DIMENSIONS ARE NOT TO BE SCALED FROM THIS DRAWING
THIS DRAWING IS COPYRIGHT

CONSTRUCTION RISK


HI NUMBER




NOTE:
THIS DRAWING HAS BEEN PRODUCED FROM THIRD PARTY
INFORMATION AND IS NOT AN AS BUILT DRAWING.

THIS DRAWING IS ONLY A REPRESENTATION AND THEREFORE
DISCREPANCIES MAY BE PRESENT. ALL DIMENSIONS ARE
APPROXIMATE ONLY.

IT IS RECOMMENDED THAT A DETAILED SURVEY IS
COMMISSIONED PRIOR TO ANY FUTURE DESIGN WORK.

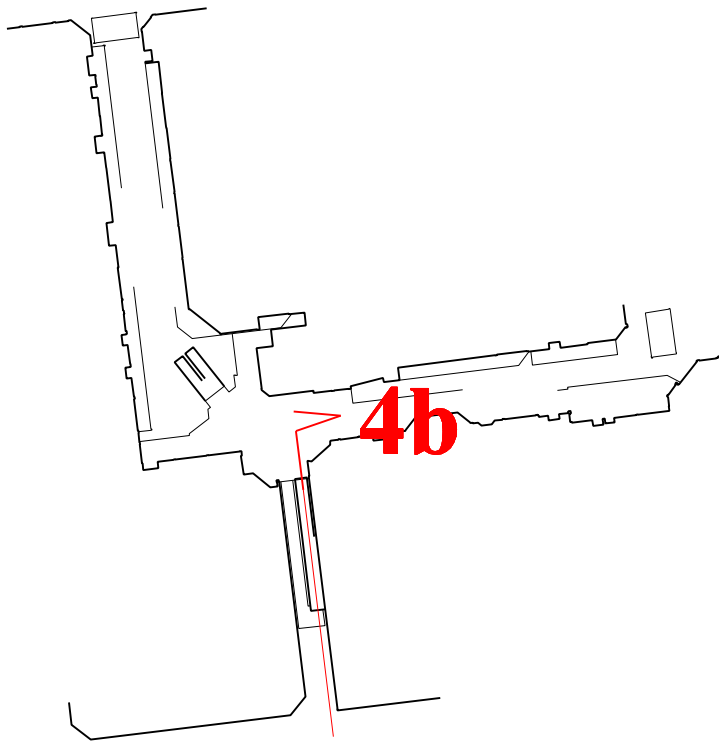

KEY PLAN

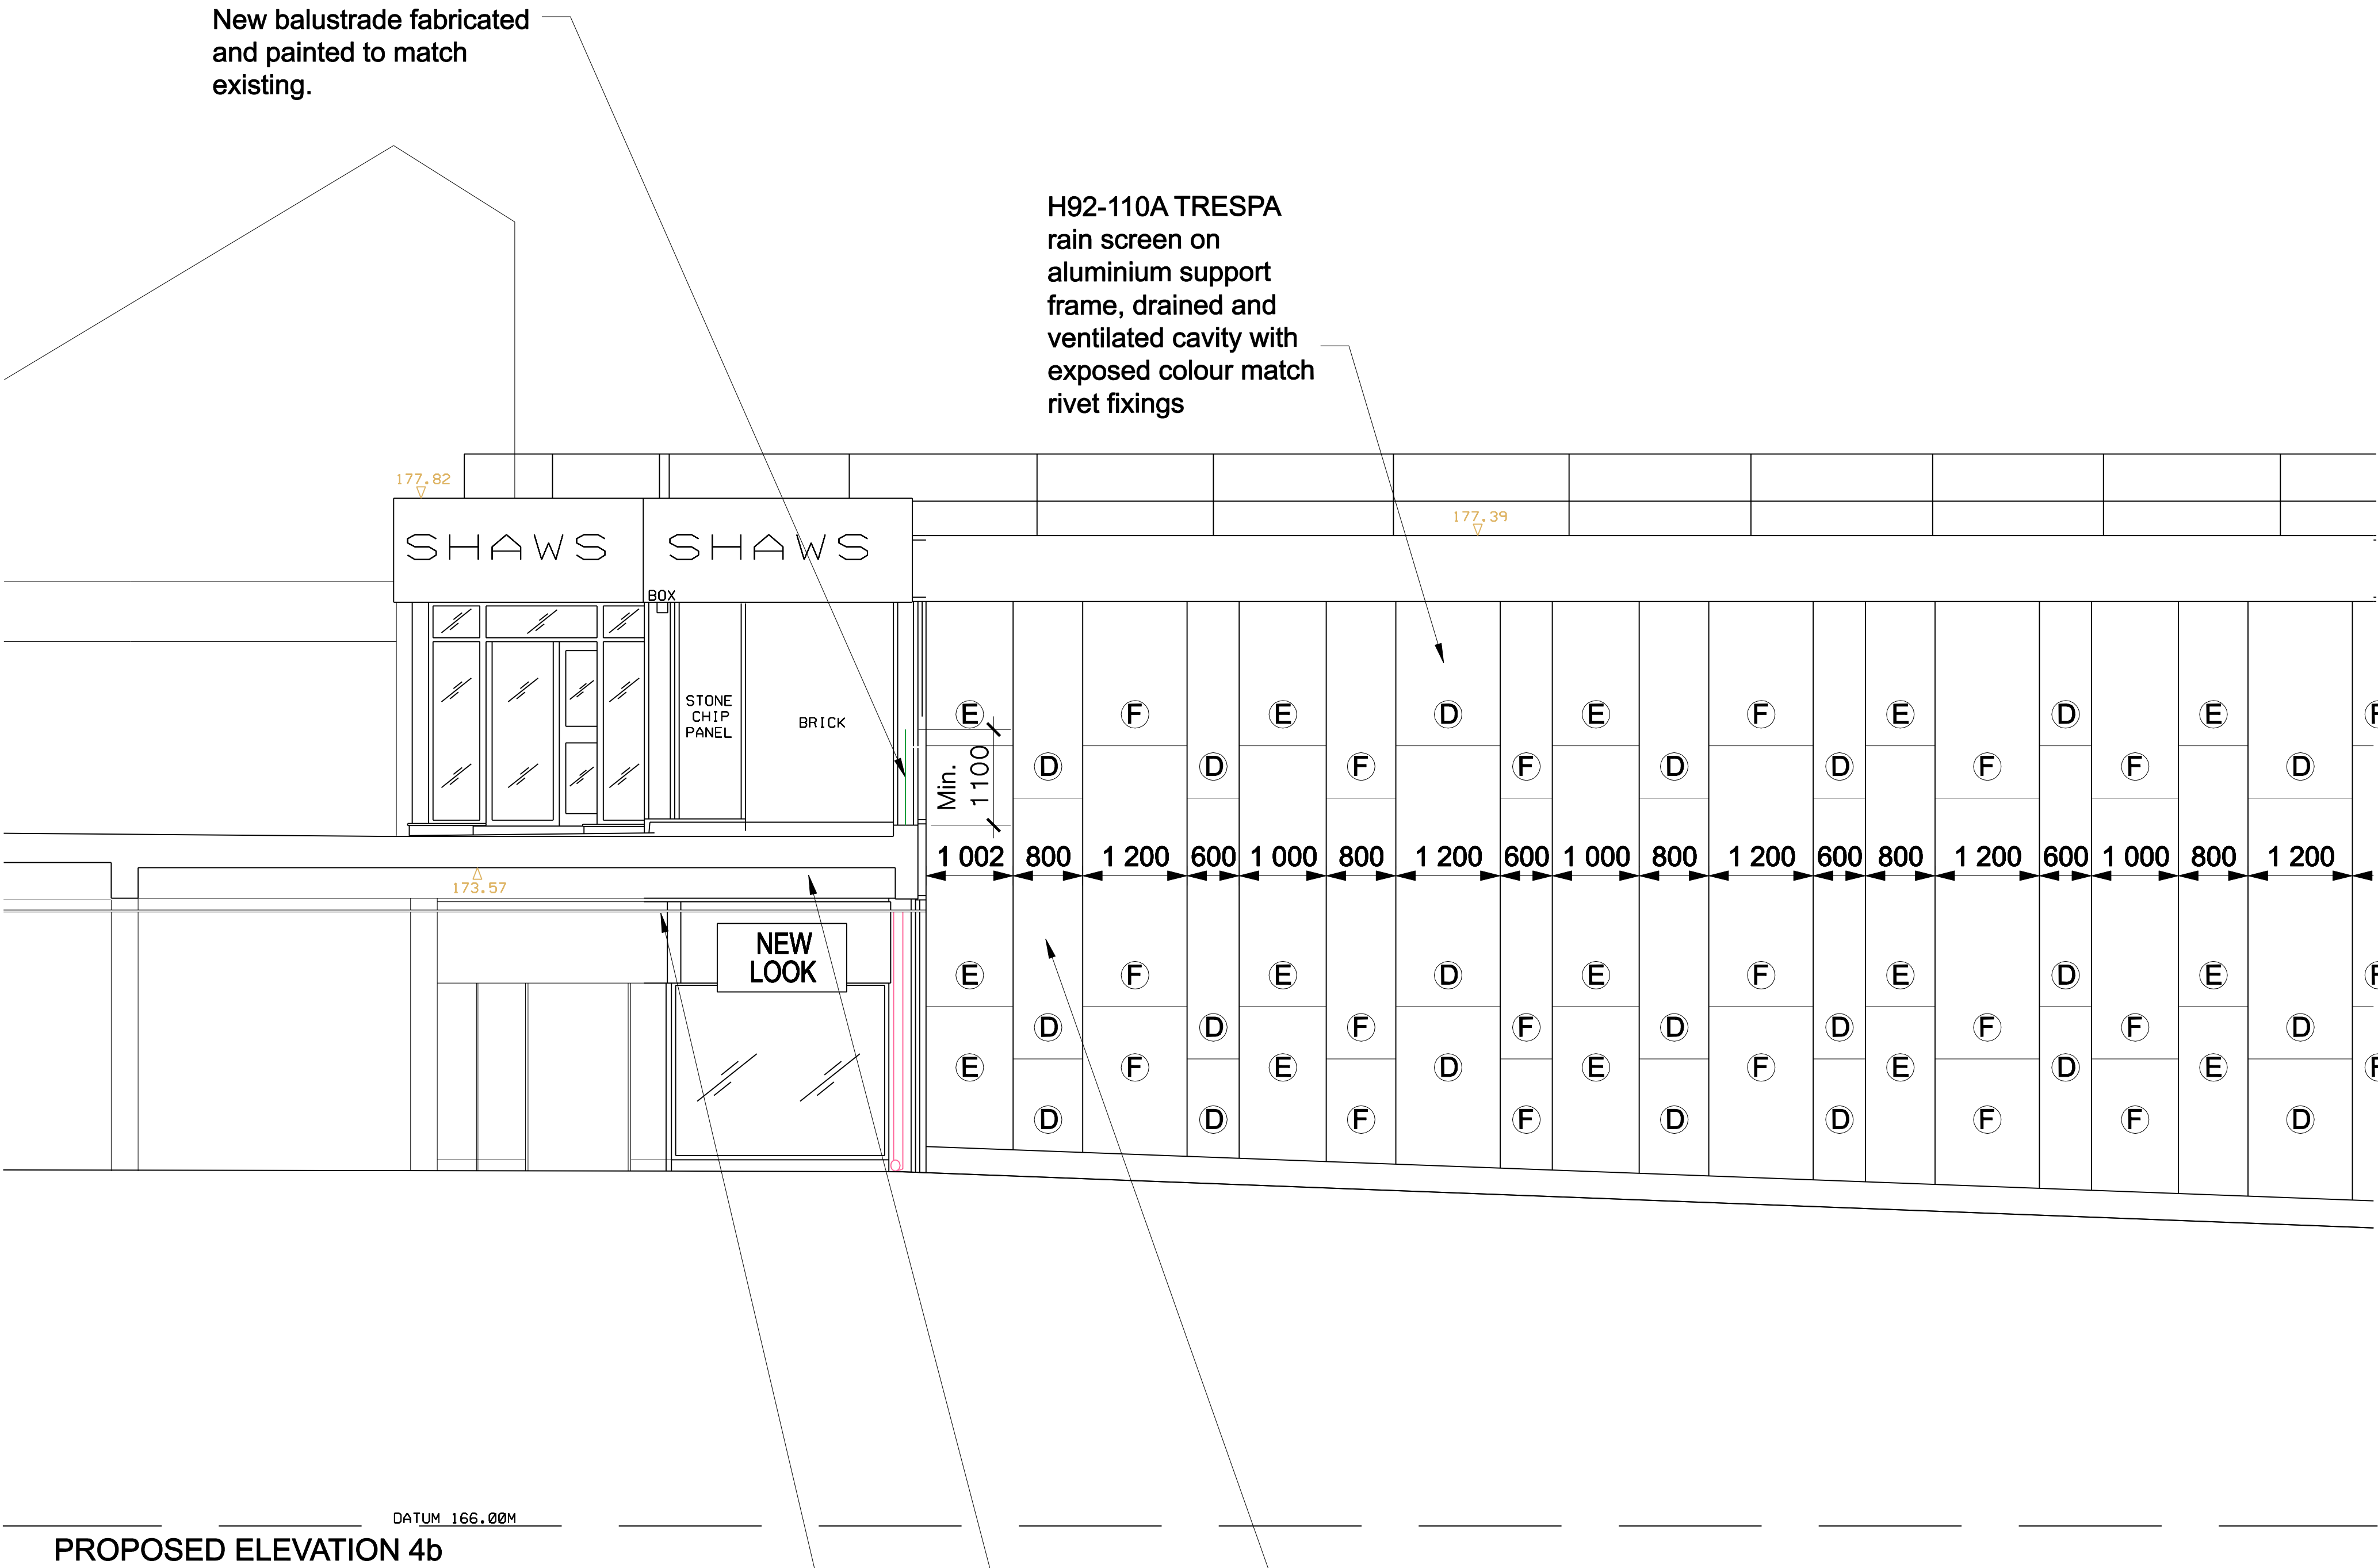

- FINISHES :-
- CLADDING PANELS -
- D TRESPA - A21.1.0 WINTER GREY, SATIN FINISH
 - E TRESPA - A03.4.0 SILVER GREY, SATIN FINISH
 - F TRESPA - A21.7.0 STEEL GREY, SATIN FINISH

RAIN SCREEN CLADDING ON ALUMINIUM SUPPORT FRAME,
DRAINED AND VENTILATED CAVITY WITH EXPOSED COLOUR
MATCHED RIVET FIXINGS.

M60-170 existing soffit
to be painted RAL7043
Traffic Grey B

Exposed grid ceiling
system.

H92-110A TRESPA
rain screen on
aluminium support
frame, drained and
ventilated cavity with
exposed colour match
rivet fixings

pentan
architects

22 Cathedral Road
Cardiff CF11 9LJ
t: 029 2030 9010
info@pentan.co.uk

Project
ST TYDFIL SHOPPING CENTRE

Client
R & M WILLIAMS

Drawing Title
PROPOSED SECTION
ELEVATION 4b

Date
MAR '19

Scale
1:50 @ A1

Drawing No.
3779-A-1209

Rev.
C

NOTES. Do not scale. All dimensions are in millimetres unless stated otherwise