


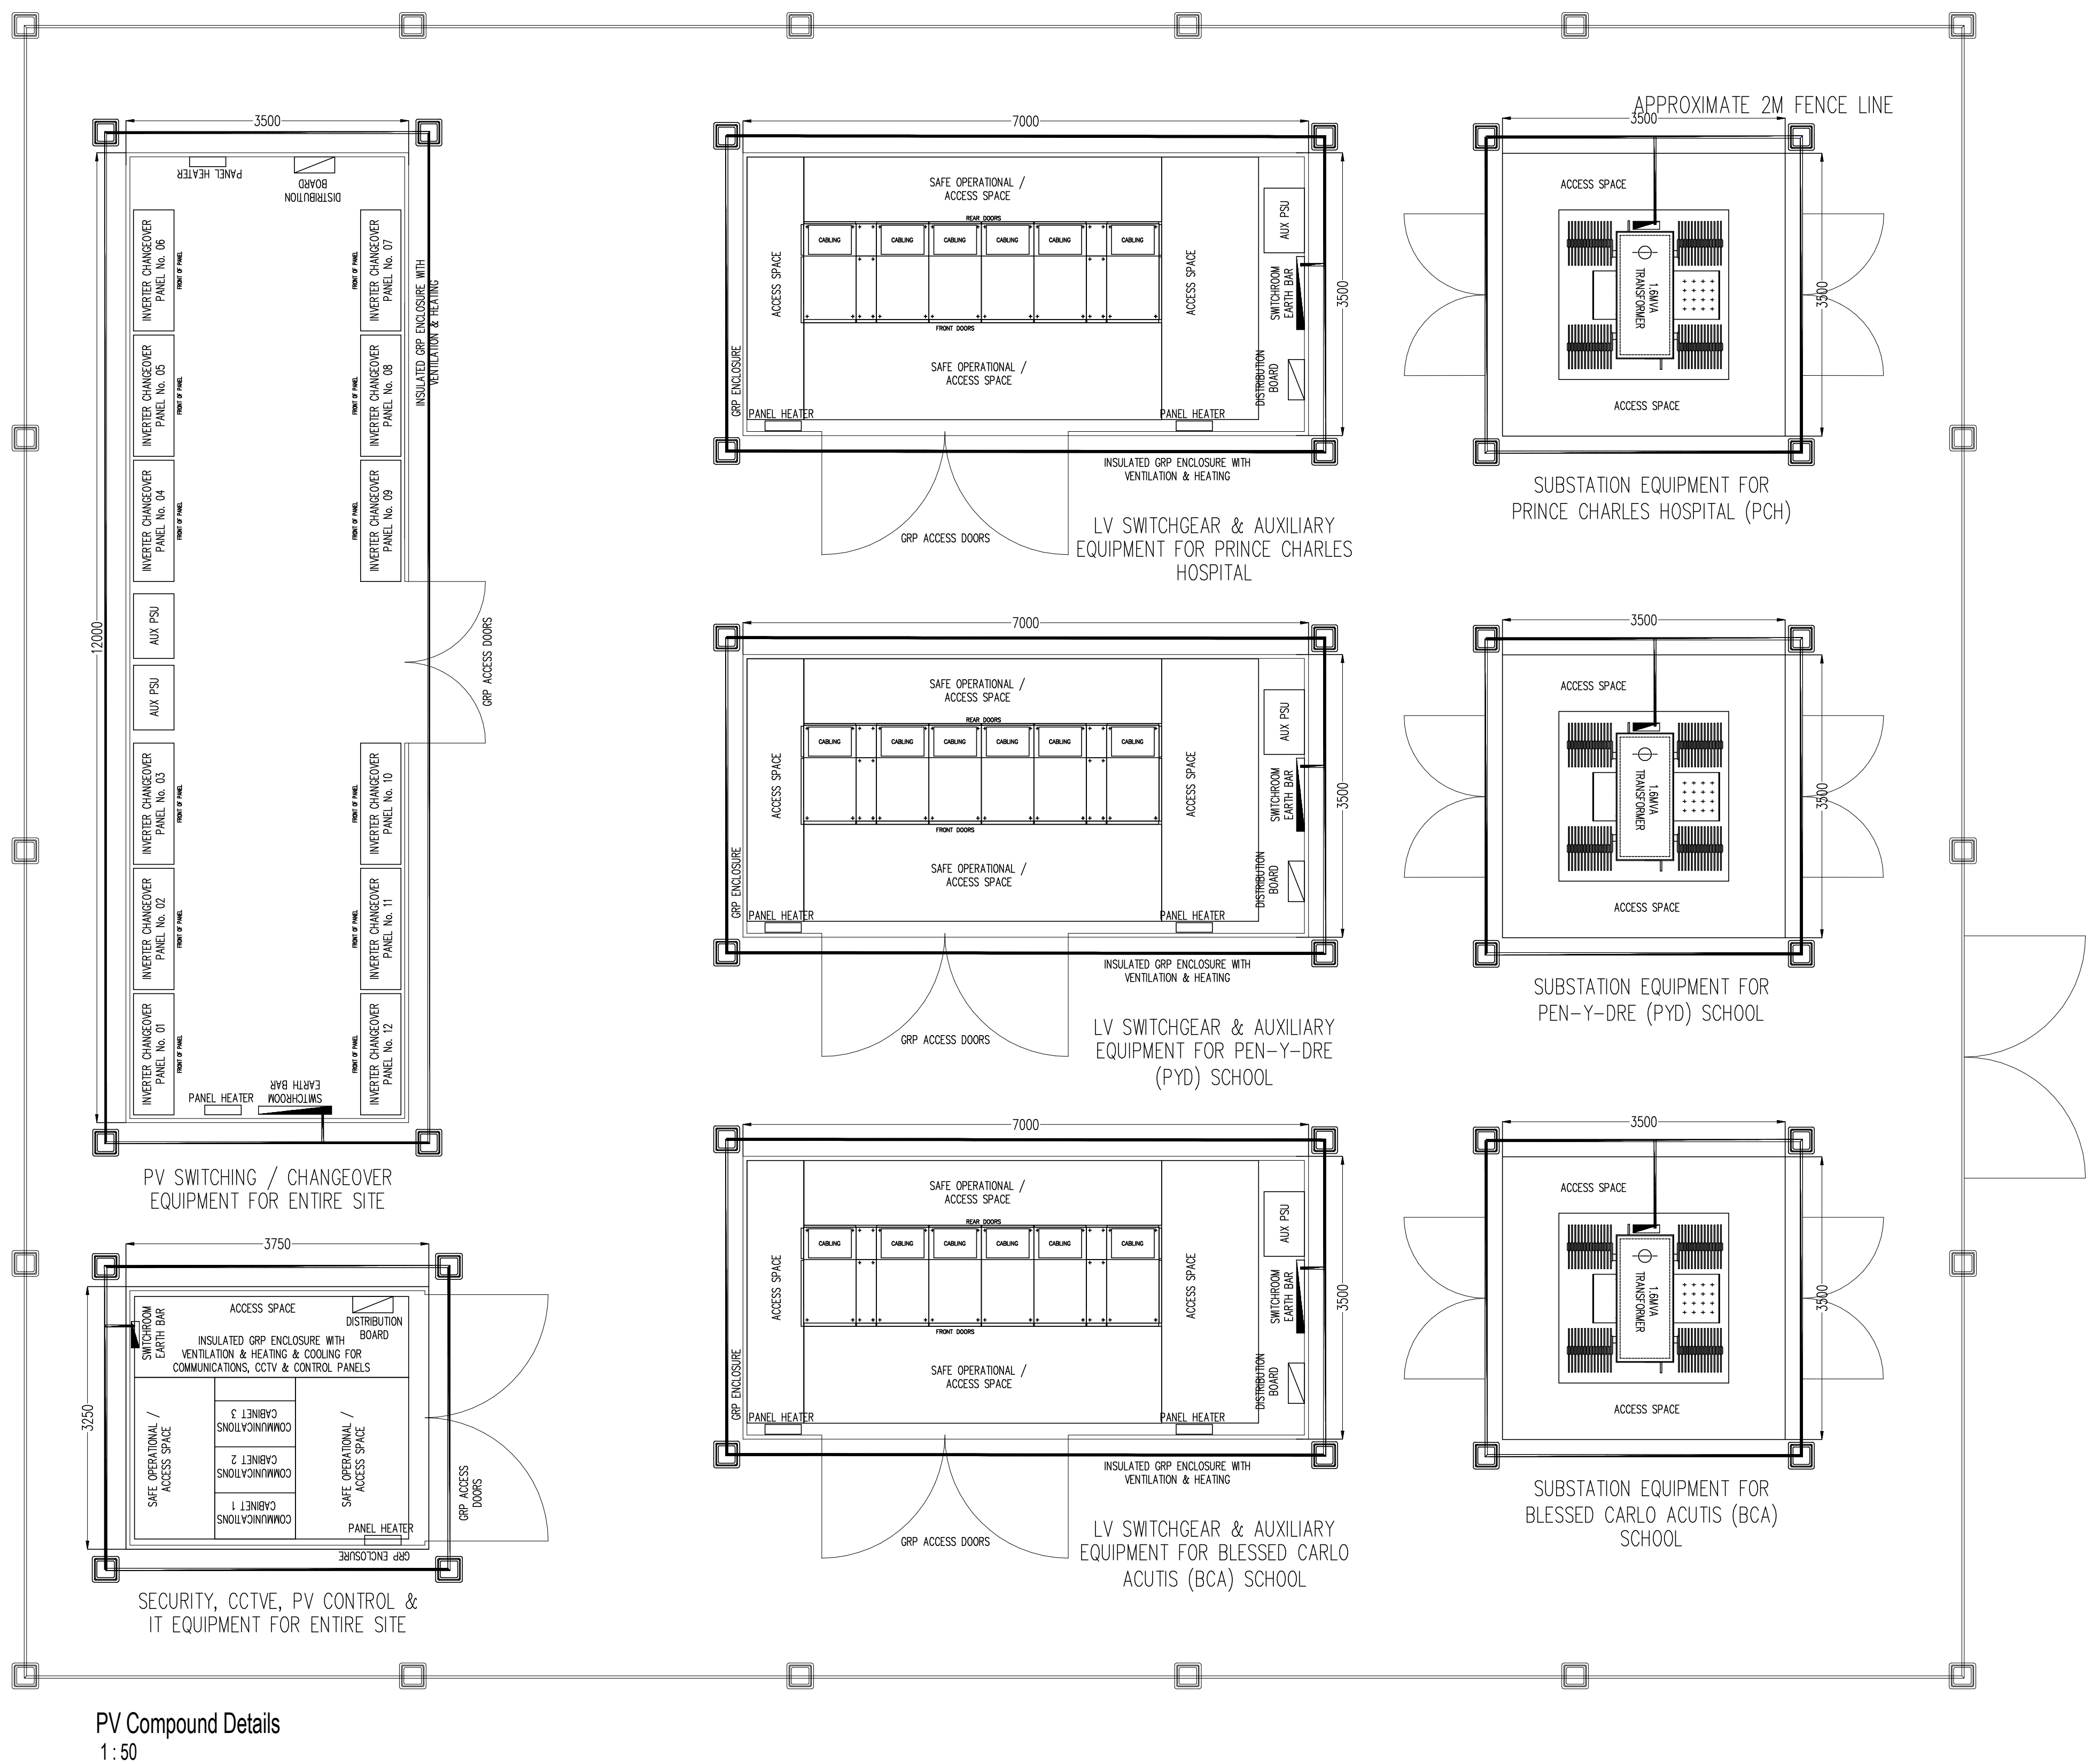

PV Compound Details
1: 50

WORK IN PROGRESS
08.07.24

REV.	DESCRIPTION	[DRAWN BY]	[CHECKED BY]	[APPROVED BY]	DATE
RBA	PLAN OF WORK 2013 WORKSTAGE				LEVEL OF MODEL DEFINITION (Ld0)

PURPOSE OF ISSUE - SUITABLE FOR ... BS1192 STATUS

MORGAN
SINDALL

lawray architects
penseiri

CARDIFF 029 2052 8140
LONDON 0207 138 3560
WREXHAM 01978 357 887
www.lawray.co.uk

CLIENT
Morgan Sindall

PROJECT TITLE
Pen Y Dre Campus

DRAWING TITLE
Proposed PV Compound Details

PROJECT No 19473	SCALE @ A1 1: 50
DRAWING No 19473/001	PROJECT - ORIGINATOR - VOLUME - LEVEL - TYPE - ROLE - NUMBER - REVISION
19473/001 19473/001/001	26Z006-LAW-X-X-DR-A-069-1006
DO NOT SCALE	Any discrepancy or query concerning this drawing should be referred to the Architect Copyright © LAWRAY LIMITED Registered Office: Greenmeadow Springs, 1 Cae Gwynn, Trefynwy, Carmarthenshire, SA31 3JH Reg. Co. No. 2724178, VAT Reg. No. 134 2148 06